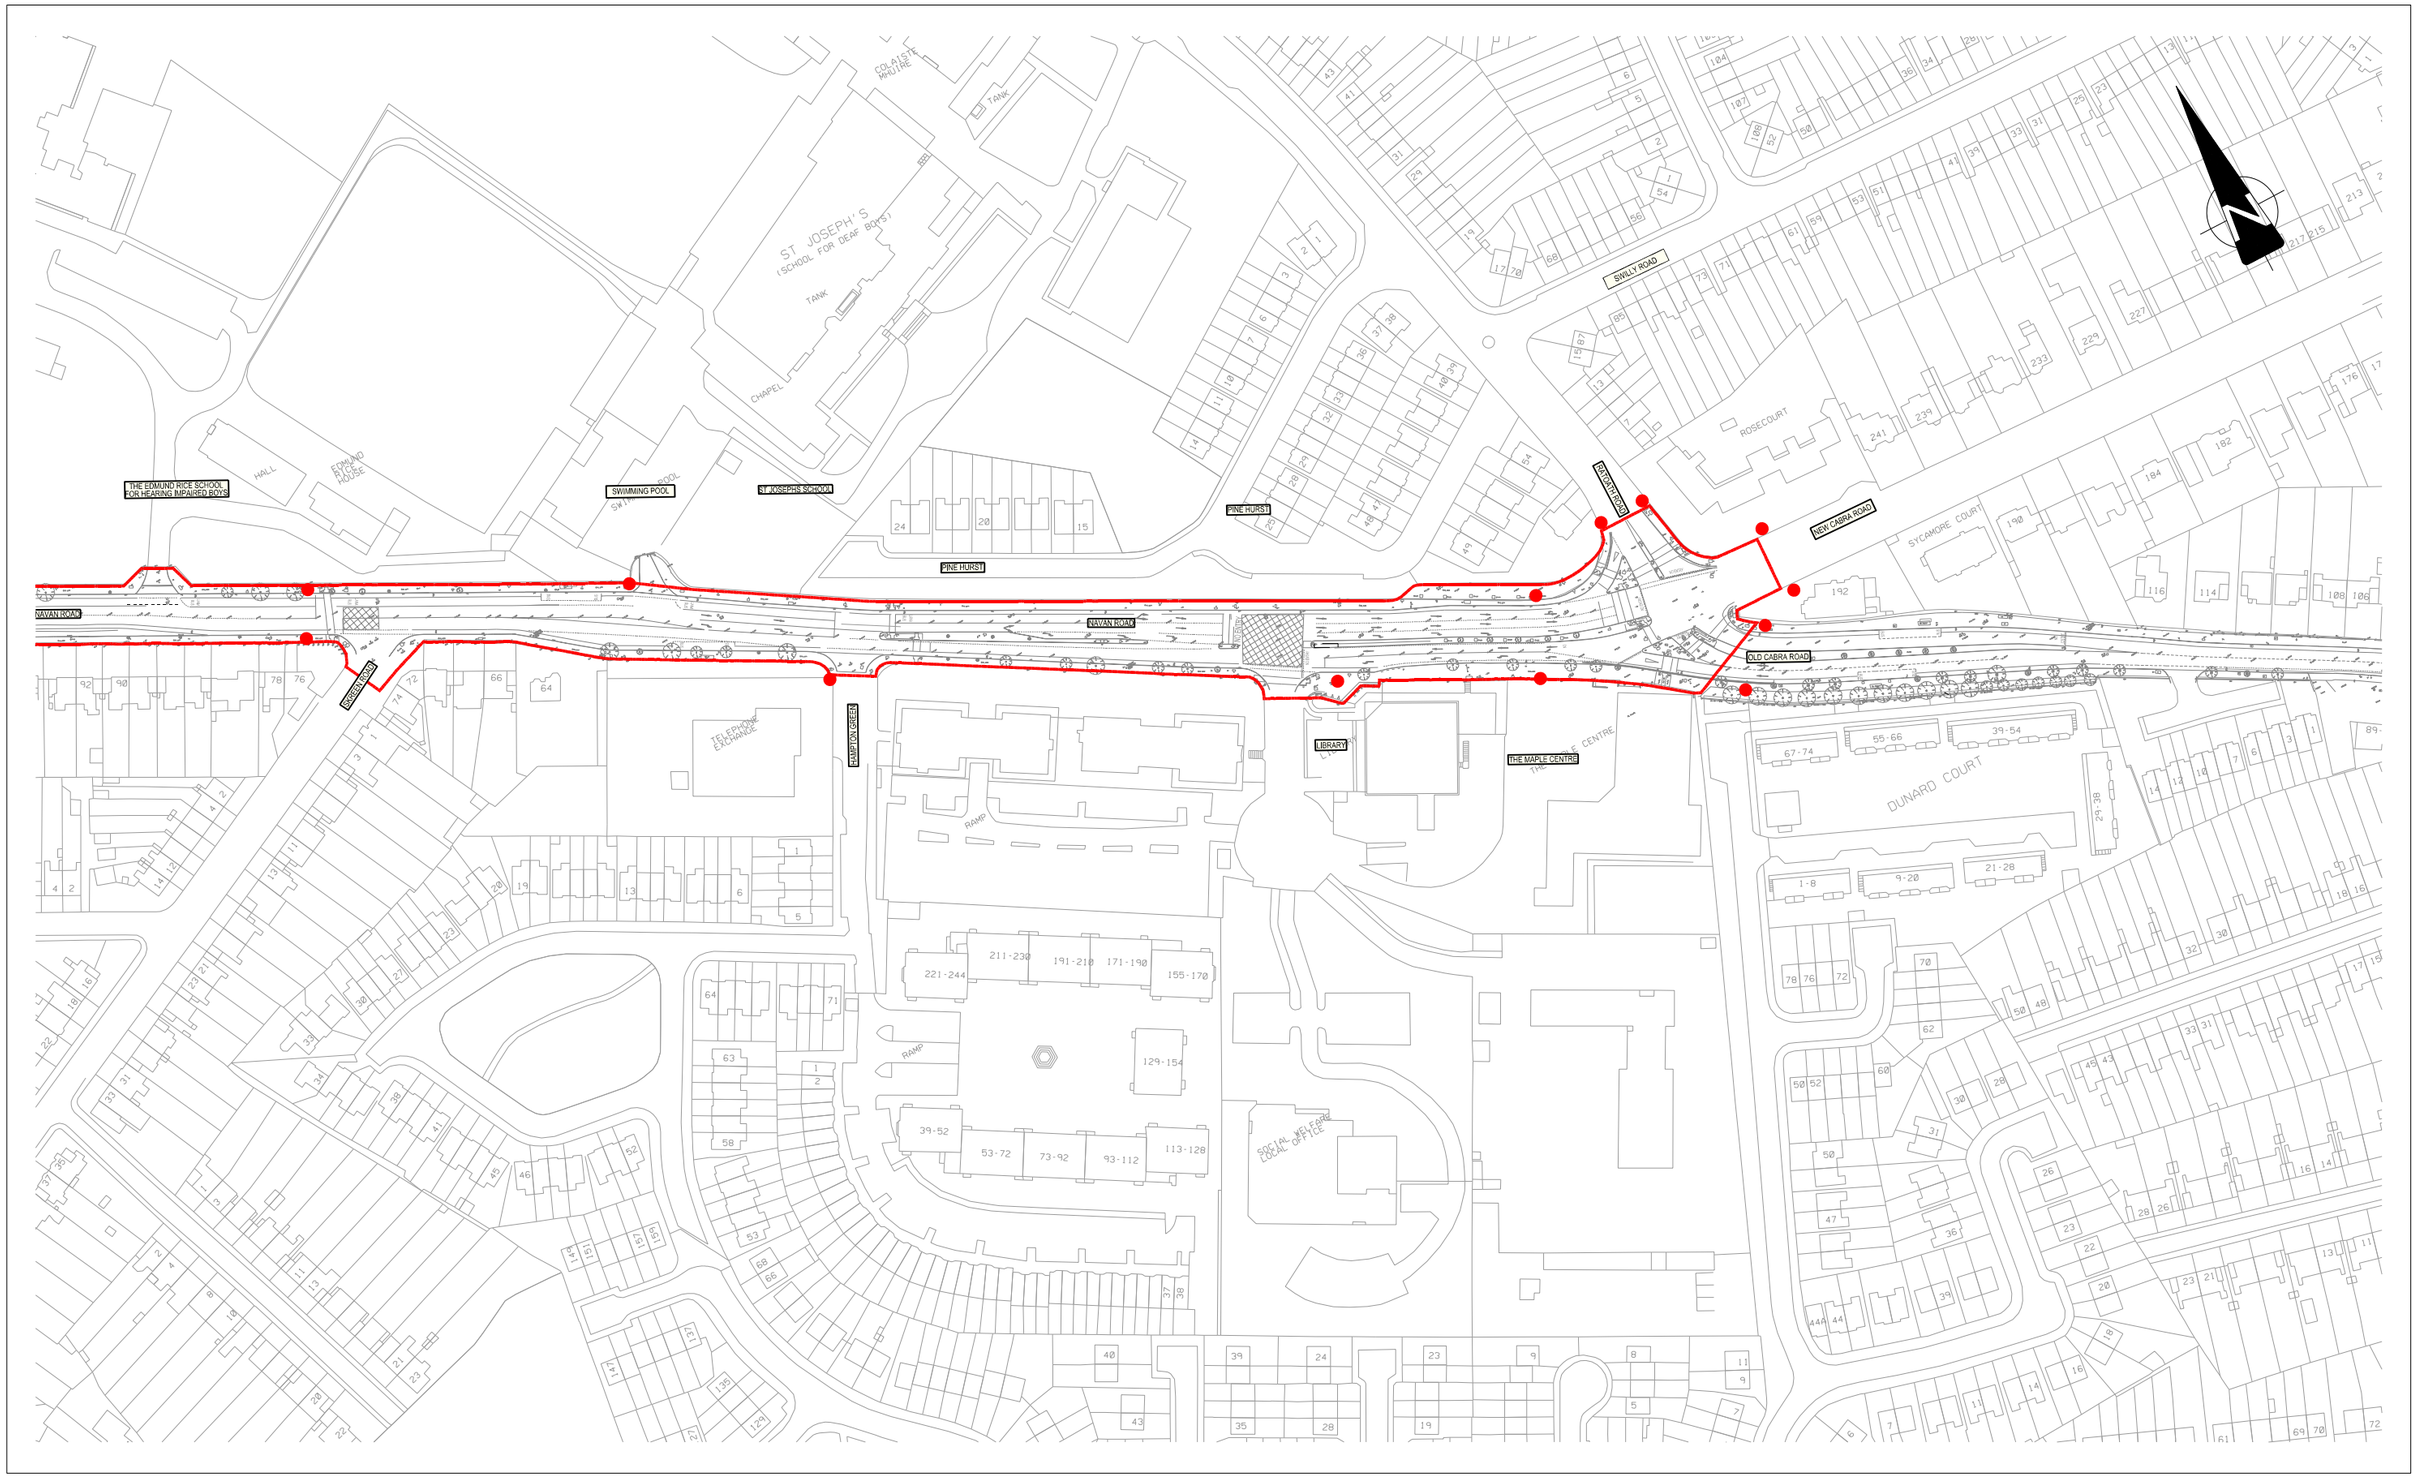

QBN office
quality bus network

QUALITY BUS NETWORK PROJECT OFFICE
Oifig Thionscadal an Ghréasán Bus

4th Floor
Verizon Building
Erne Street Lower
Dublin 2

T. 6860100
F. 01 6860127 / 124
E. qbnoffice@dublincity.ie

M. Phillips
DIRECTOR OF TRAFFIC & CITY ENGINEER, DUBLIN CITY COUNCIL

A. McElligott
PROJECT MANAGER, QBN PROJECT OFFICE

NDP
National Development Plan
Transforming Ireland

Dublin City Council
Comhairle Cathrach Bhaile Átha Cliath

Údarás Náisiúnta Iompair
National Transport Authority

NOTES

1. © Ordnance Survey Ireland. All rights reserved. Licence Number **2010/22/CCMA/Dublin City Council.**

LEGEND

- Location of Site Notice
- Boundary of Scheme

No.	Revision	Date	By	Chk'd	App'd

Stage	Date	App'd
PRELIMINARY		
APPROVAL		
TENDER		
CONSTRUCTION		

Project Title
NAVAN ROAD QBC

Drawing Title
SITE LOCATION MAP

Designed:	CAD File: T-QBN-122	Sheet	4 \ 4
Drawn:	Job No: 122		
Checked:	Scale: 1:1000@A1	Drawing No: T-QBN-122-DSL-104	Rev:
Approved:	Date: 12/08/10		

P:\T-QBN-122\dgn\Layout_Files_Statutory & Legal