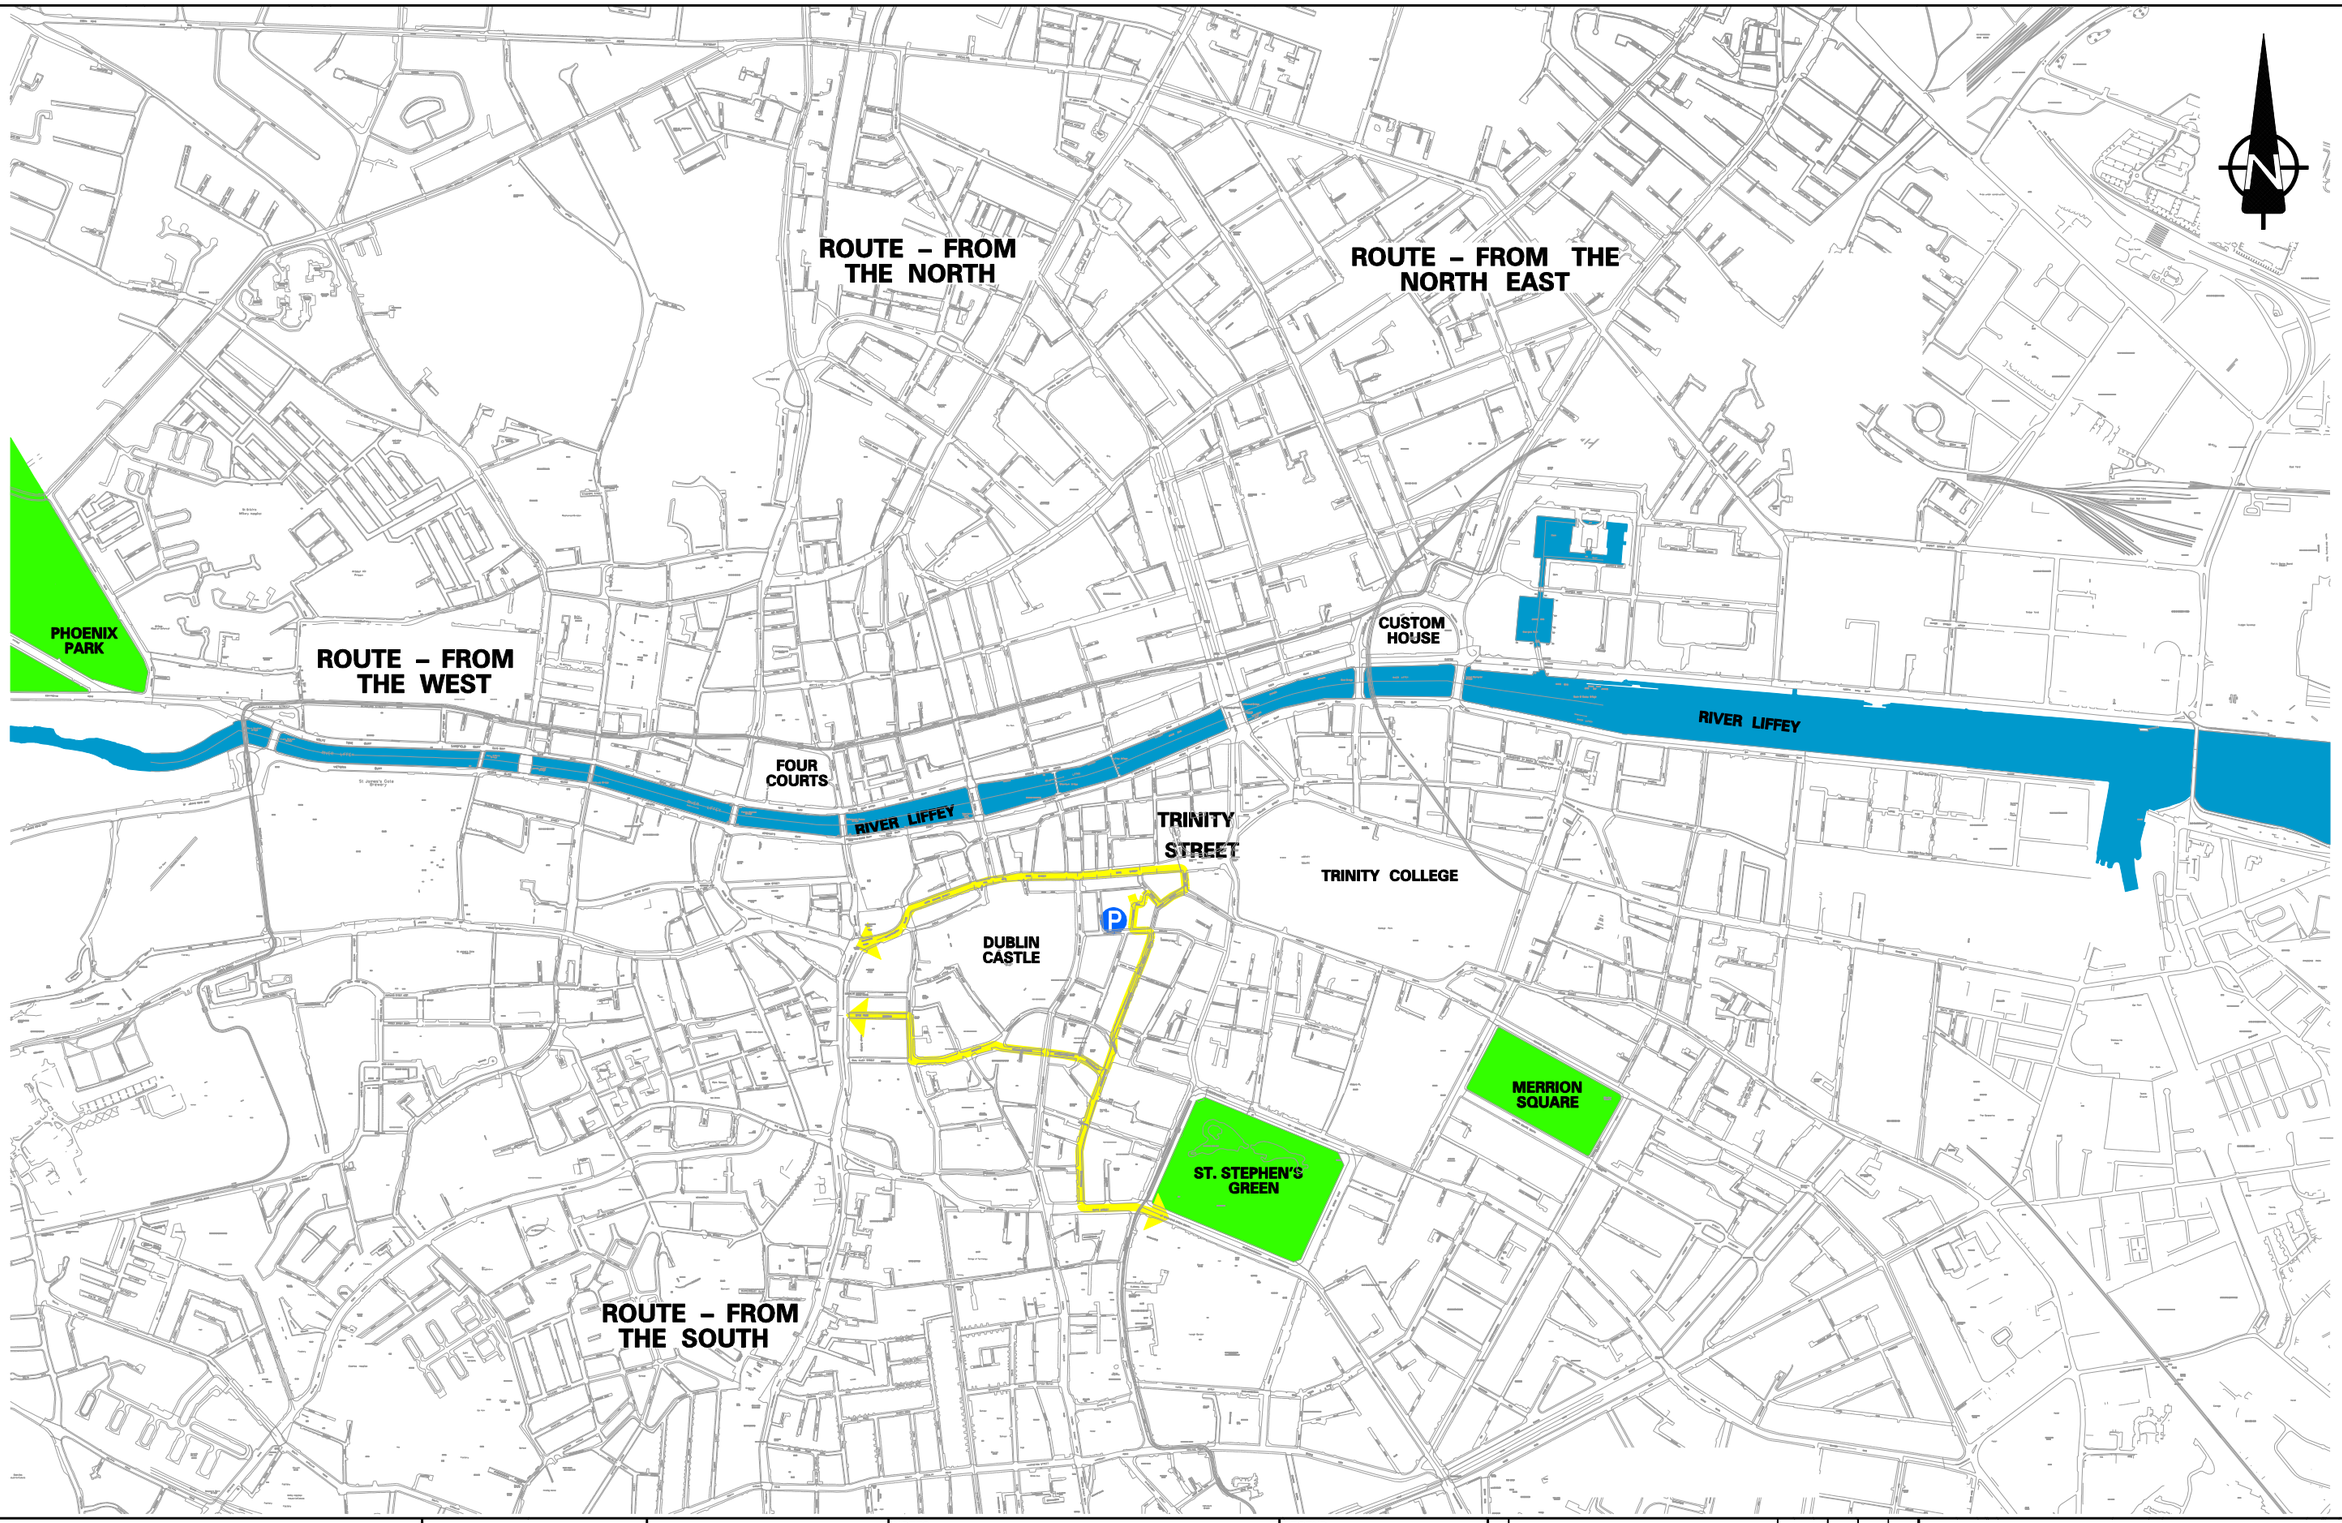

QUALITY BUS NETWORK PROJECT OFFICE
Oifig Thionscadal an Ghréasán Bus

WorldCOM Building,
4th Floor,
Lower Erne Street,
Dublin 2.

T: + 353 (1) 686 0100
F: +353 (1) 686 0127
E: qbnoffice@dublincity.ie
W: www.dublincity.ie

M. PHILLIPS Director of Traffic & City Engineer, Dublin City Council

NDP NATIONAL DEVELOPMENT PLAN

Dublin City Council

dto

NOTES

1. Mapping; ©Ordnance Survey Ireland. All rights reserved. Licence No. 2005/07CCMA/Dublin City Council.

2. Do NOT scale, Use figured dimensions ONLY.

LEGEND

CAR PARK EXIT ROUTE

CAR PARK LOCATIONS

LEGEND

No.	Revision	Date	By	Chk'd	App'd

Stage	Date	App'd
PRELIMINARY		
APPROVAL		
TENDER		
CONSTRUCTION		

Project Title: CITY CENTRE CAR PARK ACCESS ROUTES

Drawing Title: TRINITY STREET MULTI STOREY CAR PARK EXIT ROUTES

Designed:	P.McN	CAD File:	T-QBN-127-DSL
Drawn:	L.H.	Job No:	T-QBN-127-DSL
Checked:	P.McN	Scale:	N.T.S
Approved:	P.McN	Date:	26-03-2009

Sheet

Drawing No: DSL-024

Rev: