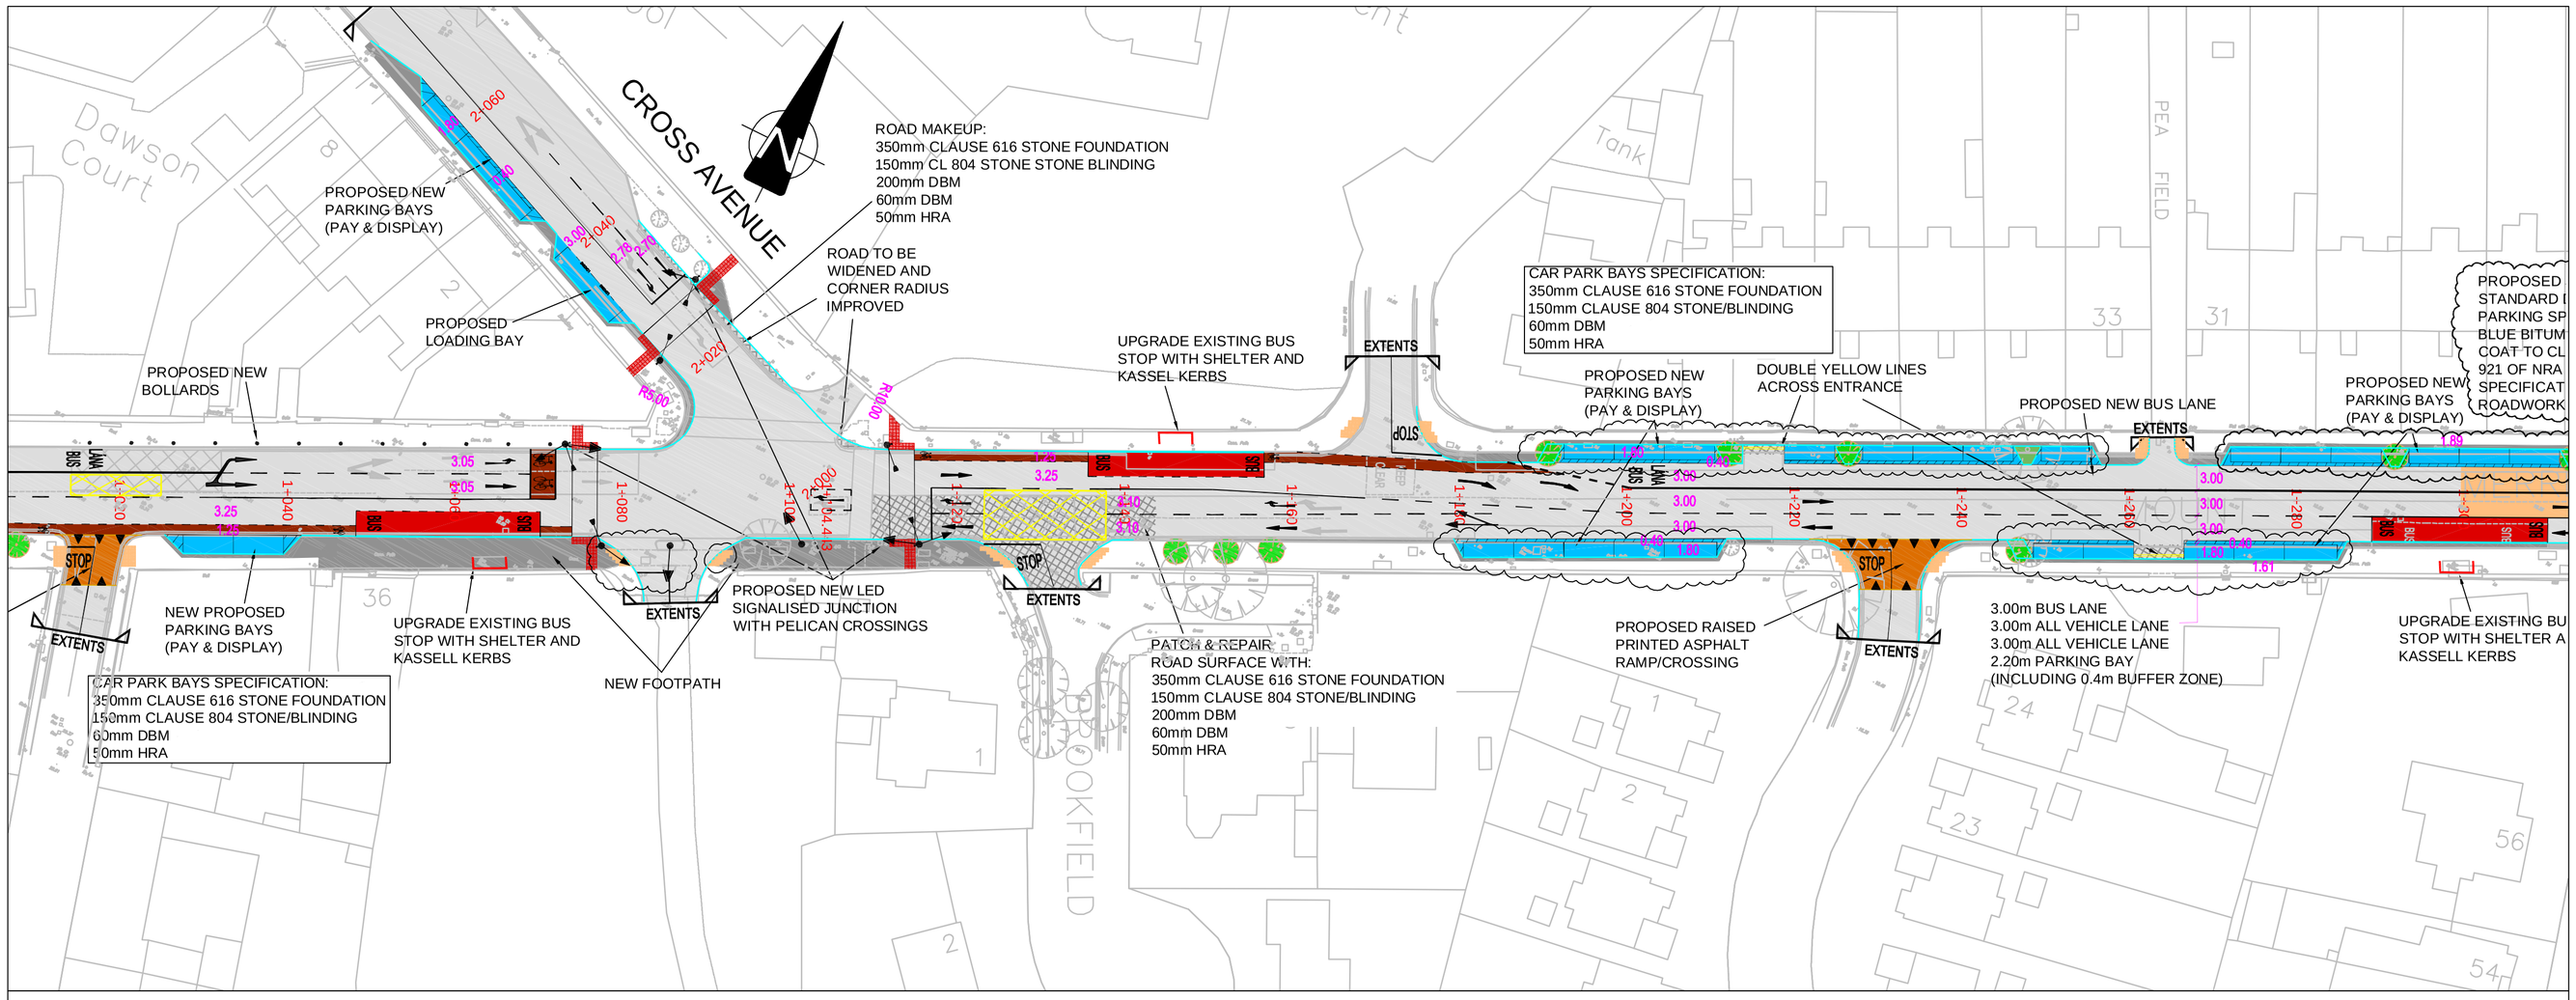

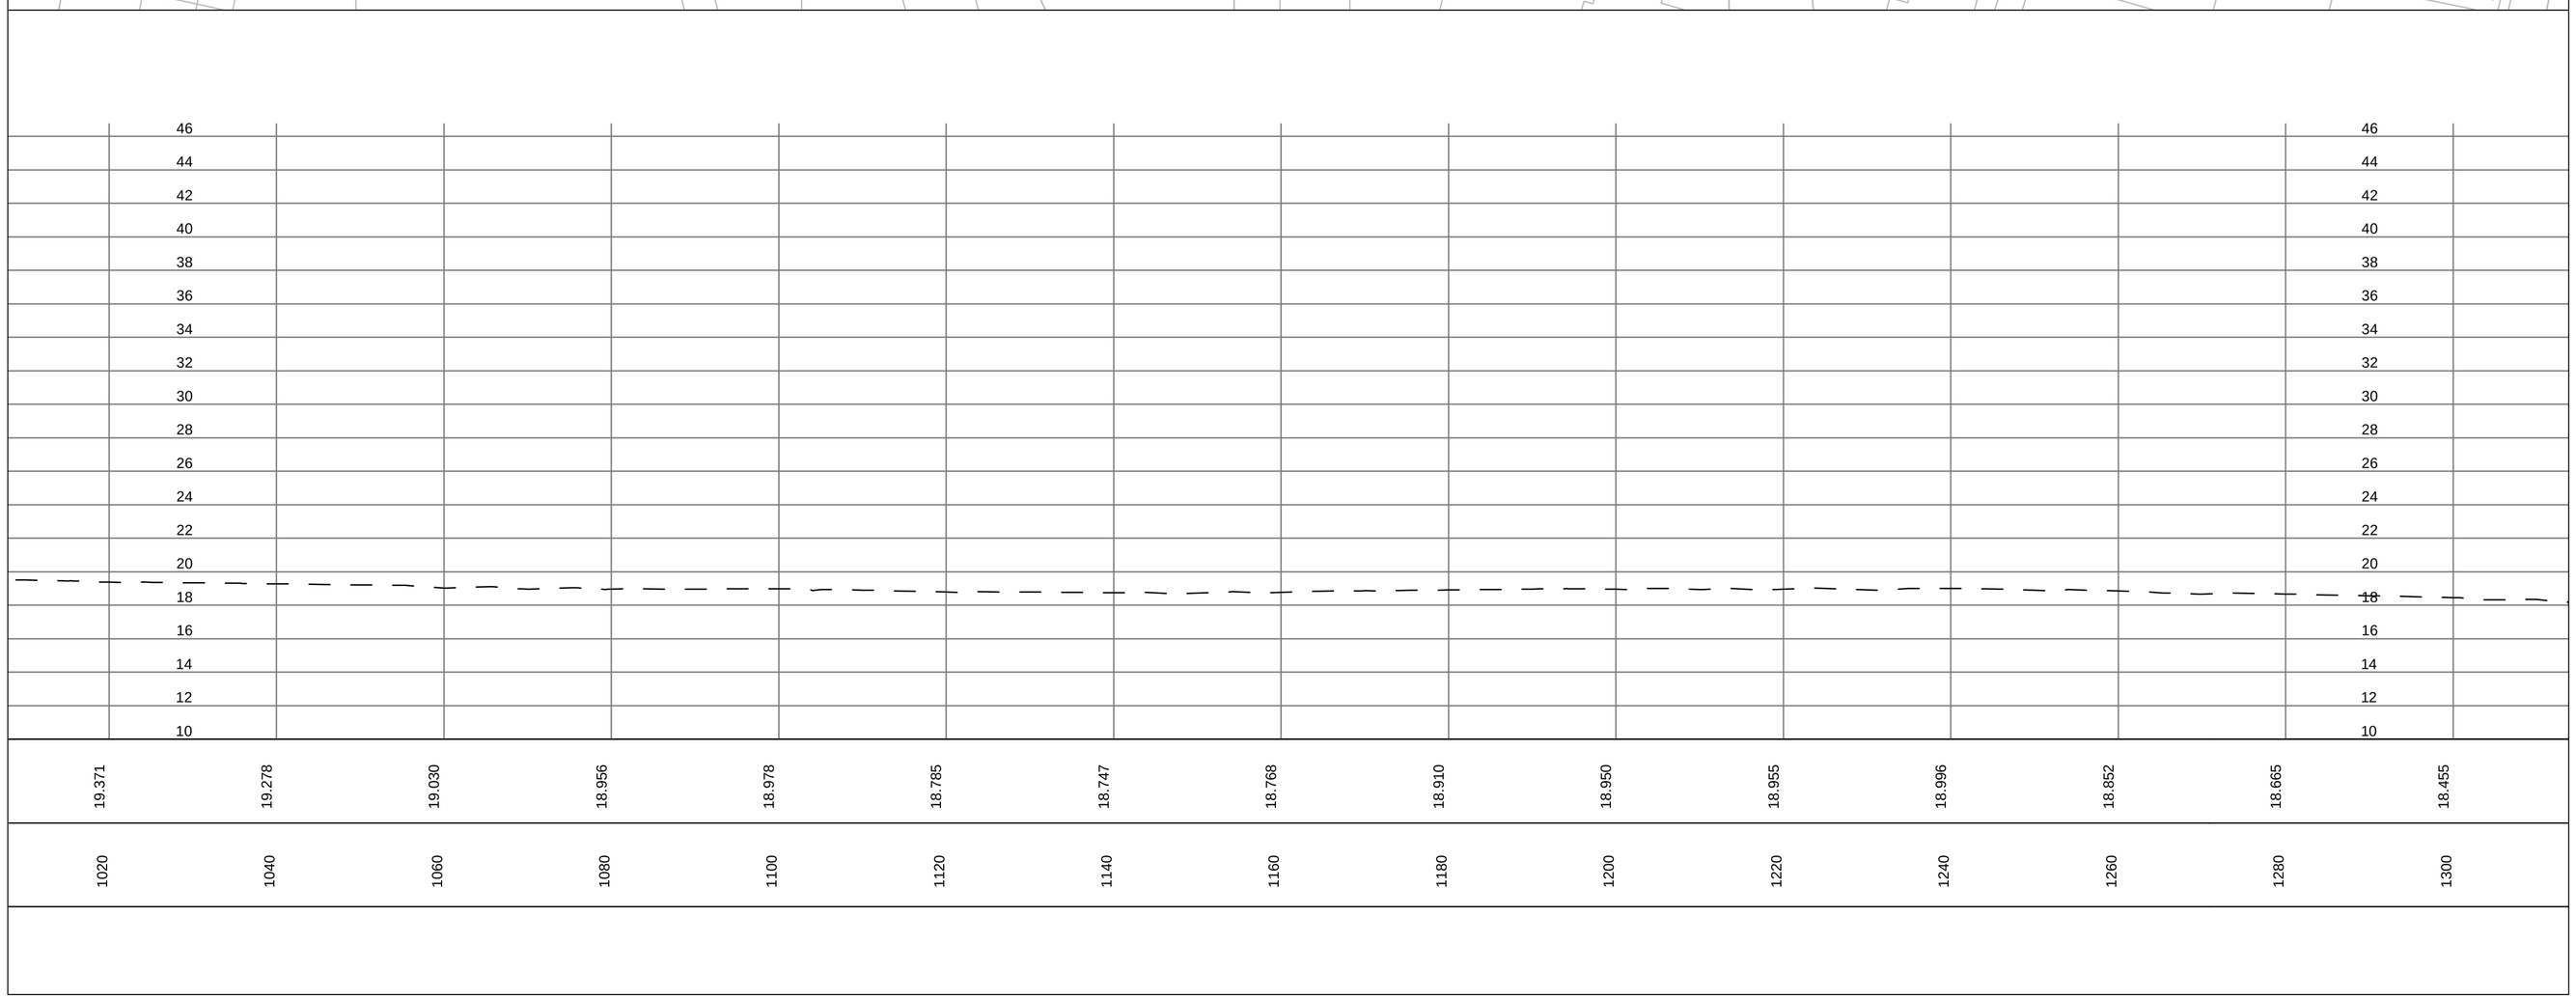

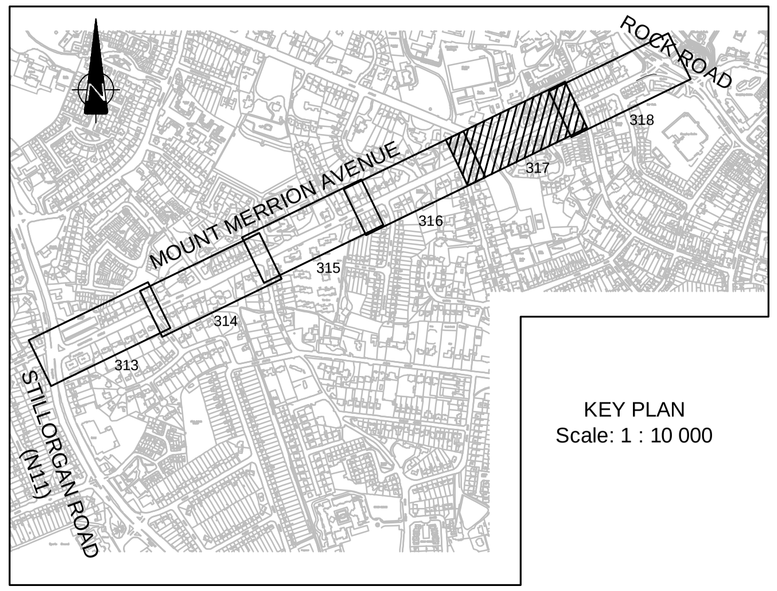

KEY PLAN
Scale: 1 : 10 000

NOTES:

DO NOT SCALE OFF THIS DRAWING USE FIGURED DIMENSIONS ONLY.

ALL LEVELS TO MALIN HEAD O.S. DATUM.

THIS DRAWING IS PRODUCED TO MATCH THE O.S. NATIONAL GRID. (NOT IRENET NATIONAL GRID)

MAPPING IS COPYRIGHT OF ORDNANCE SURVEY

THIS DRAWING IS FOR INFORMATION ONLY, WHILE EVERY EFFORT HAS BEEN MADE TO ENSURE THAT THE ITEMS/SERVICES SHOWN ARE IN THE POSITIONS INDICATED ON THIS DRAWING, NO RESPONSIBILITY CAN BE TAKEN FOR DAMAGE OR INJURY CAUSED WHILE WORKING AT OR NEAR THE ITEMS/SERVICES.

THIS DRAWING IS BELIEVED TO BE UP TO DATE AT THE TIME OF PRODUCTION. FURTHER SERVICES MAY HAVE BEEN ADDED SUBSEQUENT TO ISSUING OF DRAWINGS.

USERS SHOULD OPERATE ON THE BASIS THAT SERVICES MAY HAVE BEEN ADDED WITHOUT RECORD.

LEGEND

- EXISTING ROAD
- PROPOSED NEW KERBING
- PROPOSED NEW CONCRETE AREAS
- PROPOSED NEW SHARED SURFACE CYCLE TRACK
- PROPOSED NEW ON ROAD CYCLE TRACK
- PROPOSED RESURFACING
- PROPOSED RAMP
- PROPOSED LANDSCAPING
- PROPOSED BUS STOP
- PROPOSED NEW PARKING BAYS
- PROPOSED ANTI-SKID SURFACING
- PROPOSED ROAD SURFACE WORKS
- PROPOSED TREE PLANTING
- REVISION CLOUD

CLIFTON SCANNELL EMERSON ASSOCIATES

Drawing Status: **TENDER**
Date: NOV / 07
Issued By: OD

QUALITY BUS NETWORK PROJECT OFFICE
Oifig Thionscadal an Ghréasán Bus
WorldCOM Building,
4th Floor,
Lower Erne Street,
Dublin 2.
Tel : + 353 (1) 6860100
Fax : +353 (1) 6860127
e-mail : qbnoffice@dublincity.ie
Web : www.dublincity.ie

Tom Loftus
DIRECTOR OF SERVICE, DUN LAOGHAIRE-RATHDOWN COUNTY COUNCIL

C. de Burca Chartered Engineer
PROJECT MANAGER, QBN PROJECT OFFICE

NDP NATIONAL DEVELOPMENT PLAN
Dún Laoghaire-Rathdown County Council Comhairle Contae Dhún Laoghaire-Ráth an Dúin
dto

OS Reproduced from the Ordnance Survey by Permission of the Government -- Licence No. 339

No.	Revision	Date	By	Chk'd	App'd
	Stage		Date		App'd
	PRELIMINARY				
	APPROVAL				
	TENDER				
	CONSTRUCTION				

Project Title: Dundrum - Blackrock QBC
STILLORGAN ROAD TO ROCK ROAD

Drawing Title: ROAD LAYOUT & LONGSECTION

Designed:	OD	CAD File:	W:\ARCHDWGS\07_073	Sheet	5 OF 6
Drawn:	KgK	Job No:	07_073		
Checked:	OD	Scale:	1:500 @ A1	Drawing No: 07_073_317-D	Rev: D
Approved:	GE	Date:	SEPT 2007		

PDF created with pdfFactory trial version www.pdffactory.com