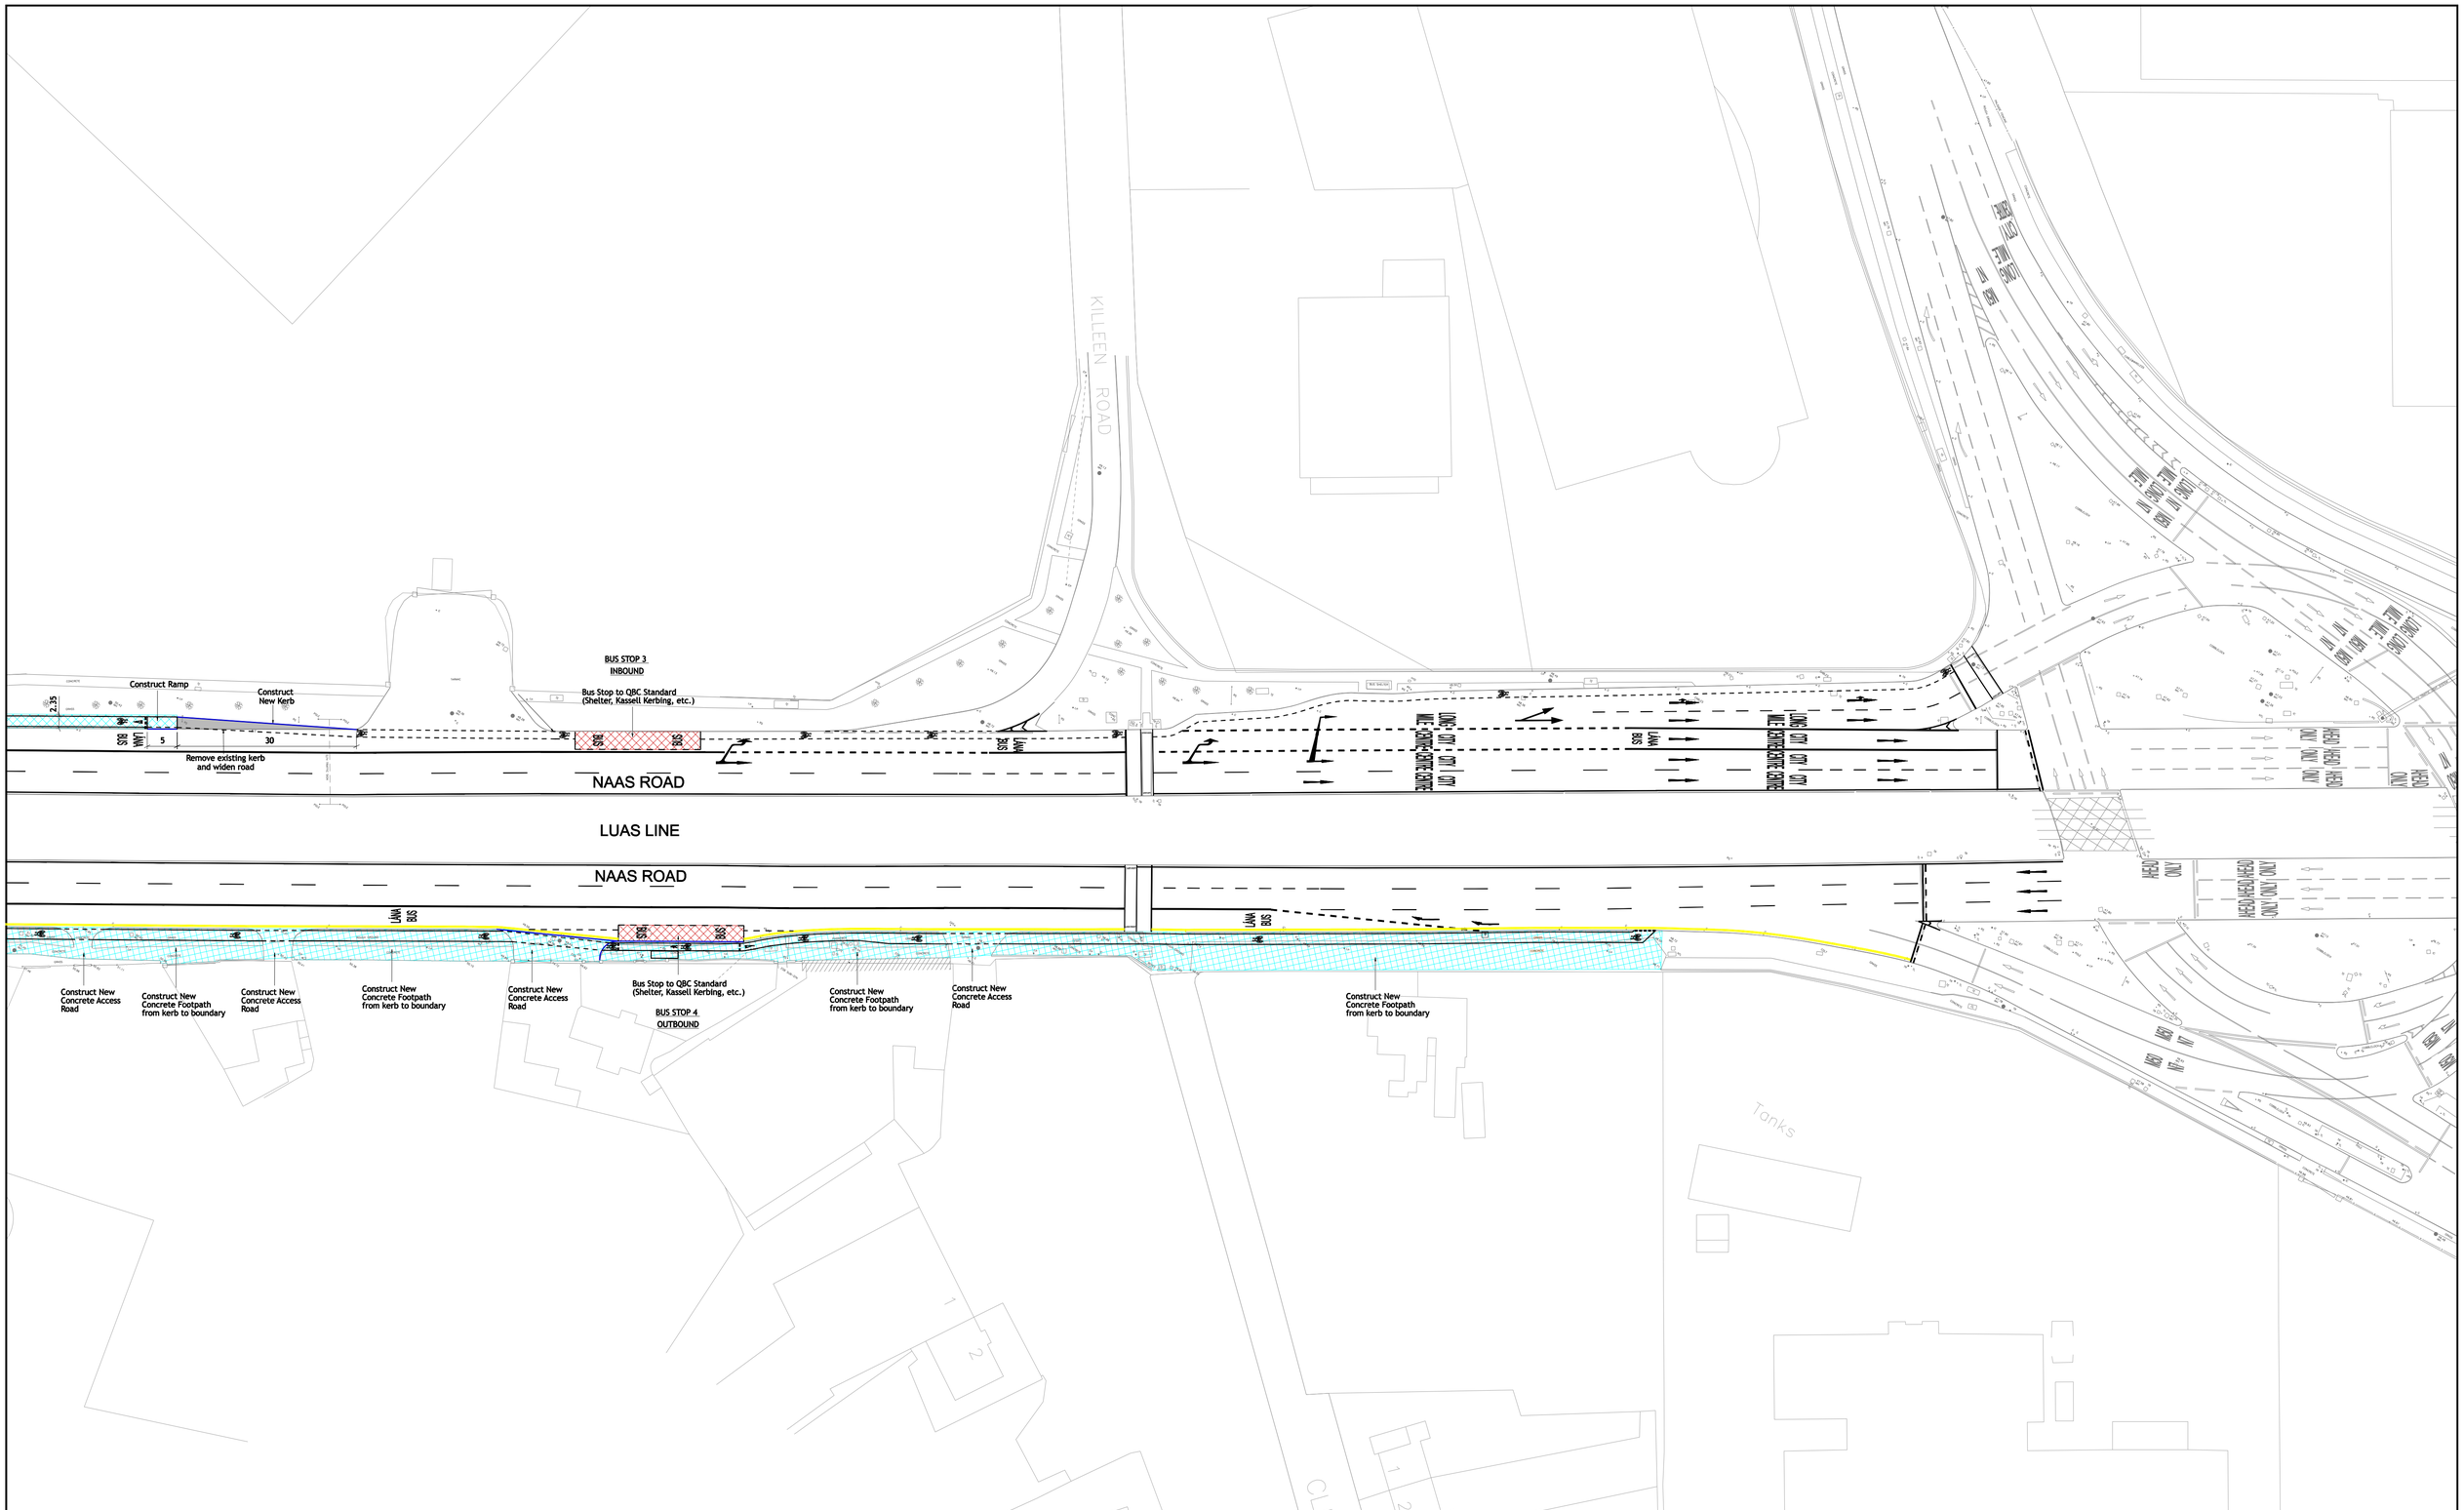
KILLEEN ROAD
BUS STOP 3
INBOUND
Construct Ramp
Construct New Kerb
2.35
5
30
Remove existing kerb and widen road
Bus Stop to QBC Standard (Shelter, Kassell Kerbing, etc.)
NAAS ROAD
LUAS LINE
NAAS ROAD
LANE BUS
Construct New Concrete Access Road
Construct New Concrete Footpath from kerb to boundary
Construct New Concrete Access Road
Construct New Concrete Footpath from kerb to boundary
Construct New Concrete Access Road
Bus Stop to QBC Standard (Shelter, Kassell Kerbing, etc.)
BUS STOP 4
OUTBOUND
Construct New Concrete Footpath from kerb to boundary
Construct New Concrete Access Road
Construct New Concrete Footpath from kerb to boundary
Tanks
AHEAD ONLY
AHEAD ONLY
AHEAD ONLY