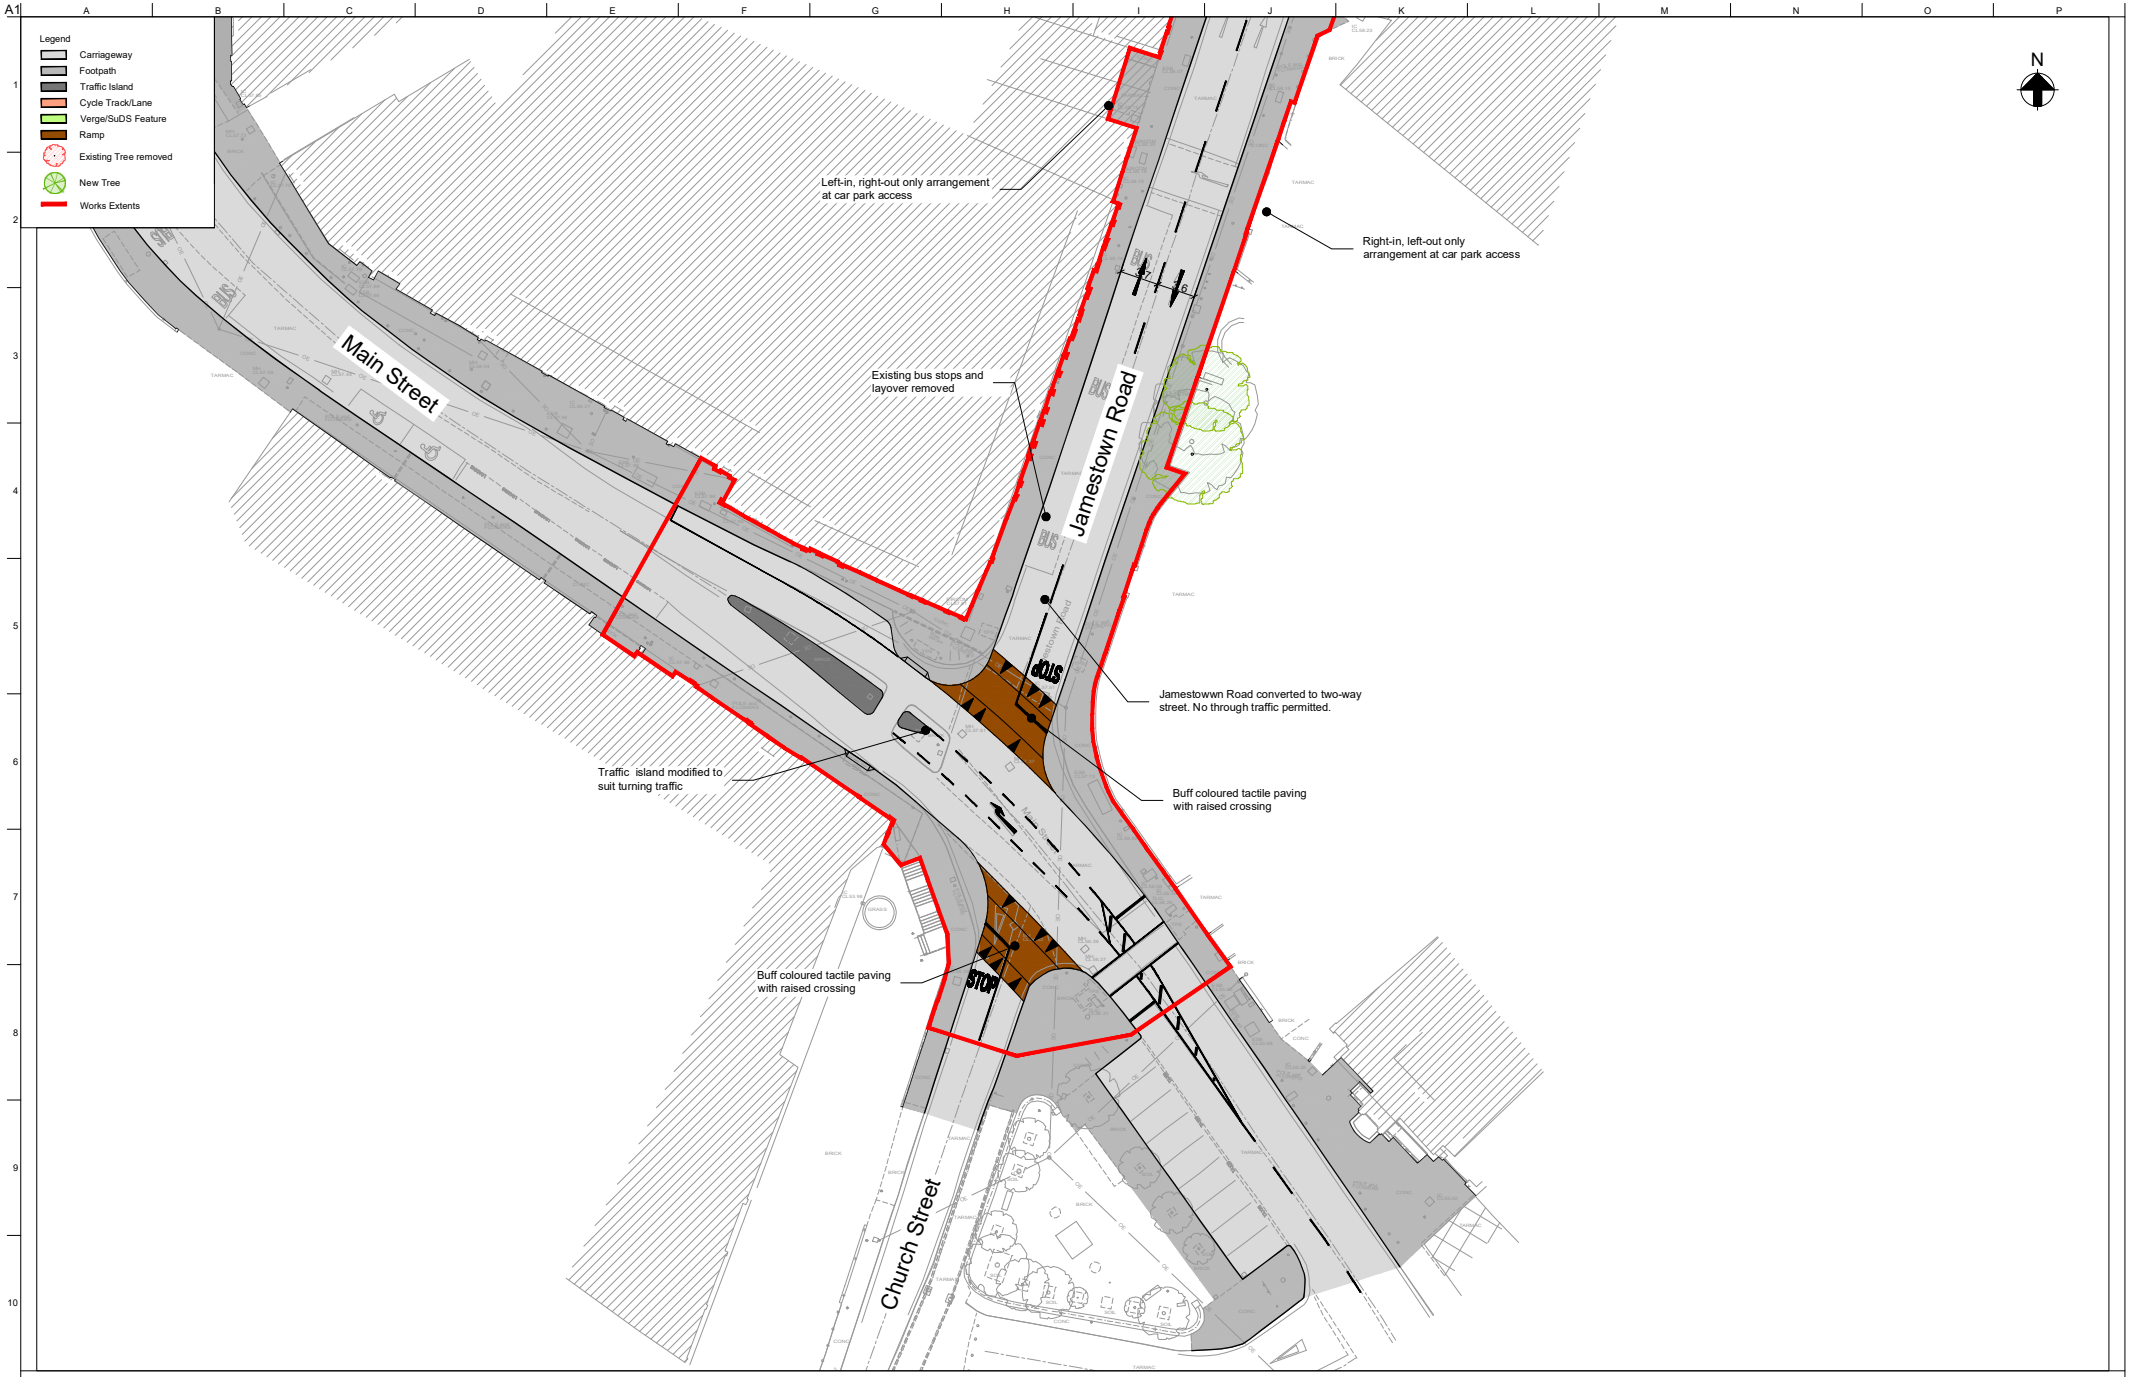

Issue	Date	By	Chkd	Appd
C01	20/02/23	ES	JF	JF
Issued for Public Consultation (Status A1)				
P02	12/01/23	ES	JF	JF
P01	13/12/22	ES	JF	JF

Client
Dublin City Council

Job Title
Finglas Village Improvement Scheme

Scale at A1 1:250 @ A1 (1:500 @ A3)

Discipline Infrastructure

ARUP

Arup, 50 Ringsend Road
Dublin, D04 T6X0
Tel +353(0)1 233 4455 Fax +353(0)1 668 3169
www.arup.ie

Drawing Title
General Arrangement
Sheet 5 of 5

Drawing Status
A1 - For Public Consultation

Job No	Drawing No	Issue
280280-00	FVIS-ARUP-ZZ-ZZ-DR-CH-0100-05	C01

Do not scale

© Arup