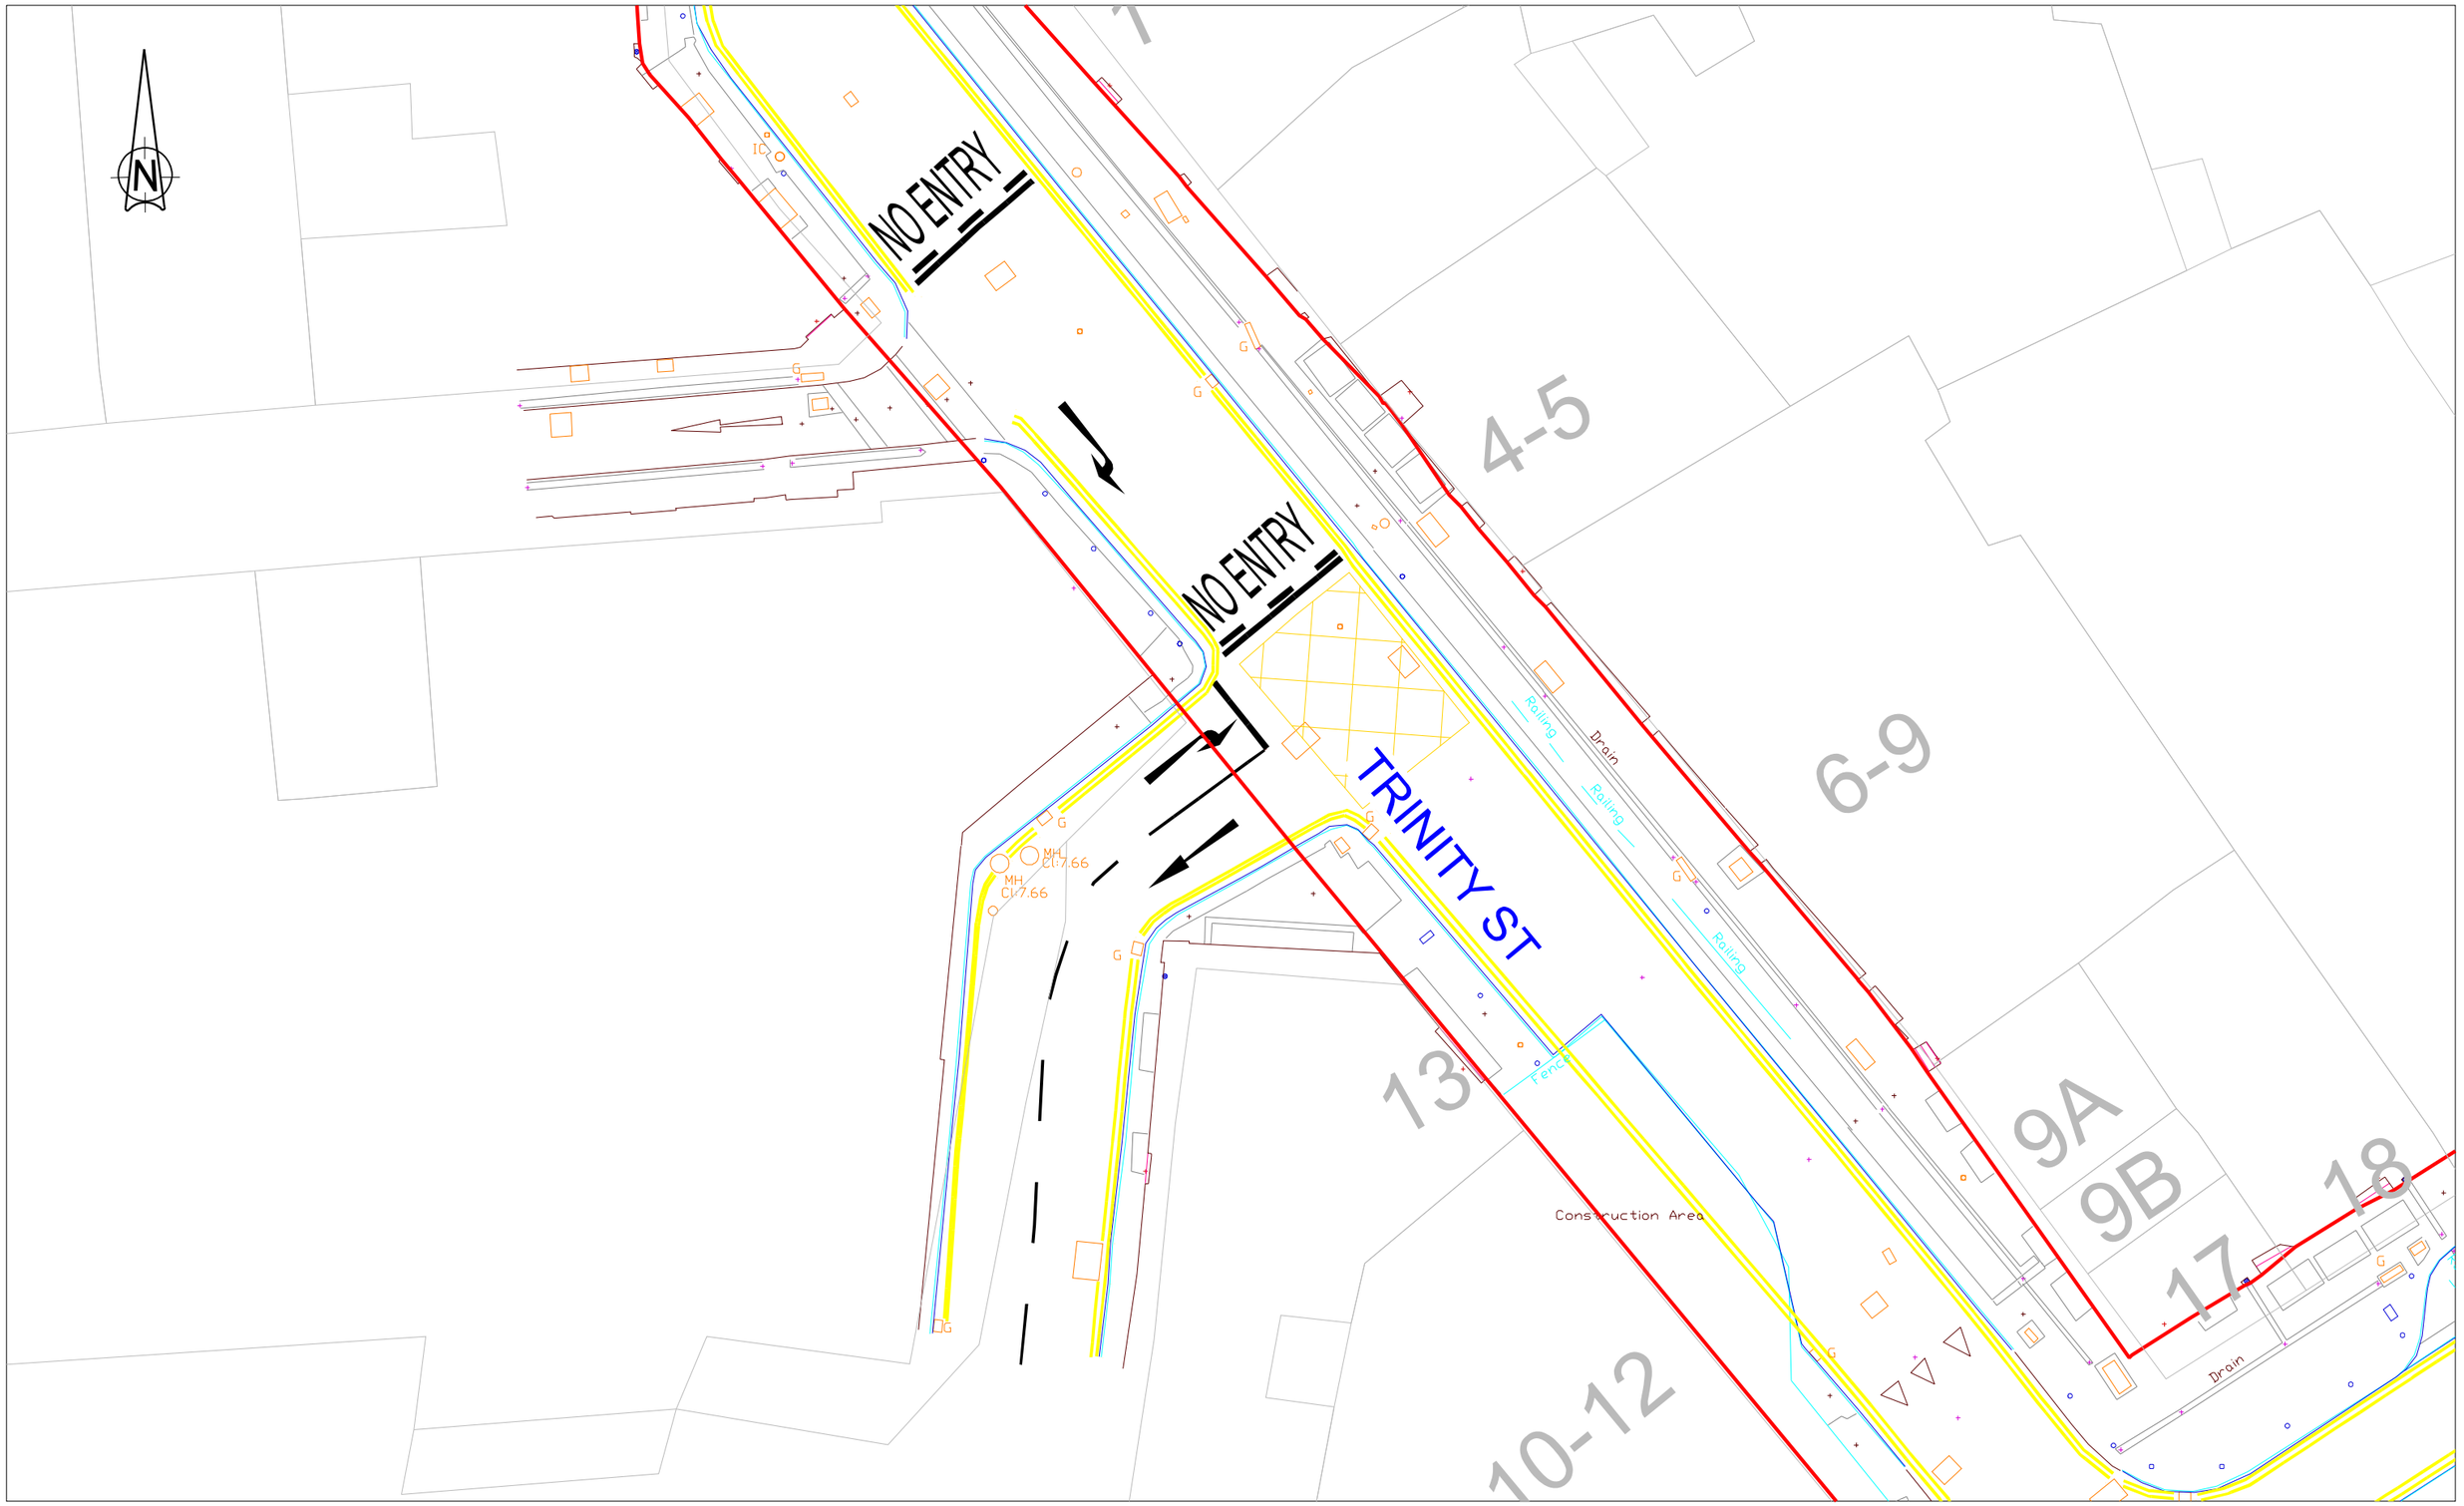

Comhairle Cathrach Bhaile Átha Cliath
Dublin City Council

DUBLIN CITY COUNCIL

Comhairle Chathair Bhaile Atha Cliath

ENVIRONMENT & TRANSPORTATION DEPT
CIVIC OFFICES
WOOD QUAY., DUBLIN 8.

BRENDAN O BRIEN
ACTING EXECUTIVE MANAGER TRAFFIC

NOTES

1. © Ordnance Survey Ireland.
© Ordnance Survey Ireland. All rights reserved. License number 2016/23/CCMA/DublinCityCouncil

SHADE INDEX

LEGEND

SITE BOUNDARY

No.	Revision	Date	By	Chk'd	App'd
	Stage		Date		App'd
	PRELIMINARY				
	APPROVAL				
	TENDER				
	CONSTRUCTION				

Project Title: COLLEGE GREEN PROJECT
TRAFFIC MANAGEMENT MEASURES

Drawing Title: DAME STREET-EXISTING LAYOUT
SOUTH GREAT GEORGES ST - ANGLESEA ST

Designed:	CAD File: RT 5169	Sheet	4 OF 6
Drawn: KMC	Job No: RT 5169		
Checked: MH	Scale: 1-200@A3,	Drawing No: RT-5169-650-004	Rev:
Approved: MH	Date: 12-05-17		