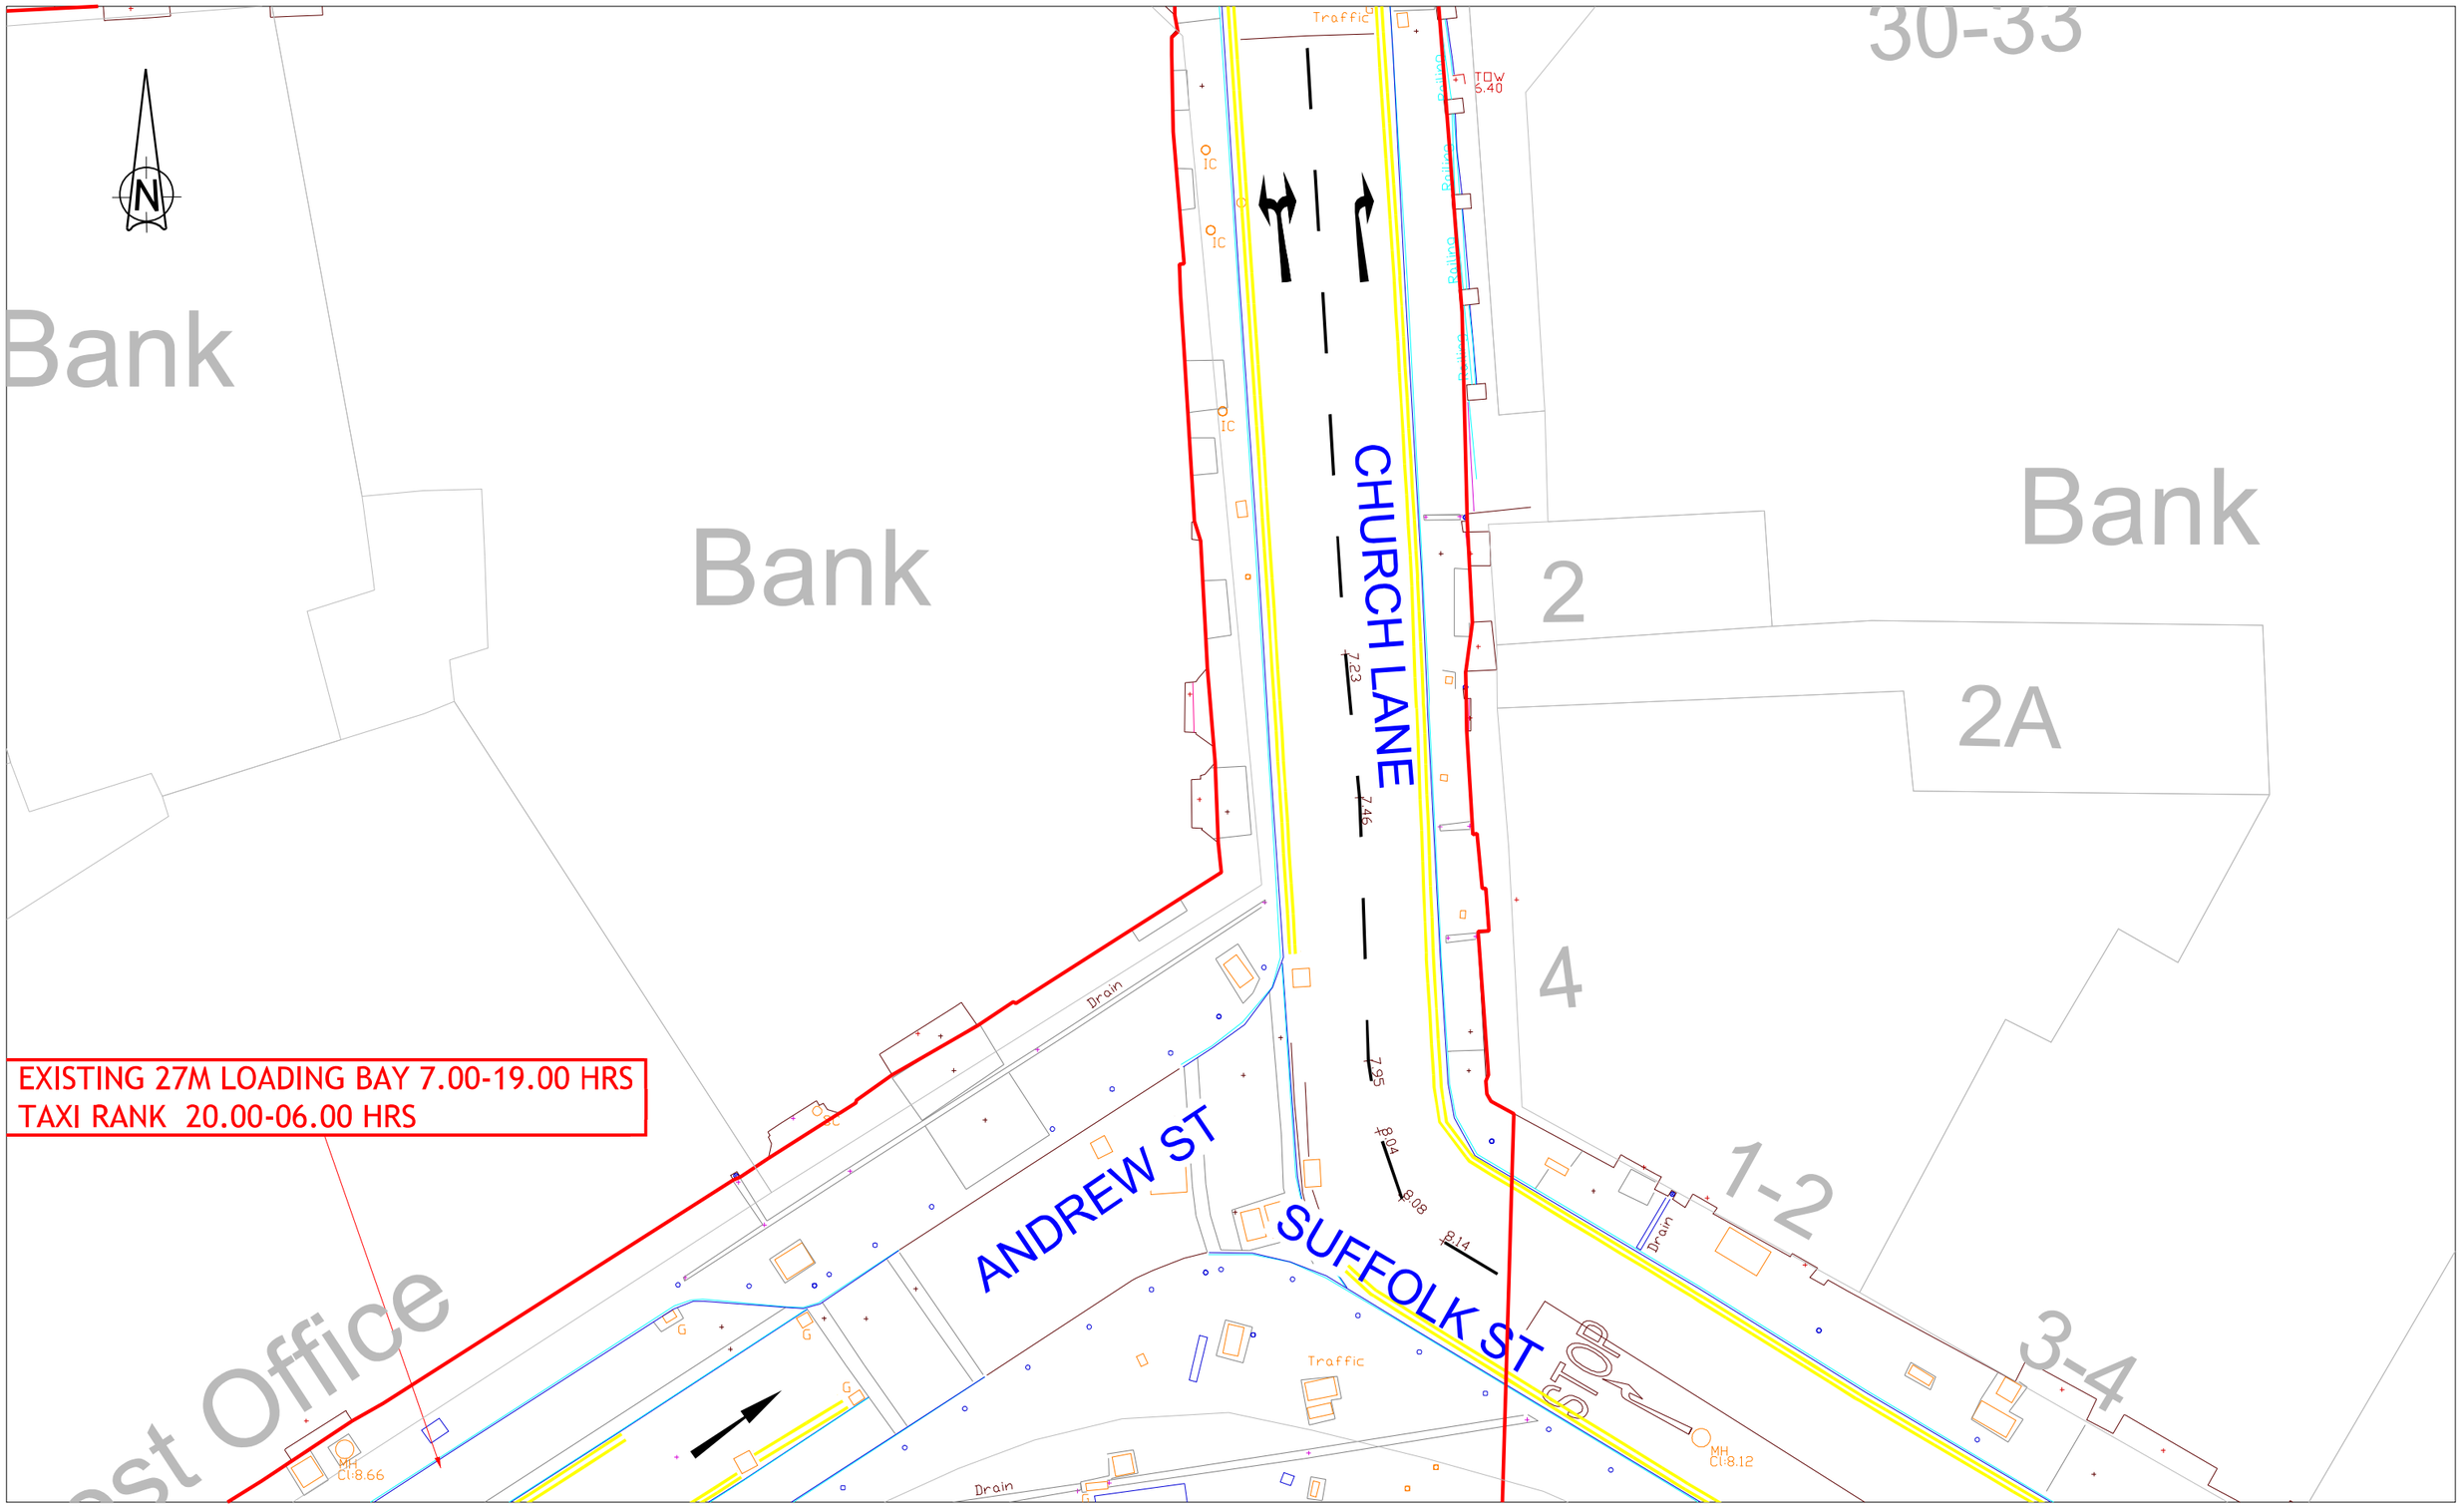

Comhairle Cathrach Bhaile Átha Cliath
Dublin City Council

DUBLIN CITY COUNCIL

Comhairle Chathair Bhaile Atha Cliath

ENVIRONMENT & TRANSPORTATION DEPT
CIVIC OFFICES
WOOD QUAY., DUBLIN 8.

BRENDAN O BRIEN
ACTING EXECUTIVE MANAGER TRAFFIC

NOTES

1. © Ordnance Survey Ireland.
© Ordnance Survey Ireland. All rights reserved. License number 2016/23/CCMA/DublinCityCouncil

SHADE INDEX

LEGEND

SITE BOUNDARY

No.	Revision	Date	By	Chk'd	App'd
	Stage		Date		App'd
	PRELIMINARY				
	APPROVAL				
	TENDER				
	CONSTRUCTION				

Project Title
COLLEGE GREEN PROJECT
TRAFFIC MANAGEMENT MEASURES

Drawing Title
DAME STREET
SOUTH GREAT GEORGES ST - ANGLESEA ST

Designed:	CAD File: RT 5169	Sheet	6 OF 6
Drawn: KMC	Job No: RT 5169		
Checked: MH	Scale: 1-200@A3,	Drawing No: RT-5169-650-006	Rev:
Approved: MH	Date: 12-05-17		