LEGEND (PROPOSED):

- EXISTING FOOTPATHS
- EXISTING GRASSED AREAS
- EXISTING ESTUARIES / WATERBODIES
- PROPOSED CONCRETE FOOTPATH
- PROPOSED ASPHALT CYCLEWAY
- PROPOSED ROAD OVERLAY
- PROPOSED RAISED PLATFORM
- PROPOSED LANDSCAPING
- PROPOSED FLOOD DEFENCE BUND

NOTES (PROPOSED):

1. DESIGN BASED ON TOPOGRAPHICAL SURVEY DATED NOVEMBER 2008
2. PROPOSED WATERMAIN (SHOWN AS BLUE DASHED LINE) AS PROVIDED BY OTHERS. WATERMAIN ALIGNMENT TO BE REVISED AT DETAILED DESIGN TO COINCIDE WITH PROPOSED CYCLEWAY ALIGNMENT THEREBY MINIMISING CONSTRUCTION COSTS

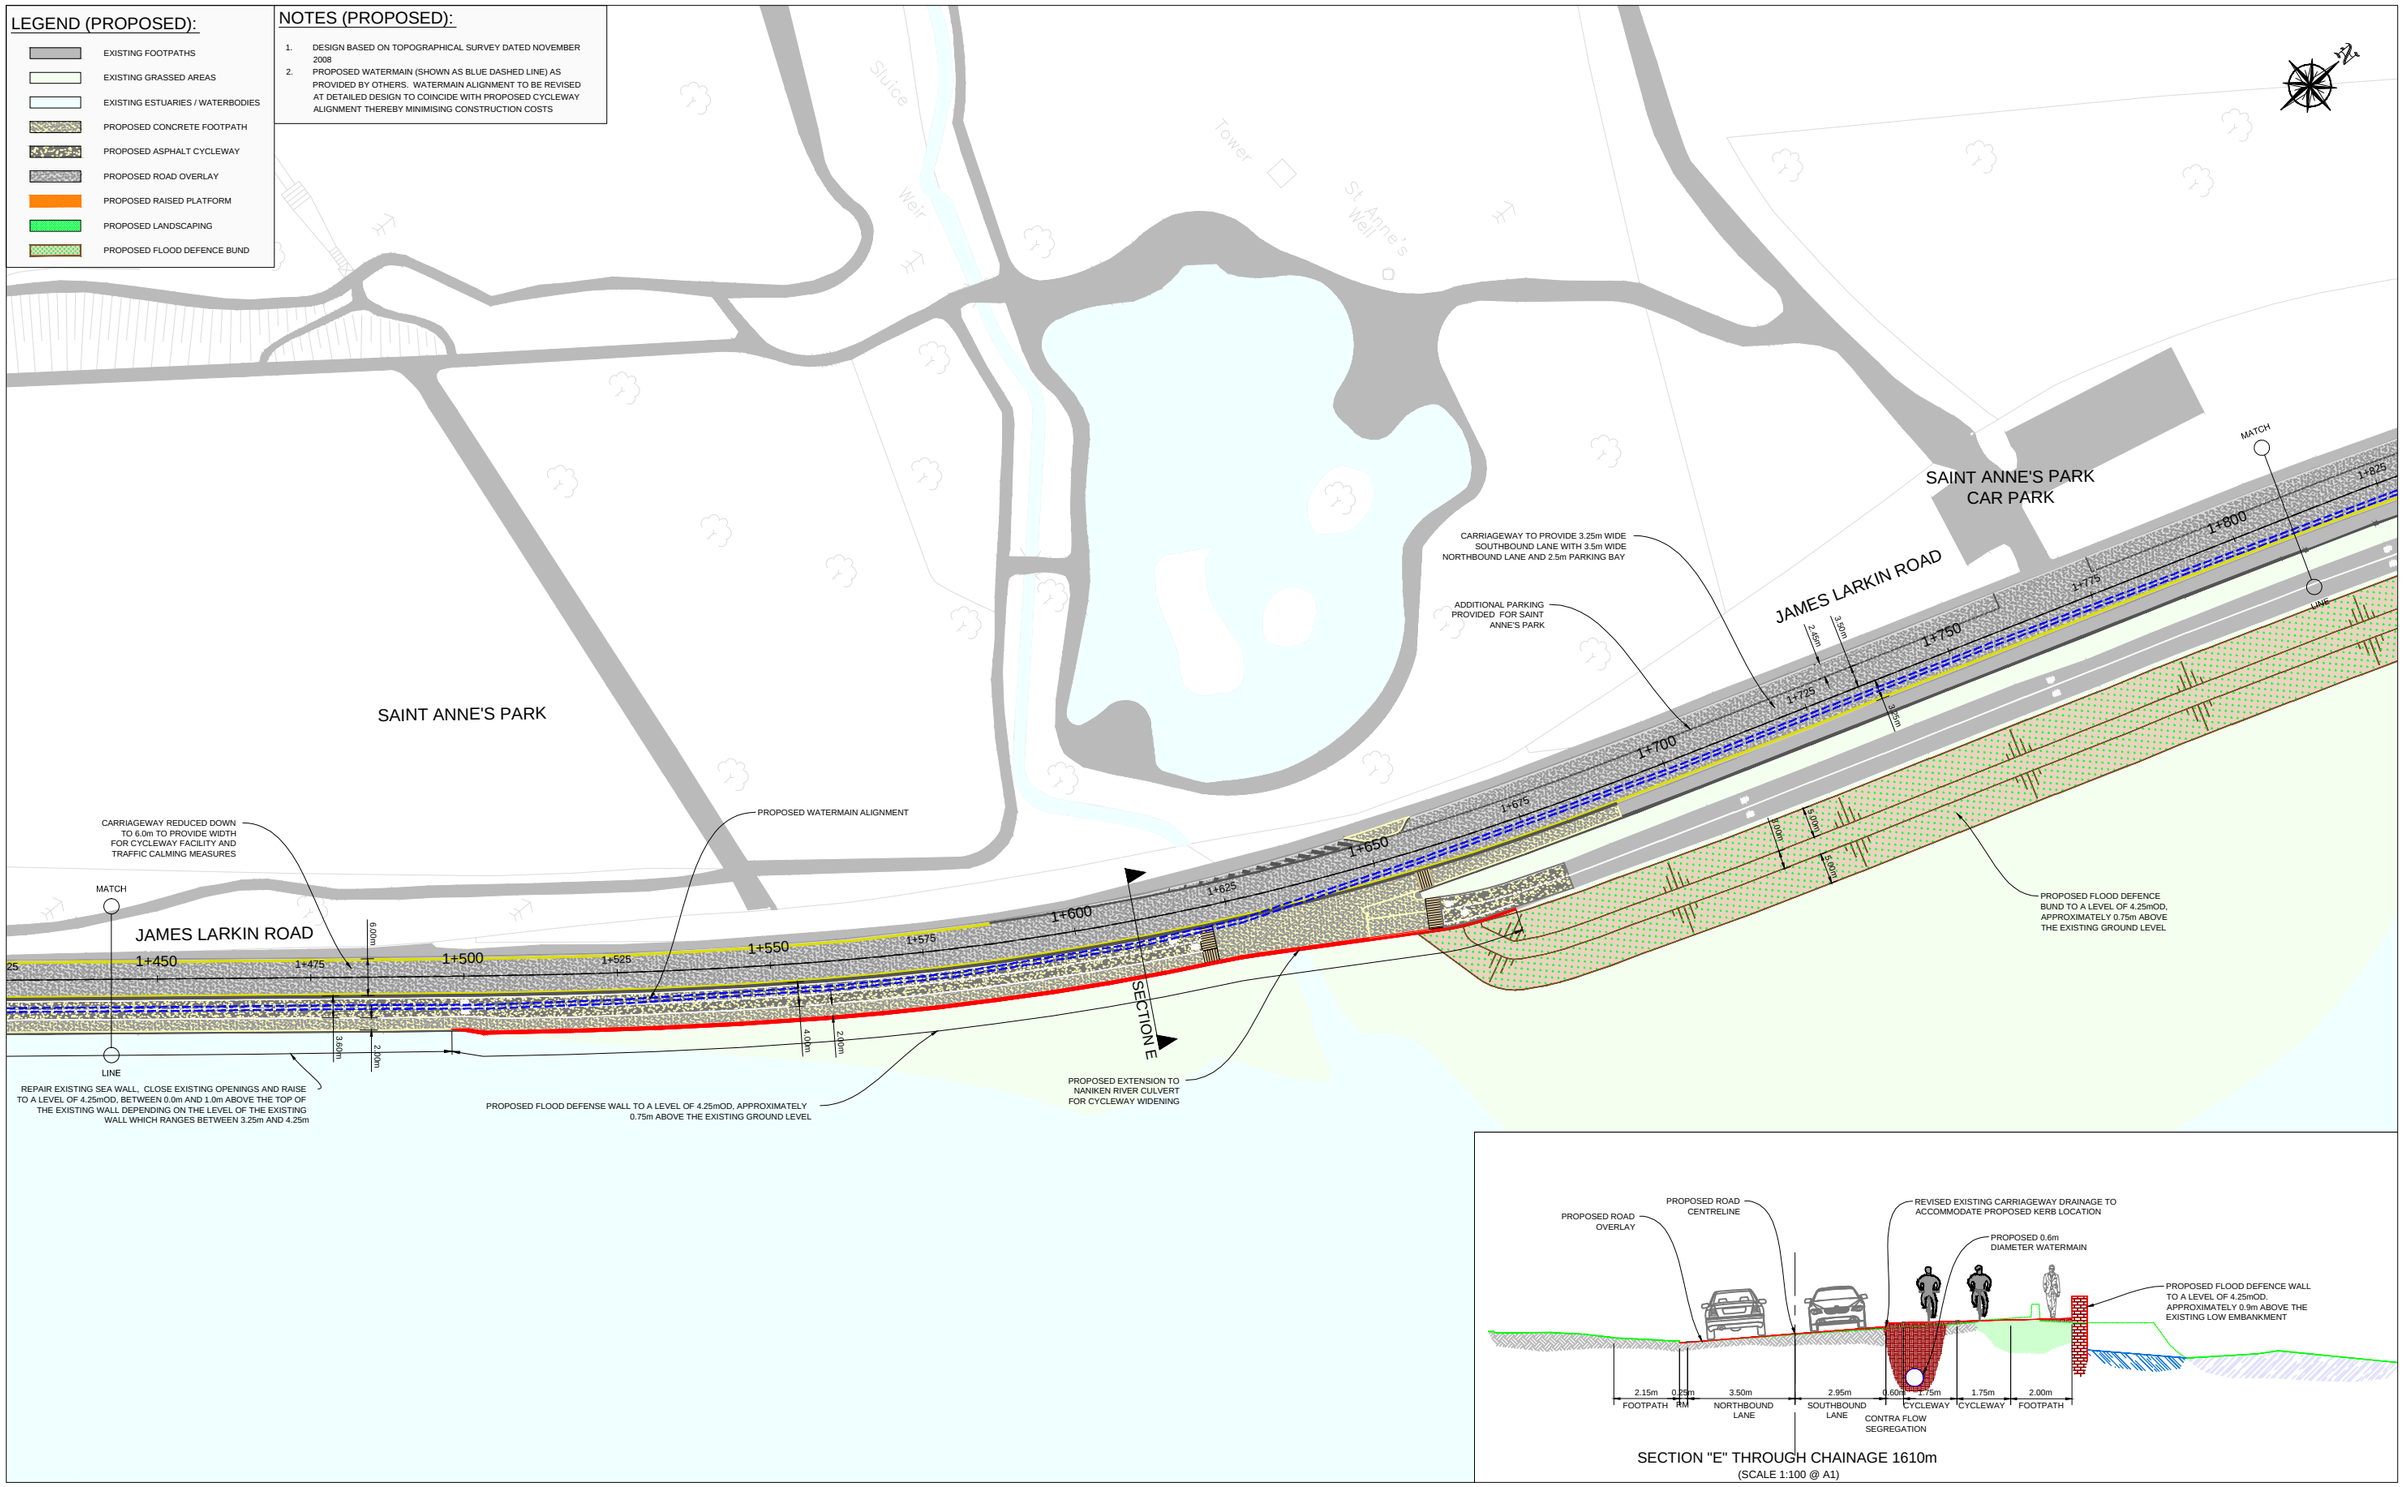

SECTION "E" THROUGH CHAINAGE 1610m
(SCALE 1:100 @ A1)

NOTES
1. © Ordnance Survey Ireland. All rights reserved. Licence Number 2012/22/CCMA/ Dublin City Council.

Údarás Náisiúnta Iompair National Transport Authority

Comhairle Cathrach Bhaile Átha Cliath Dublin City Council

No.	Revision	Date	By	Chk'd	App'd
	Stage		Date		App'd
	PRELIMINARY				
	APPROVAL				
	TENDER				
	CONSTRUCTION				

Roughan & O'Donovan
Consulting Engineers
Civil - Structural - Transportation - Environmental

Arena House, Arena Road, Sandyford, Dublin 18.
Tel : +353 1 294 0800
Fax : +353 1 294 0820
e-mail : info@rod.ie
www.rod.ie

Designed: MJS | Checked: BC | Approved: SMG | Status: PRELIMINARY

Project Title: SUTTON TO SANDYCOVE CYCLEWAY & FOOTWAY INTERIM WORKS: BULL WALL (WOODEN BRIDGE) TO CAUSEWAY ROAD

Drawing Title: SCHEME PRELIMINARY DESIGN SHEET 3 OF 4

Drawn:	Job No:	Drawing No:	Rev:
MJS	12.135	1003	

Scale: (A3) 1:1000 | Date: AUGUST 2012

Ordnance Survey Ireland Licence No EN 0006512
© Ordnance Survey Ireland/Government of Ireland.

Dec 12, 2012 - 11:42am

Drawing Location: J:\2012\12135\Dwgs\Final Issue Planning\1001 - 1004 Scheme Preliminary Design.dwg

DO NOT SCALE USE FIGURED DIMENSIONS ONLY