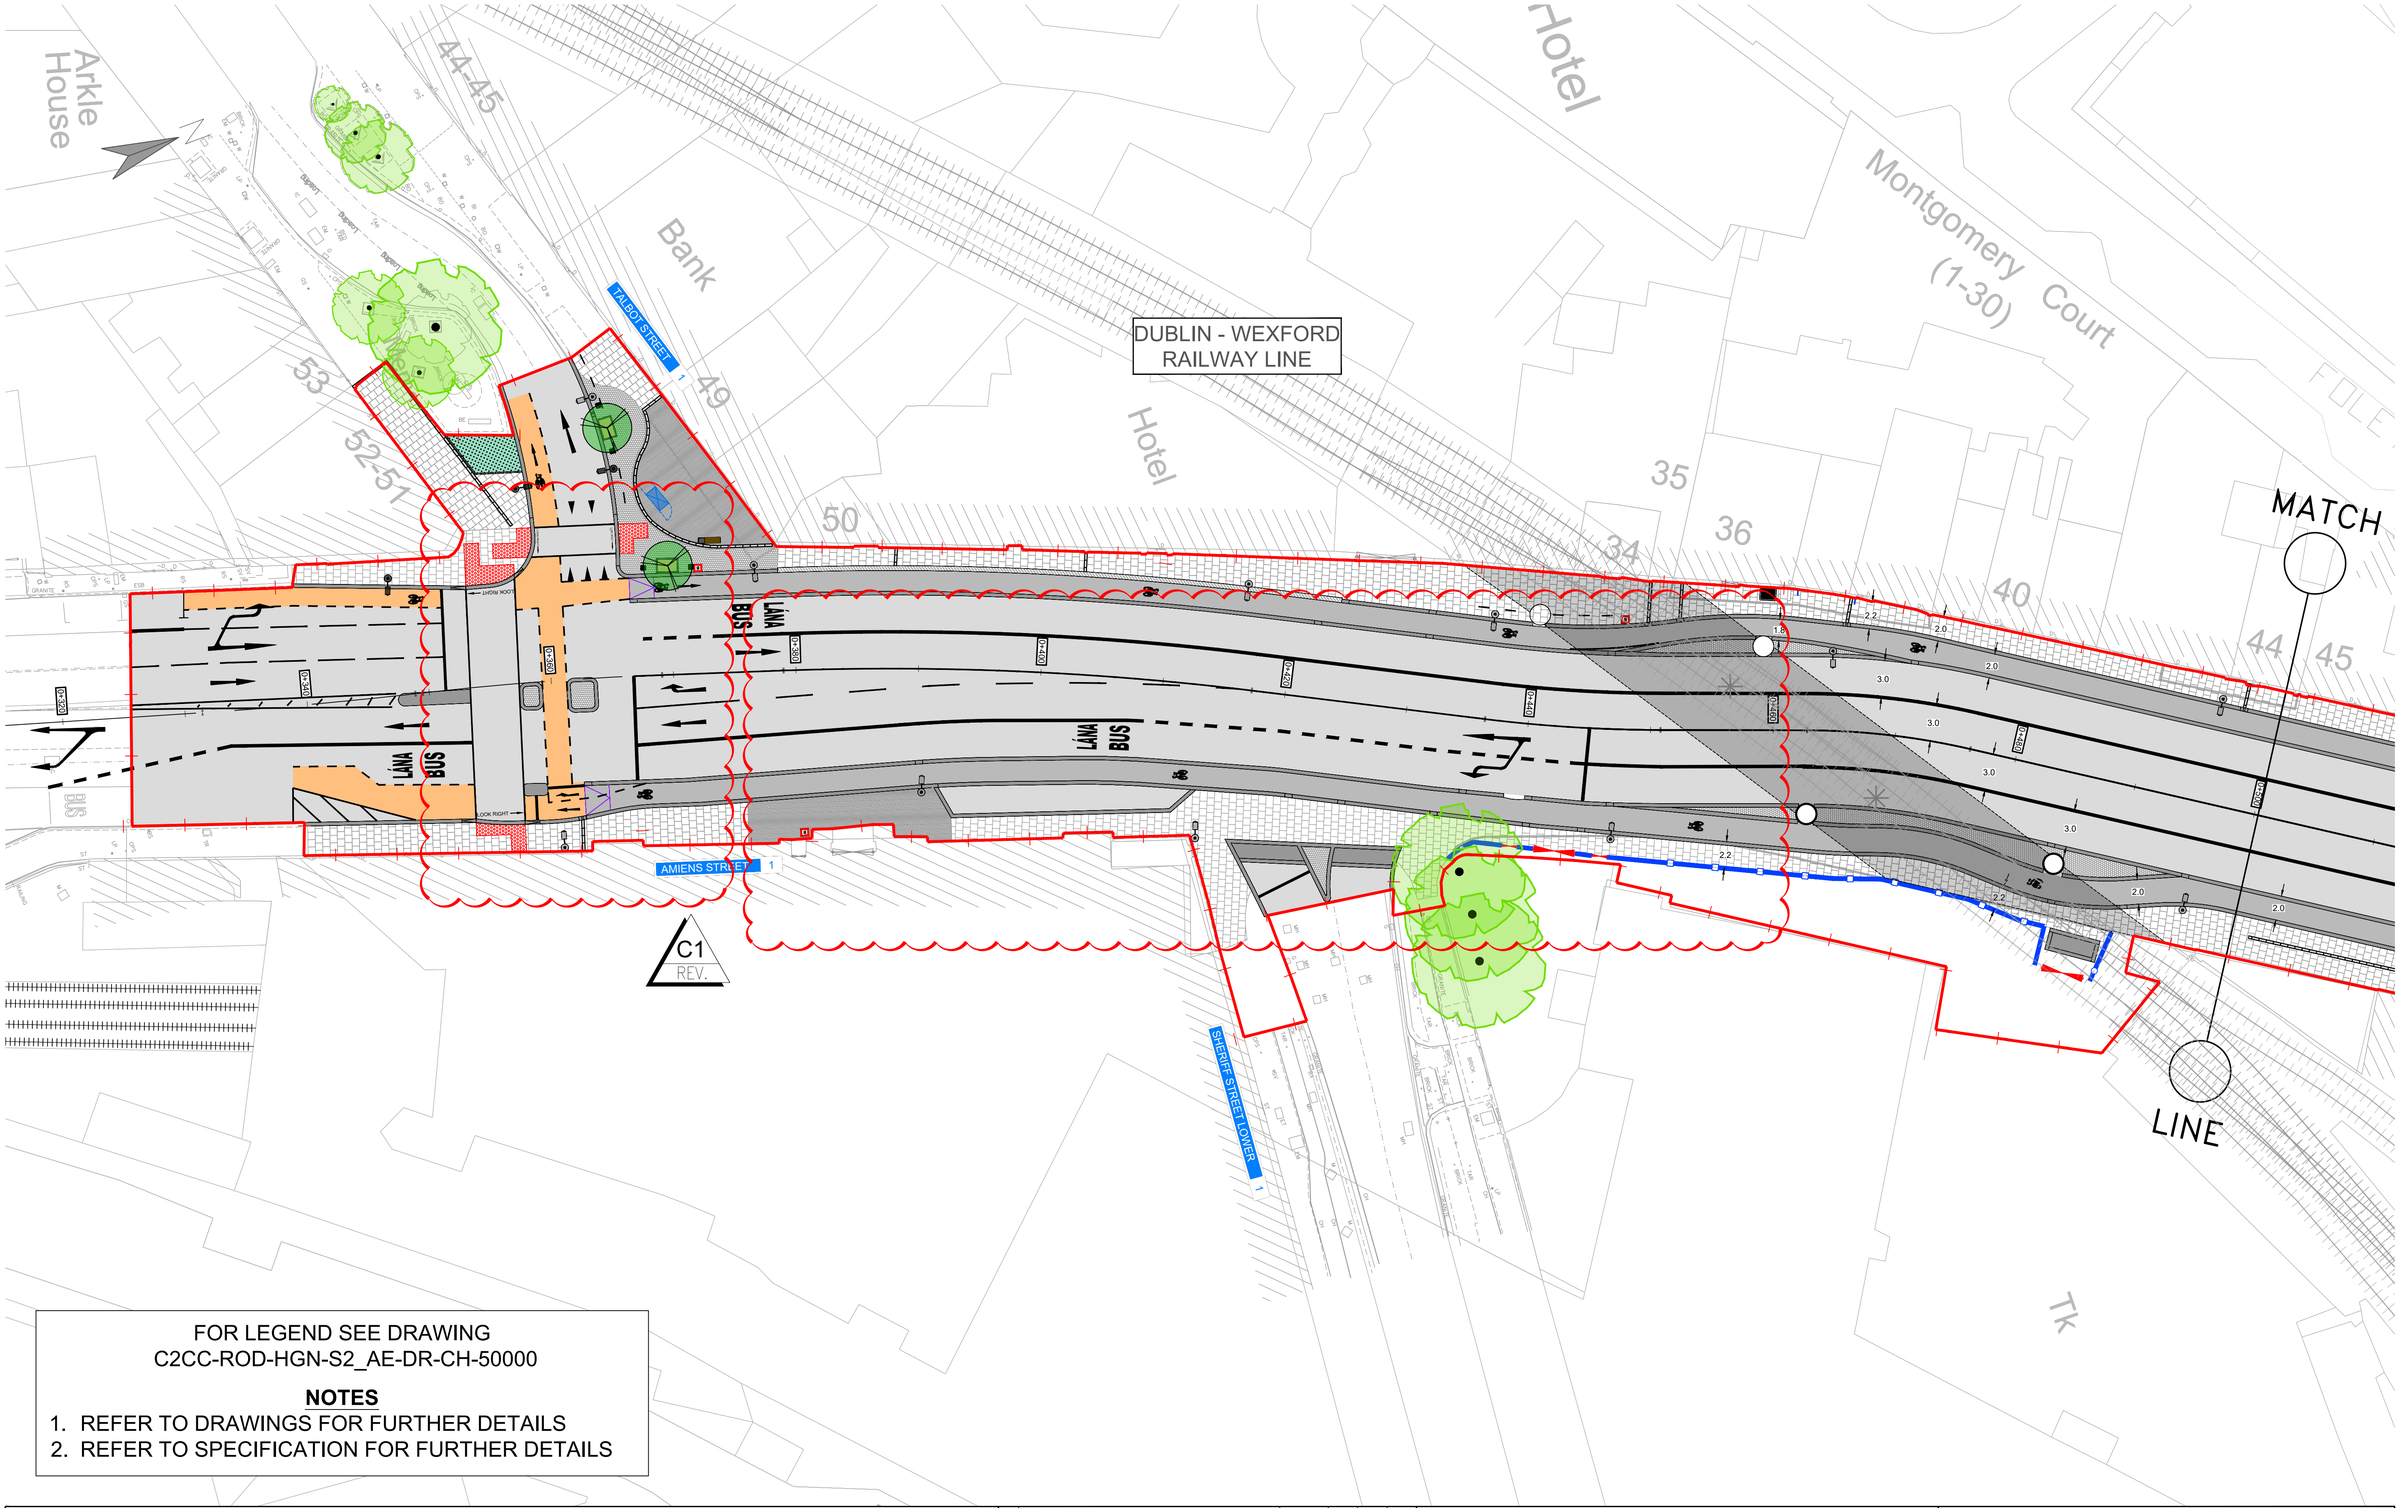


FOR LEGEND SEE DRAWING
C2CC-ROD-HGN-S2_AE-DR-CH-50000

NOTES

1. REFER TO DRAWINGS FOR FURTHER DETAILS
2. REFER TO SPECIFICATION FOR FURTHER DETAILS

Project Ireland 2040 Building Ireland's Future

Comhairle Cathrach Bhaile Átha Cliath
Dublin City Council

NTA
Údarás Náisiúnta Iompair
National Transport Authority

No.	Revision	Date	By	Chk'd	App'd
C0	CONTRACT	JAN 2022	CG	EOC	SMG
C1	PROPOSED INSTRUCTION No. 1	FEB 2022	AG	EOC	SMG
-					
-					
-					
-					
-					
-					
-					
-					
-					

AECOM - Roughan & O'Donovan Alliance

ROD ROUGHAN & O'DONOVAN
AECOM

ROUGHAN & O' DONOVAN
CONSULTING ENGINEERS
ARENA HOUSE, ARENA ROAD,
SANDYFORD, DUBLIN 18
D18 V8P6, IRELAND

Drawn:	Designed:	Checked:	Approved:	Status:
CG	TL	EOC	SMG	D3 - Contract

Project Title	Clontarf to City Centre Project (Main Works)
Drawing Title	General Arrangement SHEET 01 OF 17
Drawing Number	Project | Originator | Volume | Location | Type | Role | Number C2CC - ROD - HGN - S2_AE - DR - CH - 500001


Scale (A1)	Date:	Job No:	Rev:
1:250	JAN 2022	17.203	C1

Ordnance Survey Ireland Licence No EN 0006519
© Ordnance Survey Ireland/Government of Ireland.

21 March 2022 12:00:01

J:\2017\17203\DWG\CONTRACT\S2-MAIN WORKS\C2CC-ROD-HGN-S2_AE-DR-CH-500001.DWG

DO NOT SCALE USE FIGURED DIMENSIONS ONLY

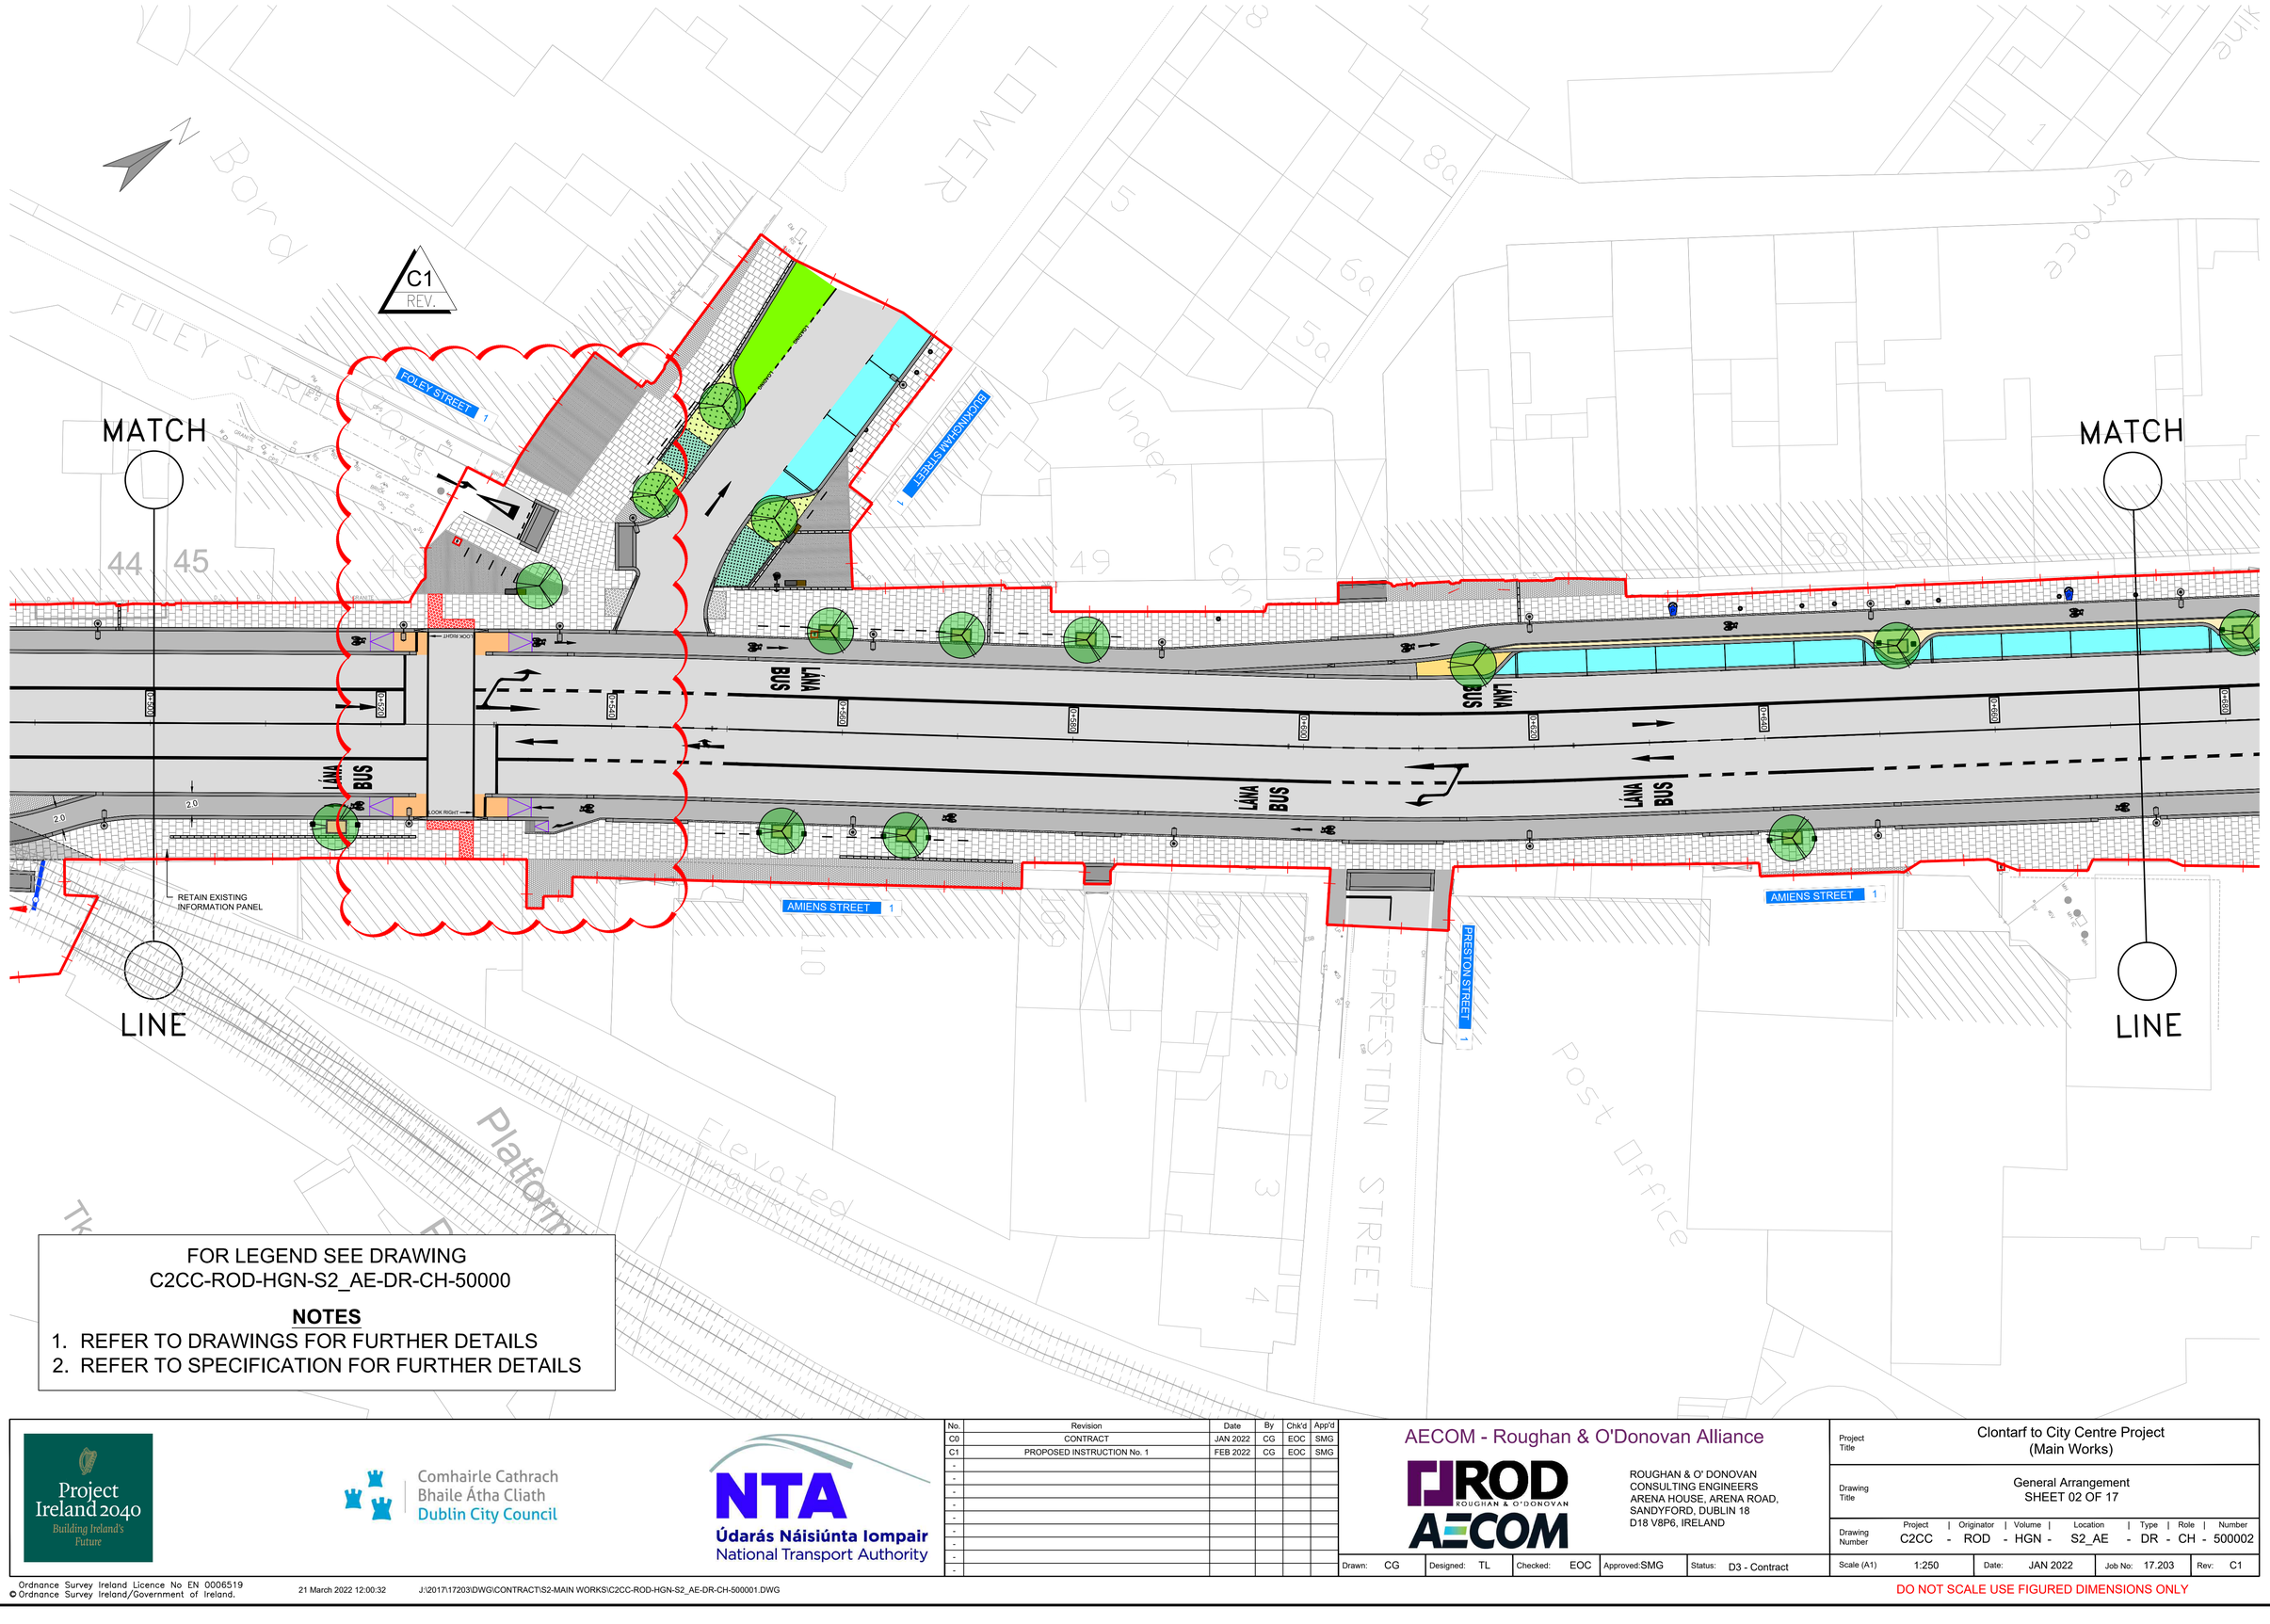

No.	Revision	Date	By	Chk'd	App'd
C0	CONTRACT	JAN 2022	CG	EOC	SMG
C1	PROPOSED INSTRUCTION No. 1	FEB 2022	CG	EOC	SMG
-					
-					
-					
-					
-					
-					
-					
-					
-					

AECOM - Roughan & O'Donovan Alliance

ROUGHAN & O' DONOVAN
CONSULTING ENGINEERS
ARENA HOUSE, ARENA ROAD,
SANDYFORD, DUBLIN 18
D18 V8P6, IRELAND

Drawn: CG | Designed: TL | Checked: EOC | Approved: SMG | Status: D3 - Contract

Project Title: Clontarf to City Centre Project (Main Works)

Drawing Title: General Arrangement SHEET 02 OF 17

Drawing Number: Project C2CC - Originator ROD - Volume HGN - Location S2_AE - Type DR - Role CH - Number 500002

Scale (A1): 1:250 | Date: JAN 2022 | Job No: 17.203 | Rev: C1

Ordnance Survey Ireland Licence No EN 0006519
© Ordnance Survey Ireland/Government of Ireland.

21 March 2022 12:00:32

J:\2017\17203\DWG\CONTRACT\S2-MAIN WORKS\C2CC-ROD-HGN-S2_AE-DR-CH-500001.DWG

DO NOT SCALE USE FIGURED DIMENSIONS ONLY

MATCH

LINE

MATCH

LINE

C1
REV.

AMIENS STREET 1

KILLARNEY STREET 1

PORTLAND ROW 1

NORTH STRAND ROAD 1

SEVILLE TERRACE 1

SEVILLE PLACE 1

ALDBOROUGH PLACE

Aldborough Court Apts

Frankfort Cottages

BUS

BUS

BUS

BUS

SHELTER

SHELTER

BUS

EXCEPT BUSES

LANE

BUS

RETAIN EXISTING ADVERTISING PANEL

FOR LEGEND SEE DRAWING
C2CC-ROD-HGN-S2_AE-DR-CH-50000

NOTES

1. REFER TO DRAWINGS FOR FURTHER DETAILS
2. REFER TO SPECIFICATION FOR FURTHER DETAILS

Project Ireland 2040 Building Ireland's Future

Comhairle Cathrach Bhaile Átha Cliath
Dublin City Council

NTA
Údarás Náisiúnta Iompair
National Transport Authority

No.	Revision	Date	By	Chk'd	App'd
C0	CONTRACT	JAN 2022	CG	EOC	SMG
C1	PROPOSED INSTRUCTION No. 1	FEB 2022	CG	EOC	SMG
-					
-					
-					
-					
-					
-					
-					
-					
-					

AECOM - Roughan & O'Donovan Alliance

ROD ROUGHAN & O'DONOVAN
AECOM

ROUGHAN & O' DONOVAN
CONSULTING ENGINEERS
ARENA HOUSE, ARENA ROAD,
SANDYFORD, DUBLIN 18
D18 V8P6, IRELAND

Drawn:	Designed:	Checked:	Approved:	Status:
CG	TL	EOC	SMG	D3 - Contract

Project Title: Clontarf to City Centre Project (Main Works)

Drawing Title: General Arrangement SHEET 03 OF 17

Drawing Number: C2CC - ROD - HGN - S2_AE - DR - CH - 500003


Scale (A1)	Date:	Job No:	Rev:
1:250	JAN 2022	17.203	C1

Ordnance Survey Ireland Licence No EN 0006519
© Ordnance Survey Ireland/Government of Ireland.

21 March 2022 12:01:11

J:\2017\17203\DWG\CONTRACT\S2-MAIN WORKS\C2CC-ROD-HGN-S2_AE-DR-CH-500001.DWG

DO NOT SCALE USE FIGURED DIMENSIONS ONLY

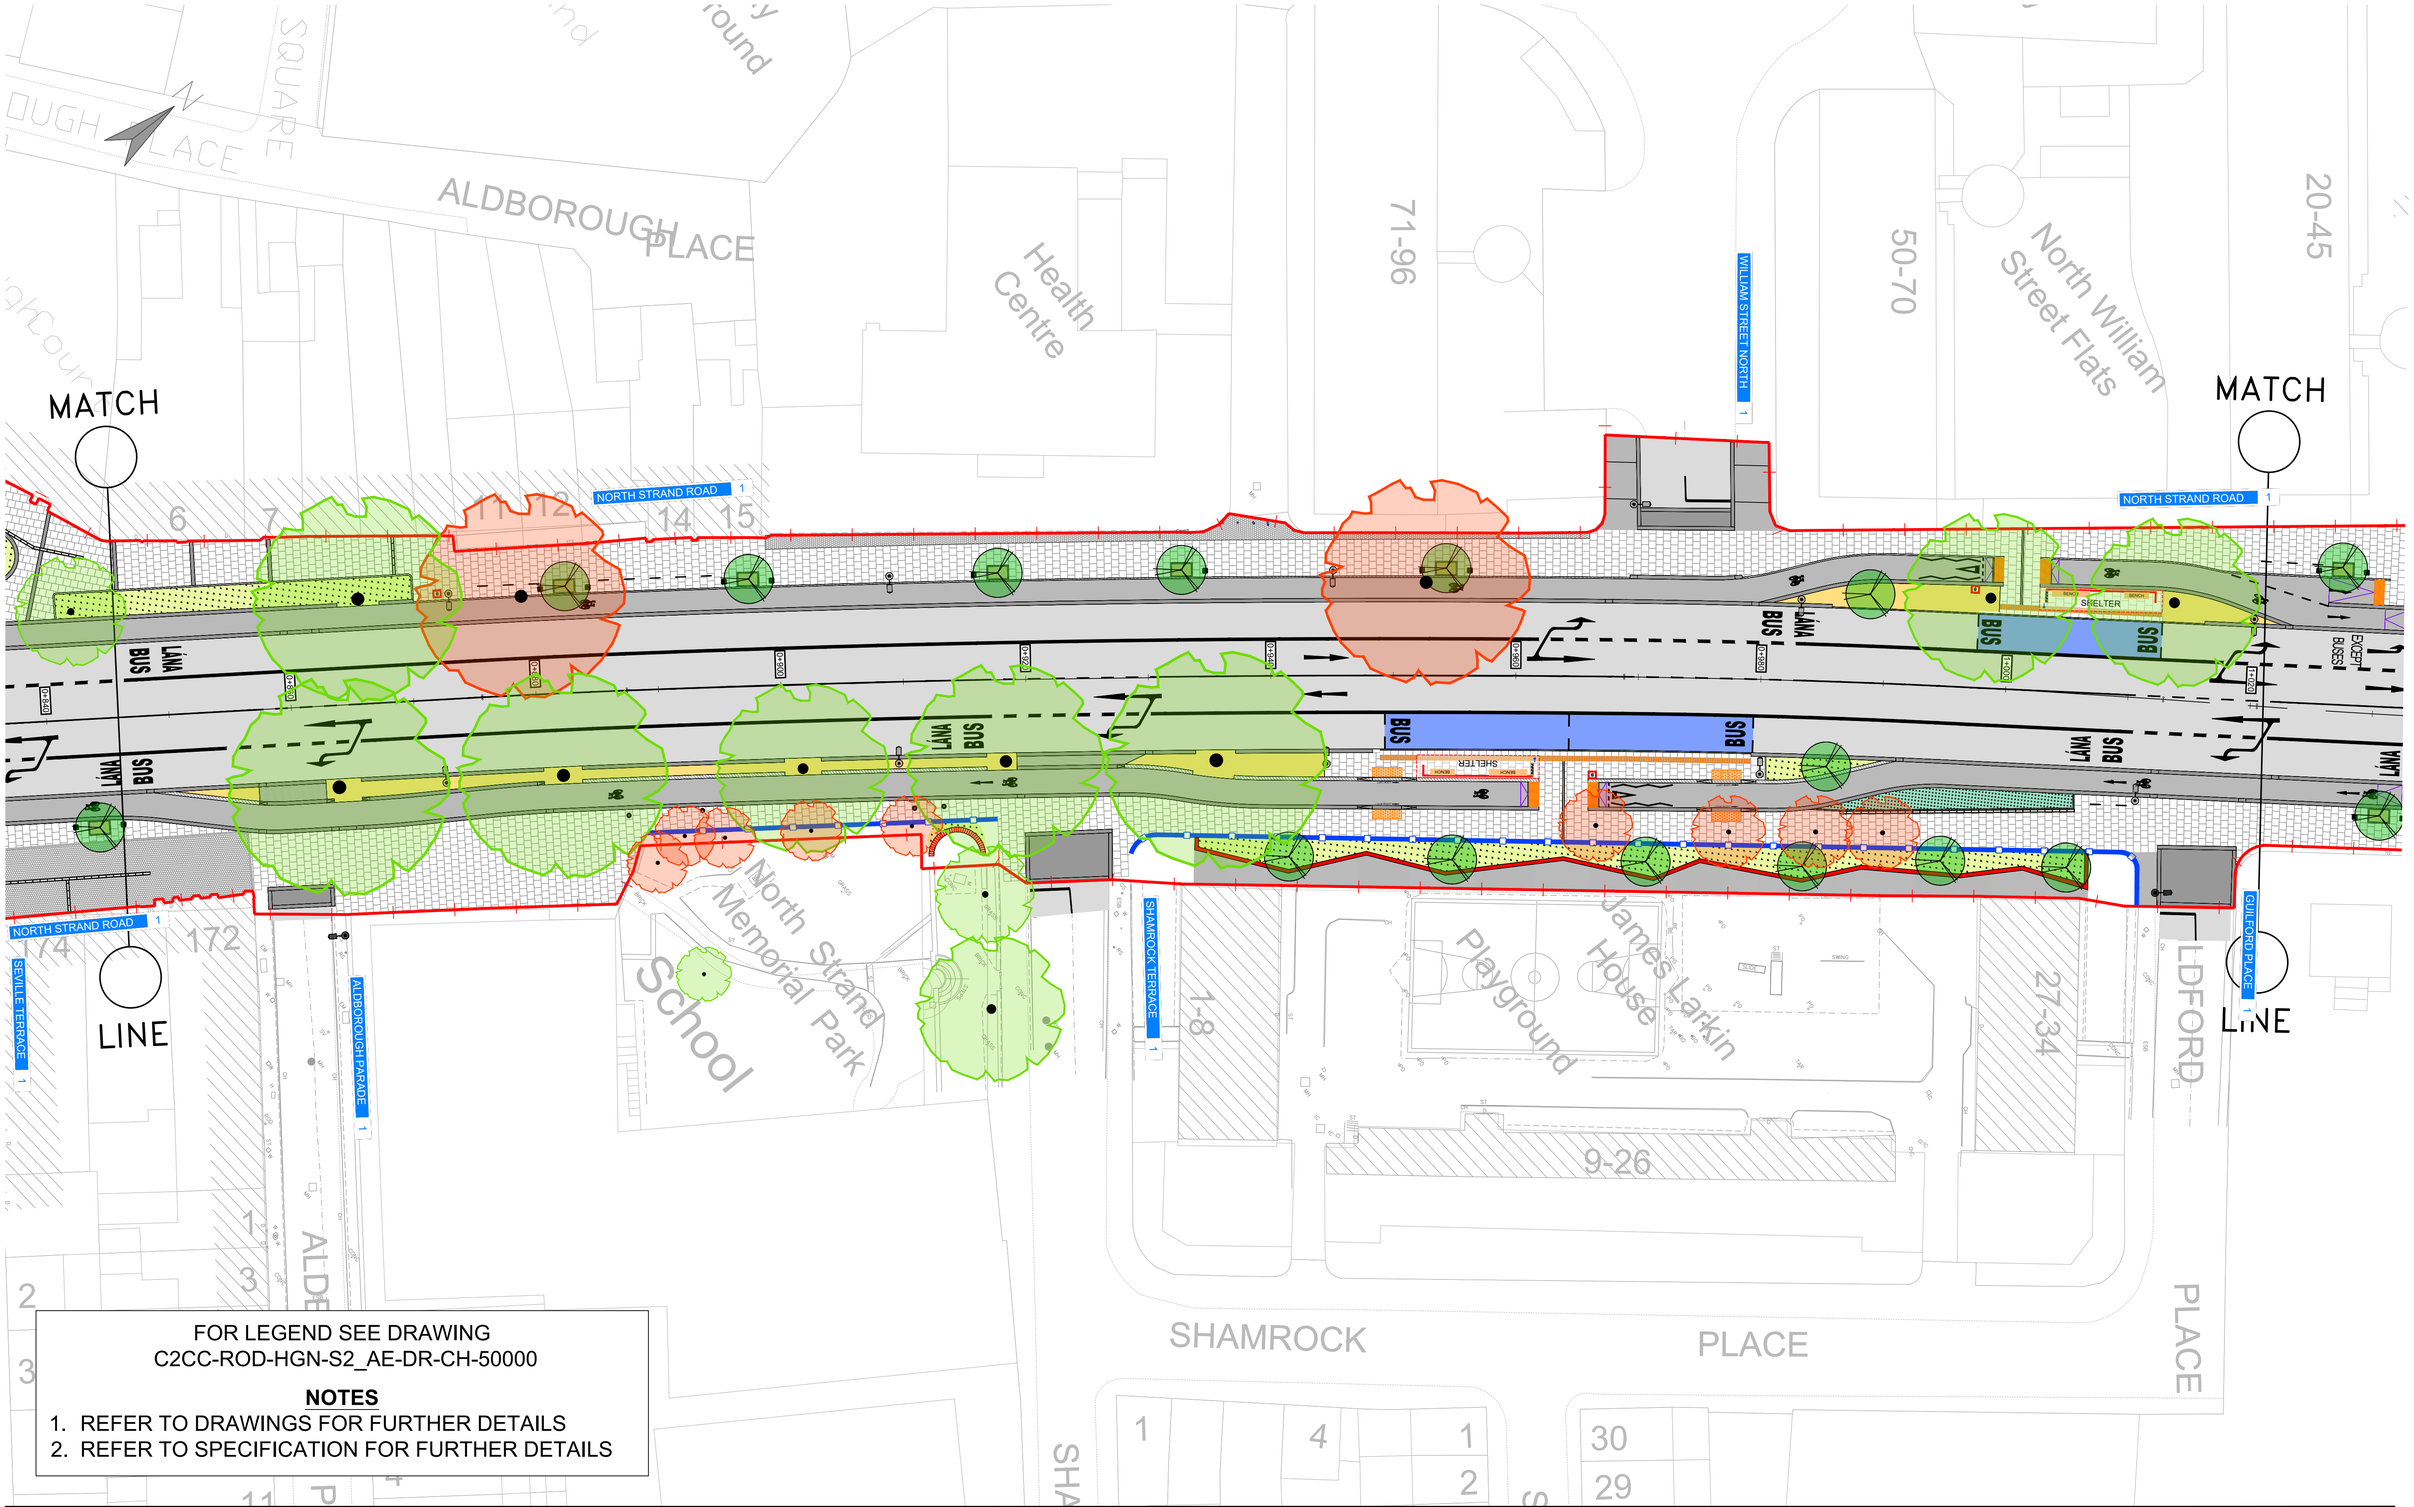

FOR LEGEND SEE DRAWING
C2CC-ROD-HGN-S2_AE-DR-CH-50000

NOTES

1. REFER TO DRAWINGS FOR FURTHER DETAILS
2. REFER TO SPECIFICATION FOR FURTHER DETAILS

Project Ireland 2040 Building Ireland's Future

Comhairle Cathrach Bhaile Átha Cliath
Dublin City Council

NTA
Údarás Náisiúnta Iompair
National Transport Authority

No.	Revision	Date	By	Chk'd	App'd
C0	CONTRACT	JAN 2022	CG	EOC	SMG
-					
-					
-					
-					
-					
-					
-					
-					
-					
-					
-					

AECOM - Roughan & O'Donovan Alliance

ROD ROUGHAN & O'DONOVAN
AECOM

ROUGHAN & O' DONOVAN
CONSULTING ENGINEERS
ARENA HOUSE, ARENA ROAD,
SANDYFORD, DUBLIN 18
D18 V8P6, IRELAND

Drawn:	Designed:	Checked:	Approved:	Status:
CG	TL	EOC	SMG	D3 - Contract

Project Title: Clontarf to City Centre Project (Main Works)

Drawing Title: General Arrangement SHEET 04 OF 17

Drawing Number: Project | Originator | Volume | Location | Type | Role | Number
C2CC - ROD - HGN - S2_AE - DR - CH - 500004


Scale (A1)	Date	Job No:	Rev:
1:250	JAN 2022	17.203	C0

Ordnance Survey Ireland Licence No EN 0006519
© Ordnance Survey Ireland/Government of Ireland.

14 January 2022 16:47:28

J:\2017\17203\DWG\CONTRACT\S2-MAIN WORKS\C2CC-ROD-HGN-S2_AE-DR-CH-500001.DWG

DO NOT SCALE USE FIGURED DIMENSIONS ONLY

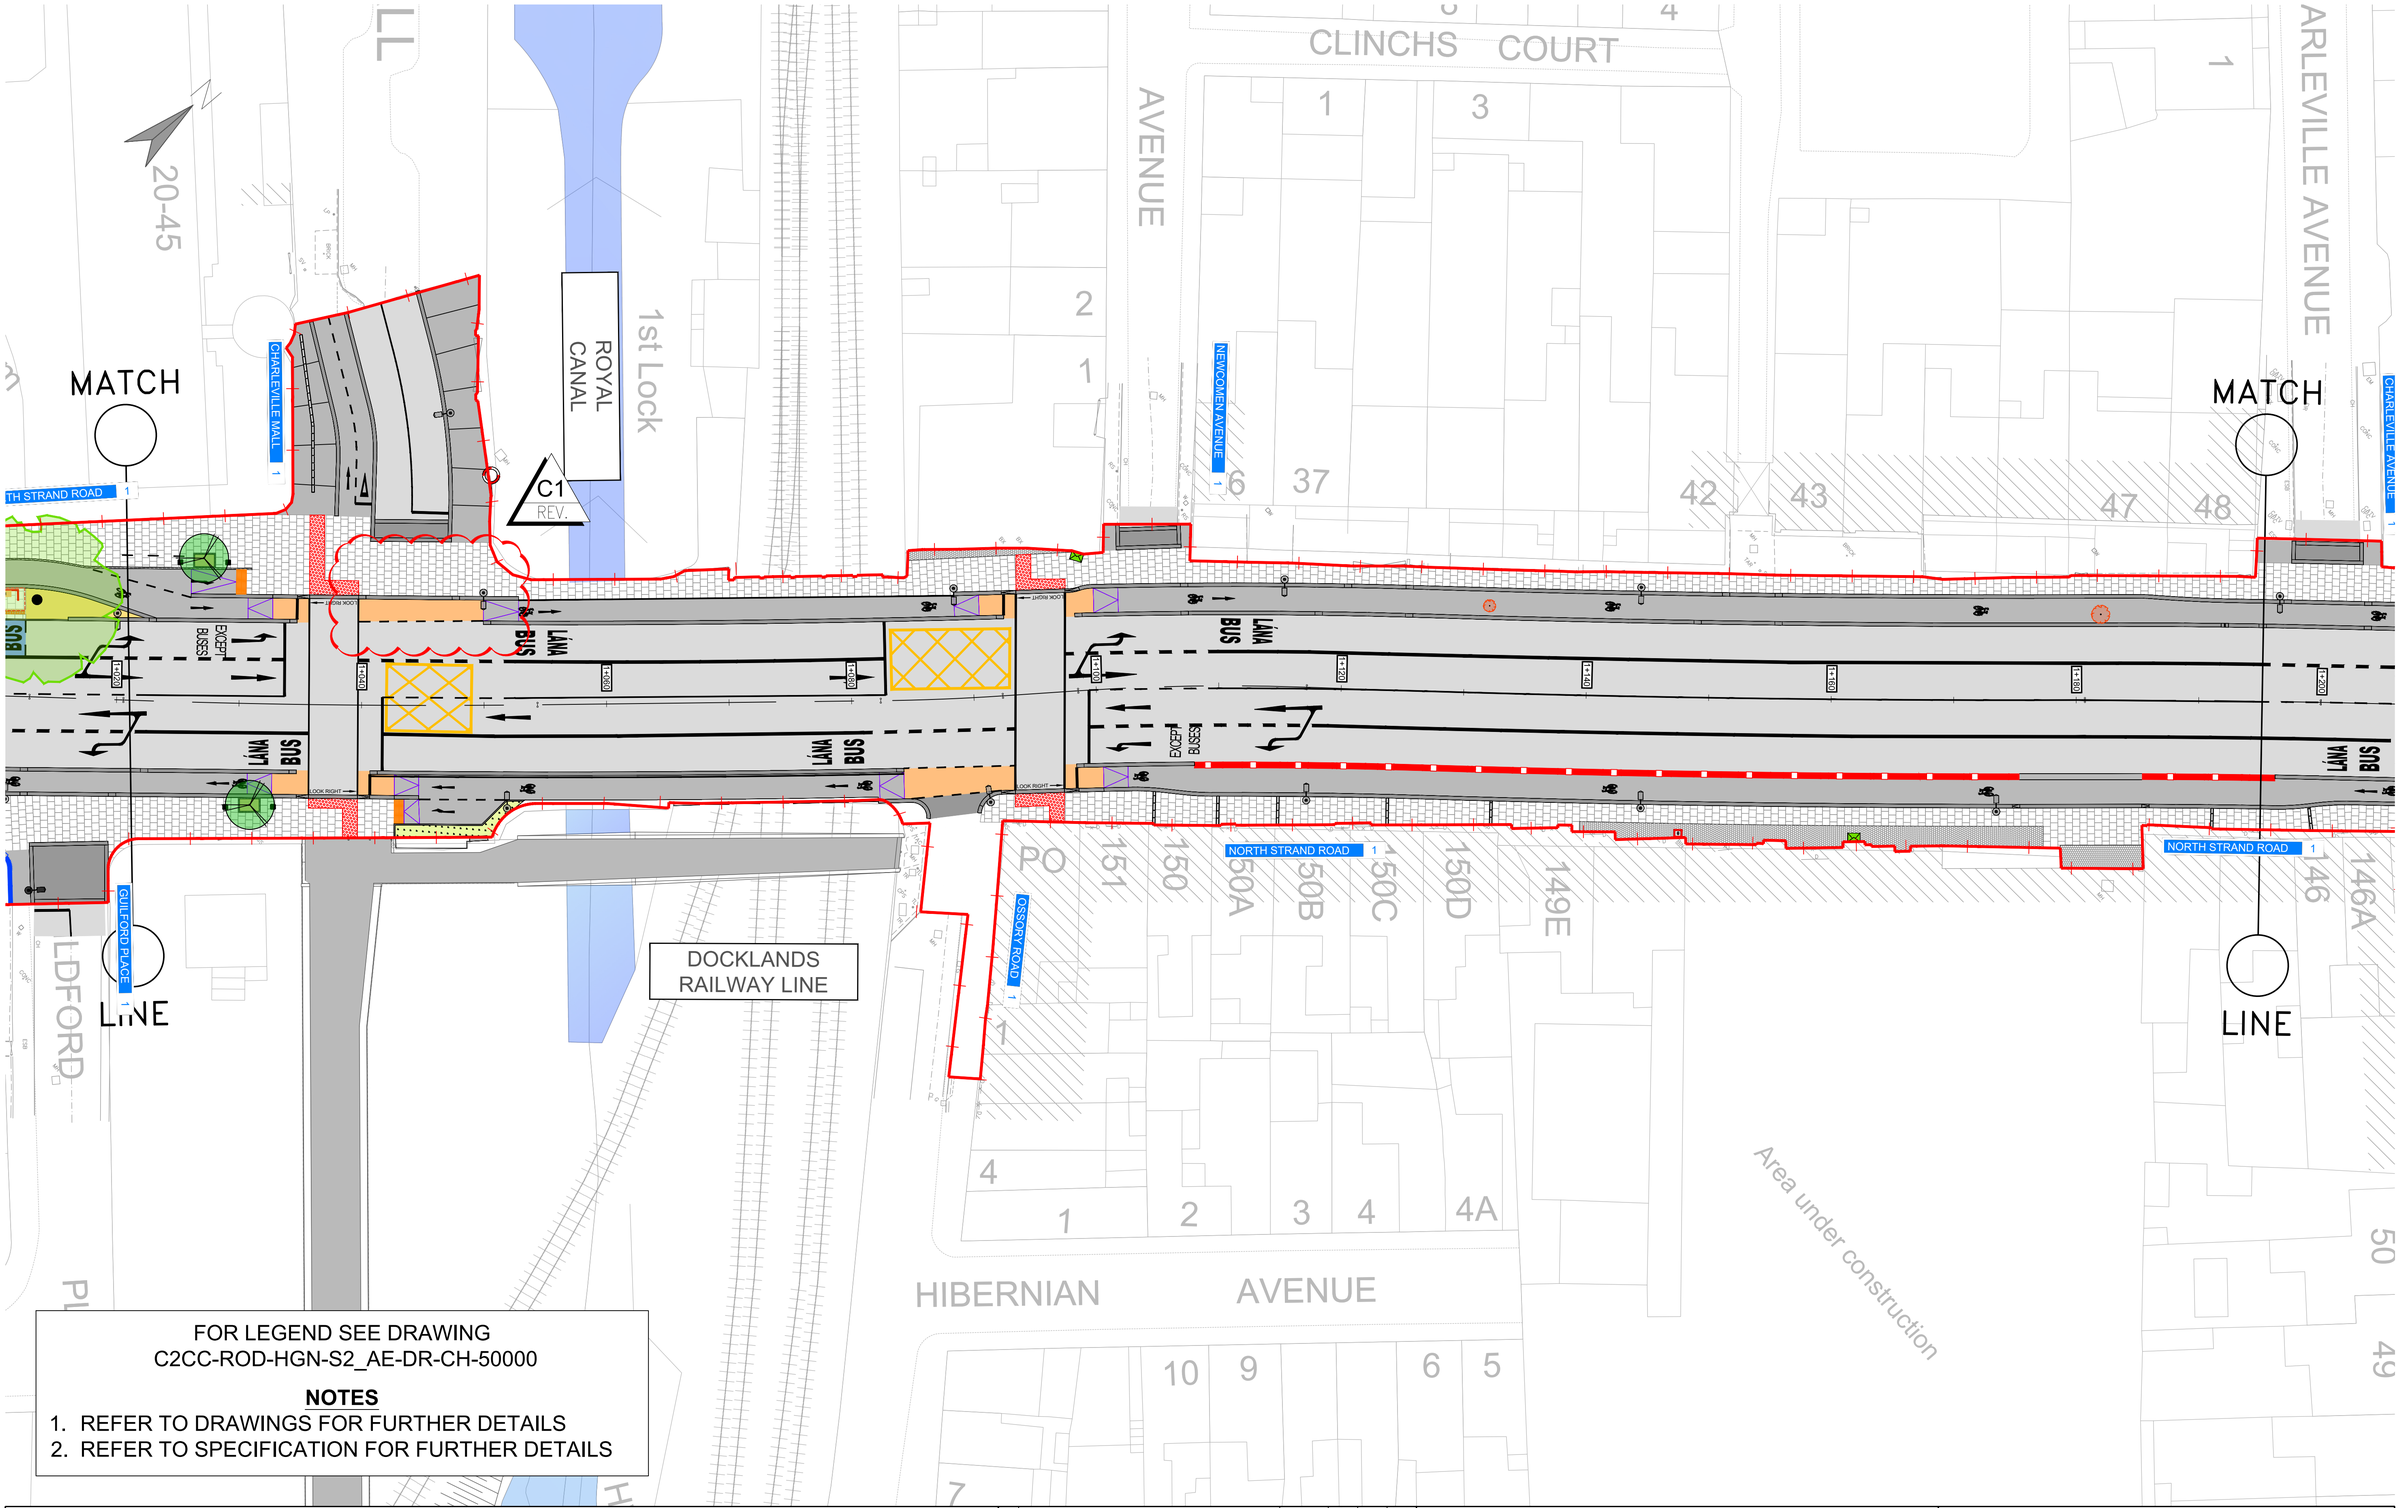

FOR LEGEND SEE DRAWING
C2CC-ROD-HGN-S2_AE-DR-CH-50000

NOTES

1. REFER TO DRAWINGS FOR FURTHER DETAILS
2. REFER TO SPECIFICATION FOR FURTHER DETAILS

Project Ireland 2040 Building Ireland's Future

Comhairle Cathrach Bhaile Átha Cliath
Dublin City Council

NTA
Údarás Náisiúnta Iompair
National Transport Authority

No.	Revision	Date	By	Chk'd	App'd
C0	CONTRACT	JAN 2022	CG	EOC	SMG
C1	PROPOSED INSTRUCTION No. 1	FEB 2022	CG	EOC	SMG
-					
-					
-					
-					
-					
-					
-					
-					
-					

AECOM - Roughan & O'Donovan Alliance

ROD ROUGHAN & O'DONOVAN AECOM

ROUGHAN & O' DONOVAN
CONSULTING ENGINEERS
ARENA HOUSE, ARENA ROAD,
SANDYFORD, DUBLIN 18
D18 V8P6, IRELAND

Drawn: CG | Designed: TL | Checked: EOC | Approved: SMG | Status: D3 - Contract

Project Title: Clontarf to City Centre Project (Main Works)

Drawing Title: General Arrangement SHEET 05 OF 17

Drawing Number: Project C2CC - Originator ROD - Volume HGN - Location S2_AE - Type DR - Role CH - Number 500005


Scale (A1): 1:250 | Date: JAN 2022 | Job No: 17.203 | Rev: C1

Ordnance Survey Ireland Licence No EN 0006519
© Ordnance Survey Ireland/Government of Ireland.

21 March 2022 12:01:43

J:\2017\17203\DWG\CONTRACT\S2-MAIN WORKS\C2CC-ROD-HGN-S2_AE-DR-CH-500001.DWG

DO NOT SCALE USE FIGURED DIMENSIONS ONLY

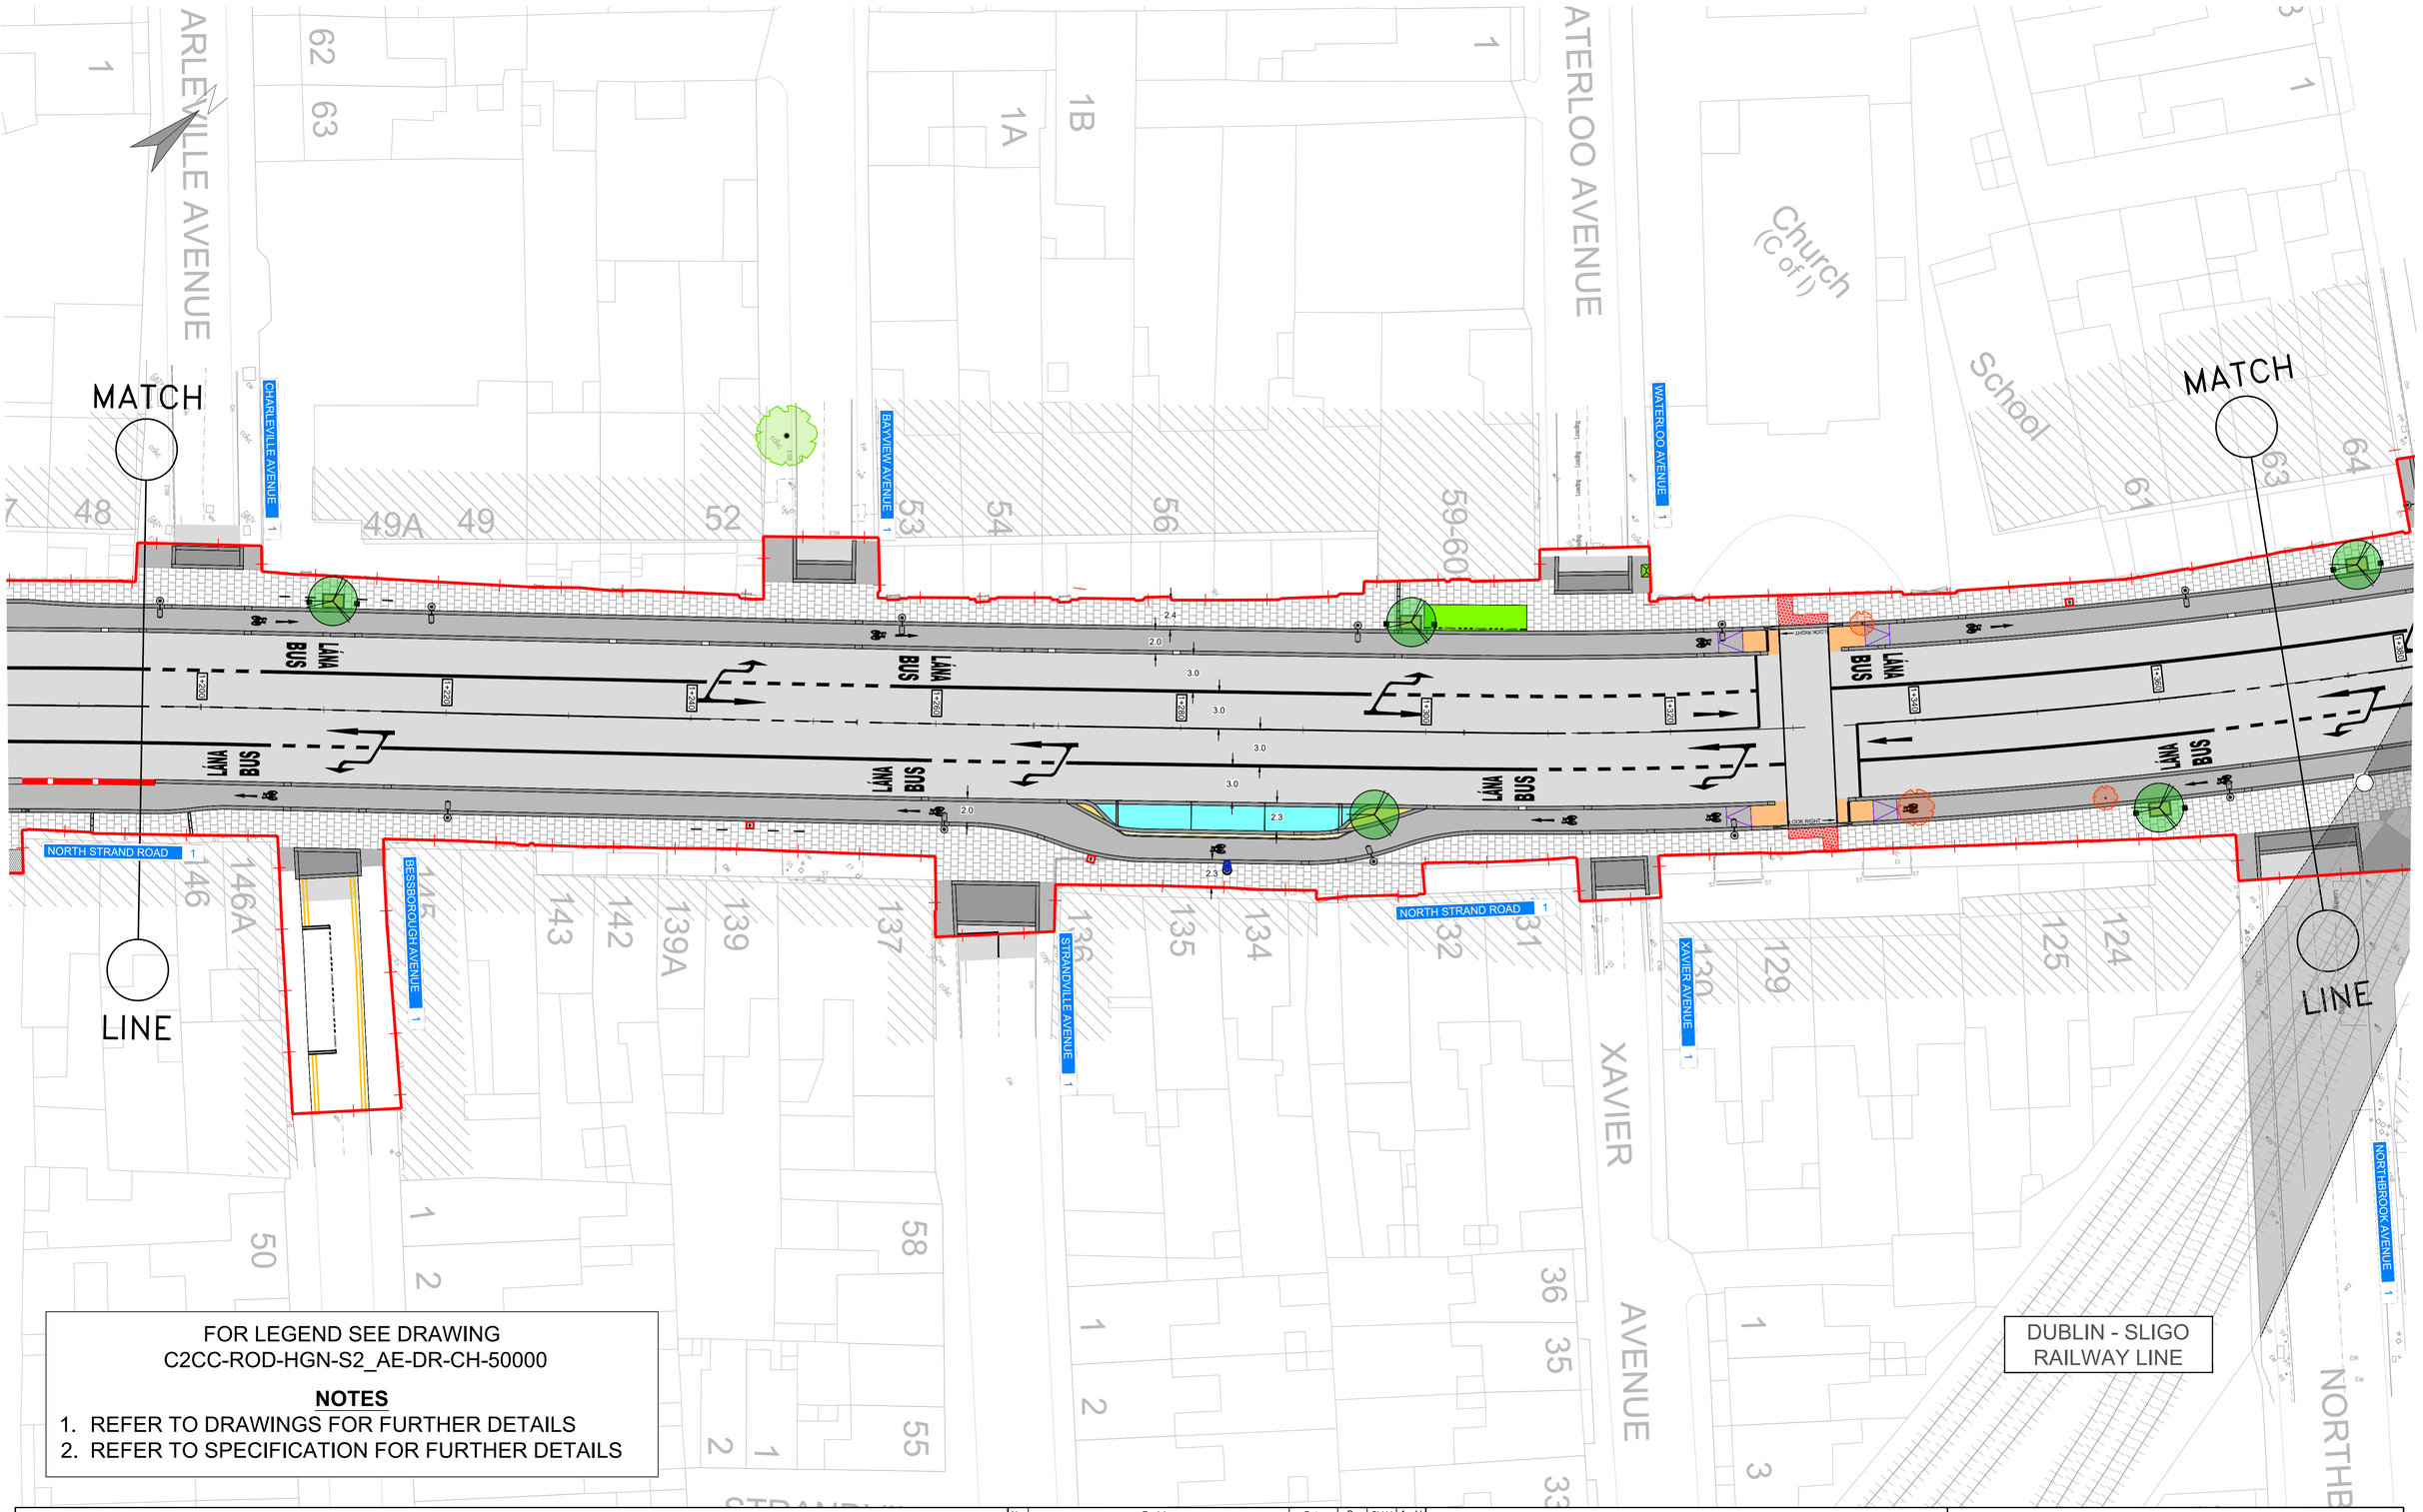

FOR LEGEND SEE DRAWING
C2CC-ROD-HGN-S2_AE-DR-CH-50000

NOTES

1. REFER TO DRAWINGS FOR FURTHER DETAILS
2. REFER TO SPECIFICATION FOR FURTHER DETAILS

Project Ireland 2040 Building Ireland's Future

Comhairle Cathrach Bhaile Átha Cliath
Dublin City Council

NTA
Údarás Náisiúnta Iompair
National Transport Authority

No.	Revision	Date	By	Chk'd	App'd
C0	CONTRACT	JAN 2022	CG	EOC	SMG
-					
-					
-					
-					
-					
-					
-					
-					
-					
-					

AECOM - Roughan & O'Donovan Alliance

ROD ROUGHAN & O'DONOVAN
AECOM

ROUGHAN & O' DONOVAN
CONSULTING ENGINEERS
ARENA HOUSE, ARENA ROAD,
SANDYFORD, DUBLIN 18
D18 V8P6, IRELAND

Drawn:	Designed:	Checked:	Approved:	Status:
CG	TL	EOC	SMG	D3 - Contract


Project Title	Clontarf to City Centre Project (Main Works)
Drawing Title	General Arrangement SHEET 06 OF 17
Drawing Number	Project | Originator | Volume | Location | Type | Role | Number C2CC - ROD - HGN - S2_AE - DR - CH - 500006

Scale (A1)	Date:	Job No:	Rev:
1:250	JAN 2022	17.203	C0

Ordnance Survey Ireland Licence No EN 0006519
© Ordnance Survey Ireland/Government of Ireland.

14 January 2022 16:48:21 J:\2017\17203\DWG\CONTRACT\S2-MAIN WORKS\C2CC-ROD-HGN-S2_AE-DR-CH-500001.DWG

DO NOT SCALE USE FIGURED DIMENSIONS ONLY

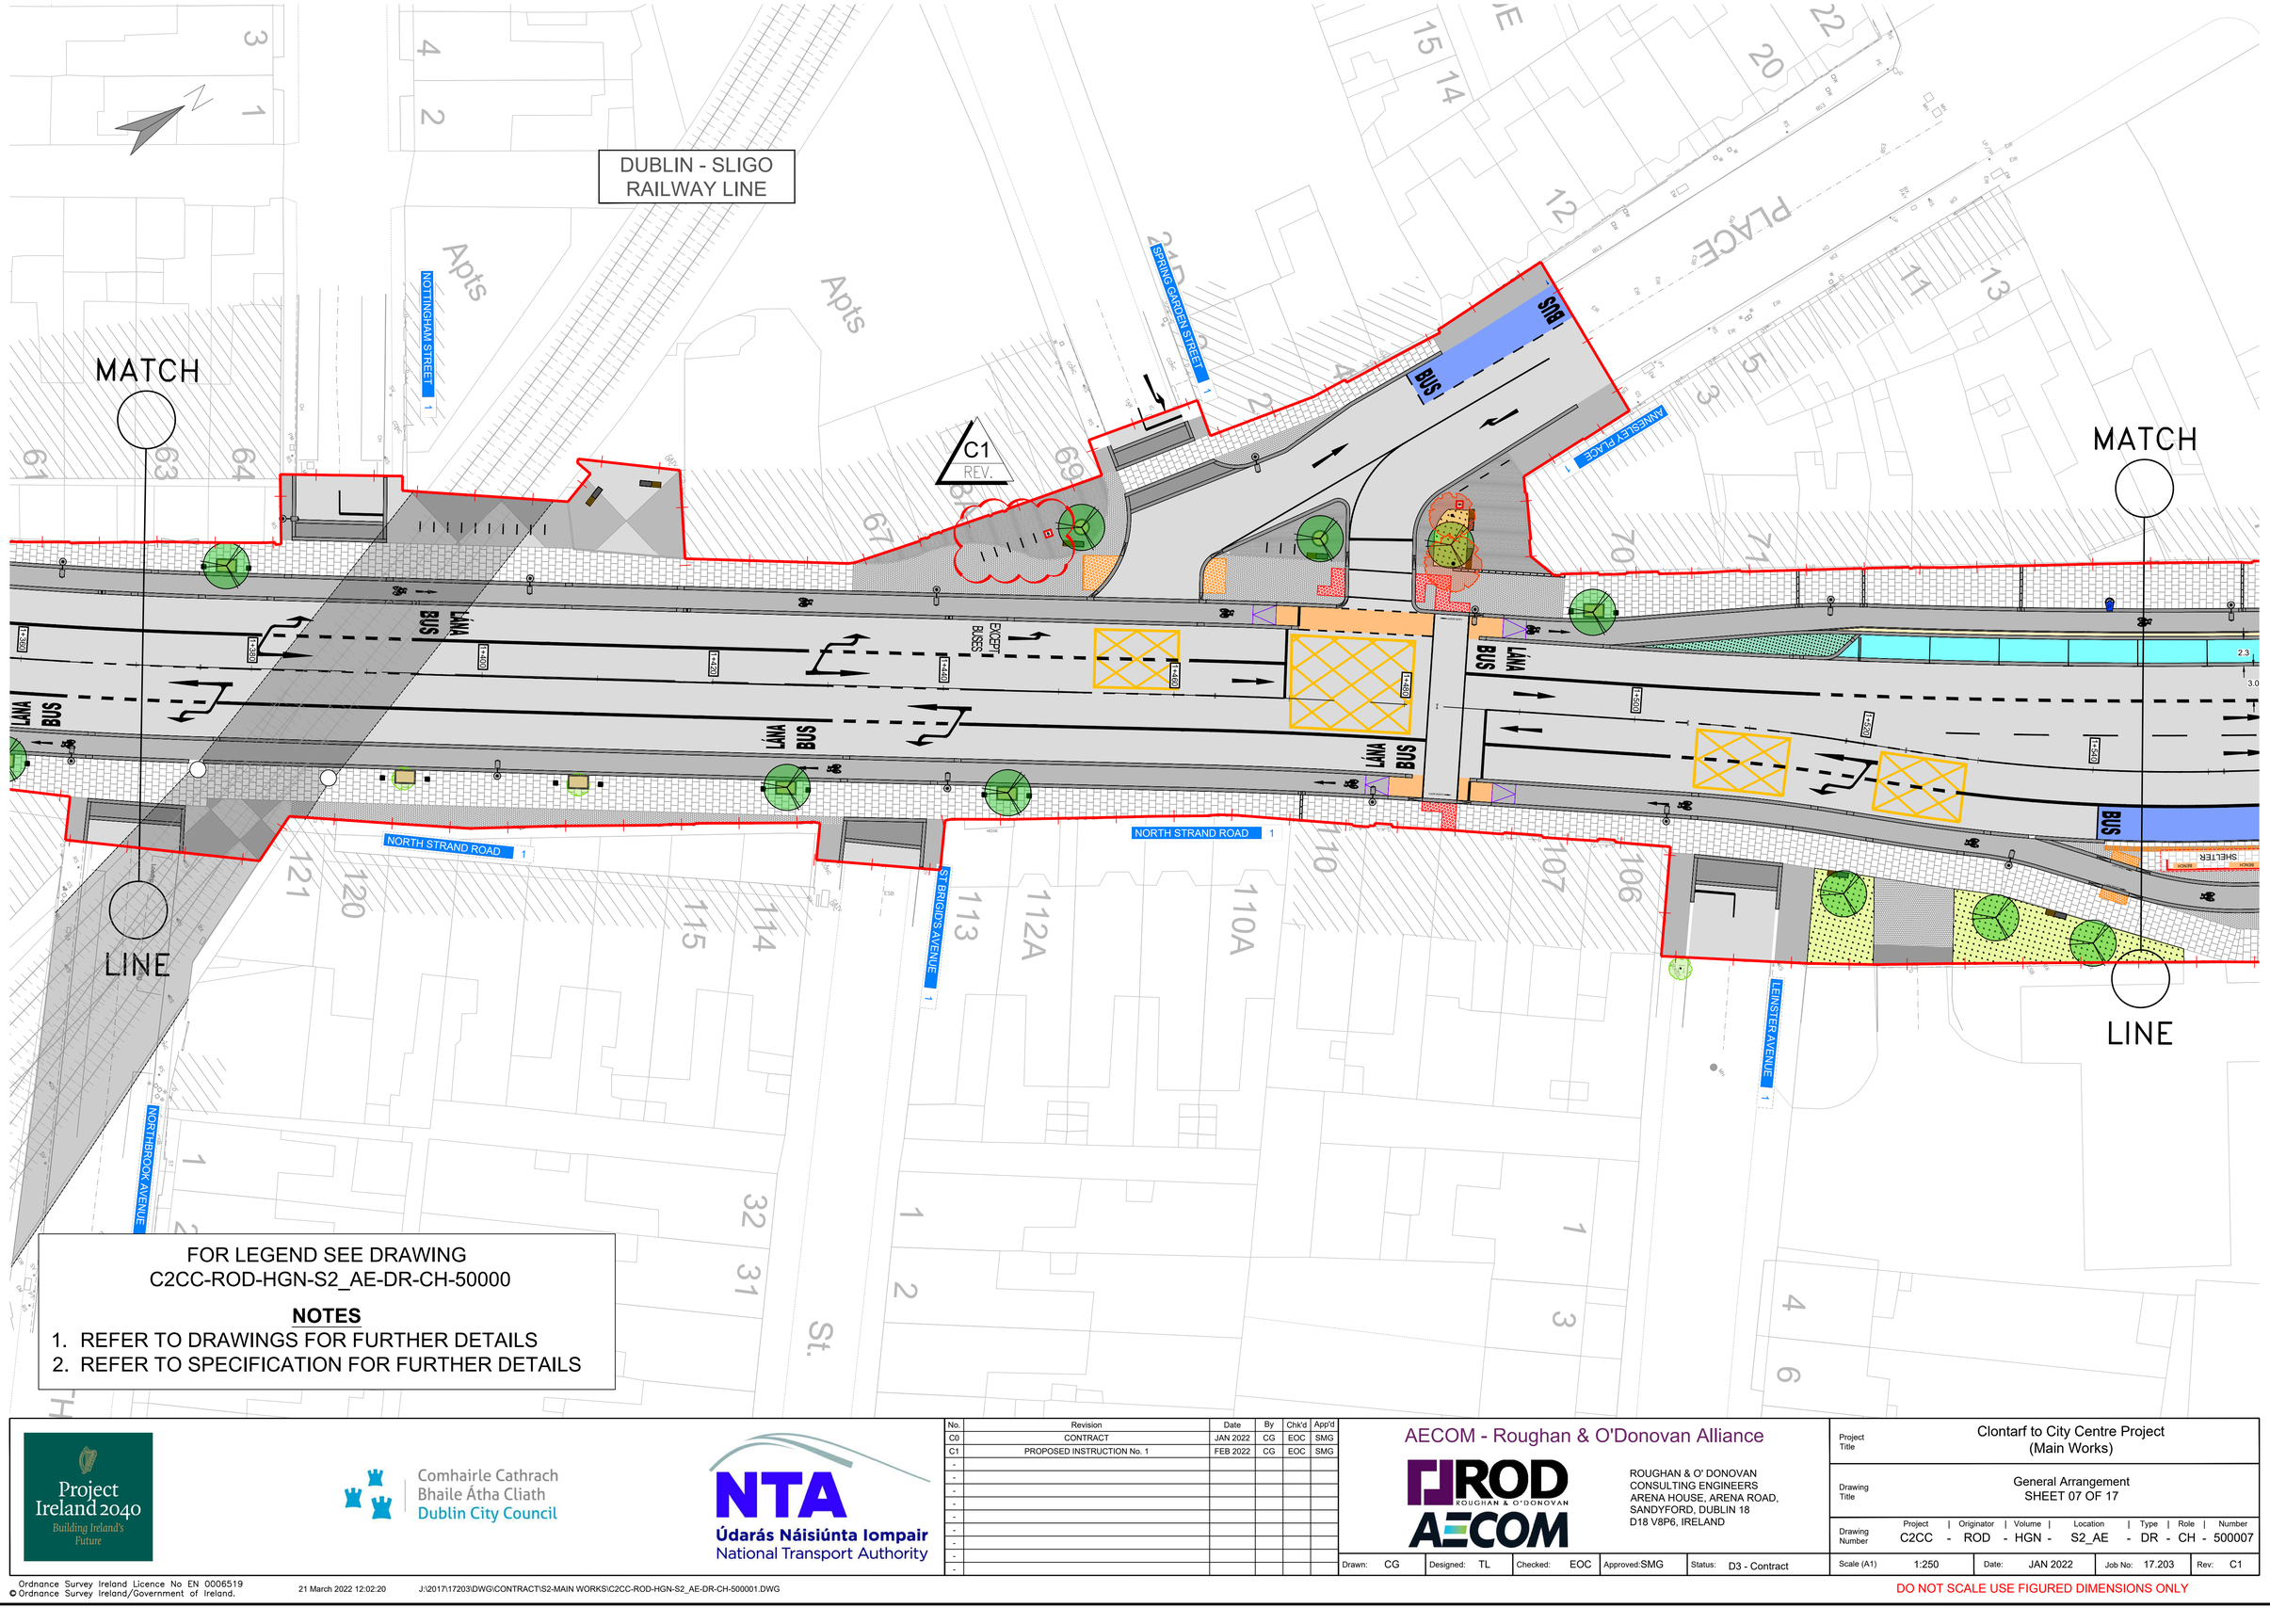

FOR LEGEND SEE DRAWING
C2CC-ROD-HGN-S2_AE-DR-CH-50000

NOTES

1. REFER TO DRAWINGS FOR FURTHER DETAILS
2. REFER TO SPECIFICATION FOR FURTHER DETAILS

Project Ireland 2040 Building Ireland's Future

Comhairle Cathrach Bhaile Átha Cliath
Dublin City Council

NTA
Údarás Náisiúnta Iompair
National Transport Authority

No.	Revision	Date	By	Chk'd	App'd
C0	CONTRACT	JAN 2022	CG	EOC	SMG
C1	PROPOSED INSTRUCTION No. 1	FEB 2022	CG	EOC	SMG
-					
-					
-					
-					
-					
-					
-					
-					
-					

AECOM - Roughan & O'Donovan Alliance

ROD ROUGHAN & O'DONOVAN
AECOM

ROUGHAN & O' DONOVAN
CONSULTING ENGINEERS
ARENA HOUSE, ARENA ROAD,
SANDYFORD, DUBLIN 18
D18 V8P6, IRELAND

Drawn: CG | Designed: TL | Checked: EOC | Approved: SMG | Status: D3 - Contract

Project Title: Clontarf to City Centre Project (Main Works)

Drawing Title: General Arrangement SHEET 07 OF 17

Drawing Number: Project | Originator | Volume | Location | Type | Role | Number
C2CC - ROD - HGN - S2_AE - DR - CH - 500007


Scale (A1): 1:250 | Date: JAN 2022 | Job No: 17.203 | Rev: C1

Ordnance Survey Ireland Licence No EN 0006519
© Ordnance Survey Ireland/Government of Ireland.

21 March 2022 12:02:20

J:\2017\17203\DWG\CONTRACT\S2-MAIN WORKS\C2CC-ROD-HGN-S2_AE-DR-CH-500001.DWG

DO NOT SCALE USE FIGURED DIMENSIONS ONLY

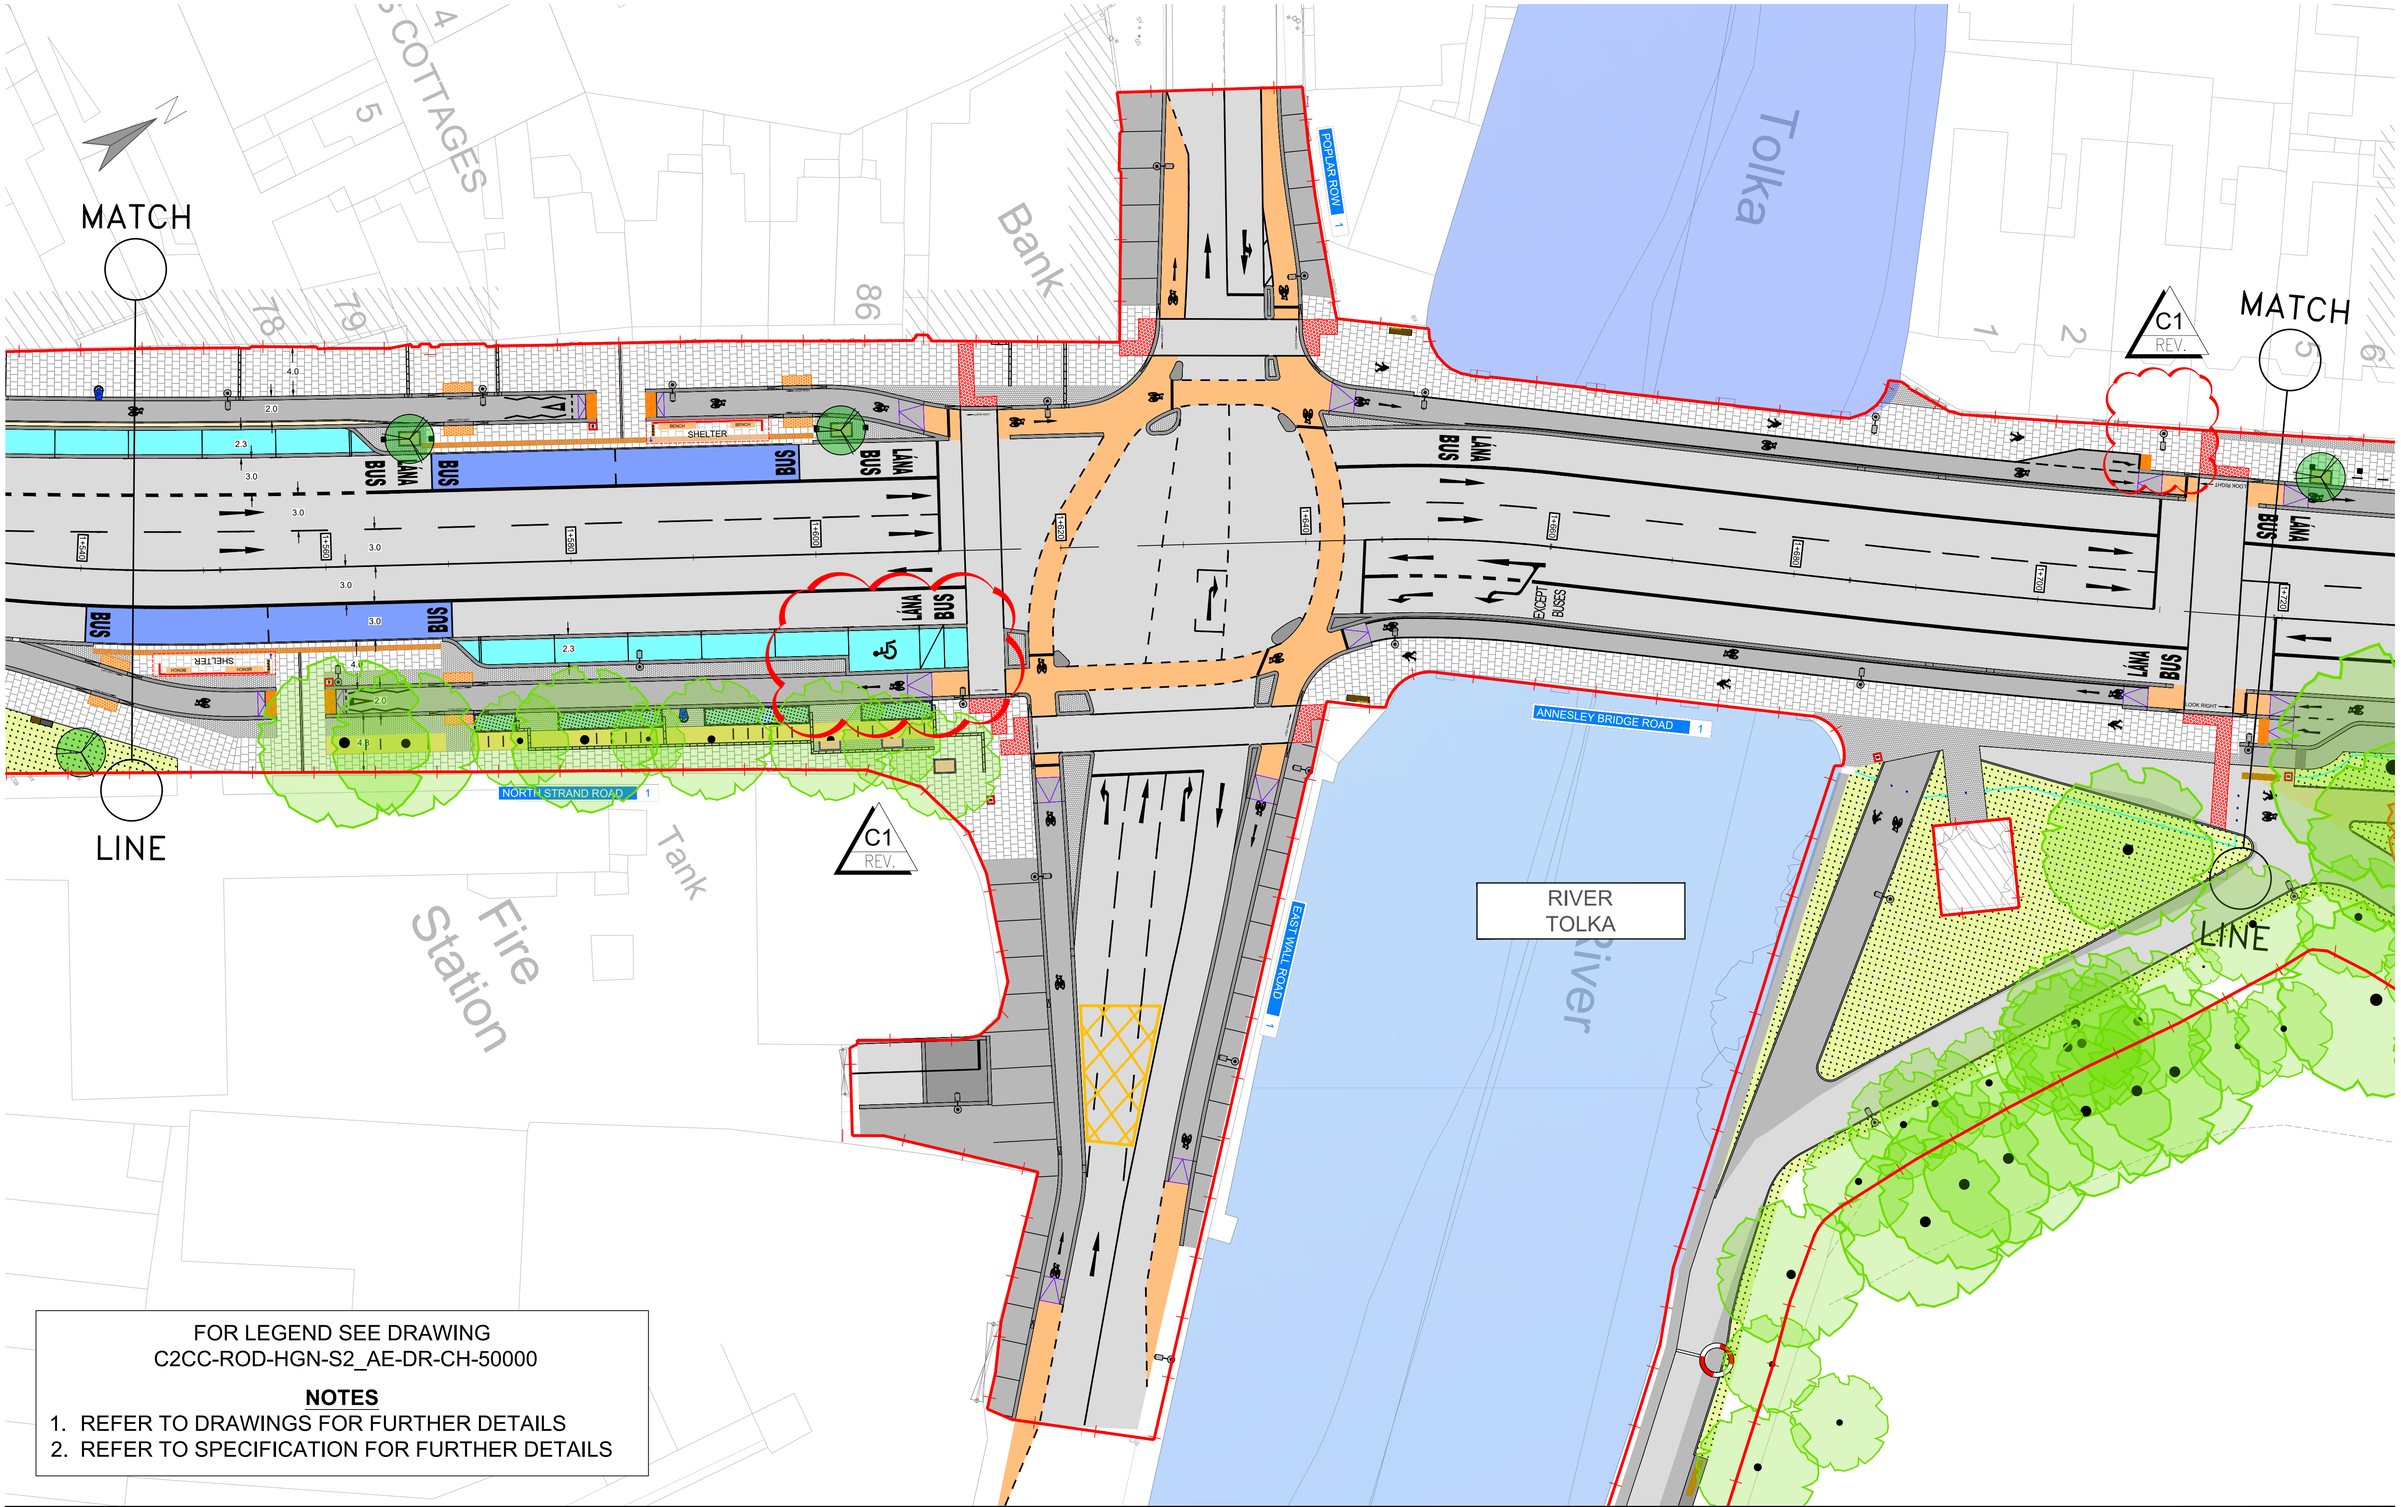

FOR LEGEND SEE DRAWING
C2CC-ROD-HGN-S2_AE-DR-CH-50000

NOTES

1. REFER TO DRAWINGS FOR FURTHER DETAILS
2. REFER TO SPECIFICATION FOR FURTHER DETAILS

No.	Revision	Date	By	Chk'd	App'd
C0	CONTRACT	JAN 2022	CG	EOC	SMG
C1	PROPOSED INSTRUCTION No. 1	FEB 2022	AG	EOC	SMG
-					
-					
-					
-					
-					
-					
-					
-					
-					

Project Ireland 2040 Building Ireland's Future

Comhairle Cathrach Bhaile Átha Cliath Dublin City Council

NTA Údarás Náisiúnta Iompair National Transport Authority

AECOM - Roughan & O'Donovan Alliance

ROD ROUGHAN & O'DONOVAN AECOM

ROUGHAN & O' DONOVAN
CONSULTING ENGINEERS
ARENA HOUSE, ARENA ROAD,
SANDYFORD, DUBLIN 18
D18 V8P6, IRELAND

Drawn: CG	Designed: TL	Checked: EOC	Approved: SMG	Status: D3 - Contract	

Project Title: Clontarf to City Centre Project (Main Works)

Drawing Title: General Arrangement SHEET 08 OF 17


Drawing Number: Project | Originator | Volume | Location | Type | Role | Number
C2CC - ROD - HGN - S2_AE - DR - CH - 500008

Scale (A1)	Date	Job No:	Rev:
1:250	JAN 2022	17.203	C1

Ordnance Survey Ireland Licence No EN 0006519
© Ordnance Survey Ireland/Government of Ireland.

21 March 2022 12:03:14 J:\2017\17203\DWG\CONTRACT\S2-MAIN WORKS\C2CC-ROD-HGN-S2_AE-DR-CH-500001.DWG

DO NOT SCALE USE FIGURED DIMENSIONS ONLY

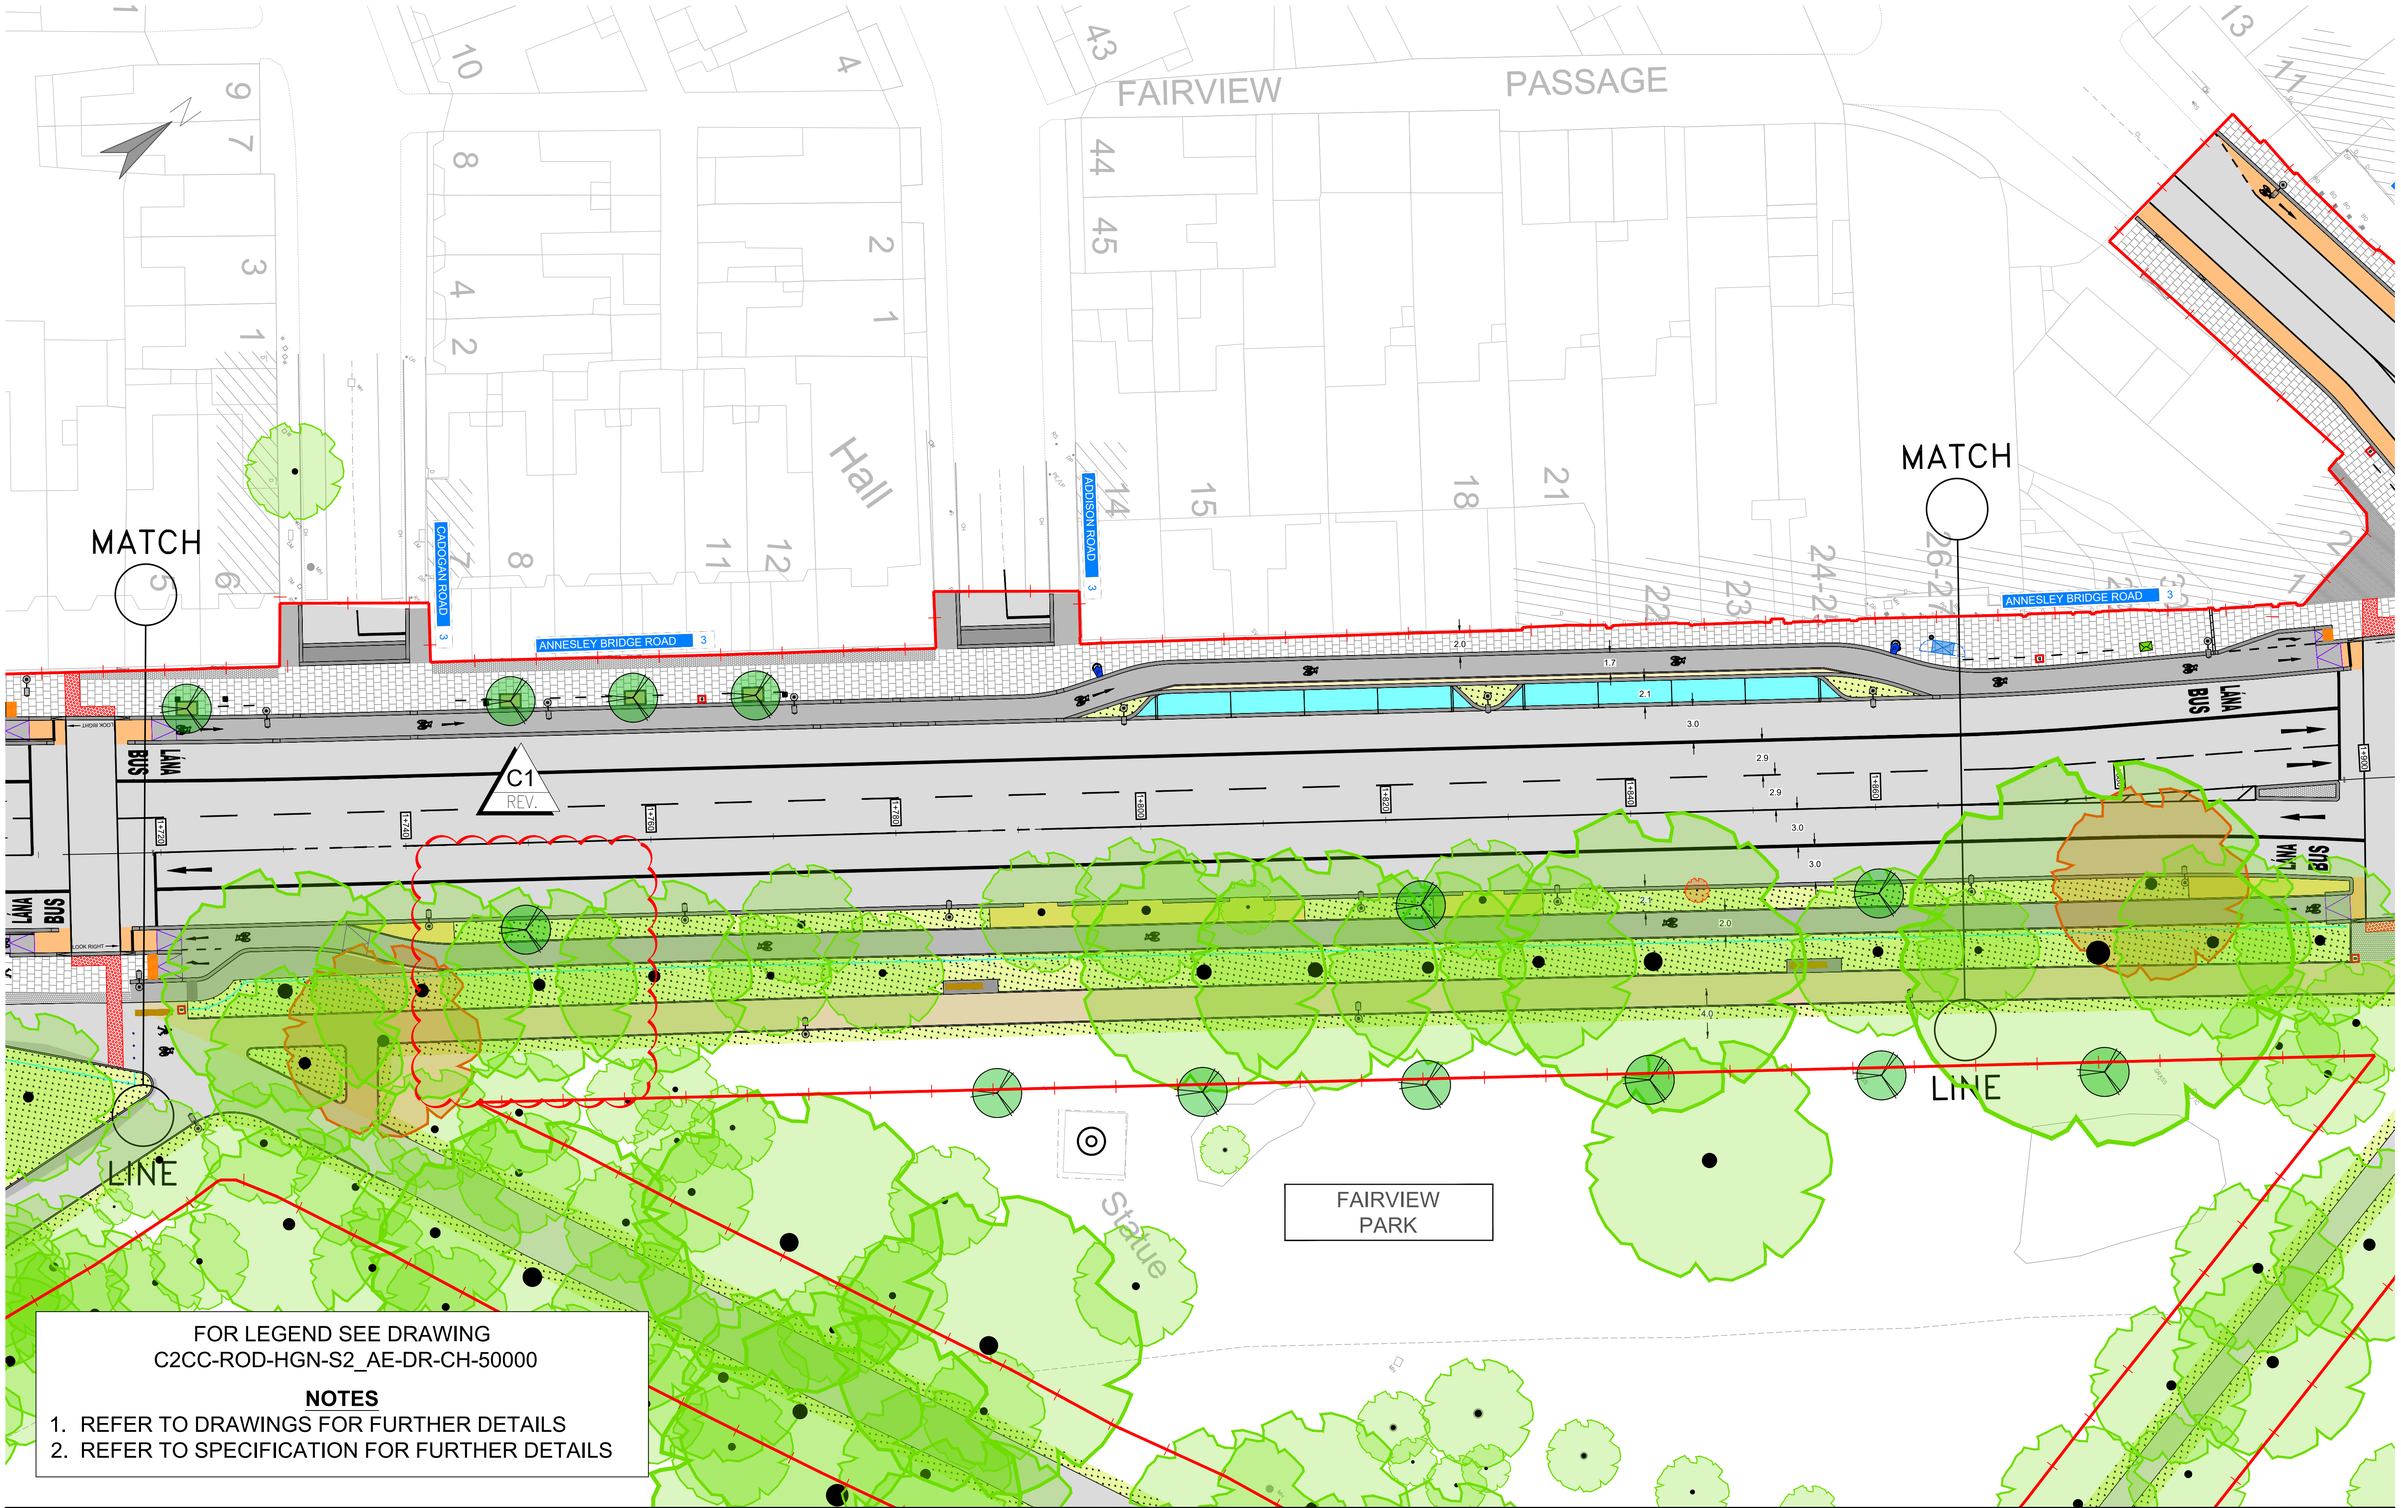

FOR LEGEND SEE DRAWING
C2CC-ROD-HGN-S2_AE-DR-CH-50000

NOTES

1. REFER TO DRAWINGS FOR FURTHER DETAILS
2. REFER TO SPECIFICATION FOR FURTHER DETAILS

Project Ireland 2040 Building Ireland's Future

Comhairle Cathrach Bhaile Átha Cliath
Dublin City Council

NTA Údarás Náisiúnta Iompair National Transport Authority

No.	Revision	Date	By	Chk'd	App'd
C0	CONTRACT	JAN 2022	CG	EOC	SMG
C1	PROPOSED INSTRUCTION No. 1	FEB 2022	CG	EOC	SMG
-					
-					
-					
-					
-					
-					
-					
-					
-					

AECOM - Roughan & O'Donovan Alliance

ROD ROUGHAN & O'DONOVAN
AECOM

ROUGHAN & O' DONOVAN
CONSULTING ENGINEERS
ARENA HOUSE, ARENA ROAD,
SANDYFORD, DUBLIN 18
D18 V8P6, IRELAND

Drawn:	Designed:	Checked:	Approved:	Status:
CG	TL	EOC	SMG	D3 - Contract

Project Title: Clontarf to City Centre Project (Main Works)

Drawing Title: General Arrangement SHEET 09 OF 17

Drawing Number: C2CC - ROD - HGN - S2_AE - DR - CH - 500009

Scale (A1)	Date:	Job No:	Rev:
1:250	JAN 2022	17.203	C1

Ordnance Survey Ireland Licence No EN 0006519
© Ordnance Survey Ireland/Government of Ireland.

21 March 2022 12:04:20

J:\2017\17203\DWG\CONTRACT\S2-MAIN WORKS\C2CC-ROD-HGN-S2_AE-DR-CH-500001.DWG

DO NOT SCALE USE FIGURED DIMENSIONS ONLY



FOR LEGEND SEE DRAWING
C2CC-ROD-HGN-S2_AE-DR-CH-50000

NOTES

1. REFER TO DRAWINGS FOR FURTHER DETAILS
2. REFER TO SPECIFICATION FOR FURTHER DETAILS

Project Ireland 2040 Building Ireland's Future

Comhairle Cathrach Bhaile Átha Cliath Dublin City Council

NTA Údarás Náisiúnta Iompair National Transport Authority

No.	Revision	Date	By	Chk'd	App'd
C0	CONTRACT	JAN 2022	CG	EOC	SMG
C1	PROPOSED INSTRUCTION No. 1	FEB 2022	CG	EOC	SMG
-					
-					
-					
-					
-					
-					
-					
-					
-					

AECOM - Roughan & O'Donovan Alliance

ROD ROUGHAN & O'DONOVAN AECOM

ROUGHAN & O' DONOVAN
CONSULTING ENGINEERS
ARENA HOUSE, ARENA ROAD,
SANDYFORD, DUBLIN 18
D18 V8P6, IRELAND

Drawn:	Designed:	Checked:	Approved:	Status:
CG	TL	EOC	SMG	D3 - Contract


Project Title	Clontarf to City Centre Project (Main Works)								
Drawing Title	General Arrangement SHEET 10 OF 17								
Drawing Number	Project	Originator	Volume	Location	Type	Role	Number		
	C2CC	ROD	HGN	S2_AE	DR	CH	500010		
Scale (A1)	1:250	Date:	JAN 2022	Job No:	17.203	Rev:	C1		

Ordnance Survey Ireland Licence No EN 0006519
© Ordnance Survey Ireland/Government of Ireland.

21 March 2022 12:05:13

J:\2017\17203\DWG\CONTRACT\S2-MAIN WORKS\C2CC-ROD-HGN-S2_AE-DR-CH-500001.DWG

DO NOT SCALE USE FIGURED DIMENSIONS ONLY

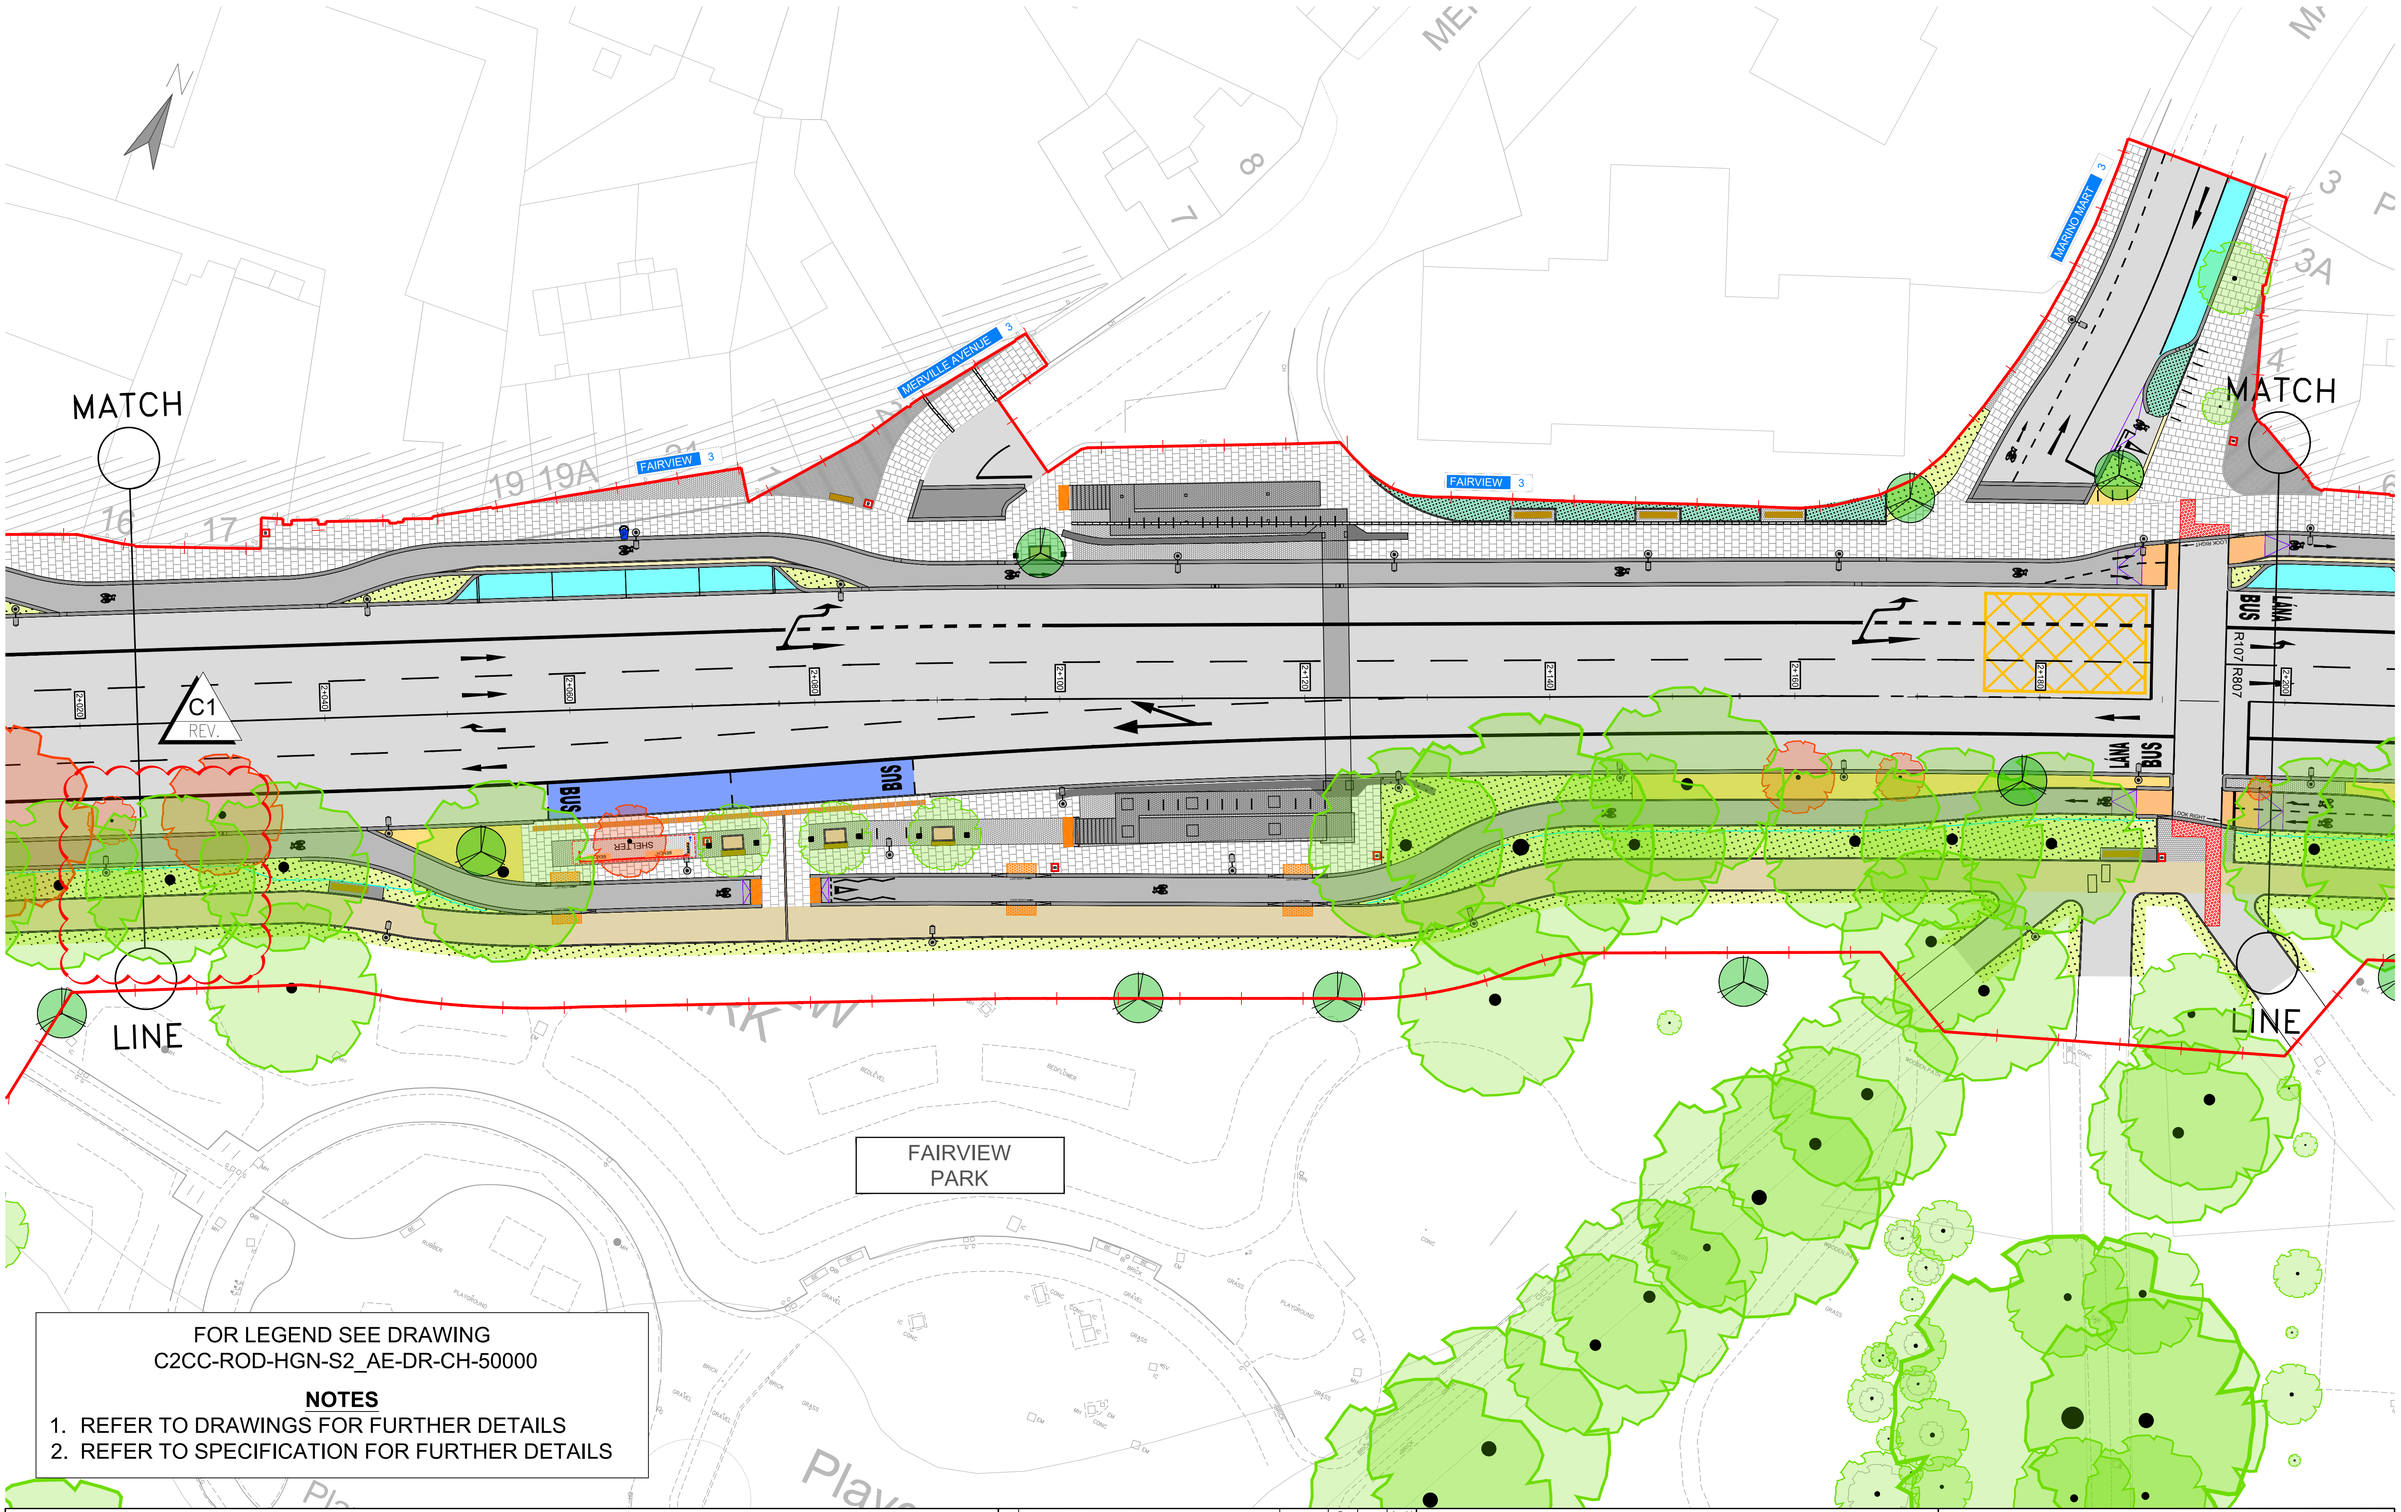

FOR LEGEND SEE DRAWING
C2CC-ROD-HGN-S2_AE-DR-CH-50000

NOTES

1. REFER TO DRAWINGS FOR FURTHER DETAILS
2. REFER TO SPECIFICATION FOR FURTHER DETAILS

Project Ireland 2040 Building Ireland's Future

Comhairle Cathrach Bhaile Átha Cliath Dublin City Council

NTA Údarás Náisiúnta Iompair National Transport Authority

No.	Revision	Date	By	Chk'd	App'd
C0	CONTRACT	JAN 2022	CG	EOC	SMG
C1	PROPOSED INSTRUCTION No. 1	FEB 2022	CG	EOC	SMG
-					
-					
-					
-					
-					
-					
-					
-					
-					
-					

AECOM - Roughan & O'Donovan Alliance

ROD ROUGHAN & O'DONOVAN AECOM

ROUGHAN & O' DONOVAN
CONSULTING ENGINEERS
ARENA HOUSE, ARENA ROAD,
SANDYFORD, DUBLIN 18
D18 V8P6, IRELAND

Drawn:	Designed:	Checked:	Approved:	Status:
CG	TL	EOC	SMG	D3 - Contract

Project Title	Clontarf to City Centre Project (Main Works)
Drawing Title	General Arrangement SHEET 11 OF 17

Drawing Number	Project	Originator	Volume	Location	Type	Role	Number
	C2CC	ROD	HGN	S2_AE	DR	CH	500011

Scale (A1)	Date	Job No:	Rev:
1:250	JAN 2022	17.203	C1

Ordnance Survey Ireland Licence No EN 0006519
© Ordnance Survey Ireland/Government of Ireland.

21 March 2022 12:06:07 J:\2017\17203\DWG\CONTRACT\S2-MAIN WORKS\C2CC-ROD-HGN-S2_AE-DR-CH-500001.DWG

DO NOT SCALE USE FIGURED DIMENSIONS ONLY



FOR LEGEND SEE DRAWING
C2CC-ROD-HGN-S2_AE-DR-CH-50000

NOTES

1. REFER TO DRAWINGS FOR FURTHER DETAILS
2. REFER TO SPECIFICATION FOR FURTHER DETAILS

Project Ireland 2040 Building Ireland's Future

Comhairle Cathrach Bhaile Átha Cliath
Dublin City Council

NTA
Údarás Náisiúnta Iompair
National Transport Authority

No.	Revision	Date	By	Chk'd	App'd
C0	CONTRACT	JAN 2022	CG	EOC	SMG
C1	PROPOSED INSTRUCTION No. 1	FEB 2022	CG	EOC	SMG
-					
-					
-					
-					
-					
-					
-					
-					
-					

AECOM - Roughan & O'Donovan Alliance

ROD ROUGHAN & O'DONOVAN AECOM

ROUGHAN & O' DONOVAN
CONSULTING ENGINEERS
ARENA HOUSE, ARENA ROAD,
SANDYFORD, DUBLIN 18
D18 V8P6, IRELAND

Drawn: CG | Designed: TL | Checked: EOC | Approved: SMG | Status: D3 - Contract

Project Title: Clontarf to City Centre Project (Main Works)

Drawing Title: General Arrangement SHEET 12 OF 17

Drawing Number: Project C2CC - Originator ROD - Volume HGN - Location S2_AE - Type DR - Role CH - Number 500012

Scale (A1): 1:250 | Date: JAN 2022 | Job No: 17.203 | Rev: C1

Ordnance Survey Ireland Licence No EN 0006519
© Ordnance Survey Ireland/Government of Ireland.

21 March 2022 12:07:00

J:\2017\17203\DWG\CONTRACT\S2-MAIN WORKS\C2CC-ROD-HGN-S2_AE-DR-CH-500001.DWG

DO NOT SCALE USE FIGURED DIMENSIONS ONLY

FOR LEGEND SEE DRAWING
C2CC-ROD-HGN-S2_AE-DR-CH-50000

NOTES

1. REFER TO DRAWINGS FOR FURTHER DETAILS
2. REFER TO SPECIFICATION FOR FURTHER DETAILS

FAIRVIEW PARK

MATCH LINE

MATCH LINE

Bank

C1 REV.

C1 REV.

C1 REV.

C1 REV.

LÁNA BUS

BUS LÁNA

MARINO MART 3

MALAHIDE ROAD 3

ST MOLING'S PARK RD 3

MALAHIDE ROAD 3

MARINO CRESCENT 3

SHELTER

TAXI

Project Ireland 2040 Building Ireland's Future

Comhairle Cathrach Bhaile Átha Cliath Dublin City Council

NTA Údarás Náisiúnta Iompair National Transport Authority

No.	Revision	Date	By	Chk'd	App'd
C0	CONTRACT	JAN 2022	CG	EOC	SMG
C1	PROPOSED INSTRUCTION No. 1	FEB 2022	CG	EOC	SMG

AECOM - Roughan & O'Donovan Alliance

ROD ROUGHAN & O'DONOVAN AECOM

ROUGHAN & O' DONOVAN
CONSULTING ENGINEERS
ARENA HOUSE, ARENA ROAD,
SANDYFORD, DUBLIN 18
D18 V8P6, IRELAND

Drawn:	Designed:	Checked:	Approved:	Status:
CG	TL	EOC	SMG	D3 - Contract

Project Title: Clontarf to City Centre Project (Main Works)

Drawing Title: General Arrangement SHEET 13 OF 17

Drawing Number	Project	Originator	Volume	Location	Type	Role	Number
	C2CC	ROD	HGN	S2_AE	DR	CH	500013


Scale (A1)	Date:	Job No:	Rev:
1:250	JAN 2022	17.203	C1

DO NOT SCALE USE FIGURED DIMENSIONS ONLY

Ordnance Survey Ireland Licence No EN 0006519
© Ordnance Survey Ireland/Government of Ireland.

21 March 2022 12:07:51

J:\2017\17203\DWG\CONTRACT\S2-MAIN WORKS\C2CC-ROD-HGN-S2_AE-DR-CH-500001.DWG

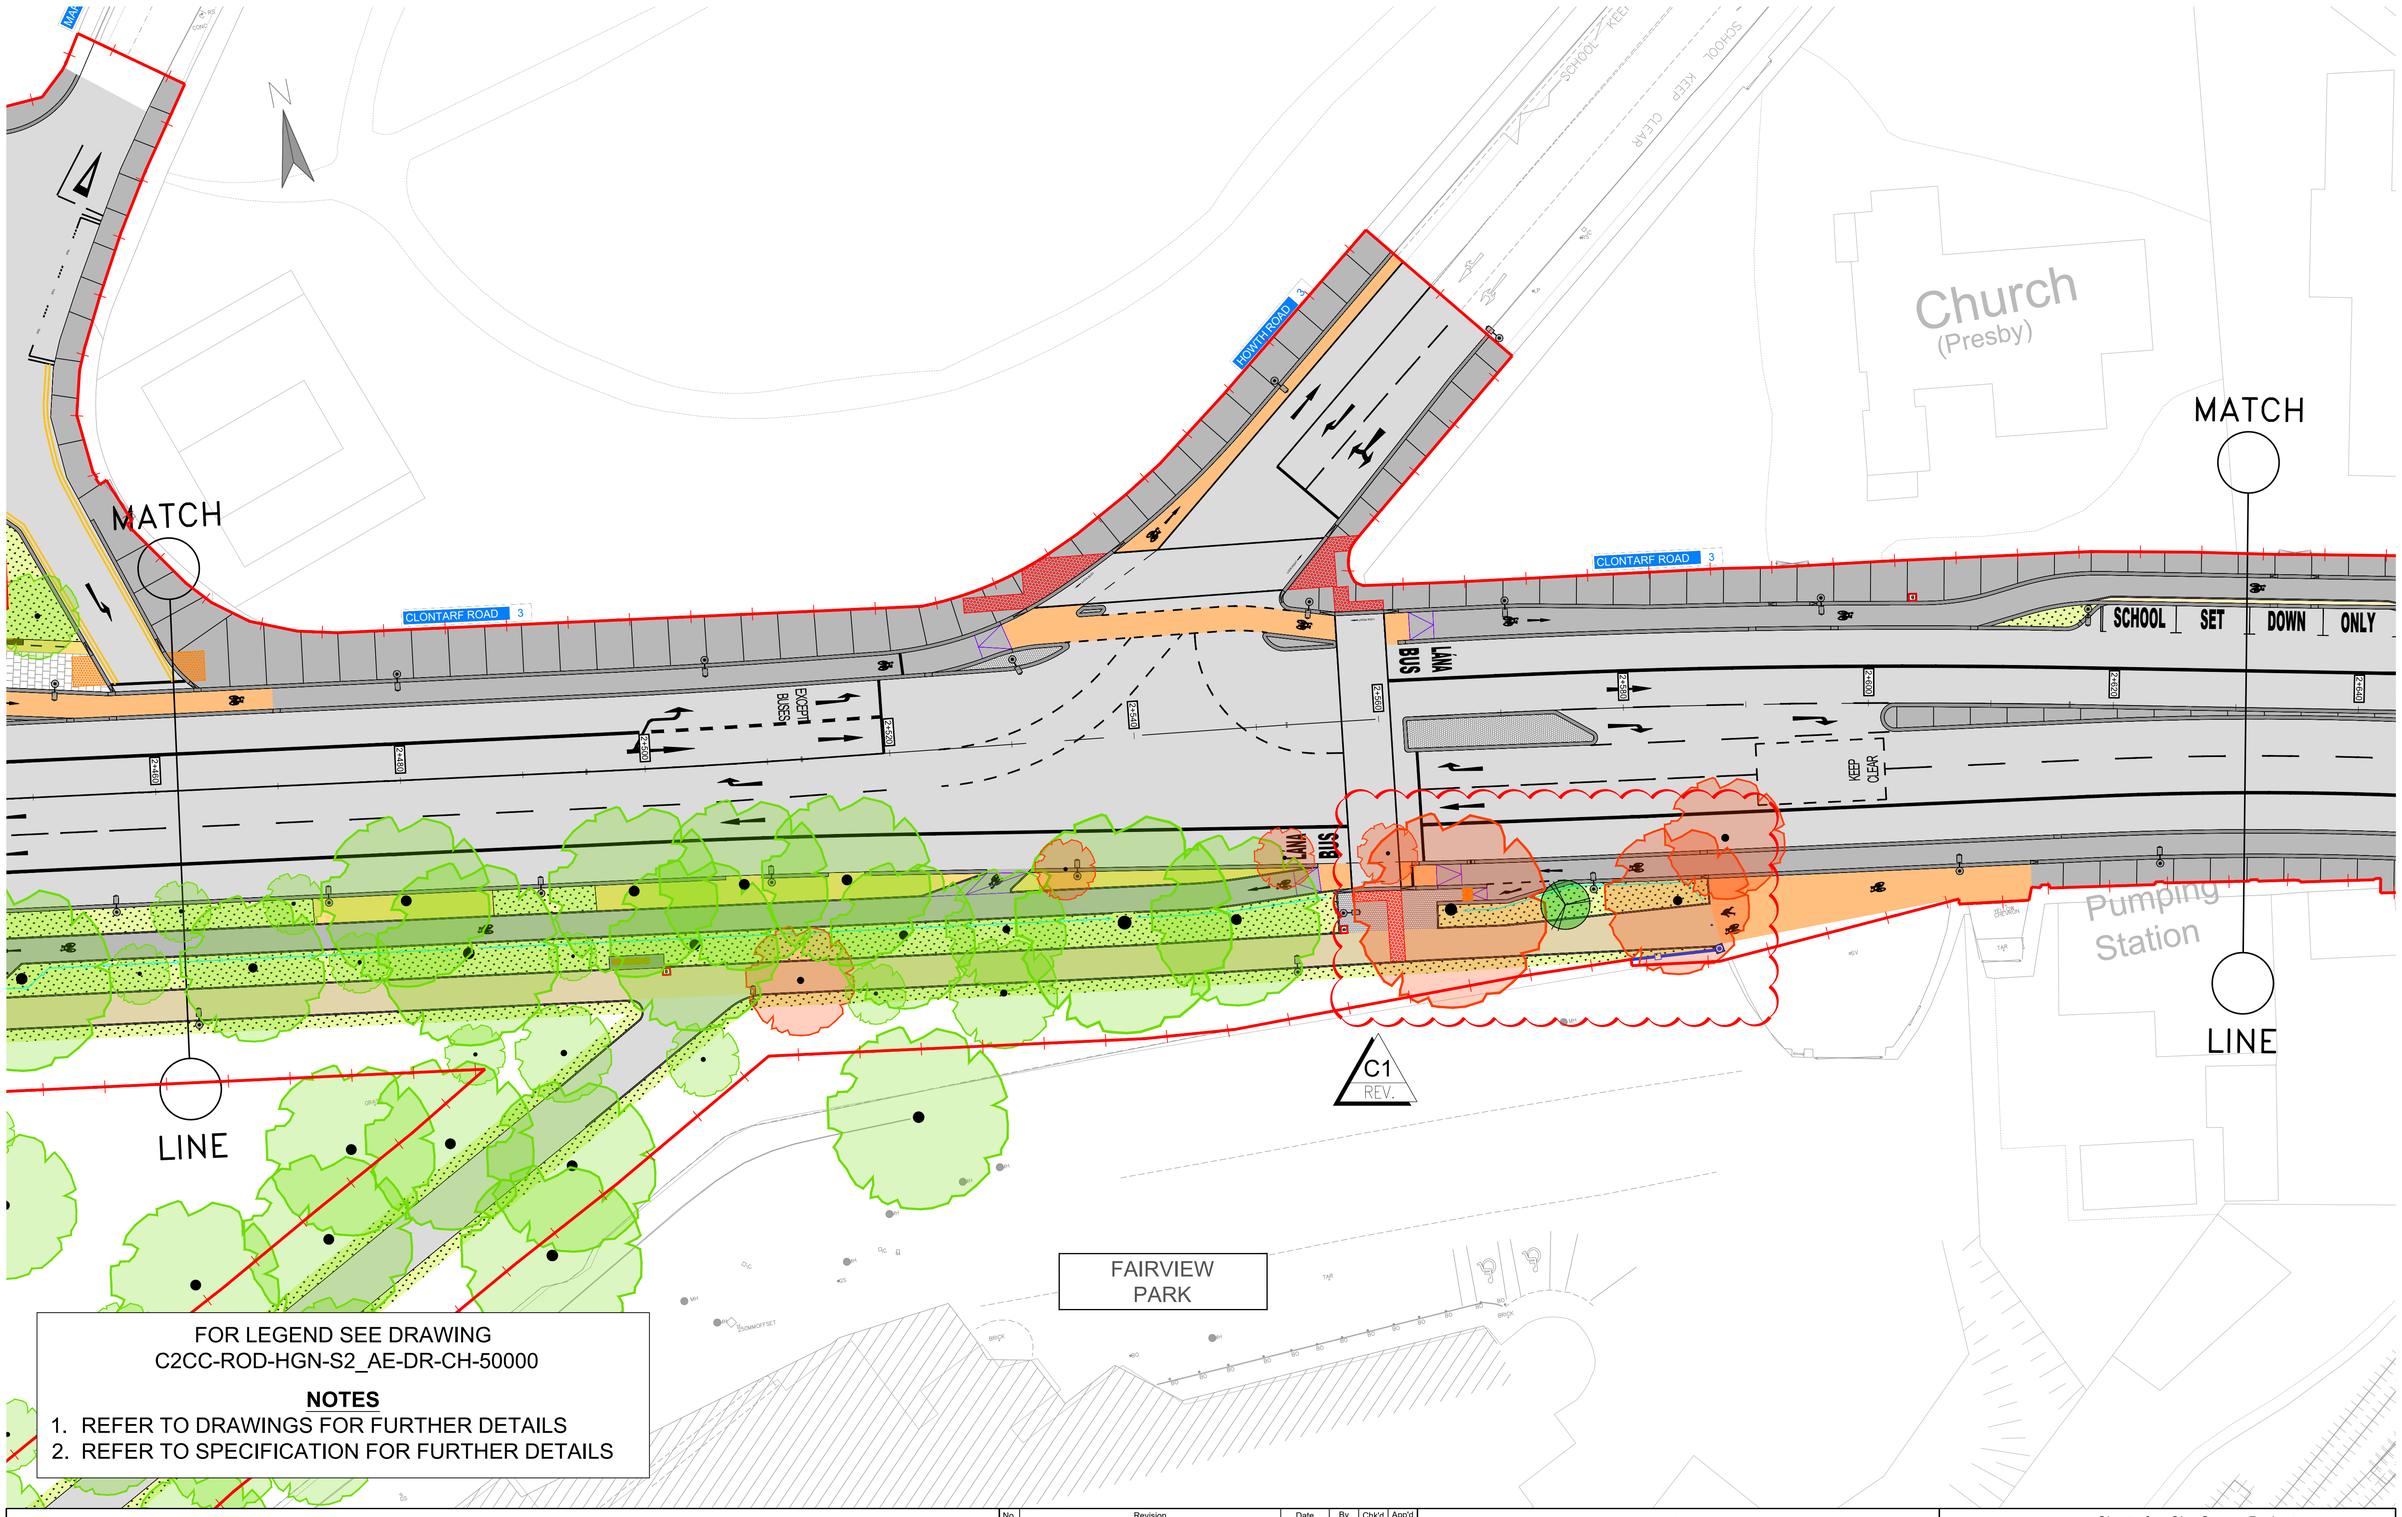

FOR LEGEND SEE DRAWING
C2CC-ROD-HGN-S2_AE-DR-CH-50000

NOTES

1. REFER TO DRAWINGS FOR FURTHER DETAILS
2. REFER TO SPECIFICATION FOR FURTHER DETAILS

Project Ireland 2040 Building Ireland's Future

Comhairle Cathrach Bhaile Átha Cliath
Dublin City Council

NTA
Údarás Náisiúnta Iompair
National Transport Authority

No.	Revision	Date	By	Chk'd	App'd
C0	CONTRACT	JAN 2022	CG	EOC	SMG
C1	PROPOSED INSTRUCTION No. 1	FEB 2022	CG	EOC	SMG
-					
-					
-					
-					
-					
-					
-					
-					
-					
-					

AECOM - Roughan & O'Donovan Alliance

ROD ROUGHAN & O'DONOVAN
AECOM

ROUGHAN & O' DONOVAN
CONSULTING ENGINEERS
ARENA HOUSE, ARENA ROAD,
SANDYFORD, DUBLIN 18
D18 V8P6, IRELAND

Drawn:	Designed:	Checked:	Approved:	Status:
CG	TL	EOC	SMG	D3 - Contract

Project Title	Clontarf to City Centre Project (Main Works)							
Drawing Title	General Arrangement SHEET 14 OF 17							
Drawing Number	Project	Originator	Volume	Location	Type	Role	Number	
	C2CC	ROD	HGN	S2_AE	DR	CH	500014	


Scale (A1)	1:250	Date:	JAN 2022	Job No:	17.203	Rev:	C1

Ordnance Survey Ireland Licence No EN 0006519
© Ordnance Survey Ireland/Government of Ireland.

21 March 2022 12:08:26

J:\2017\17203\DWG\CONTRACT\S2-MAIN WORKS\C2CC-ROD-HGN-S2_AE-DR-CH-500001.DWG

DO NOT SCALE USE FIGURED DIMENSIONS ONLY

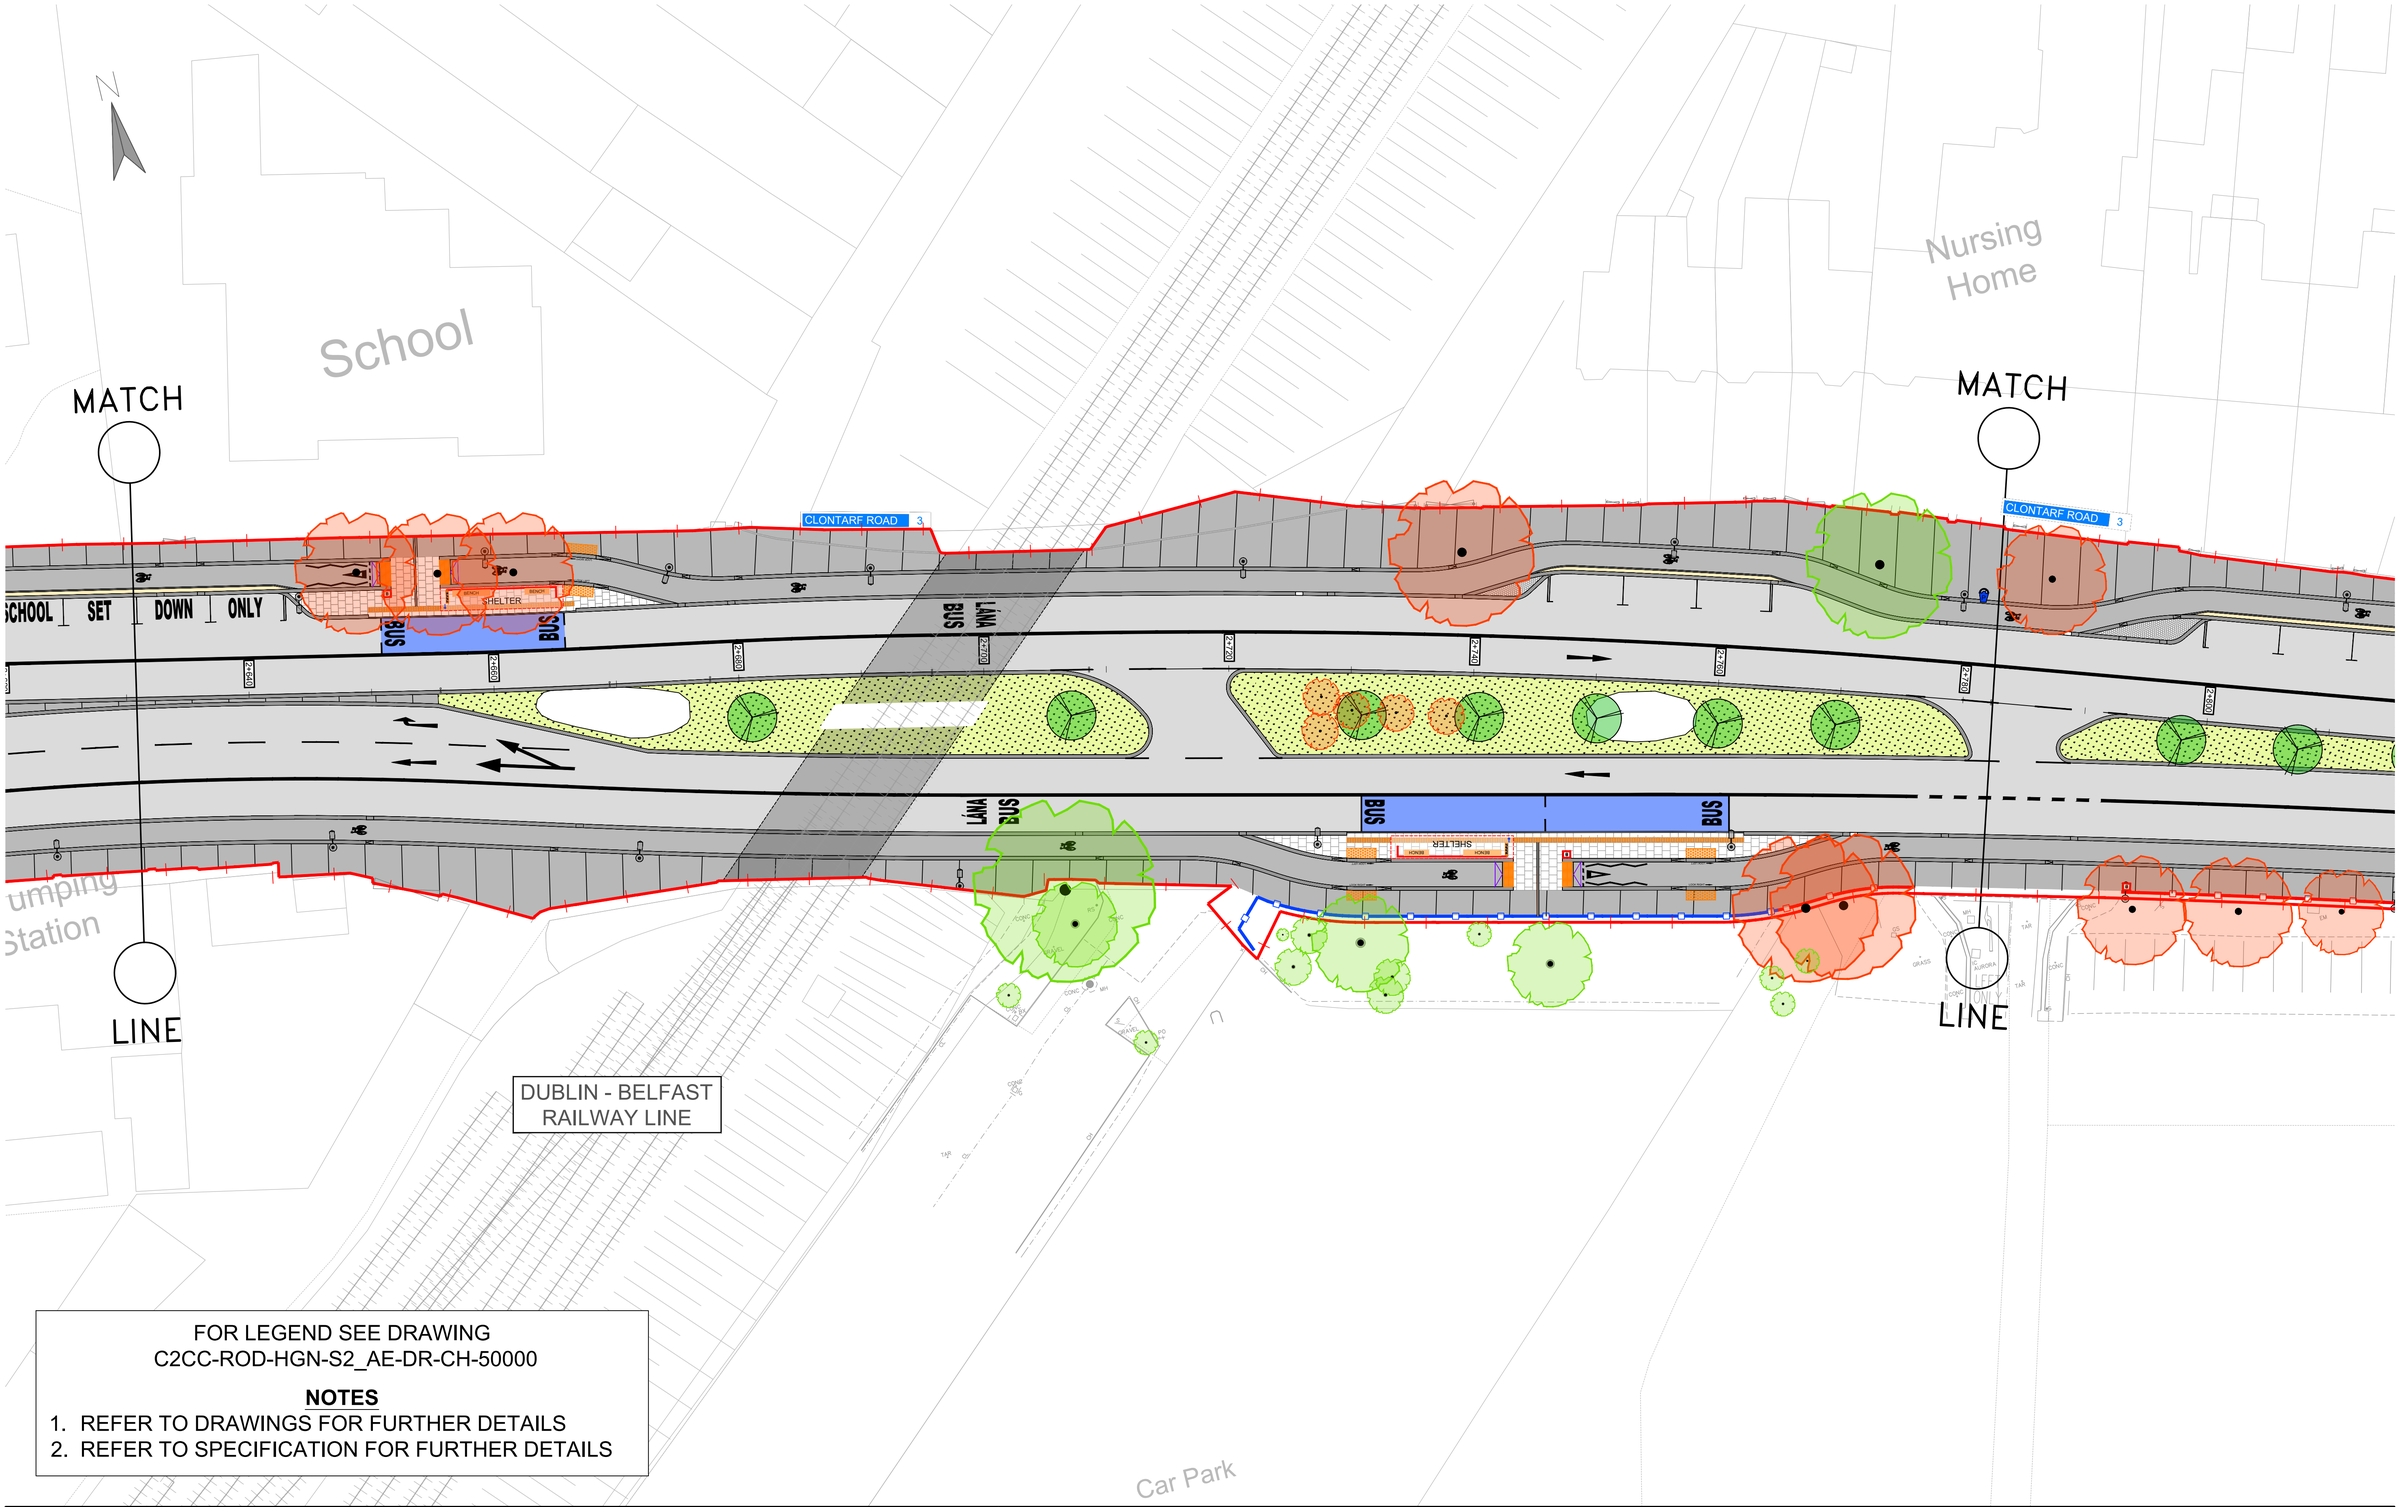

FOR LEGEND SEE DRAWING
C2CC-ROD-HGN-S2_AE-DR-CH-50000

NOTES

1. REFER TO DRAWINGS FOR FURTHER DETAILS
2. REFER TO SPECIFICATION FOR FURTHER DETAILS

Project Ireland 2040 Building Ireland's Future

Comhairle Cathrach Bhaile Átha Cliath
Dublin City Council

NTA
Údarás Náisiúnta Iompair
National Transport Authority

No.	Revision	Date	By	Chk'd	App'd
C0	CONTRACT	JAN 2022	CG	EOC	SMG

AECOM - Roughan & O'Donovan Alliance

ROD ROUGHAN & O'DONOVAN
AECOM

ROUGHAN & O' DONOVAN
CONSULTING ENGINEERS
ARENA HOUSE, ARENA ROAD,
SANDYFORD, DUBLIN 18
D18 V8P6, IRELAND


Drawn: CG	Designed: TL	Checked: EOC	Approved: SMG	Status: D3 - Contract	

Project Title	Clontarf to City Centre Project (Main Works)
Drawing Title	General Arrangement SHEET 15 OF 17
Drawing Number	Project | Originator | Volume | Location | Type | Role | Number C2CC - ROD - HGN - S2_AE - DR - CH - 500015
Scale (A1) 1:250	Date: JAN 2022 | Job No: 17.203 | Rev: C0

Ordnance Survey Ireland Licence No EN 0006519
© Ordnance Survey Ireland/Government of Ireland.

14 January 2022 16:54:58 J:\2017\17203\DWG\CONTRACT\S2-MAIN WORKS\C2CC-ROD-HGN-S2_AE-DR-CH-500001.DWG

DO NOT SCALE USE FIGURED DIMENSIONS ONLY

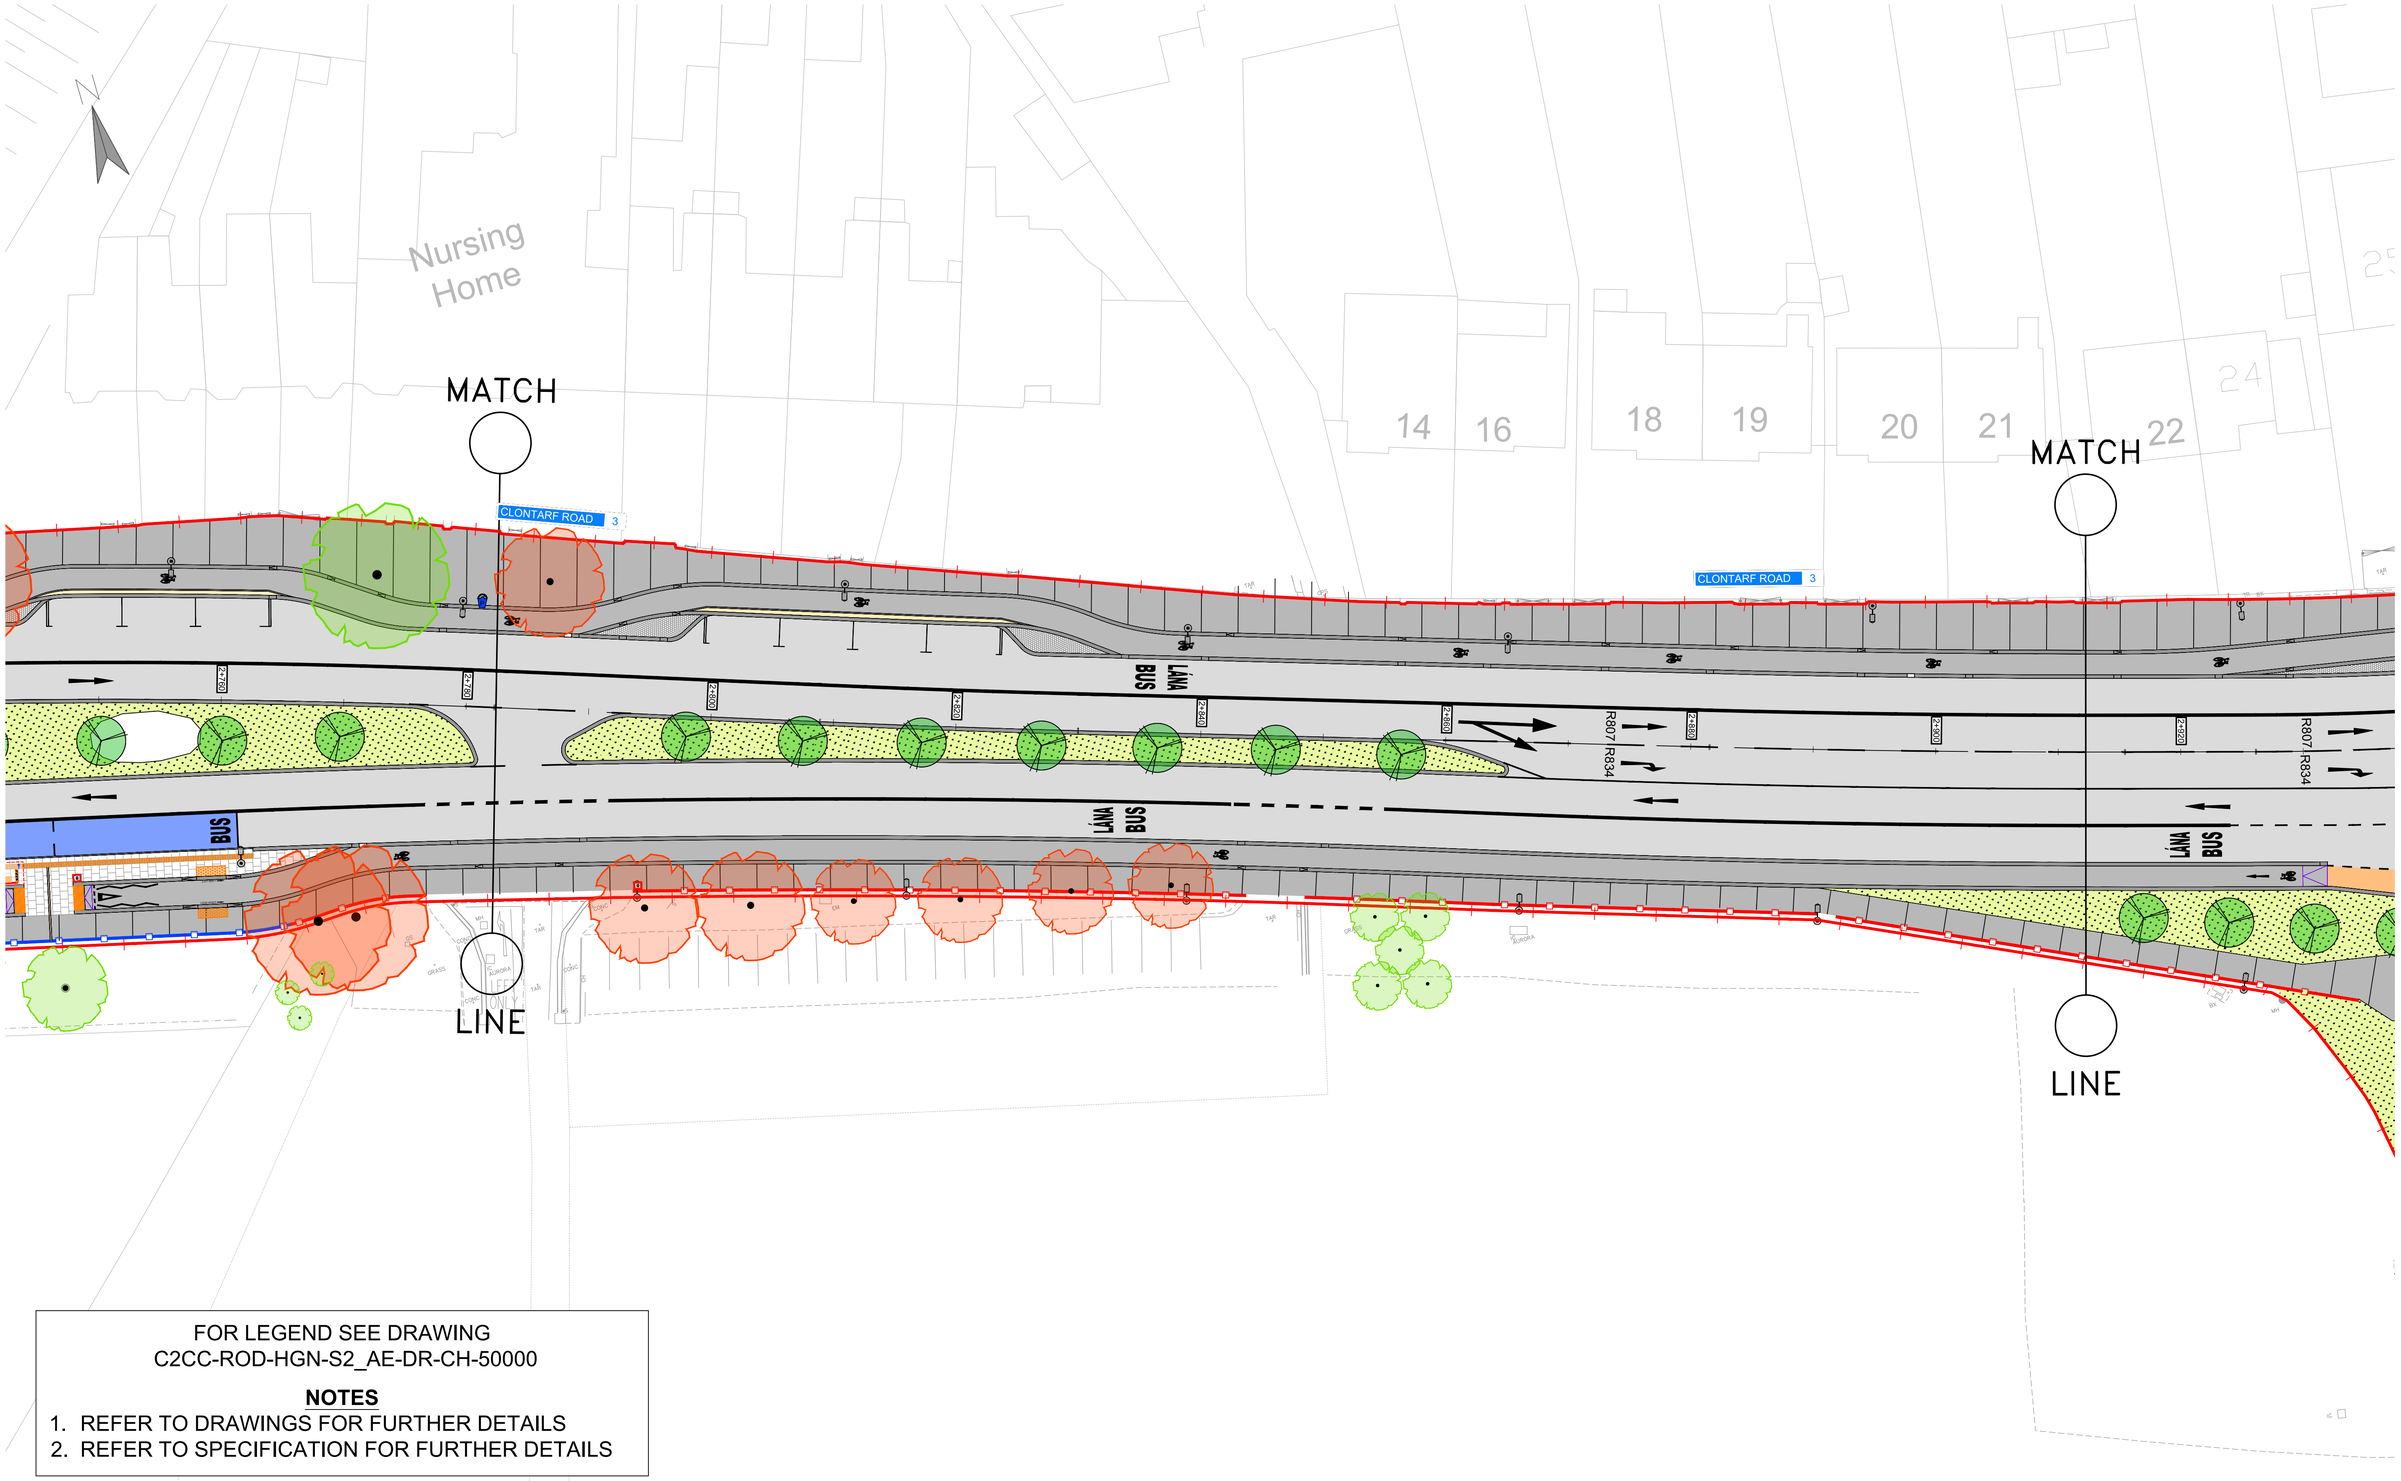

FOR LEGEND SEE DRAWING
C2CC-ROD-HGN-S2_AE-DR-CH-50000

NOTES

1. REFER TO DRAWINGS FOR FURTHER DETAILS
2. REFER TO SPECIFICATION FOR FURTHER DETAILS

Project Ireland 2040 Building Ireland's Future

Comhairle Cathrach Bhaile Átha Cliath Dublin City Council

NTA Údarás Náisiúnta Iompair National Transport Authority

No.	Revision	Date	By	Chk'd	App'd
C0	CONTRACT	JAN 2022	CG	EOC	SMG
-					
-					
-					
-					
-					
-					
-					
-					
-					
-					

AECOM - Roughan & O'Donovan Alliance

ROD ROUGHAN & O'DONOVAN AECOM

ROUGHAN & O' DONOVAN
CONSULTING ENGINEERS
ARENA HOUSE, ARENA ROAD,
SANDYFORD, DUBLIN 18
D18 V8P6, IRELAND

Drawn: CG | Designed: TL | Checked: EOC | Approved: SMG | Status: D3 - Contract

Project Title: Clontarf to City Centre Project (Main Works)

Drawing Title: General Arrangement SHEET 16 OF 17

Drawing Number: Project C2CC - Originator ROD - Volume HGN - Location S2_AE - Type DR - Role CH - Number 500016


Scale (A1): 1:250 | Date: JAN 2022 | Job No: 17.203 | Rev: C0

Ordnance Survey Ireland Licence No EN 0006519
© Ordnance Survey Ireland/Government of Ireland.

14 January 2022 16:55:30

J:\2017\17203\DWG\CONTRACT\S2-MAIN WORKS\C2CC-ROD-HGN-S2_AE-DR-CH-500001.DWG

DO NOT SCALE USE FIGURED DIMENSIONS ONLY

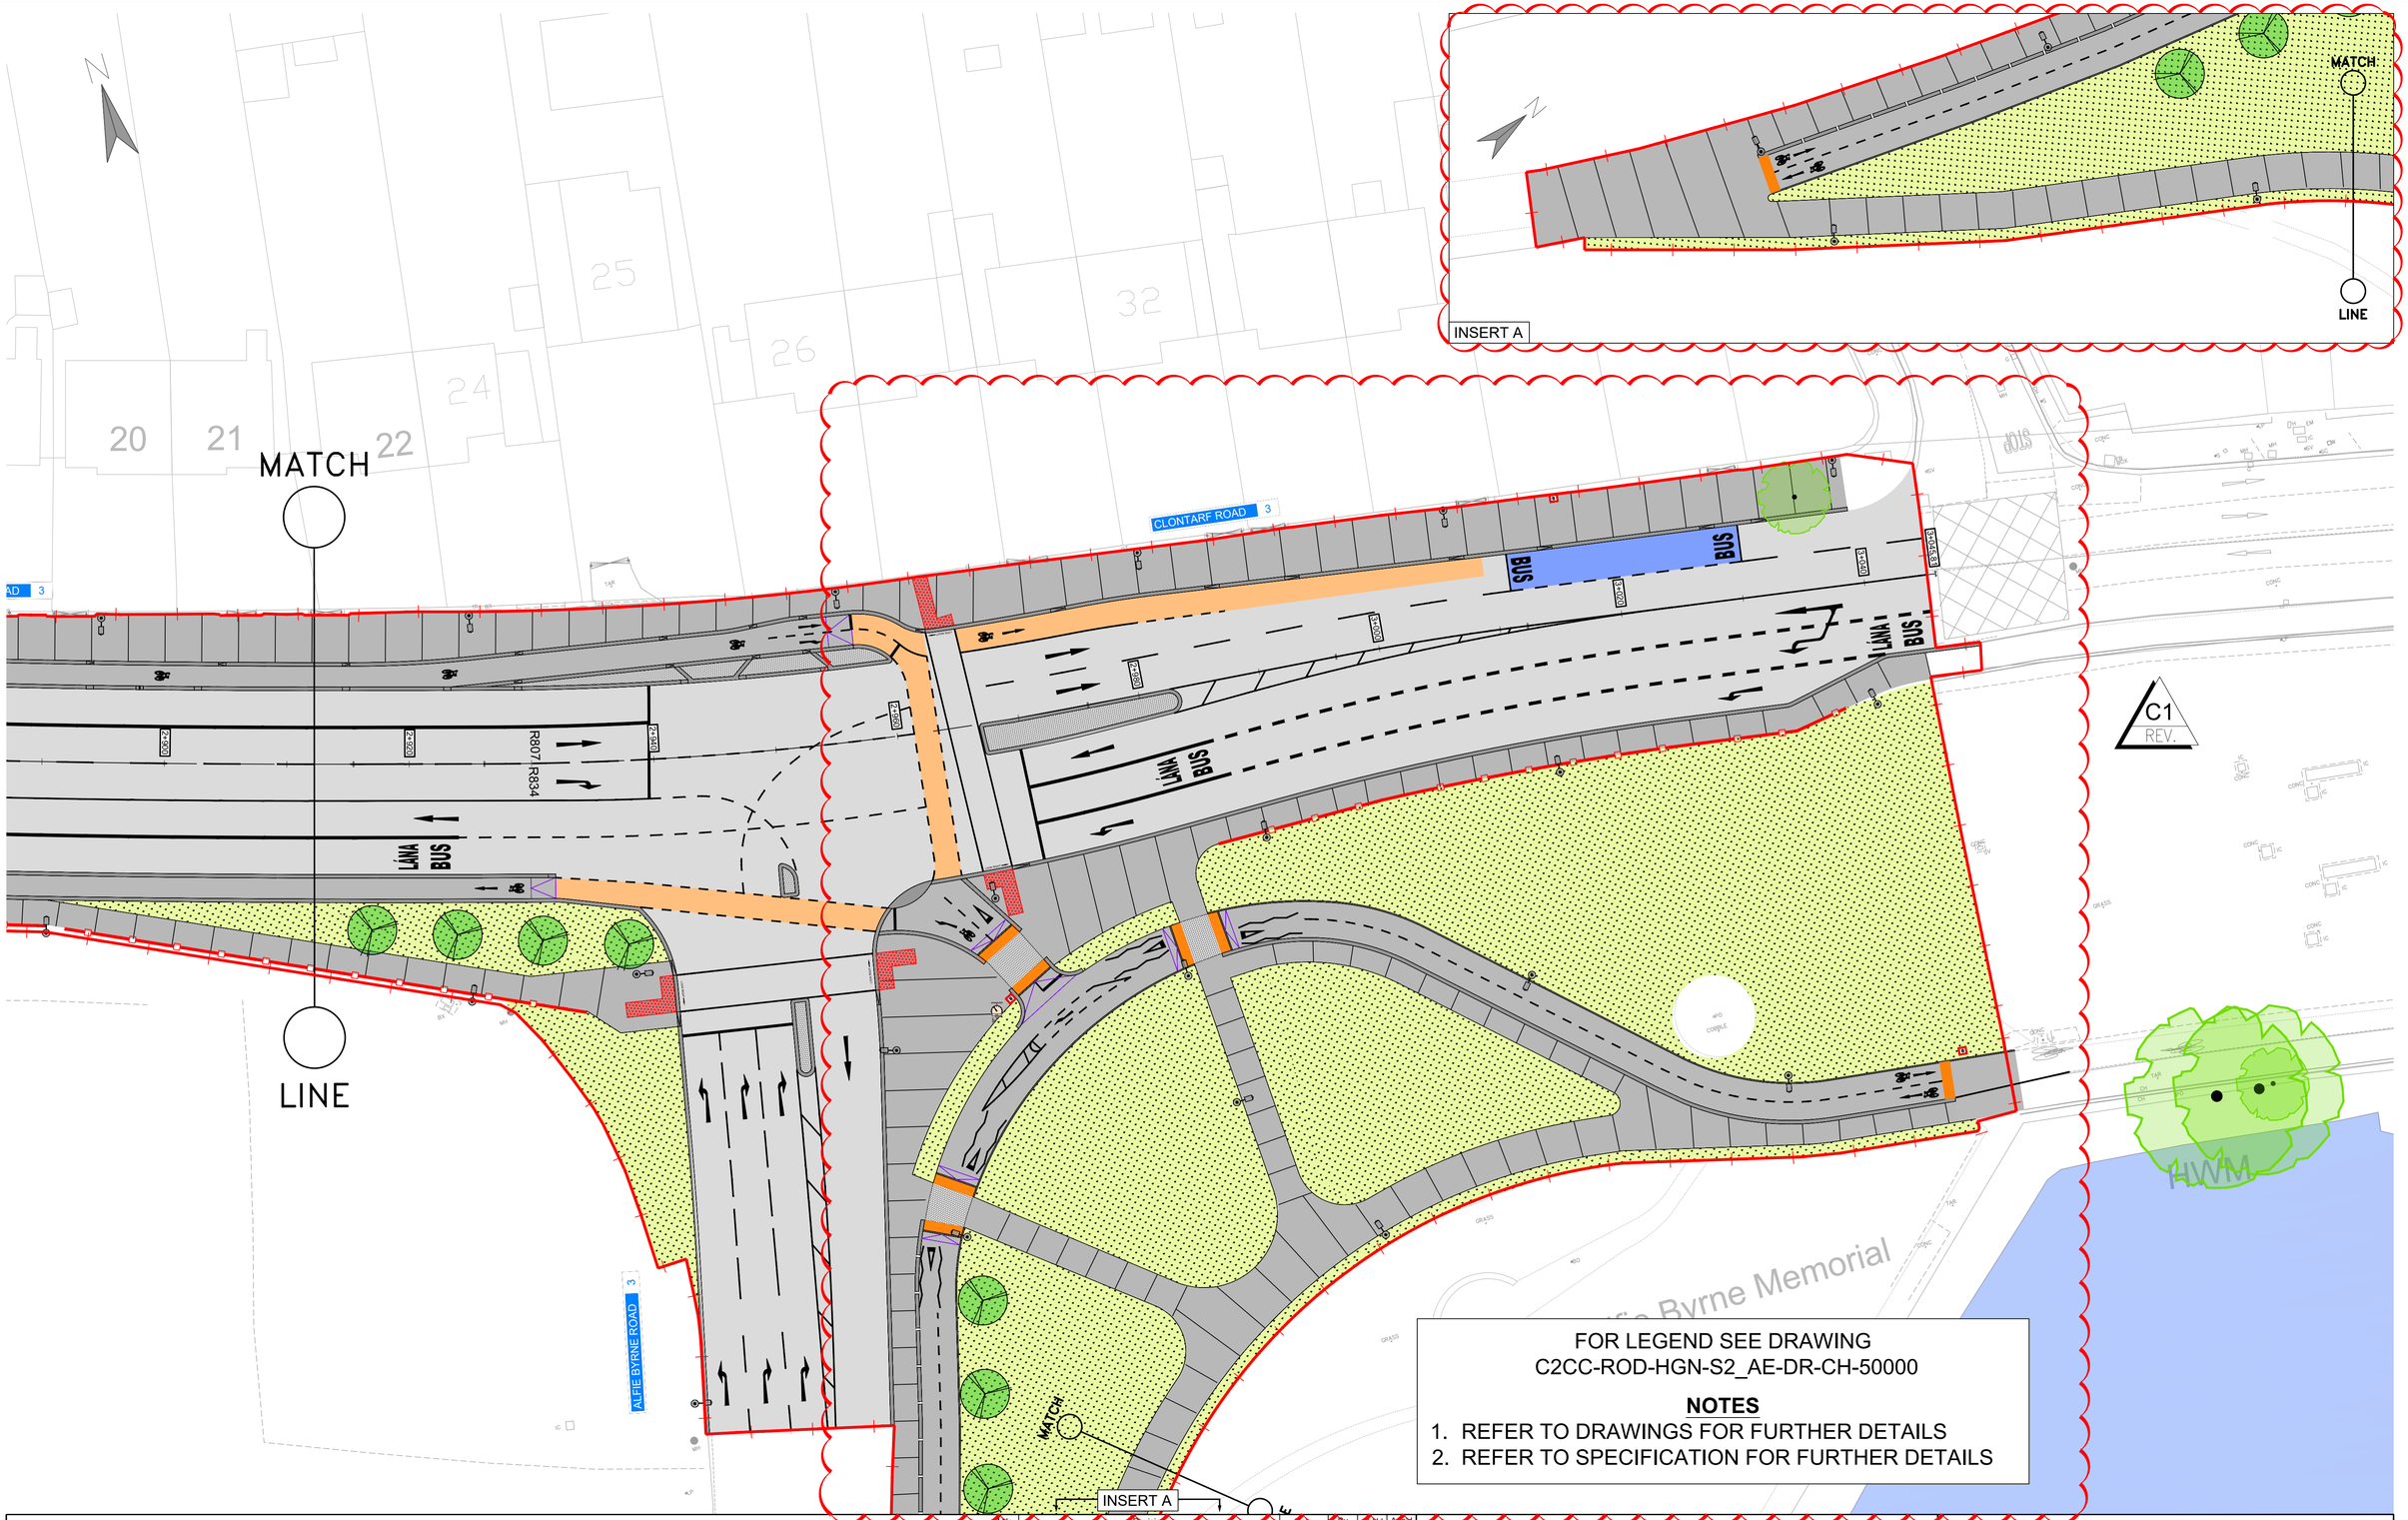

FOR LEGEND SEE DRAWING
C2CC-ROD-HGN-S2_AE-DR-CH-50000

NOTES

1. REFER TO DRAWINGS FOR FURTHER DETAILS
2. REFER TO SPECIFICATION FOR FURTHER DETAILS

C1 REV.

No.	Revision	Date	By	Chkd	Appd.
C0	CONTRACT	JAN 2022	CG	EOC	SMG
C1	DESIGN CHANGES	APRIL 2022	CG	EOC	SMG

Project Ireland 2040 Building Ireland's Future

Comhairle Cathrach Bhaile Átha Cliath Dublin City Council

NTA Údarás Náisiúnta Iompair National Transport Authority

AECOM - Roughan & O'Donovan Alliance

ROD ROUGHAN & O'DONOVAN AECOM

ROUGHAN & O' DONOVAN CONSULTING ENGINEERS
ARENA HOUSE, ARENA ROAD,
SANDYFORD, DUBLIN 18
D18 V8P6, IRELAND

Drawn:	Designed:	Checked:	Approved:	Status:
CG	TL	EOC	SMG	D3 - Contract

Project Title: Clontarf to City Centre Project (Main Works)

Drawing Title: General Arrangement SHEET 17 OF 17

Drawing Number: Project C2CC - Originator ROD - Volume HGN - Location S2_AE - Type DR - Role CH - Number 500017

Scale (A1): 1:250 | Date: JAN 2022 | Job No: 17.203 | Rev: C1

Ordnance Survey Ireland Licence No EN 0006519
© Ordnance Survey Ireland/Government of Ireland.

01 April 2022 12:35:17

J:\2017\17203\DWG\CONTRACT\S2-MAIN WORKS\C2CC-ROD-HGN-S2_AE-DR-CH-500001.DWG

DO NOT SCALE USE FIGURED DIMENSIONS ONLY