

SURFACE LEGEND

Material Ref A2 Detail Ref P01-P03
600X600mm, 63-100mm thickness stone paving slab.
Leinster Granite.

Material Ref C1 Detail Ref P01-P03
600X600mm, 63-100mm thickness PC Concrete paving slab.

Material Ref B1 Detail Ref P04
150X150mm, 63-100mm thickness granite setts.
Silver-Grey Iberian Granite.

Material Ref B2 Detail Ref P04
150X150mm, 63-100mm thickness granite setts.
Leinster Granite.

Material Ref B3 Detail Ref P04
100X100mm, 100mm thickness granite setts.
Charcoal - Black, Split / textured.

Material Ref B4 Detail Ref P04
150X150mm, 100mm thickness granite setts.
Charcoal - Black, Flamed.

Material Ref B5 Detail Ref P05
Leinster Granite setts laid in Bogen style.

Material Ref B6. Detail Ref P06
100 X 100mm, 80mm thickness.
Leinster Granite.

Material Ref B6.1 Detail Ref P06
1000mm diameter 80mm thick feature
Leinster granite centrepiece.

Detail Ref P07a
400X400mm 80mm thick Tactile paving.
Refer to engineers drawings for details

Detail Ref P07b
400X400mm 80mm thick Tactile granite paving.
Platform edge ; Black Charcoal.

Detail Ref P07c
150X600mm 80mm thick Tactile granite paving.
Guidance strip ; Black Charcoal.

Material Ref C2 Detail Ref - Engineers Details
In-Situ Concrete, Natural colour, fine bush marked finish

Material Ref C3.1/C3.2 Detail Ref Eng Details
In-situ designed mix White/Charcoal concrete with ground finish

Material Ref C5.
Buff colored asphalt to Engineers detail & specification.

Material Ref E. Detail Ref: P8
Buff self binding gravel.

CH Coal Hole
DS Demarcation Setts
DC Drainage channel
K1 Antique kerbs

STREET FURNITURE LEGEND

F1.1 **Detail Ref F1.1** 2850mm Timber seat
F1.2 **Detail Ref F1.2** 1900mmTimber seat
F2 **Detail Ref F2** 1900mm Timber seat.
F3 **Detail Ref F3** 1800mm Timber bench
F4.1 **Detail Ref F4.1** Concrete bench - 1800mm x 600 width. White concrete with timber part seat
F4.2 **Detail Ref F4.2** Concrete cube bench - 600 X 600mm seating cube. Black with ground finish.
F5 **Detail Ref F5** 850 X 750 Sheffield style bicycle stand. Stainless Steel. Matt finish.

TREE LEGEND

Proposed Trees Detail Ref: TP
In structural tree pit

Proposed Trees Detail Ref: TP
In grass/vegetation

Existing Trees Detail Ref: EP
With structural soil added

Tree Planting Schedule

Street Trees		Ornamental Trees			
T1	Corylus colurna	T6	Betula pendula	T7	Quercus petrea 25%
T2	Tilia cordata "Greenspire"	T8	Quercus ilex		Fagus sylvatica 25%
T3	Platanus X hispanica				Aesculus hippocastanum 20%
T4	Acer pseudoplatanus "Erectum"				Prunus avium "Plena" 20%
					Magnolia kobus 10%

Existing Trees
Retained

CONTRACT STATUS

REV	DATE	AMENDMENT
C1	01/03/22	CHANGE ORDER 1

CUNNANE STRATTON REYNOLDS
LAND PLANNING & DESIGN

DUBLIN OFFICE
3 MOLESWORTH PLACE DUBLIN 2
TEL 01 661 0419 FAX 01 661 0431
EMAIL info@csrlandplan.ie

N

PROJECT: CLONTARF TO CITY CENTRE PROJECT	DATE: DEC 2020
	SCALE: 1:100@A1 1:200@A3
DRAWING: GENERAL ARRANGEMENT PLAN	DRAWN: PE/EG/DOL CHECKED: DOL
	DWG NO: C2CC-CSR-ELS-S2_AE-DR-CH-503201

TRAFFIC SIGNAL LEGEND

Cantilever traffic pole
Sign post
Traffic pole
Phone box
CCTV Pole
Micro pillar
Public lighting
Mini pillar
Traffic fibre cabinet
Watermain kiosk

UTILITY ACCESS COVER LEGEND

SUDS overflow gully
Aeration inlet

KERB LEGEND

Kerb
Road inlet kerb
Cycle inlet kerb
Kerb gully
Flow control

STREET SERVICES

Parking meter
Bin
Post box
Lifebuoy
Pump

LEVELS LEGEND

Existing level
Proposed path level
Proposed crossfall

SURVEYED TREES


See dwg 15373-3-750 for species


PROPOSED PLANTING LEGEND

Hedging
Wildflower meadow
Grass
Wire fence

BR-T SUDS Bioretention area Impermeable
BR SUDS Bioretention area Permeable
SW SUDS Swale area
PA Planting area

SUDS catchment indicated with pink line

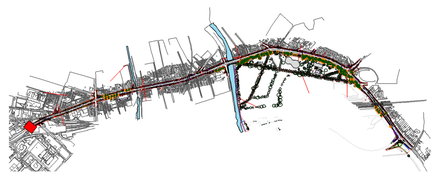

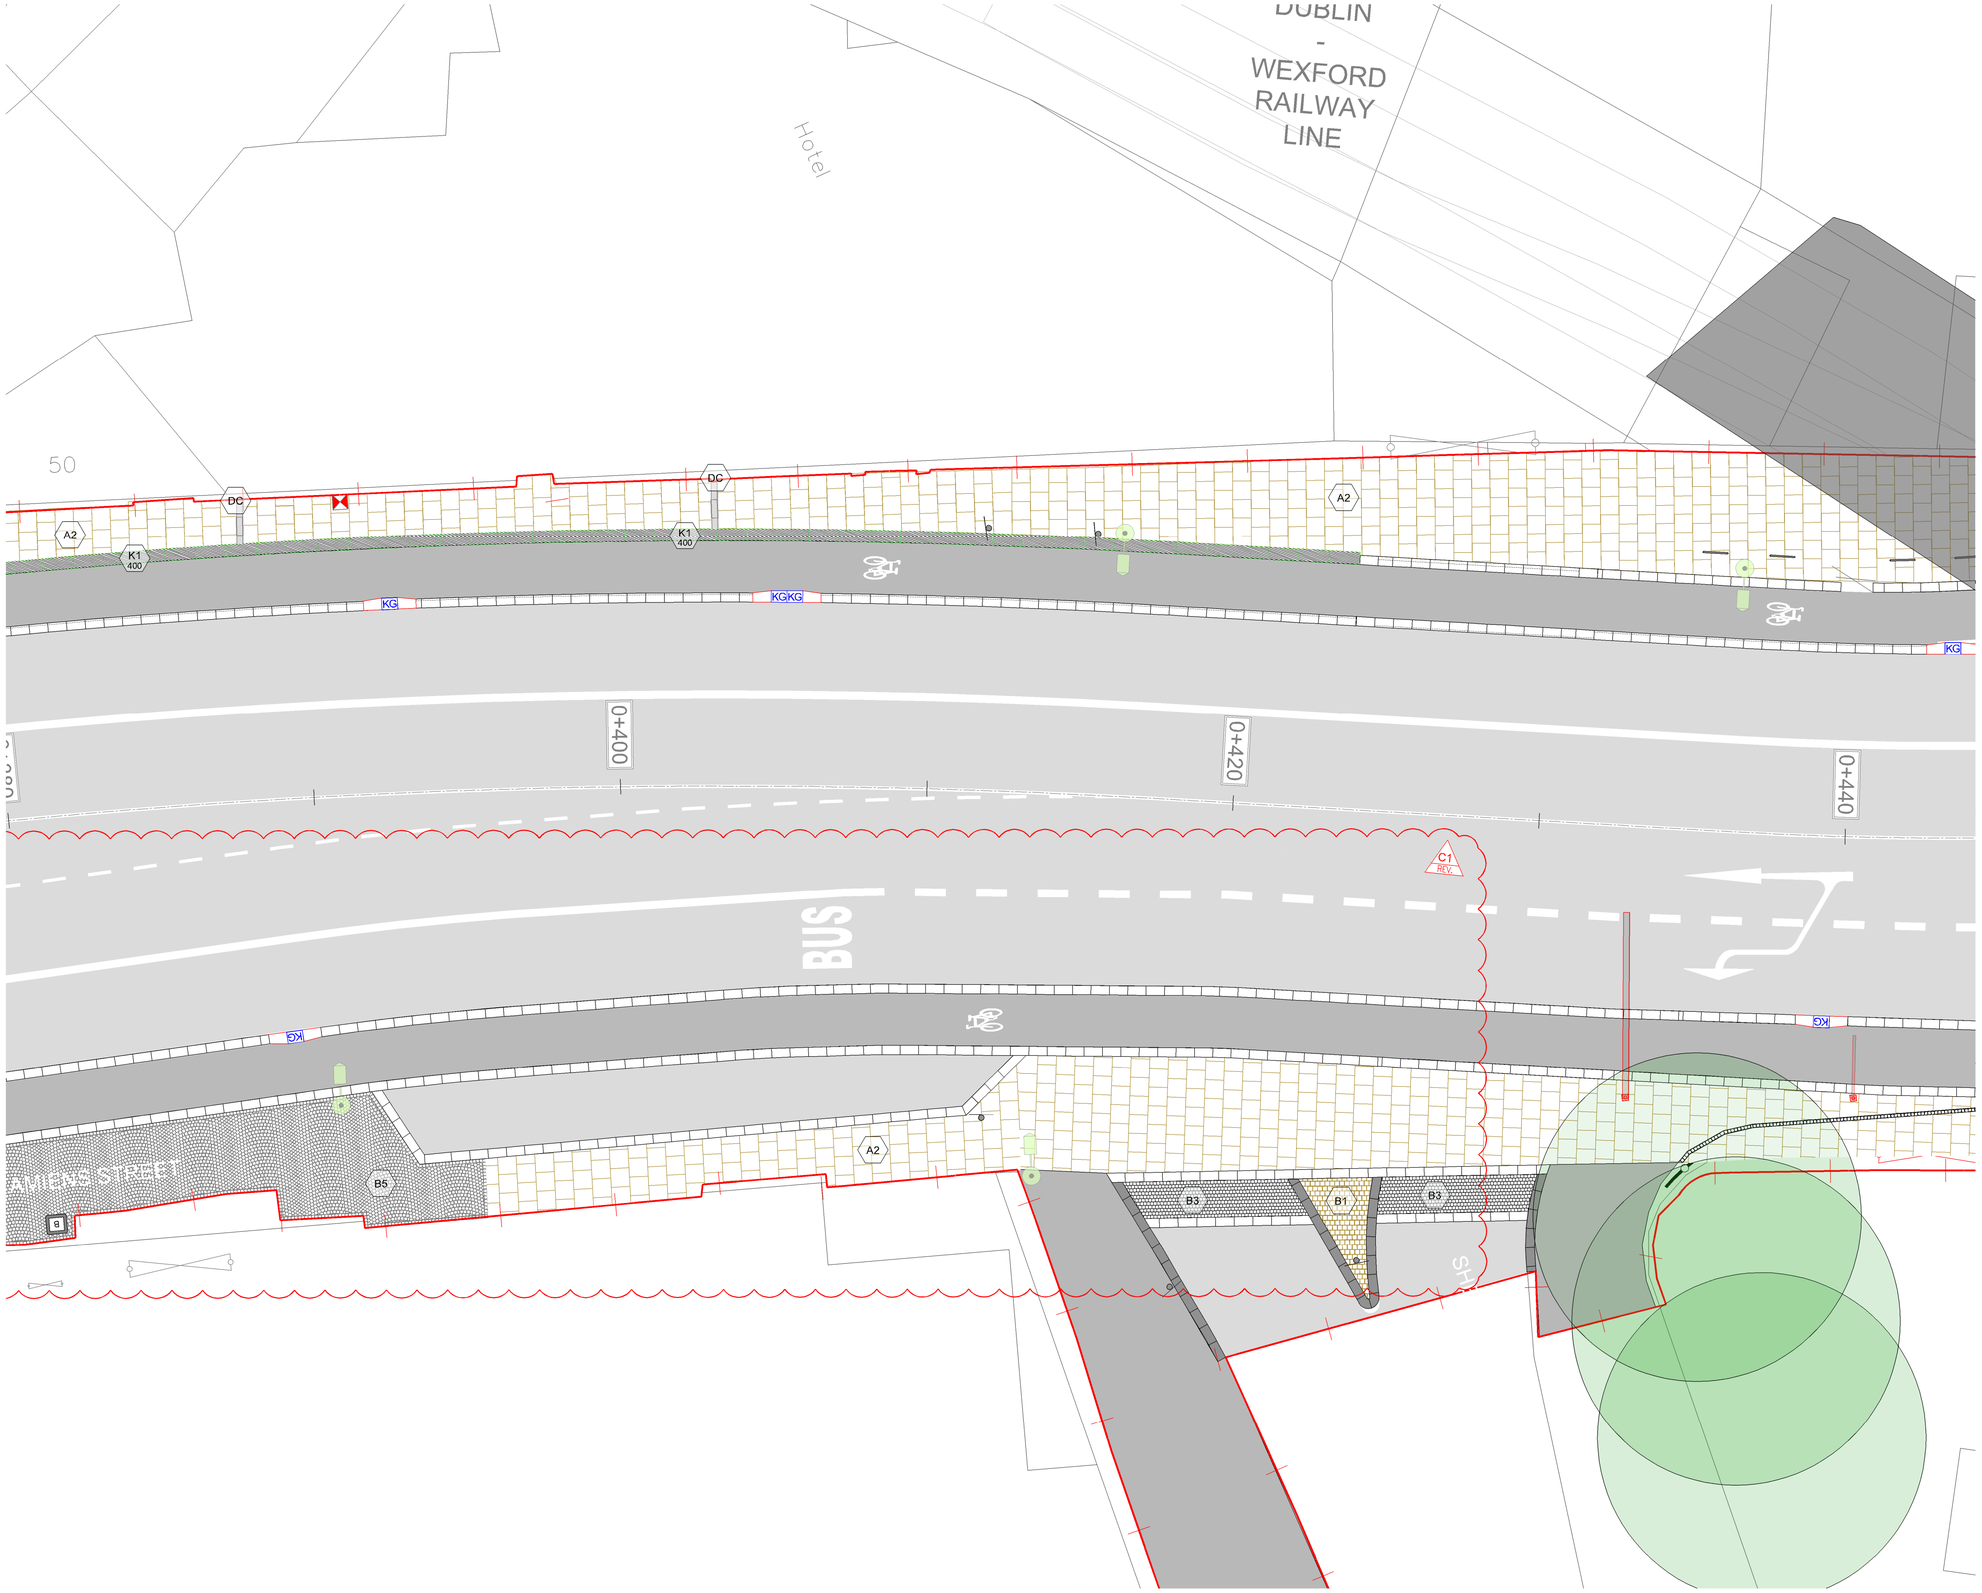

SURFACE LEGEND

Material Ref A2 Detail Ref P01-P03
600X600mm, 63-100mm thickness stone paving slab.
Leinster Granite.

Material Ref C1 Detail Ref P01-P03
600X600mm, 63-100mm thickness PC Concrete paving slab.

Material Ref B1 Detail Ref P04
150X150mm, 63-100mm thickness granite setts.
Silver-Grey Iberian Granite.

Material Ref B2 Detail Ref P04
150X150mm, 63-100mm thickness granite setts.
Leinster Granite.

Material Ref B3 Detail Ref P04
100X100mm, 100mm thickness granite setts.
Charcoal - Black, Split / textured.

Material Ref B4 Detail Ref P04
150X150mm, 100mm thickness granite setts.
Charcoal - Black, Flamed.

Material Ref B5 Detail Ref P05
Leinster Granite setts laid in Bogen style.

Material Ref B6. Detail Ref P06
100 X 100mm, 80mm thickness.
Leinster Granite.

Material Ref B6.1 Detail Ref P06
1000mm diameter 80mm thick feature
Leinster granite centrepiece.

Detail Ref P07a
400X400mm 80mm thick Tactile paving.
Refer to engineers drawings for details

Detail Ref P07b
400X400mm 80mm thick Tactile granite paving.
Platform edge ; Black Charcoal.

Detail Ref P07c
150X600mm 80mm thick Tactile granite paving.
Guidance strip ; Black Charcoal.

Material Ref C2 Detail Ref - Engineers Details
In-Situ Concrete, Natural colour, fine bush marked finish

Material Ref C3.1/C3.2 Detail Ref Eng Details
In-situ designed mix White/Charcoal concrete with ground finish

Material Ref C5.
Buff colored asphalt to Engineers detail & specification.

Material Ref E. Detail Ref: P8
Buff self binding gravel.

CH Coal Hole
DS Demarcation Setts
DC Drainage channel
K1 Antique kerbs

STREET FURNITURE LEGEND

F1.1 **Detail Ref F1.1** 2850mm Timber seat
F1.2 **Detail Ref F1.2** 1900mmTimber seat
F2 **Detail Ref F2** 1900mm Timber seat.
F3 **Detail Ref F3** 1800mm Timber bench
F4.1 **Detail Ref F4.1** Concrete bench - 1800mm x 600 width. White concrete with timber part seat
F4.2 **Detail Ref F4.2** Concrete cube bench - 600 X 600mm seating cube. Black with ground finish.
F5 **Detail Ref F5** 850 X 750 Sheffield style bicycle stand. Stainless Steel. Matt finish.

TREE LEGEND

Proposed Trees Detail Ref: TP
In structural tree pit

Proposed Trees Detail Ref: TP
In grass/vegetation

Existing Trees Detail Ref: EP
With structural soil added

Tree Planting Schedule

Street Trees		Ornamental Trees			
T1	Corylus colurna	T6	Betula pendula	T7	Quercus petrea 25%
T2	Tilia cordata "Greenspire"	T8	Quercus ilex		Fagus sylvatica 25%
T3	Platanus X hispanica				Aesculus hippocastanum 20%
T4	Acer pseudoplatanus "Erectum"				Prunus avium "Plena" 20%
					Magnolia kobus 10%

Existing Trees
Retained

C1 01/03/22 CHANGE ORDER 1

REV	DATE	AMENDMENT

CONTRACT STATUS

CUNNANE STRATTON REYNOLDS
LAND PLANNING & DESIGN

DUBLIN OFFICE
3 MOLESWORTH PLACE DUBLIN 2
TEL 01 661 0419 FAX 01 661 0431
EMAIL info@csrlandplan.ie

TRAFFIC SIGNAL LEGEND

Cantilever traffic pole
Sign post
Traffic pole
Phone box
CCTV Pole
Micro pillar
Public lighting
Mini pillar
Traffic fibre cabinet
Watermain kiosk

UTILITY ACCESS COVER LEGEND

SUDS overflow gully
Aeration inlet

KERB LEGEND

Kerb
Road inlet kerb
Cycle inlet kerb
Kerb gully
Flow control


STREET SERVICES

Parking meter
Bin
Post box
Lifebuoy
Pump

LEVELS LEGEND

Existing level
Proposed path level
Proposed crossfall

SURVEYED TREES

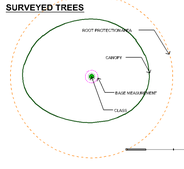

PROPOSED PLANTING LEGEND


See dwg 15373-3-750 for species

Hedging
Wildflower meadow
Grass
WF Wire fence

BR-T
BR
SW
PA

SUDS Bioretention area Impermeable
SUDS Bioretention area Permeable
SUDS Swale area
Planting area

SUDS catchment indicated with pink line

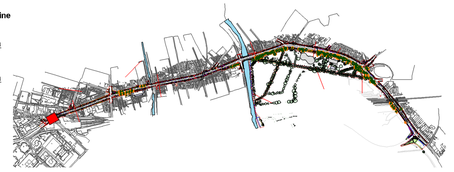

PROJECT:	DATE: DEC 2020
CLONTARF TO CITY CENTRE PROJECT	SCALE: 1:100@A1 1:200@A3
DRAWING: GENERAL ARRANGEMENT PLAN	DRAWN: PE/EG/DOL CHECKED: DOL
	DWG NO: C2CC-CSR-ELS-S2_AE-DR-CH-503202



SURFACE LEGEND

A2 — **Material Ref A2 Detail Ref P01-P03**
600X600mm, 63-100mm thickness stone paving slab.
Leinster Granite.

C1 — **Material Ref C1 Detail Ref P01-P03**
600X600mm, 63-100mm thickness PC Concrete paving slab.

B1 — **Material Ref B1 Detail Ref P04**
150X150mm, 63-100mm thickness granite setts.
Silver-Grey Iberian Granite.

B2 — **Material Ref B2 Detail Ref P04**
150X150mm, 63-100mm thickness granite setts.
Leinster Granite.

B3 — **Material Ref B3 Detail Ref P04**
100X100mm, 100mm thickness granite setts.
Charcoal - Black, Split / textured.

B4 — **Material Ref B4 Detail Ref P04**
150X150mm, 100mm thickness granite setts.
Charcoal - Black, Flamed.

B5 — **Material Ref B5 Detail Ref P05**
Leinster Granite setts laid in Bogen style.

B6 — **Material Ref B6. Detail Ref P06**
100 X 100mm, 80mm thickness.
Leinster Granite.

Material Ref B6.1 Detail Ref P06
1000mm diameter 80mm thick feature
Leinster granite centrepiece.

Detail Ref P07a
400X400mm 80mm thick Tactile paving.
Refer to engineers drawings for details

Detail Ref P07b
400X400mm 80mm thick Tactile granite paving.
Platform edge ; Black Charcoal.

Detail Ref P07c
150X600mm 80mm thick Tactile granite paving.
Guidance strip ; Black Charcoal.

C2 — **Material Ref C2 Detail Ref - Engineers Details**
In-Situ Concrete, Natural colour, fine bush marked finish

C3 — **Material Ref C3.1/C3.2 Detail Ref Eng Details**
In-situ designed mix White/Charcoal concrete with ground finish

C5 — **Material Ref C5.**
Buff colored asphalt to Engineers detail & specification.

E1 — **Material Ref E. Detail Ref: P8**
Buff self binding gravel.

CH Coal Hole
DS Demarcation Setts
DC Drainage channel
K1 Antique kerbs

STREET FURNITURE LEGEND

F1.1 — **Detail Ref F1.1** 2850mm Timber seat
F1.2 — **Detail Ref F1.2** 1900mmTimber seat
F2 — **Detail Ref F2** 1900mm Timber seat.
F3 — **Detail Ref F3** 1800mm Timber bench
F4.1 — **Detail Ref F4.1** Concrete bench - 1800mm x 600 width. White concrete with timber part seat
F4.2 — **Detail Ref F4.2** Concrete cube bench - 600 X 600mm seating cube. Black with ground finish.
F5 — **Detail Ref F5** 850 X 750 Sheffield style bicycle stand. Stainless Steel. Matt finish.

TREE LEGEND

Proposed Trees Detail Ref: TP
In structural tree pit

Proposed Trees Detail Ref: TP
In grass/vegetation

Existing Trees Detail Ref: EP
With structural soil added

Tree Planting Schedule

Street Trees		Ornamental Trees			
T1	Corylus colurna	T6	Betula pendula	T7	Quercus petrea 25%
T2	Tilia cordata "Greenspire"	T8	Quercus ilex		Fagus sylvatica 25%
T3	Platanus X hispanica				Aesculus hippocastanum 20%
T4	Acer pseudoplatanus "Erectum"				Prunus avium "Plena" 20%
					Magnolia kobus 10%

Existing Trees
Retained

TRAFFIC SIGNAL LEGEND

- Cantilever traffic pole
- Sign post
- Traffic pole
- Phone box
- CCTV Pole
- Micro pillar
- Public lighting
- Mini pillar
- Traffic fibre cabinet
- Watermain kiosk

UTILITY ACCESS COVER LEGEND

- SUDS overflow gully
- Aeration inlet

KERB LEGEND

- Kerb
- Road inlet kerb
- Cycle inlet kerb
- Kerb gully
- Flow control


STREET SERVICES

- Parking meter
- Bin
- Post box
- Lifebuoy
- Pump

LEVELS LEGEND

- Existing level
- Proposed path level
- Proposed crossfall

SURVEYED TREES

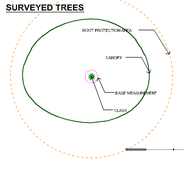


PROPOSED PLANTING LEGEND

See dwg 15373-3-750 for species

- Hedging
- Wildflower meadow
- Grass
- Wire fence

BR-T SUDS Bioretention area Impermeable
BR SUDS Bioretention area Permeable
SW SUDS Swale area
PA Planting area

SUDS catchment indicated with pink line

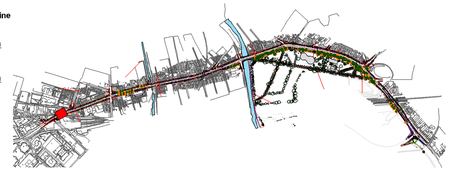

REV	DATE	AMENDMENT
C1	01/03/22	CHANGE ORDER 1

CONTRACT STATUS

CUNNANE STRATTON REYNOLDS
LAND PLANNING & DESIGN

DUBLIN OFFICE
3 MOLESWORTH PLACE DUBLIN 2
TEL 01 661 0419 FAX 01 661 0431
EMAIL info@csrlandplan.ie

PROJECT: CLONTARF TO CITY CENTRE PROJECT	DATE: DEC 2020
	SCALE: 1:100@A1 1:200@A3
DRAWING: GENERAL ARRANGEMENT PLAN	DRAWN: PE/EG/DOL CHECKED: DOL
	DWG NO: C2CC-CSR-ELS-S2_AE-DR-CH-503203



SURFACE LEGEND

A2 — **Material Ref A2 Detail Ref P01-P03**
600X600mm, 63-100mm thickness stone paving slab.
Leinster Granite.

C1 — **Material Ref C1 Detail Ref P01-P03**
600X600mm, 63-100mm thickness PC Concrete paving slab.

B1 — **Material Ref B1 Detail Ref P04**
150X150mm, 63-100mm thickness granite setts.
Silver-Grey Iberian Granite.

B2 — **Material Ref B2 Detail Ref P04**
150X150mm, 63-100mm thickness granite setts.
Leinster Granite.

B3 — **Material Ref B3 Detail Ref P04**
100X100mm, 100mm thickness granite setts.
Charcoal - Black, Split / textured.

B4 — **Material Ref B4 Detail Ref P04**
150X150mm, 100mm thickness granite setts.
Charcoal - Black, Flamed.

B5 — **Material Ref B5 Detail Ref P05**
Leinster Granite setts laid in Bogen style.

B6 — **Material Ref B6. Detail Ref P06**
100 X 100mm, 80mm thickness.
Leinster Granite.

Material Ref B6.1 Detail Ref P06
1000mm diameter 80mm thick feature
Leinster granite centrepiece.

Detail Ref P07a
400X400mm 80mm thick Tactile paving.
Refer to engineers drawings for details

Detail Ref P07b
400X400mm 80mm thick Tactile granite paving.
Platform edge ; Black Charcoal.

Detail Ref P07c
150X600mm 80mm thick Tactile granite paving.
Guidance strip ; Black Charcoal.

C2 — **Material Ref C2 Detail Ref - Engineers Details**
In-Situ Concrete, Natural colour, fine bush marked finish

C3 — **Material Ref C3.1/C3.2 Detail Ref Eng Details**
In-situ designed mix White/Charcoal concrete with ground finish

C5 — **Material Ref C5.**
Buff colored asphalt to Engineers detail & specification.

E1 — **Material Ref E. Detail Ref: P8**
Buff self binding gravel.

CH — Coal Hole
DS — Demarcation Setts
DC — Drainage channel
K1 — Antique kerbs

STREET FURNITURE LEGEND

F1.1 — **Detail Ref F1.1**
2850mm Timber seat

F1.2 — **Detail Ref F1.2**
1900mmTimber seat

F2 — **Detail Ref F2**
1900mm Timber seat.

F3 — **Detail Ref F3**
1800mm Timber bench

F4.1 — **Detail Ref F4.1**
Concrete bench - 1800mm x 600 width. White concrete with timber part seat

F4.2 — **Detail Ref F4.2**
Concrete cube bench - 600 X 600mm seating cube. Black with ground finish.

F5 — **Detail Ref F5**
850 X 750 Sheffield style bicycle stand. Stainless Steel. Matt finish.

TREE LEGEND

Proposed Trees Detail Ref: TP
In structural tree pit

Proposed Trees Detail Ref: TP
In grass/vegetation

Existing Trees Detail Ref: EP
With structural soil added

Tree Planting Schedule

Street Trees		Ornamental Trees			
T1	Corylus colurna	T6	Betula pendula	T7	Quercus petrea 25%
T2	Tilia cordata "Greenspire"	T8	Quercus ilex		Fagus sylvatica 25%
T3	Platanus X hispanica				Aesculus hippocastanum 20%
T4	Acer pseudoplatanus "Erectum"				Prunus avium "Plena" 20%
					Magnolia kobus 10%

Existing Trees
Retained

C1 01/03/22 CHANGE ORDER 1

REV	DATE	AMENDMENT

CONTRACT STATUS

CUNNANE STRATTON REYNOLDS
LAND PLANNING & DESIGN

DUBLIN OFFICE
3 MOLESWORTH PLACE DUBLIN 2
TEL 01 661 0419 FAX 01 661 0431
EMAIL info@csrlandplan.ie

TRAFFIC SIGNAL LEGEND

Cantilever traffic pole
Sign post
Traffic pole
Phone box
CCTV Pole
Micro pillar
Public lighting
Mini pillar
Traffic fibre cabinet
Watermain kiosk

UTILITY ACCESS COVER LEGEND

SUDS overflow gully
Aeration inlet

KERB LEGEND

Kerb
Road inlet kerb
Cycle inlet kerb
Kerb gully
Flow control


STREET SERVICES

Parking meter
Bin
Post box
Lifebuoy
Pump

LEVELS LEGEND

Existing level
Proposed path level
Proposed crossfall

SURVEYED TREES

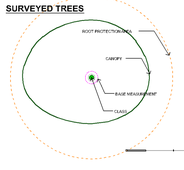


PROPOSED PLANTING LEGEND

See dwg 15373-3-750 for species

Hedging
Wildflower meadow
Grass
WF — Wire fence

BR-T — SUDS Bioretention area Impermeable
BR — SUDS Bioretention area Permeable
SW — SUDS Swale area
PA — Planting area

SUDS catchment indicated with pink line

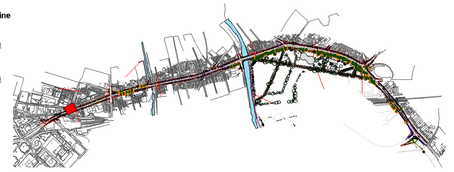

PROJECT:	DATE: DEC 2020
CLONTARF TO CITY CENTRE PROJECT	SCALE: 1:100@A1 1:200@A3
DRAWING: GENERAL ARRANGEMENT PLAN	DRAWN: PE/EG/DOL CHECKED: DOL
	DWG NO: C2CC-CSR-ELS-S2_AE-DR-CH-503204



SURFACE LEGEND

A2 — **Material Ref A2 Detail Ref P01-P03**
600X600mm, 63-100mm thickness stone paving slab.
Leinster Granite.

C1 — **Material Ref C1 Detail Ref P01-P03**
600X600mm, 63-100mm thickness PC Concrete paving slab.

B1 — **Material Ref B1 Detail Ref P04**
150X150mm, 63-100mm thickness granite setts.
Silver-Grey Iberian Granite.

B2 — **Material Ref B2 Detail Ref P04**
150X150mm, 63-100mm thickness granite setts.
Leinster Granite.

B3 — **Material Ref B3 Detail Ref P04**
100X100mm, 100mm thickness granite setts.
Charcoal - Black, Split / textured.

B4 — **Material Ref B4 Detail Ref P04**
150X150mm, 100mm thickness granite setts.
Charcoal - Black, Flamed.

B5 — **Material Ref B5 Detail Ref P05**
Leinster Granite setts laid in Bogen style.

B6 — **Material Ref B6. Detail Ref P06**
100 X 100mm, 80mm thickness.
Leinster Granite.

Material Ref B6.1 Detail Ref P06
1000mm diameter 80mm thick feature
Leinster granite centrepiece.

Detail Ref P07a
400X400mm 80mm thick Tactile paving.
Refer to engineers drawings for details

Detail Ref P07b
400X400mm 80mm thick Tactile granite paving.
Platform edge ; Black Charcoal.

Detail Ref P07c
150X600mm 80mm thick Tactile granite paving.
Guidance strip ; Black Charcoal.

C2 — **Material Ref C2 Detail Ref - Engineers Details**
In-Situ Concrete, Natural colour, fine bush marked finish

C3 — **Material Ref C3.1/C3.2 Detail Ref Eng Details**
In-situ designed mix White/Charcoal concrete with ground finish

C5 — **Material Ref C5.**
Buff colored asphalt to Engineers detail & specification.

E1 — **Material Ref E. Detail Ref: P8**
Buff self binding gravel.

CH — Coal Hole
DS — Demarcation Setts
DC — Drainage channel
K1 — Antique kerbs

STREET FURNITURE LEGEND

F1.1 — **Detail Ref F1.1**
2850mm Timber seat

F1.2 — **Detail Ref F1.2**
1900mmTimber seat

F2 — **Detail Ref F2**
1900mm Timber seat.

F3 — **Detail Ref F3**
1800mm Timber bench

F4.1 — **Detail Ref F4.1**
Concrete bench - 1800mm x 600 width. White concrete with timber part seat

F4.2 — **Detail Ref F4.2**
Concrete cube bench - 600 X 600mm seating cube. Black with ground finish.

F5 — **Detail Ref F5**
850 X 750 Sheffield style bicycle stand. Stainless Steel. Matt finish.

TREE LEGEND

Proposed Trees Detail Ref: TP
In structural tree pit

Proposed Trees Detail Ref: TP
In grass/vegetation

Existing Trees Detail Ref: EP
With structural soil added

Tree Planting Schedule					
Street Trees		**Ornamental Trees**			
T1	Corylus colurna	T6	Betula pendula	T7	Quercus petrea 25%
T2	Tilia cordata "Greenspire"	T8	Quercus ilex		Fagus sylvatica 25%
T3	Platanus X hispanica				Aesculus hippocastanum 20%
T4	Acer pseudoplatanus "Erectum"				Prunus avium "Plena" 20%
					Magnolia kobus 10%

Existing Trees
Retained

C1 01/03/22 CHANGE ORDER 1

REV	DATE	AMENDMENT

CONTRACT STATUS

CUNNANE STRATTON REYNOLDS
LAND PLANNING & DESIGN

DUBLIN OFFICE
3 MOLESWORTH PLACE DUBLIN 2
TEL 01 661 0419 FAX 01 661 0431
EMAIL info@csrlandplan.ie

N

TRAFFIC SIGNAL LEGEND

- Cantilever traffic pole
- Sign post
- Traffic pole
- Phone box
- CCTV Pole
- Micro pillar
- Public lighting
- Mini pillar
- Traffic fibre cabinet
- Watermain kiosk

UTILITY ACCESS COVER LEGEND

- SUDS overflow gully
- Aeration inlet

KERB LEGEND

- Kerb
- Road inlet kerb
- Cycle inlet kerb
- Kerb gully
- Flow control


STREET SERVICES

- Parking meter
- Bin
- Post box
- Lifebuoy
- Pump

LEVELS LEGEND

- Existing level (3.117)
- Proposed path level
- Proposed crossfall

SURVEYED TREES

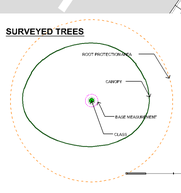

PROPOSED PLANTING LEGEND

See dwg 15373-3-750 for species

- Hedging
- Wildflower meadow
- Grass
- WF — Wire fence

SUDS catchment indicated with pink line

- BR-T — SUDS Bioretention area Impermeable
- BR — SUDS Bioretention area Permeable
- SW — SUDS Swale area
- PA — Planting area



PROJECT: CLONTARF TO CITY CENTRE PROJECT	DATE:	DEC 2020
	SCALE:	1:100@A1 1:200@A3
DRAWING: GENERAL ARRANGEMENT PLAN	DRAWN:	PE/EG/DOL
	CHECKED:	DOL
	DWG NO:	C2CC-CSR-ELS-S2_AE-DR-CH-503205



SURFACE LEGEND

A2 — **Material Ref A2 Detail Ref P01-P03**
600X600mm, 63-100mm thickness stone paving slab.
Leinster Granite.

C1 — **Material Ref C1 Detail Ref P01-P03**
600X600mm, 63-100mm thickness PC Concrete paving slab.

B1 — **Material Ref B1 Detail Ref P04**
150X150mm, 63-100mm thickness granite setts.
Silver-Grey Iberian Granite.

B2 — **Material Ref B2 Detail Ref P04**
150X150mm, 63-100mm thickness granite setts.
Leinster Granite.

B3 — **Material Ref B3 Detail Ref P04**
100X100mm, 100mm thickness granite setts.
Charcoal - Black, Split / textured.

B4 — **Material Ref B4 Detail Ref P04**
150X150mm, 100mm thickness granite setts.
Charcoal - Black, Flamed.

B5 — **Material Ref B5 Detail Ref P05**
Leinster Granite setts laid in Bogen style.

B6 — **Material Ref B6. Detail Ref P06**
100 X 100mm, 80mm thickness.
Leinster Granite.

Material Ref B6.1 Detail Ref P06
1000mm diameter 80mm thick feature
Leinster granite centrepiece.

Detail Ref P07a
400X400mm 80mm thick Tactile paving.
Refer to engineers drawings for details

Detail Ref P07b
400X400mm 80mm thick Tactile granite paving.
Platform edge ; Black Charcoal.

Detail Ref P07c
150X600mm 80mm thick Tactile granite paving.
Guidance strip ; Black Charcoal.

C2 — **Material Ref C2 Detail Ref - Engineers Details**
In-Situ Concrete, Natural colour, fine bush marked finish

C3 — **Material Ref C3.1/C3.2 Detail Ref Eng Details**
In-situ designed mix White/Charcoal concrete with ground finish

C5 — **Material Ref C5.**
Buff colored asphalt to Engineers detail & specification.

E1 — **Material Ref E. Detail Ref: P8**
Buff self binding gravel.

CH — Coal Hole
DS — Demarcation Setts
DC — Drainage channel
K1 — Antique kerbs

STREET FURNITURE LEGEND

F1.1 — **Detail Ref F1.1**
2850mm Timber seat

F1.2 — **Detail Ref F1.2**
1900mmTimber seat

F2 — **Detail Ref F2**
1900mm Timber seat.

F3 — **Detail Ref F3**
1800mm Timber bench

F4.1 — **Detail Ref F4.1**
Concrete bench - 1800mm x 600 width. White concrete with timber part seat

F4.2 — **Detail Ref F4.2**
Concrete cube bench - 600 X 600mm seating cube. Black with ground finish.

F5 — **Detail Ref F5**
850 X 750 Sheffield style bicycle stand. Stainless Steel. Matt finish.

TREE LEGEND

Proposed Trees Detail Ref: TP
In structural tree pit

Proposed Trees Detail Ref: TP
In grass/vegetation

Existing Trees Detail Ref: EP
With structural soil added

Tree Planting Schedule

Street Trees		Ornamental Trees			
T1	Corylus colurna	T6	Betula pendula	T7	Quercus petrea 25%
T2	Tilia cordata "Greenspire"	T8	Quercus ilex		Fagus sylvatica 25%
T3	Platanus X hispanica				Aesculus hippocastanum 20%
T4	Acer pseudoplatanus "Erectum"				Prunus avium "Plena" 20%
					Magnolia kobus 10%

Existing Trees
Retained

C1 01/03/22 CHANGE ORDER 1

REV	DATE	AMENDMENT

CONTRACT STATUS

CUNNANE STRATTON REYNOLDS
LAND PLANNING & DESIGN

DUBLIN OFFICE
3 MOLESWORTH PLACE DUBLIN 2
TEL 01 661 0419 FAX 01 661 0431
EMAIL info@csrlandplan.ie

PROJECT: CLONTARF TO CITY CENTRE PROJECT	DATE: DEC 2020
	SCALE: 1:100@A1 1:200@A3
DRAWING: GENERAL ARRANGEMENT PLAN	DRAWN: PE/EG/DOL CHECKED: DOL
	DWG NO: C2CC-CSR-ELS-S2_AE-DR-CH-503206

TRAFFIC SIGNAL LEGEND

- Cantilever traffic pole
- Sign post
- Traffic pole
- Phone box
- CCTV Pole
- Micro pillar
- Public lighting
- Mini pillar
- Traffic fibre cabinet
- Watermain kiosk

UTILITY ACCESS COVER LEGEND

- SUDS overflow gully
- Aeration inlet

KERB LEGEND

- Kerb
- Road inlet kerb
- Cycle inlet kerb
- Kerb gully
- Flow control


STREET SERVICES

- Parking meter
- Bin
- Post box
- Lifebuoy
- Pump

LEVELS LEGEND

- Existing level
- Proposed path level
- Proposed crossfall

SURVEYED TREES

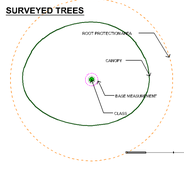


PROPOSED PLANTING LEGEND

See dwg 15373-3-750 for species

- Hedging
- Wildflower meadow
- Grass
- Wire fence

BR-T — SUDS Bioretention area Impermeable
BR — SUDS Bioretention area Permeable
SW — SUDS Swale area
PA — Planting area

SUDS catchment indicated with pink line

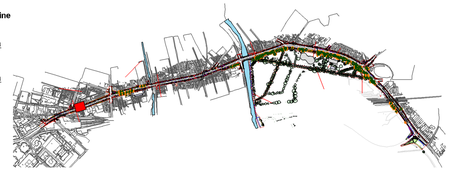



SURFACE LEGEND

A2 — **Material Ref A2 Detail Ref P01-P03**
600X600mm, 63-100mm thickness stone paving slab.
Leinster Granite.

C1 — **Material Ref C1 Detail Ref P01-P03**
600X600mm, 63-100mm thickness PC Concrete paving slab.

B1 — **Material Ref B1 Detail Ref P04**
150X150mm, 63-100mm thickness granite setts.
Silver-Grey Iberian Granite.

B2 — **Material Ref B2 Detail Ref P04**
150X150mm, 63-100mm thickness granite setts.
Leinster Granite.

B3 — **Material Ref B3 Detail Ref P04**
100X100mm, 100mm thickness granite setts.
Charcoal - Black, Split / textured.

B4 — **Material Ref B4 Detail Ref P04**
150X150mm, 100mm thickness granite setts.
Charcoal - Black, Flamed.

B5 — **Material Ref B5 Detail Ref P05**
Leinster Granite setts laid in Bogen style.

B6 — **Material Ref B6. Detail Ref P06**
100 X 100mm, 80mm thickness.
Leinster Granite.

Material Ref B6.1 Detail Ref P06
1000mm diameter 80mm thick feature
Leinster granite centrepiece.

Detail Ref P07a
400X400mm 80mm thick Tactile paving.
Refer to engineers drawings for details

Detail Ref P07b
400X400mm 80mm thick Tactile granite paving.
Platform edge ; Black Charcoal.

Detail Ref P07c
150X600mm 80mm thick Tactile granite paving.
Guidance strip ; Black Charcoal.

C2 — **Material Ref C2 Detail Ref - Engineers Details**
In-Situ Concrete, Natural colour, fine bush marked finish

C3 — **Material Ref C3.1/C3.2 Detail Ref Eng Details**
In-situ designed mix White/Charcoal concrete with ground finish

C5 — **Material Ref C5.**
Buff colored asphalt to Engineers detail & specification.

E1 — **Material Ref E. Detail Ref: P8**
Buff self binding gravel.

CH Coal Hole

DS Demarcation Setts

DC Drainage channel

K1 Antique kerbs

STREET FURNITURE LEGEND

F1.1 — **Detail Ref F1.1**
2850mm Timber seat

F1.2 — **Detail Ref F1.2**
1900mmTimber seat

F2 — **Detail Ref F2**
1900mm Timber seat.

F3 — **Detail Ref F3**
1800mm Timber bench

F4.1 — **Detail Ref F4.1**
Concrete bench - 1800mm x 600 width. White concrete with timber part seat

F4.2 — **Detail Ref F4.2**
Concrete cube bench - 600 X 600mm seating cube. Black with ground finish.

F5 — **Detail Ref F5**
850 X 750 Sheffield style bicycle stand. Stainless Steel. Matt finish.

TREE LEGEND

Proposed Trees Detail Ref: TP
In structural tree pit

Proposed Trees Detail Ref: TP
In grass/vegetation

Existing Trees Detail Ref: EP
With structural soil added

Tree Planting Schedule					
Street Trees		**Ornamental Trees**			
T1	Corylus colurna	T6	Betula pendula	T7	Quercus petrea 25%
T2	Tilia cordata "Greenspire"	T8	Quercus ilex		Fagus sylvatica 25%
T3	Platanus X hispanica				Aesculus hippocastanum 20%
T4	Acer pseudoplatanus "Erectum"				Prunus avium "Plena" 20%
					Magnolia kobus 10%

Existing Trees
Retained

TRAFFIC SIGNAL LEGEND

- Cantilever traffic pole
- Sign post
- Traffic pole
- Phone box
- CCTV Pole
- Micro pillar
- Public lighting
- Mini pillar
- Traffic fibre cabinet
- Watermain kiosk

UTILITY ACCESS COVER LEGEND

- SUDS overflow gully
- Aeration inlet

KERB LEGEND

- Kerb
- Road inlet kerb
- Cycle inlet kerb
- Kerb gully
- Flow control


STREET SERVICES

- Parking meter
- Bin
- Post box
- Lifebuoy
- Pump

LEVELS LEGEND

- Existing level
- Proposed path level
- Proposed crossfall

SURVEYED TREES

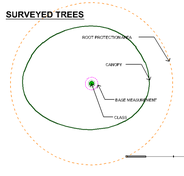


PROPOSED PLANTING LEGEND

See dwg 15373-3-750 for species

- Hedging
- Wildflower meadow
- Grass
- Wire fence

SUDS catchment indicated with pink line

- BR-T — SUDS Bioretention area Impermeable
- BR — SUDS Bioretention area Permeable
- SW — SUDS Swale area
- PA — Planting area

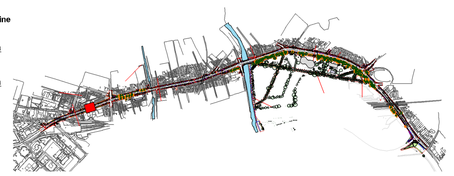


CONTRACT STATUS

REV	DATE	AMENDMENT
C1	01/03/22	CHANGE ORDER 1

CUNNANE STRATTON REYNOLDS
LAND PLANNING & DESIGN

DUBLIN OFFICE
3 MOLESWORTH PLACE DUBLIN 2
TEL 01 661 0419 FAX 01 661 0431
EMAIL info@csrlandplan.ie

PROJECT: CLONTARF TO CITY CENTRE PROJECT	DATE: DEC 2020
	SCALE: 1:100@A1 1:200@A3
DRAWING: GENERAL ARRANGEMENT PLAN	DRAWN: PE/EG/DOL CHECKED: DOL
	DWG NO: C2CC-CSR-ELS-S2_AE-DR-CH-503207

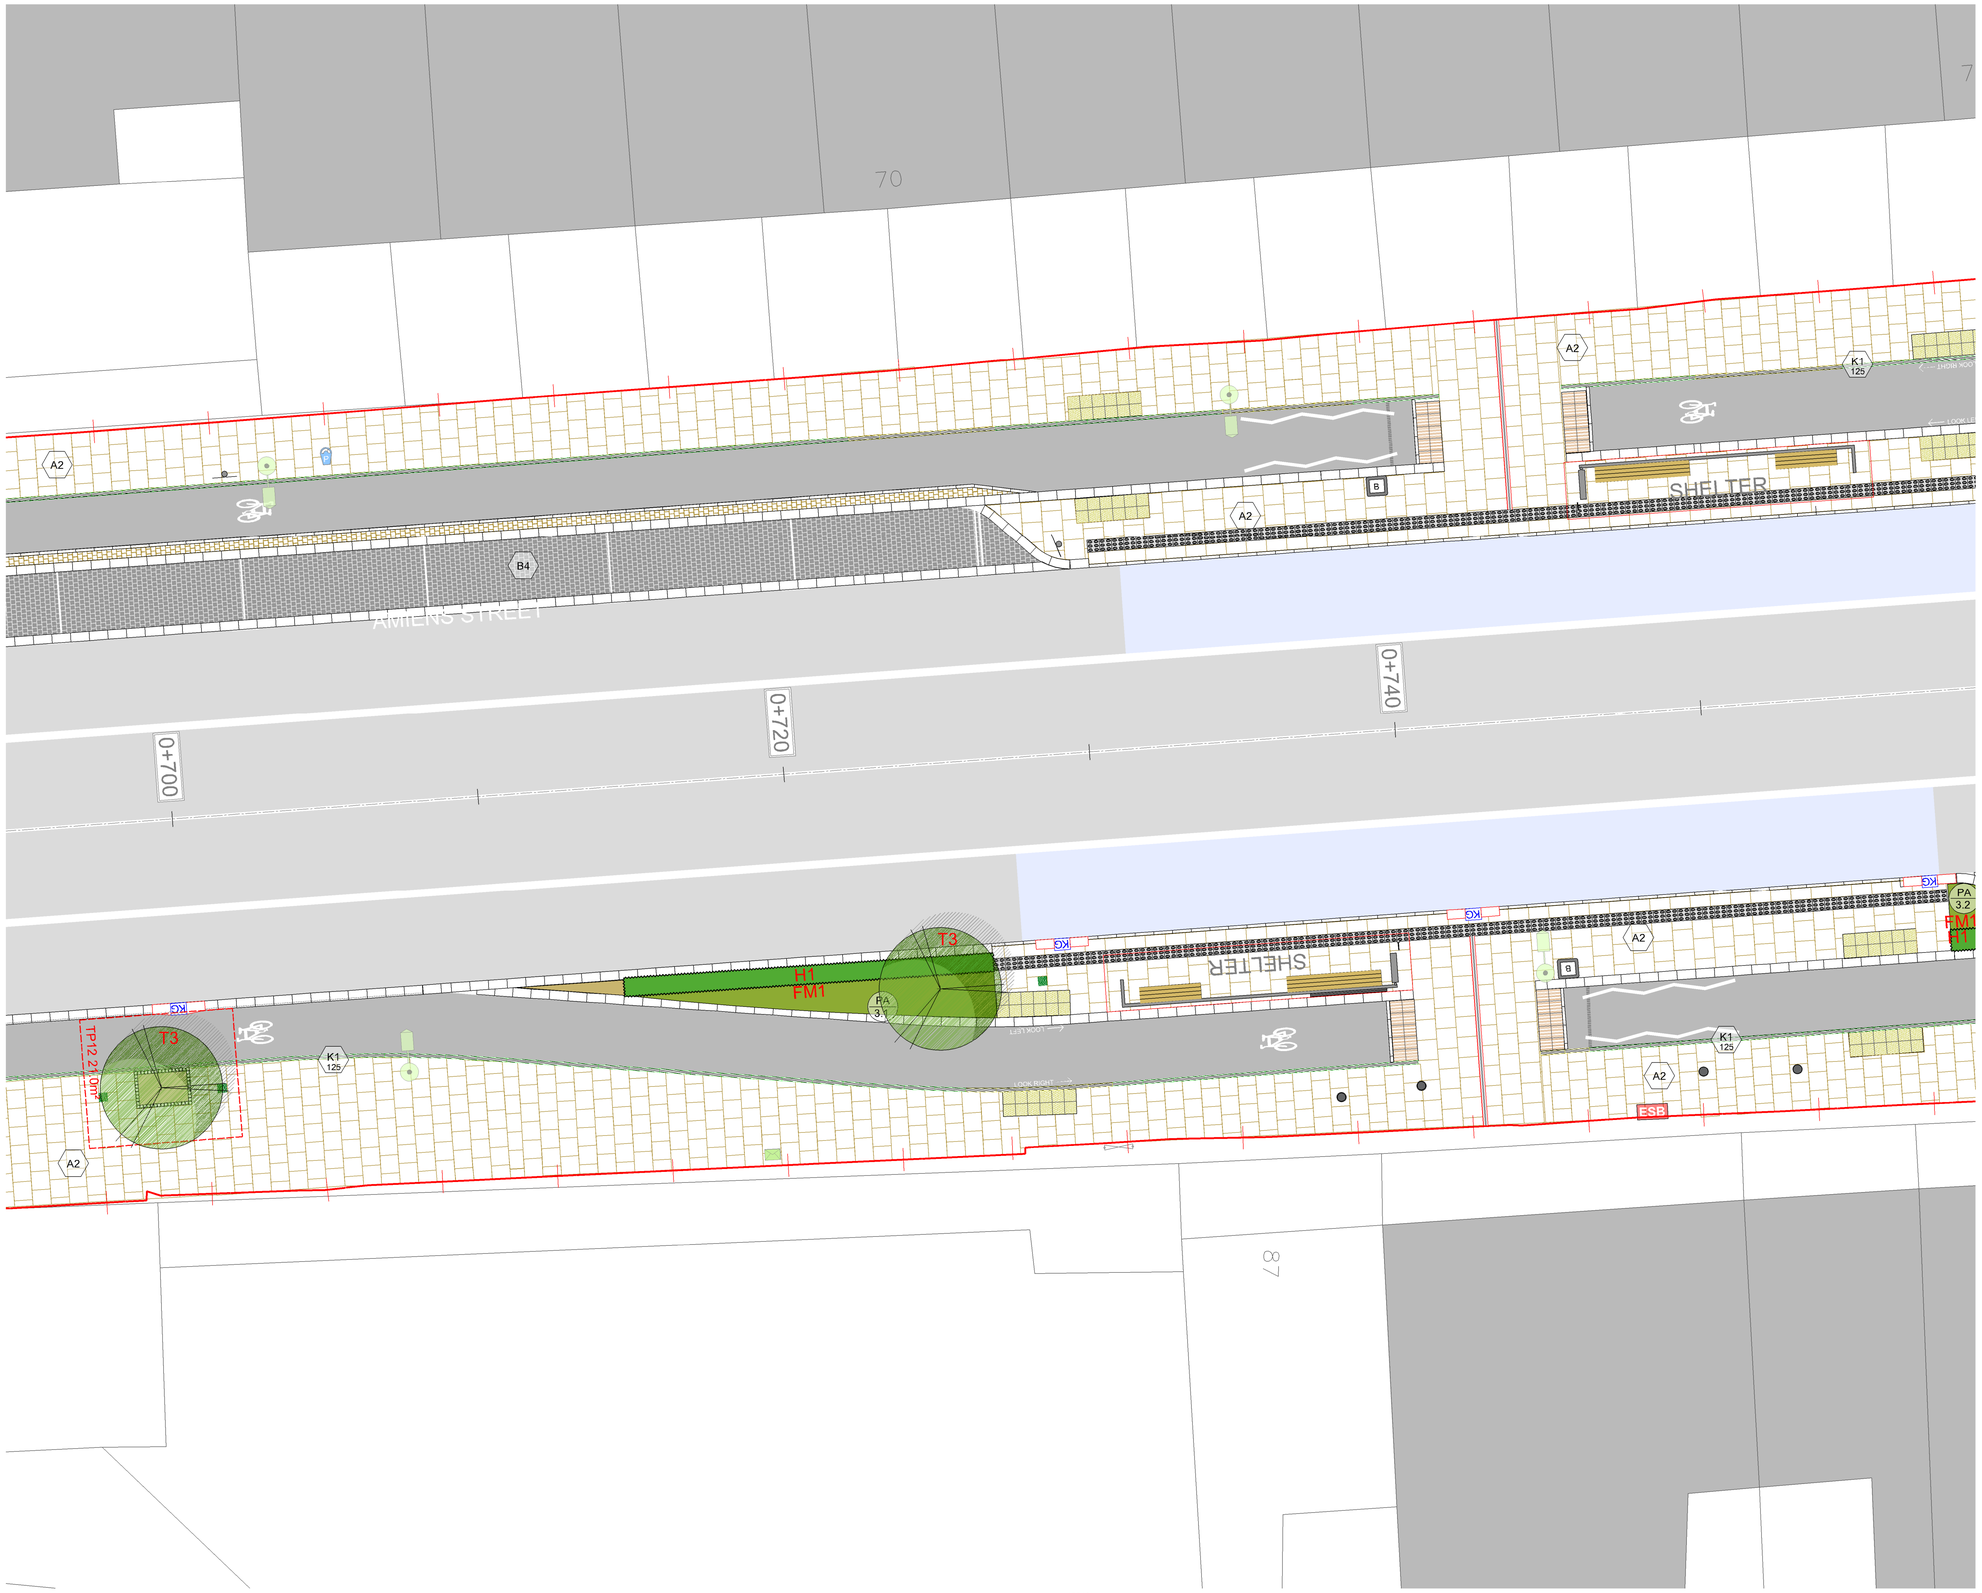

SURFACE LEGEND

A2 — **Material Ref A2 Detail Ref P01-P03**
600X600mm, 63-100mm thickness stone paving slab.
Leinster Granite.

C1 — **Material Ref C1 Detail Ref P01-P03**
600X600mm, 63-100mm thickness PC Concrete paving slab.

B1 — **Material Ref B1 Detail Ref P04**
150X150mm, 63-100mm thickness granite setts.
Silver-Grey Iberian Granite.

B2 — **Material Ref B2 Detail Ref P04**
150X150mm, 63-100mm thickness granite setts.
Leinster Granite.

B3 — **Material Ref B3 Detail Ref P04**
100X100mm, 100mm thickness granite setts.
Charcoal - Black, Split / textured.

B4 — **Material Ref B4 Detail Ref P04**
150X150mm, 100mm thickness granite setts.
Charcoal - Black, Flamed.

B5 — **Material Ref B5 Detail Ref P05**
Leinster Granite setts laid in Bogen style.

B6 — **Material Ref B6. Detail Ref P06**
100 X 100mm, 80mm thickness.
Leinster Granite.

Material Ref B6.1 Detail Ref P06
1000mm diameter 80mm thick feature
Leinster granite centrepiece.

Detail Ref P07a
400X400mm 80mm thick Tactile paving.
Refer to engineers drawings for details

Detail Ref P07b
400X400mm 80mm thick Tactile granite paving.
Platform edge ; Black Charcoal.

Detail Ref P07c
150X600mm 80mm thick Tactile granite paving.
Guidance strip ; Black Charcoal.

C2 — **Material Ref C2 Detail Ref - Engineers Details**
In-Situ Concrete, Natural colour, fine bush marked finish

C3 — **Material Ref C3.1/C3.2 Detail Ref Eng Details**
In-situ designed mix White/Charcoal concrete with ground finish

C5 — **Material Ref C5.**
Buff colored asphalt to Engineers detail & specification.

E1 — **Material Ref E. Detail Ref: P8**
Buff self binding gravel.

CH Coal Hole

DS Demarcation Setts

DC Drainage channel

K1 Antique kerbs

STREET FURNITURE LEGEND

F1.1 — **Detail Ref F1.1**
2850mm Timber seat

F1.2 — **Detail Ref F1.2**
1900mmTimber seat

F2 — **Detail Ref F2**
1900mm Timber seat.

F3 — **Detail Ref F3**
1800mm Timber bench

F4.1 — **Detail Ref F4.1**
Concrete bench - 1800mm x 600 width. White concrete with timber part seat

F4.2 — **Detail Ref F4.2**
Concrete cube bench - 600 X 600mm seating cube. Black with ground finish.

F5 — **Detail Ref F5**
850 X 750 Sheffield style bicycle stand. Stainless Steel. Matt finish.

TREE LEGEND

Proposed Trees Detail Ref: TP
In structural tree pit

Proposed Trees Detail Ref: TP
In grass/vegetation

Existing Trees Detail Ref: EP
With structural soil added

Tree Planting Schedule					
Street Trees		**Ornamental Trees**			
T1	Corylus colurna	T6	Betula pendula	T7	Quercus petrea 25%
T2	Tilia cordata "Greenspire"	T8	Quercus ilex		Fagus sylvatica 25%
T3	Platanus X hispanica				Aesculus hippocastanum 20%
T4	Acer pseudoplatanus "Erectum"				Prunus avium "Plena" 20%
					Magnolia kobus 10%

Existing Trees
Retained

TRAFFIC SIGNAL LEGEND

- Cantilever traffic pole
- Sign post
- Traffic pole
- Phone box
- CCTV Pole
- Micro pillar
- Public lighting
- Mini pillar
- Traffic fibre cabinet
- Watermain kiosk

UTILITY ACCESS COVER LEGEND

- SUDS overflow gully
- Aeration inlet

KERB LEGEND

- Kerb
- Road inlet kerb
- Cycle inlet kerb
- Kerb gully
- Flow control


STREET SERVICES

- Parking meter
- Bin
- Post box
- Lifebuoy
- Pump

LEVELS LEGEND

- Existing level
- Proposed path level
- Proposed crossfall

SURVEYED TREES

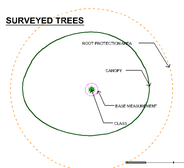

PROPOSED PLANTING LEGEND

See dwg 15373-3-750 for species

- Hedging
- Wildflower meadow
- Grass
- Wire fence

- BR-T — SUDS Bioretention area Impermeable
- BR — SUDS Bioretention area Permeable
- SW — SUDS Swale area
- PA — Planting area

SUDS catchment indicated with pink line



C1 01/03/22 CHANGE ORDER 1

REV	DATE	AMENDMENT

CONTRACT STATUS

CUNNANE STRATTON REYNOLDS
LAND PLANNING & DESIGN

DUBLIN OFFICE
3 MOLESWORTH PLACE DUBLIN 2
TEL 01 661 0419 FAX 01 661 0431
EMAIL info@csrlandplan.ie

PROJECT: CLONTARF TO CITY CENTRE PROJECT	DATE: DEC 2020
	SCALE: 1:100@A1 1:200@A3
DRAWING: GENERAL ARRANGEMENT PLAN	DRAWN: PE/EG/DOL CHECKED: DOL
	DWG NO: C2CC-CSR-ELS-S2_AE-DR-CH-503208



SURFACE LEGEND

A2 — **Material Ref A2 Detail Ref P01-P03**
600X600mm, 63-100mm thickness stone paving slab.
Leinster Granite.

C1 — **Material Ref C1 Detail Ref P01-P03**
600X600mm, 63-100mm thickness PC Concrete paving slab.

B1 — **Material Ref B1 Detail Ref P04**
150X150mm, 63-100mm thickness granite setts.
Silver-Grey Iberian Granite.

B2 — **Material Ref B2 Detail Ref P04**
150X150mm, 63-100mm thickness granite setts.
Leinster Granite.

B3 — **Material Ref B3 Detail Ref P04**
100X100mm, 100mm thickness granite setts.
Charcoal - Black, Split / textured.

B4 — **Material Ref B4 Detail Ref P04**
150X150mm, 100mm thickness granite setts.
Charcoal - Black, Flamed.

B5 — **Material Ref B5 Detail Ref P05**
Leinster Granite setts laid in Bogen style.

B6 — **Material Ref B6. Detail Ref P06**
100 X 100mm, 80mm thickness.
Leinster Granite.

Material Ref B6.1 Detail Ref P06
1000mm diameter 80mm thick feature
Leinster granite centrepiece.

Detail Ref P07a
400X400mm 80mm thick Tactile paving.
Refer to engineers drawings for details

Detail Ref P07b
400X400mm 80mm thick Tactile granite paving.
Platform edge ; Black Charcoal.

Detail Ref P07c
150X600mm 80mm thick Tactile granite paving.
Guidance strip ; Black Charcoal.

C2 — **Material Ref C2 Detail Ref - Engineers Details**
In-Situ Concrete, Natural colour, fine bush marked finish

C3 — **Material Ref C3.1/C3.2 Detail Ref Eng Details**
In-situ designed mix White/Charcoal concrete with ground finish

C5 — **Material Ref C5.**
Buff colored asphalt to Engineers detail & specification.

E1 — **Material Ref E. Detail Ref: P8**
Buff self binding gravel.

CH Coal Hole — **DS** Demarcation Setts

DC Drainage channel — **K1** Antique kerbs

STREET FURNITURE LEGEND

F1.1 — **Detail Ref F1.1**
2850mm Timber seat

F1.2 — **Detail Ref F1.2**
1900mmTimber seat

F2 — **Detail Ref F2**
1900mm Timber seat.

F3 — **Detail Ref F3**
1800mm Timber bench

F4.1 — **Detail Ref F4.1**
Concrete bench - 1800mm x 600 width. White concrete with timber part seat

F4.2 — **Detail Ref F4.2**
Concrete cube bench - 600 X 600mm seating cube. Black with ground finish.

F5 — **Detail Ref F5**
850 X 750 Sheffield style bicycle stand. Stainless Steel. Matt finish.

TREE LEGEND

Proposed Trees Detail Ref: TP
In structural tree pit

Proposed Trees Detail Ref: TP
In grass/vegetation

Existing Trees Detail Ref: EP
With structural soil added

Tree Planting Schedule					
Street Trees		**Ornamental Trees**			
T1	Corylus colurna	T6	Betula pendula	T7	Quercus petrea 25%
T2	Tilia cordata "Greenspire"	T8	Quercus ilex		Fagus sylvatica 25%
T3	Platanus X hispanica				Aesculus hippocastanum 20%
T4	Acer pseudoplatanus "Erectum"				Prunus avium "Plena" 20%
					Magnolia kobus 10%

Existing Trees
Retained

TRAFFIC SIGNAL LEGEND

- Cantilever traffic pole
- Sign post
- Traffic pole
- Phone box
- CCTV Pole
- Micro pillar
- Public lighting
- Mini pillar
- Traffic fibre cabinet
- Watermain kiosk

UTILITY ACCESS COVER LEGEND

- SUDS overflow gully
- Aeration inlet

KERB LEGEND

- Kerb
- Road inlet kerb
- Cycle inlet kerb
- Kerb gully
- Flow control


STREET SERVICES

- Parking meter
- Bin
- Post box
- Lifebuoy
- Pump

LEVELS LEGEND

- Existing level (3.17)
- Proposed path level
- Proposed crossfall

SURVEYED TREES

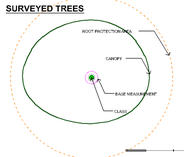


PROPOSED PLANTING LEGEND

See dwg 15373-3-750 for species

- Hedging
- Wildflower meadow
- Grass
- WF Wire fence
- BR-T
- BR
- SW
- PA

SUDS catchment indicated with pink line

- SUDS Bioretention area Impermeable
- SUDS Bioretention area Permeable
- SUDS Swale area
- Planting area

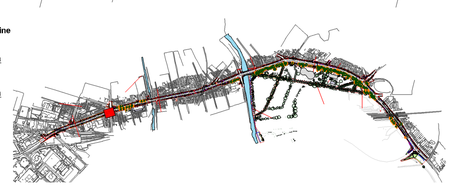


CONTRACT STATUS

REV	DATE	AMENDMENT
C1	01/03/22	CHANGE ORDER 1

CUNNANE STRATTON REYNOLDS
LAND PLANNING & DESIGN

DUBLIN OFFICE
3 MOLESWORTH PLACE DUBLIN 2
TEL 01 661 0419 FAX 01 661 0431
EMAIL info@csrlandplan.ie

PROJECT: CLONTARF TO CITY CENTRE PROJECT	DATE: DEC 2020
	SCALE: 1:100@A1 1:200@A3
DRAWING: GENERAL ARRANGEMENT PLAN	DRAWN: PE/EG/DOL CHECKED: DOL
	DWG NO: C2CC-CSR-ELS-S2_AE-DR-CH-503209

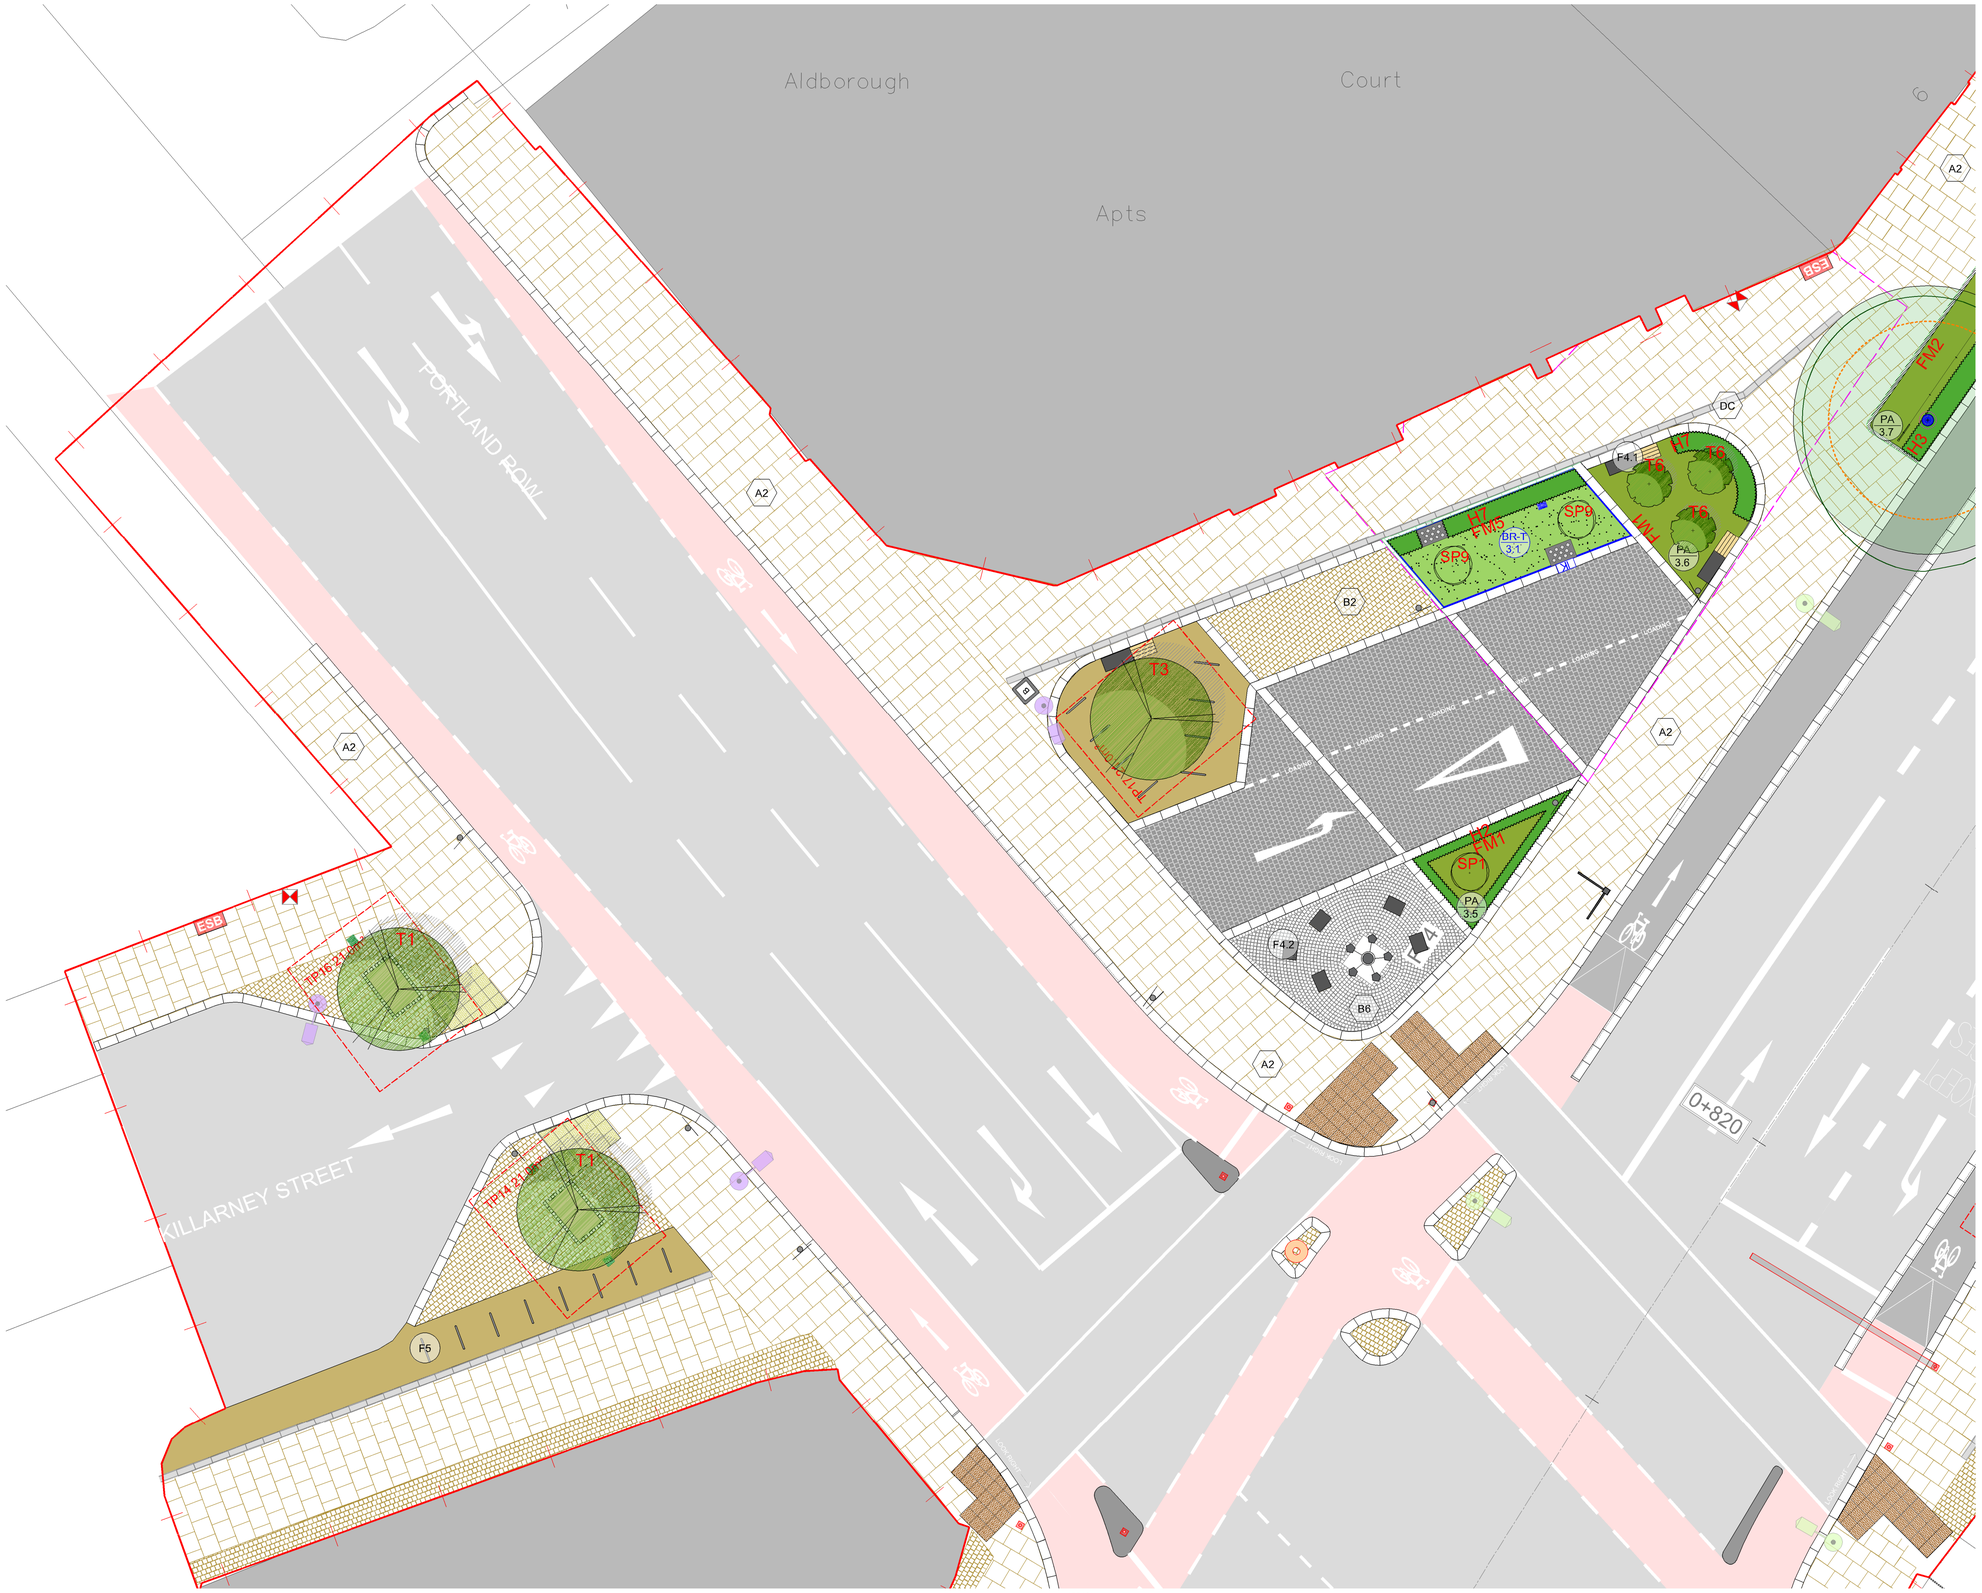

SURFACE LEGEND

A2 — **Material Ref A2 Detail Ref P01-P03**
600X600mm, 63-100mm thickness stone paving slab.
Leinster Granite.

C1 — **Material Ref C1 Detail Ref P01-P03**
600X600mm, 63-100mm thickness PC Concrete paving slab.

B1 — **Material Ref B1 Detail Ref P04**
150X150mm, 63-100mm thickness granite setts.
Silver-Grey Iberian Granite.

B2 — **Material Ref B2 Detail Ref P04**
150X150mm, 63-100mm thickness granite setts.
Leinster Granite.

B3 — **Material Ref B3 Detail Ref P04**
100X100mm, 100mm thickness granite setts.
Charcoal - Black, Split / textured.

B4 — **Material Ref B4 Detail Ref P04**
150X150mm, 100mm thickness granite setts.
Charcoal - Black, Flamed.

B5 — **Material Ref B5 Detail Ref P05**
Leinster Granite setts laid in Bogen style.

B6 — **Material Ref B6. Detail Ref P06**
100 X 100mm, 80mm thickness.
Leinster Granite.

Material Ref B6.1 Detail Ref P06
1000mm diameter 80mm thick feature
Leinster granite centrepiece.

Detail Ref P07a
400X400mm 80mm thick Tactile paving.
Refer to engineers drawings for details

Detail Ref P07b
400X400mm 80mm thick Tactile granite paving.
Platform edge ; Black Charcoal.

Detail Ref P07c
150X600mm 80mm thick Tactile granite paving.
Guidance strip ; Black Charcoal.

C2 — **Material Ref C2 Detail Ref - Engineers Details**
In-Situ Concrete, Natural colour, fine bush marked finish

C3 — **Material Ref C3.1/C3.2 Detail Ref Eng Details**
In-situ designed mix White/Charcoal concrete with ground finish

C5 — **Material Ref C5.**
Buff colored asphalt to Engineers detail & specification.

E1 — **Material Ref E. Detail Ref: P8**
Buff self binding gravel.

CH Coal Hole
DS Demarcation Setts
DC Drainage channel
K1 Antique kerbs

STREET FURNITURE LEGEND

F1.1 — **Detail Ref F1.1**
2850mm Timber seat

F1.2 — **Detail Ref F1.2**
1900mmTimber seat

F2 — **Detail Ref F2**
1900mm Timber seat.

F3 — **Detail Ref F3**
1800mm Timber bench

F4.1 — **Detail Ref F4.1**
Concrete bench - 1800mm x 600 width. White concrete with timber part seat

F4.2 — **Detail Ref F4.2**
Concrete cube bench - 600 X 600mm seating cube. Black with ground finish.

F5 — **Detail Ref F5**
850 X 750 Sheffield style bicycle stand. Stainless Steel. Matt finish.

TREE LEGEND

Proposed Trees Detail Ref: TP
In structural tree pit

Proposed Trees Detail Ref: TP
In grass/vegetation

Existing Trees Detail Ref: EP
With structural soil added

Tree Planting Schedule

Street Trees		Ornamental Trees			
T1	Corylus colurna	T6	Betula pendula	T7	Quercus petrea 25%
T2	Tilia cordata "Greenspire"	T8	Quercus ilex		Fagus sylvatica 25%
T3	Platanus X hispanica				Aesculus hippocastanum 20%
T4	Acer pseudoplatanus "Erectum"				Prunus avium "Plena" 20%
					Magnolia kobus 10%

Existing Trees
Retained

C1 01/03/22 CHANGE ORDER 1

REV	DATE	AMENDMENT

CONTRACT STATUS

CUNNANE STRATTON REYNOLDS
LAND PLANNING & DESIGN

DUBLIN OFFICE
3 MOLESWORTH PLACE DUBLIN 2
TEL 01 661 0419 FAX 01 661 0431
EMAIL info@csrlandplan.ie

N

TRAFFIC SIGNAL LEGEND

- Cantilever traffic pole
- Sign post
- Traffic pole
- Phone box
- CCTV Pole
- Micro pillar
- Public lighting
- Mini pillar
- Traffic fibre cabinet
- Watermain kiosk

UTILITY ACCESS COVER LEGEND

- SUDS overflow gully
- Aeration inlet

KERB LEGEND

- Kerb
- Road inlet kerb
- Cycle inlet kerb
- Kerb gully
- Flow control


STREET SERVICES

- Parking meter
- Bin
- Post box
- Lifebuoy
- Pump

LEVELS LEGEND

- Existing level (3.17)
- Proposed path level
- Proposed crossfall

SURVEYED TREES

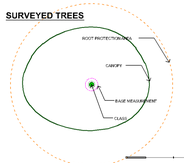


PROPOSED PLANTING LEGEND

See dwg 15373-3-750 for species


- Hedging
- Wildflower meadow
- Grass
- Wire fence (WF)

SUDS catchment indicated with pink line

- BR-T SUDS Bioretention area Impermeable
- BR SUDS Bioretention area Permeable
- SW SUDS Swale area
- PA Planting area

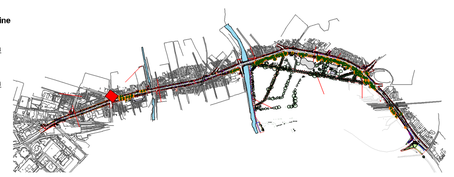

PROJECT: CLONTARF TO CITY CENTRE PROJECT	DATE: DEC 2020
	SCALE: 1:100@A1 1:200@A3
DRAWING: GENERAL ARRANGEMENT PLAN	DRAWN: PE/EG/DOL CHECKED: DOL
	DWG NO: C2CC-CSR-ELS-S2_AE-DR-CH-503210

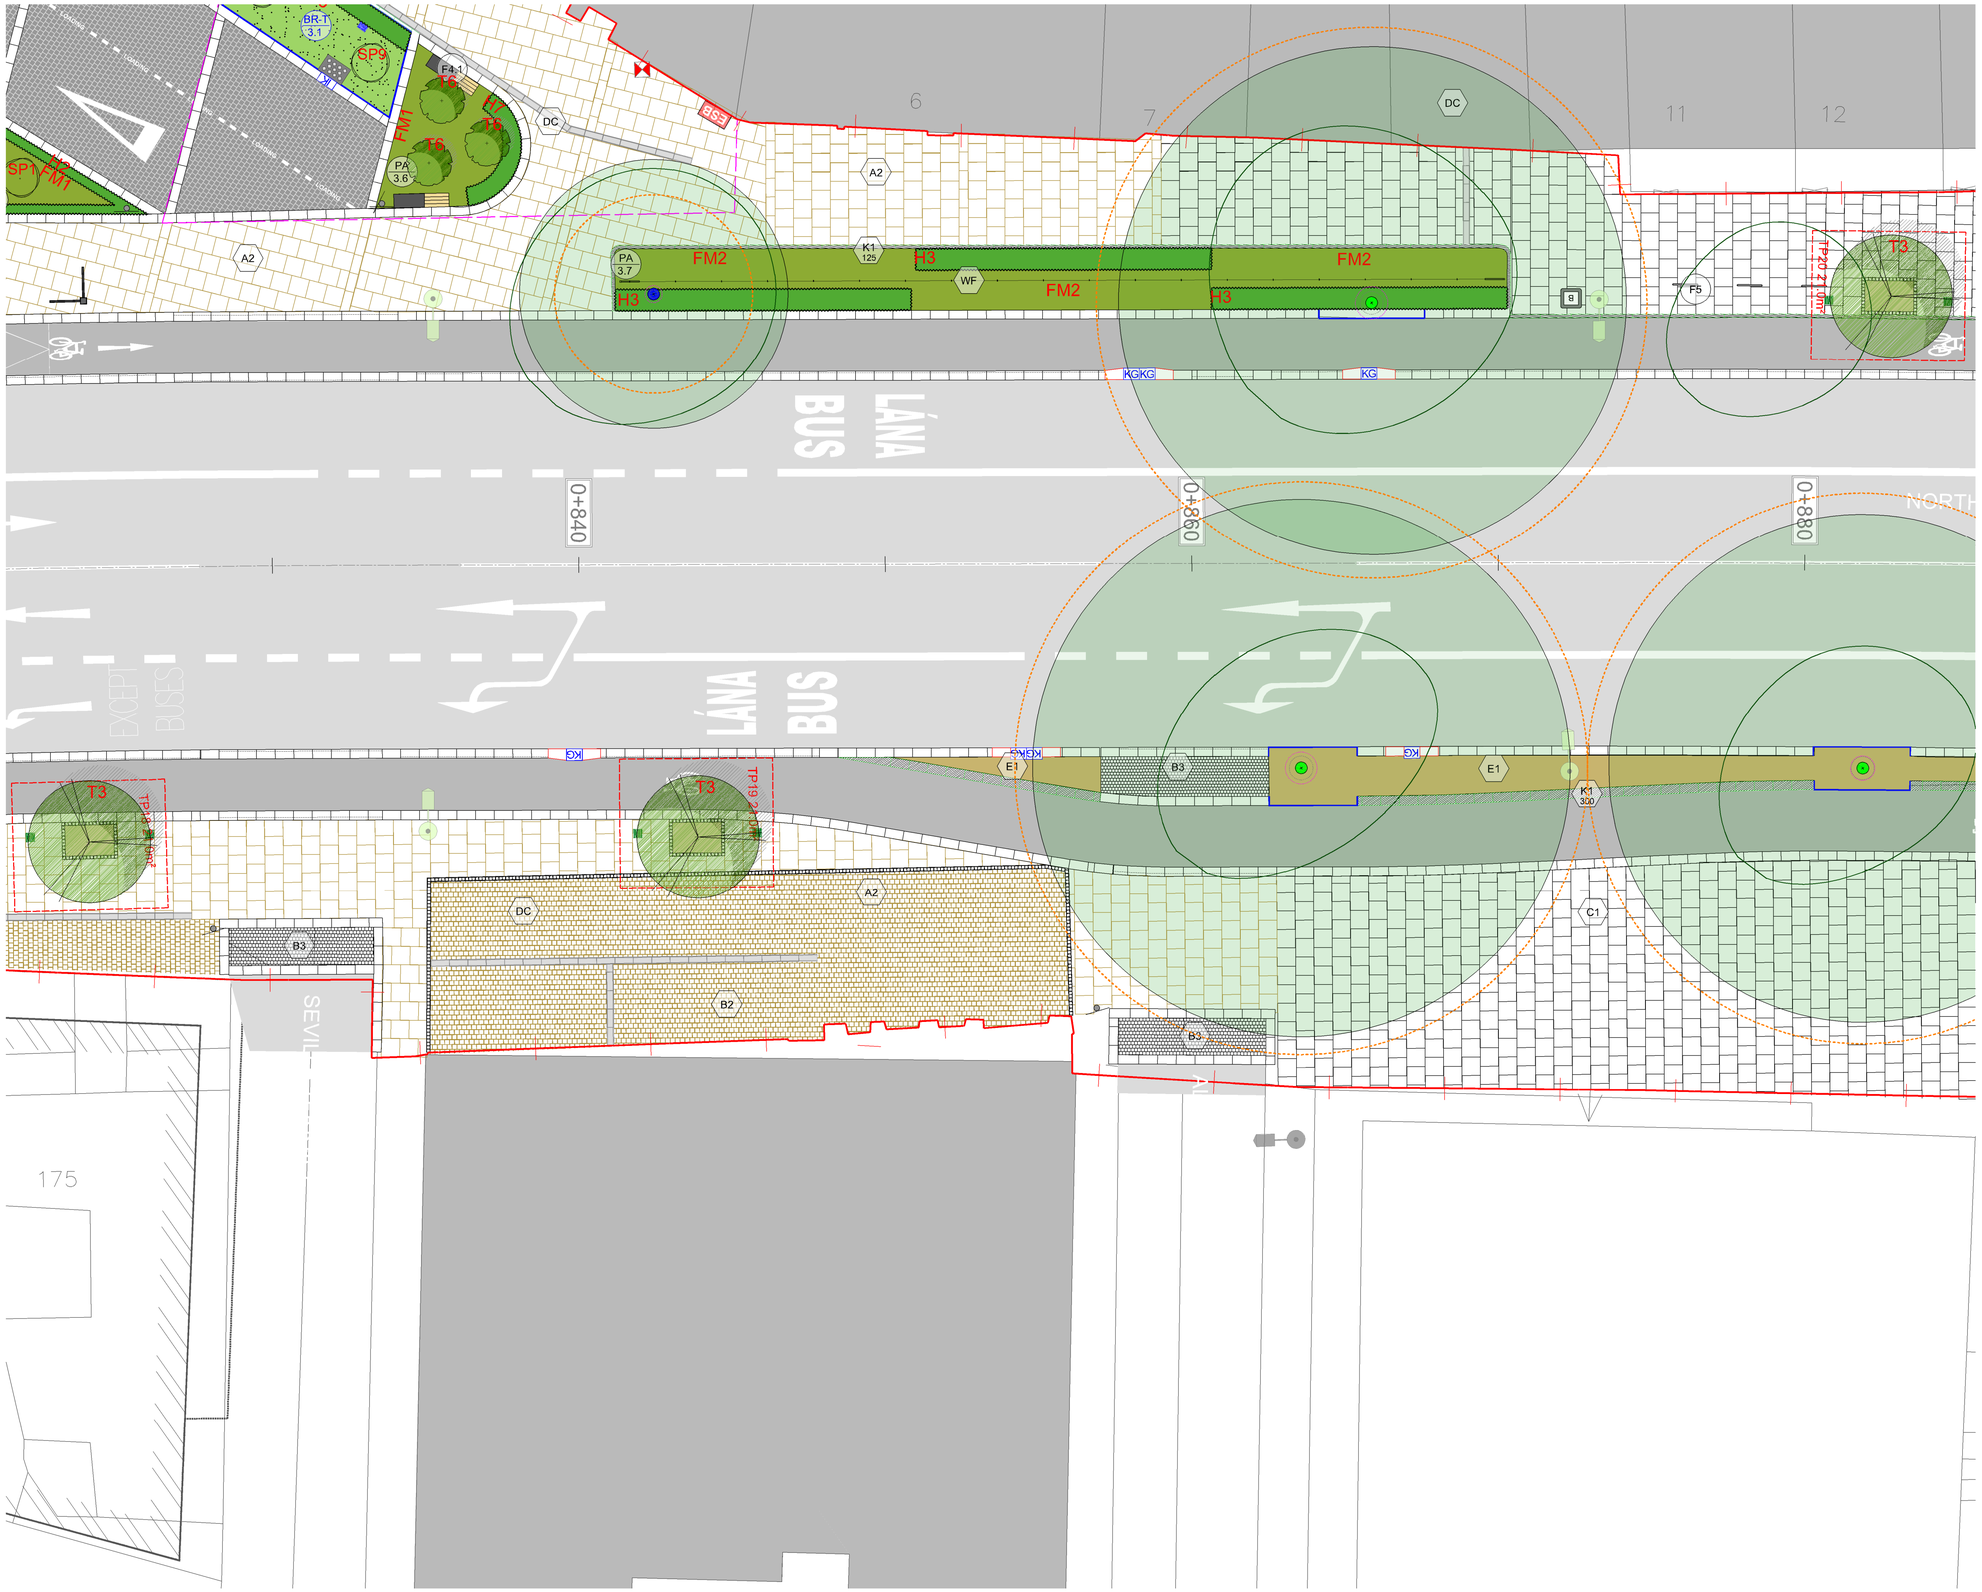

SURFACE LEGEND

A2 — **Material Ref A2 Detail Ref P01-P03**
600X600mm, 63-100mm thickness stone paving slab.
Leinster Granite.

C1 — **Material Ref C1 Detail Ref P01-P03**
600X600mm, 63-100mm thickness PC Concrete paving slab.

B1 — **Material Ref B1 Detail Ref P04**
150X150mm, 63-100mm thickness granite setts.
Silver-Grey Iberian Granite.

B2 — **Material Ref B2 Detail Ref P04**
150X150mm, 63-100mm thickness granite setts.
Leinster Granite.

B3 — **Material Ref B3 Detail Ref P04**
100X100mm, 100mm thickness granite setts.
Charcoal - Black, Split / textured.

B4 — **Material Ref B4 Detail Ref P04**
150X150mm, 100mm thickness granite setts.
Charcoal - Black, Flamed.

B5 — **Material Ref B5 Detail Ref P05**
Leinster Granite setts laid in Bogen style.

B6 — **Material Ref B6. Detail Ref P06**
100 X 100mm, 80mm thickness.
Leinster Granite.

Material Ref B6.1 Detail Ref P06
1000mm diameter 80mm thick feature
Leinster granite centrepiece.

Detail Ref P07a
400X400mm 80mm thick Tactile paving.
Refer to engineers drawings for details

Detail Ref P07b
400X400mm 80mm thick Tactile granite paving.
Platform edge ; Black Charcoal.

Detail Ref P07c
150X600mm 80mm thick Tactile granite paving.
Guidance strip ; Black Charcoal.

C2 — **Material Ref C2 Detail Ref - Engineers Details**
In-Situ Concrete, Natural colour, fine bush marked finish

C3 — **Material Ref C3.1/C3.2 Detail Ref Eng Details**
In-situ designed mix White/Charcoal concrete with ground finish

C5 — **Material Ref C5.**
Buff colored asphalt to Engineers detail & specification.

E1 — **Material Ref E. Detail Ref: P8**
Buff self binding gravel.

CH — Coal Hole

DS — Demarcation Setts

DC — Drainage channel

K1 — Antique kerbs

STREET FURNITURE LEGEND

F1.1 — **Detail Ref F1.1**
2850mm Timber seat

F1.2 — **Detail Ref F1.2**
1900mmTimber seat

F2 — **Detail Ref F2**
1900mm Timber seat.

F3 — **Detail Ref F3**
1800mm Timber bench

F4.1 — **Detail Ref F4.1**
Concrete bench - 1800mm x 600 width. White concrete with timber part seat

F4.2 — **Detail Ref F4.2**
Concrete cube bench - 600 X 600mm seating cube. Black with ground finish.

F5 — **Detail Ref F5**
850 X 750 Sheffield style bicycle stand. Stainless Steel. Matt finish.

TREE LEGEND

Proposed Trees Detail Ref: TP
In structural tree pit

Proposed Trees Detail Ref: TP
In grass/vegetation

Existing Trees Detail Ref: EP
With structural soil added

Tree Planting Schedule

Street Trees		Ornamental Trees			
T1	Corylus colurna	T6	Betula pendula	T7	Quercus petrea 25%
T2	Tilia cordata "Greenspire"	T8	Quercus ilex		Fagus sylvatica 25%
T3	Platanus X hispanica				Aesculus hippocastanum 20%
T4	Acer pseudoplatanus "Erectum"				Prunus avium "Plena" 20%
					Magnolia kobus 10%

Existing Trees
Retained

C1 01/03/22 CHANGE ORDER 1

REV	DATE	AMENDMENT

CONTRACT STATUS

CUNNANE STRATTON REYNOLDS
LAND PLANNING & DESIGN

DUBLIN OFFICE
3 MOLESWORTH PLACE DUBLIN 2
TEL 01 661 0419 FAX 01 661 0431
EMAIL info@csrlandplan.ie

TRAFFIC SIGNAL LEGEND

- Cantilever traffic pole
- Sign post
- Traffic pole
- Phone box
- CCTV Pole
- Micro pillar
- Public lighting
- Mini pillar
- Traffic fibre cabinet
- Watermain kiosk

UTILITY ACCESS COVER LEGEND

- SUDS overflow gully
- Aeration inlet

KERB LEGEND

- Kerb
- Road inlet kerb
- Cycle inlet kerb
- Kerb gully
- Flow control


STREET SERVICES

- Parking meter
- Bin
- Post box
- Lifebuoy
- Pump

LEVELS LEGEND

- Existing level
- Proposed path level
- Proposed crossfall

SURVEYED TREES

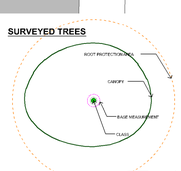

PROPOSED PLANTING LEGEND


See dwg 15373-3-750 for species

- Hedging
- Wildflower meadow
- Grass
- Wire fence


BR-T, BR, SW, PA

SUDS catchment indicated with pink line

- SUDS Bioretention area Impermeable
- SUDS Bioretention area Permeable
- SUDS Swale area
- Planting area

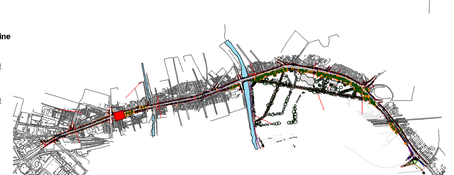

PROJECT: CLONTARF TO CITY CENTRE PROJECT	DATE: DEC 2020
	SCALE: 1:100@A1 1:200@A3
DRAWING: GENERAL ARRANGEMENT PLAN	DRAWN: PE/EG/DOL CHECKED: DOL
	DWG NO: C2CC-CSR-ELS-S2_AE-DR-CH-503211

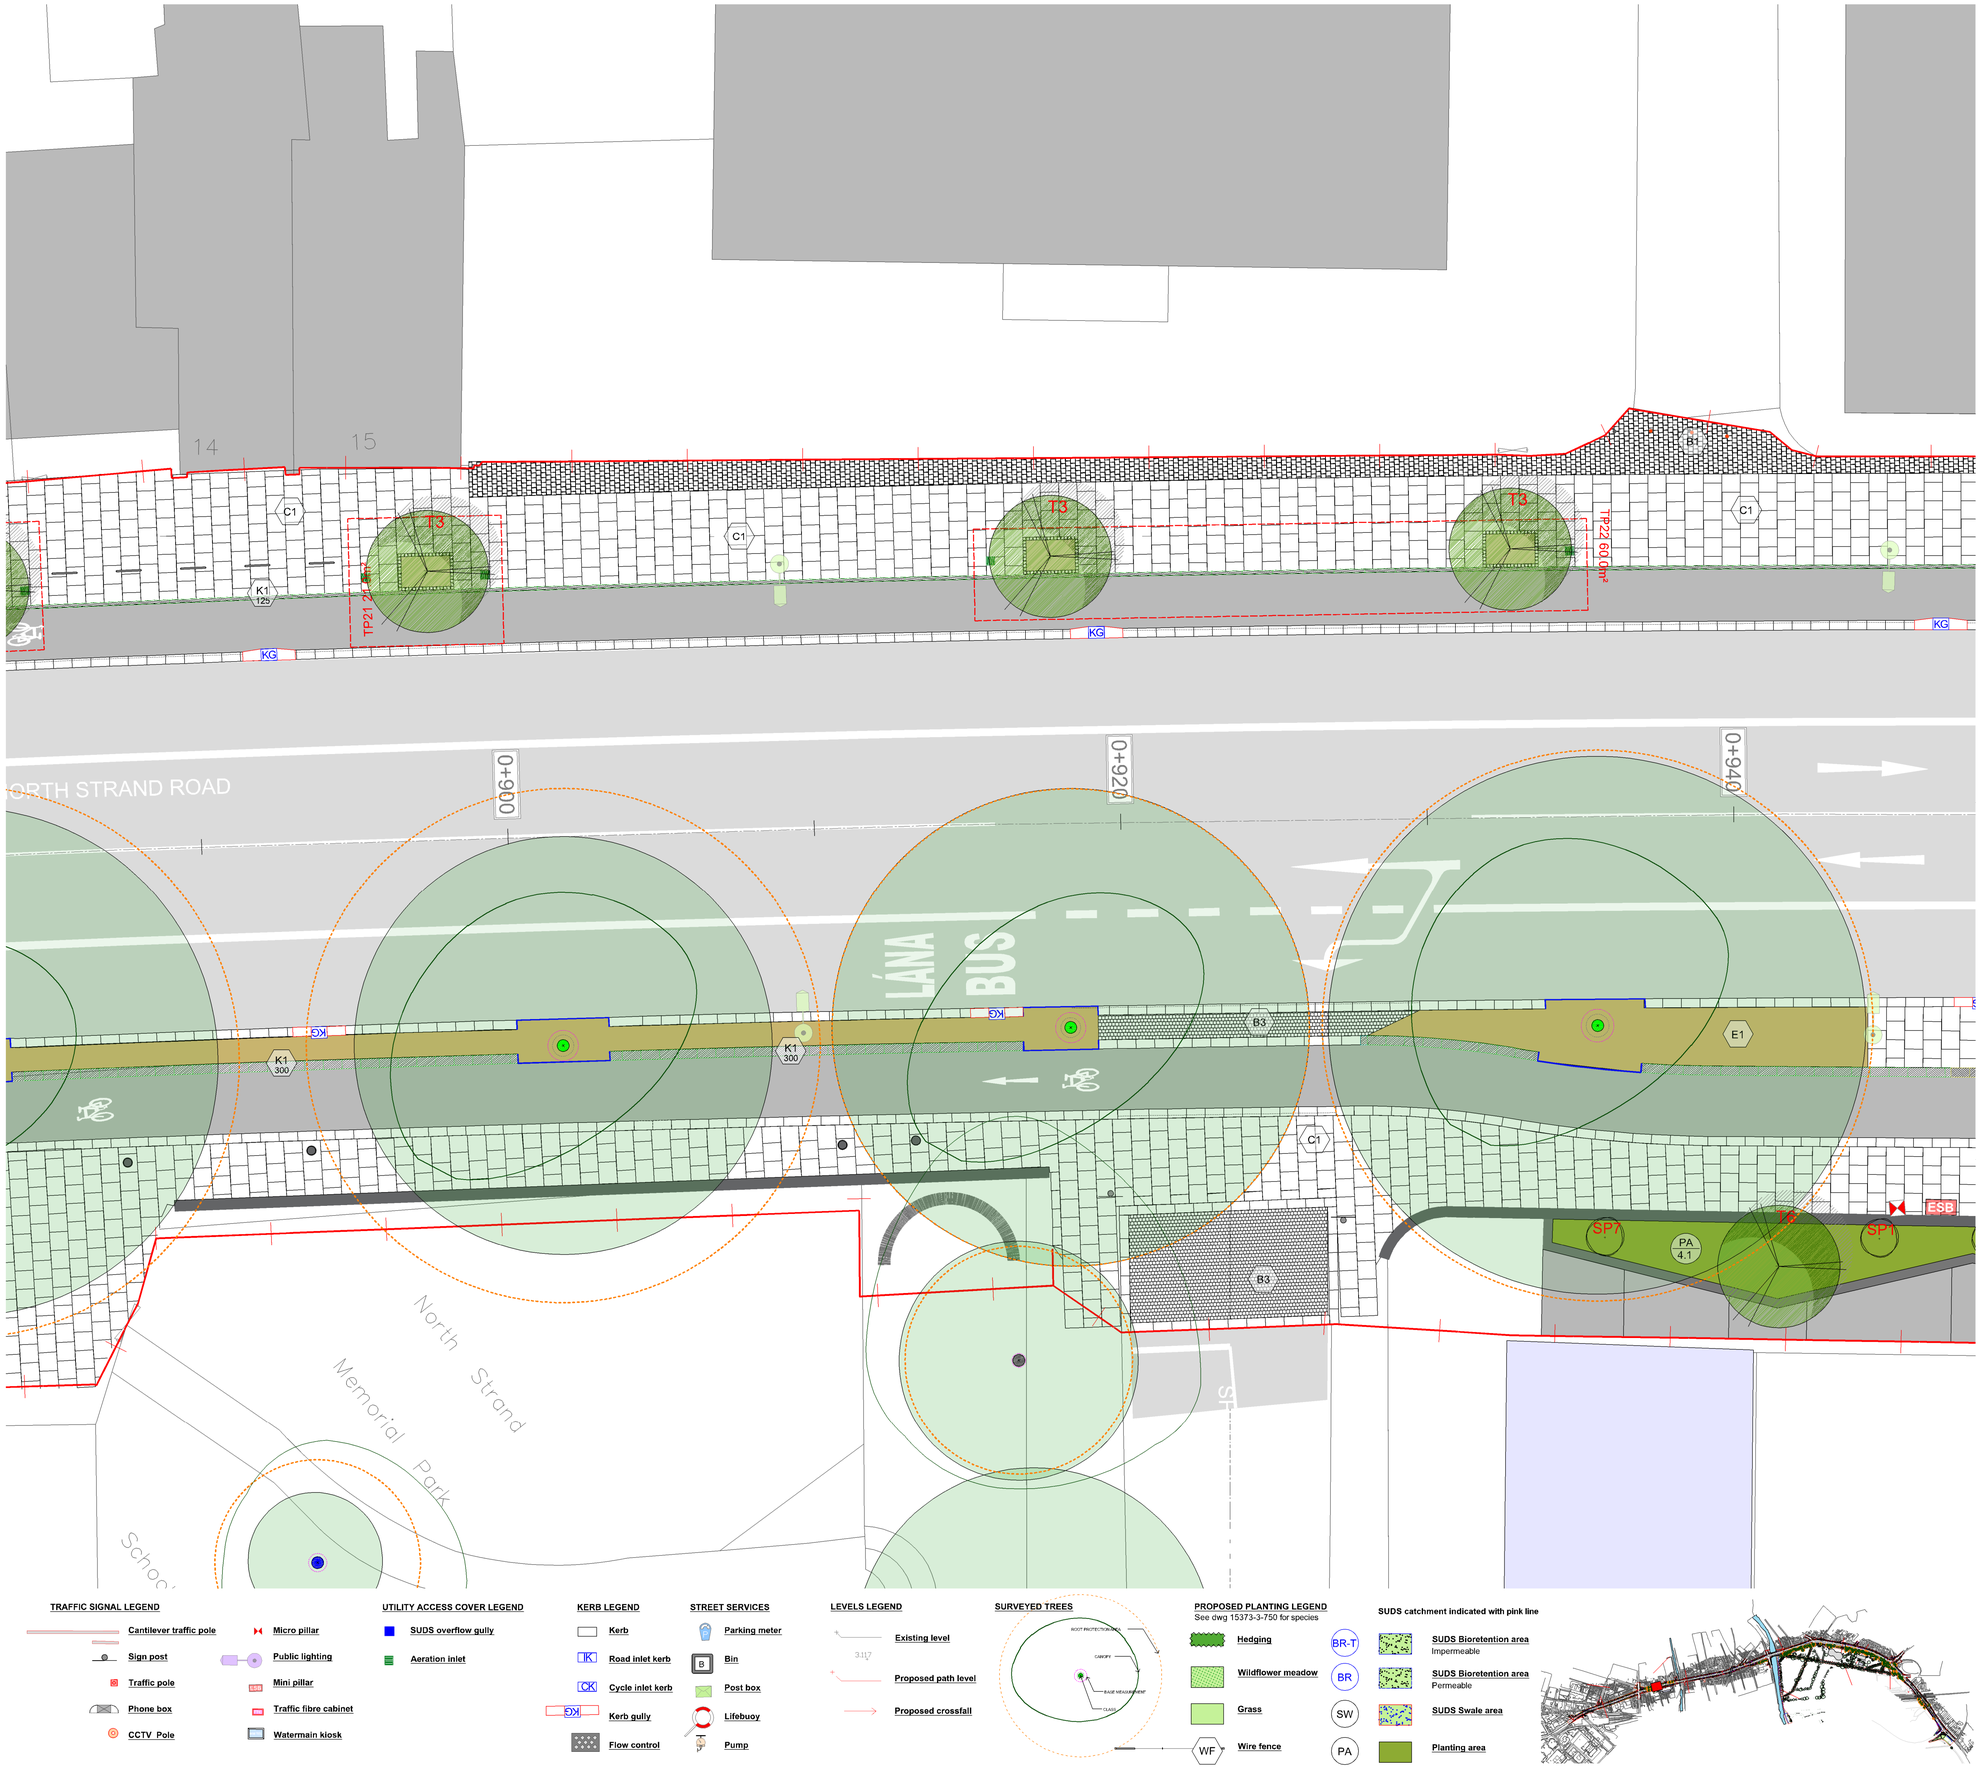

SURFACE LEGEND

Material Ref A2 Detail Ref P01-P03
600X600mm, 63-100mm thickness stone paving slab.
Leinster Granite.

Material Ref C1 Detail Ref P01-P03
600X600mm, 63-100mm thickness PC Concrete paving slab.

Material Ref B1 Detail Ref P04
150X150mm, 63-100mm thickness granite setts.
Silver-Grey Iberian Granite.

Material Ref B2 Detail Ref P04
150X150mm, 63-100mm thickness granite setts.
Leinster Granite.

Material Ref B3 Detail Ref P04
100X100mm, 100mm thickness granite setts.
Charcoal - Black, Split / textured.

Material Ref B4 Detail Ref P04
150X150mm, 100mm thickness granite setts.
Charcoal - Black, Flamed.

Material Ref B5 Detail Ref P05
Leinster Granite setts laid in Bogen style.

Material Ref B6. Detail Ref P06
100 X 100mm, 80mm thickness.
Leinster Granite.

Material Ref B6.1 Detail Ref P06
1000mm diameter 80mm thick feature
Leinster granite centrepiece.

Detail Ref P07a
400X400mm 80mm thick Tactile paving.
Refer to engineers drawings for details

Detail Ref P07b
400X400mm 80mm thick Tactile granite paving.
Platform edge ; Black Charcoal.

Detail Ref P07c
150X600mm 80mm thick Tactile granite paving.
Guidance strip ; Black Charcoal.

Material Ref C2 Detail Ref - Engineers Details
In-Situ Concrete, Natural colour, fine bush marked finish

Material Ref C3.1/C3.2 Detail Ref Eng Details
In-situ designed mix White/Charcoal concrete with ground finish

Material Ref C5.
Buff colored asphalt to Engineers detail & specification.

Material Ref E. Detail Ref: P8
Buff self binding gravel.

CH Coal Hole
DS Demarcation Setts
DC Drainage channel
K1 Antique kerbs

STREET FURNITURE LEGEND

F1.1 **Detail Ref F1.1** 2850mm Timber seat
Detail Ref F1.2 1900mmTimber seat F1.2
F2 **Detail Ref F2** 1900mm Timber seat.
Detail Ref F3 1800mm Timber bench F3
F4.1 **Detail Ref F4.1** Concrete bench - 1800mm x 600 width. White concrete with timber part seat
F4.2 **Detail Ref F4.2** Concrete cube bench - 600 X 600mm seating cube. Black with ground finish.
F5 **Detail Ref F5** 850 X 750 Sheffield style bicycle stand. Stainless Steel. Matt finish.

TREE LEGEND

Proposed Trees Detail Ref: TP
In structural tree pit

Proposed Trees Detail Ref: TP
In grass/vegetation

Existing Trees Detail Ref: EP
With structural soil added

Tree Planting Schedule

Street Trees		Ornamental Trees			
T1	Corylus colurna	T6	Betula pendula	T7	Quercus petrea 25%
T2	Tilia cordata "Greenspire"	T8	Quercus ilex		Fagus sylvatica 25%
T3	Platanus X hispanica				Aesculus hippocastanum 20%
T4	Acer pseudoplatanus "Erectum"				Prunus avium "Plena" 20%
					Magnolia kobus 10%

Existing Trees
Retained

TRAFFIC SIGNAL LEGEND

Cantilever traffic pole
Sign post
Traffic pole
Phone box
CCTV Pole
Micro pillar
Public lighting
Mini pillar
Traffic fibre cabinet
Watermain kiosk

UTILITY ACCESS COVER LEGEND

SUDS overflow gully
Aeration inlet

KERB LEGEND

Kerb
Road inlet kerb
Cycle inlet kerb
Kerb gully
Flow control

STREET SERVICES

Parking meter
Bin
Post box
Lifebuoy
Pump

LEVELS LEGEND

Existing level
Proposed path level
Proposed crossfall

SURVEYED TREES

ROOT PROTECTION AREA
CANOPY
BASE MEASUREMENT
CLASS

PROPOSED PLANTING LEGEND

See dwg 15373-3-750 for species

Hedging
Wildflower meadow
Grass
WF Wire fence
BR-T SUDS Bioretention area Impermeable
BR SUDS Bioretention area Permeable
SW SUDS Swale area
PA Planting area

SUDS catchment indicated with pink line

C1 01/03/22 CHANGE ORDER 1


REV	DATE	AMENDMENT

CONTRACT STATUS

CUNNANE STRATTON REYNOLDS
LAND PLANNING & DESIGN

DUBLIN OFFICE
3 MOLESWORTH PLACE DUBLIN 2
TEL 01 661 0419 FAX 01 661 0431
EMAIL info@csrlandplan.ie

PROJECT: CLONTARF TO CITY CENTRE PROJECT	DATE: DEC 2020
	SCALE: 1:100@A1 1:200@A3
DRAWING: GENERAL ARRANGEMENT PLAN	DRAWN: PE/EG/DOL CHECKED: DOL
	DWG NO: C2CC-CSR-ELS-S2_AE-DR-CH-503212

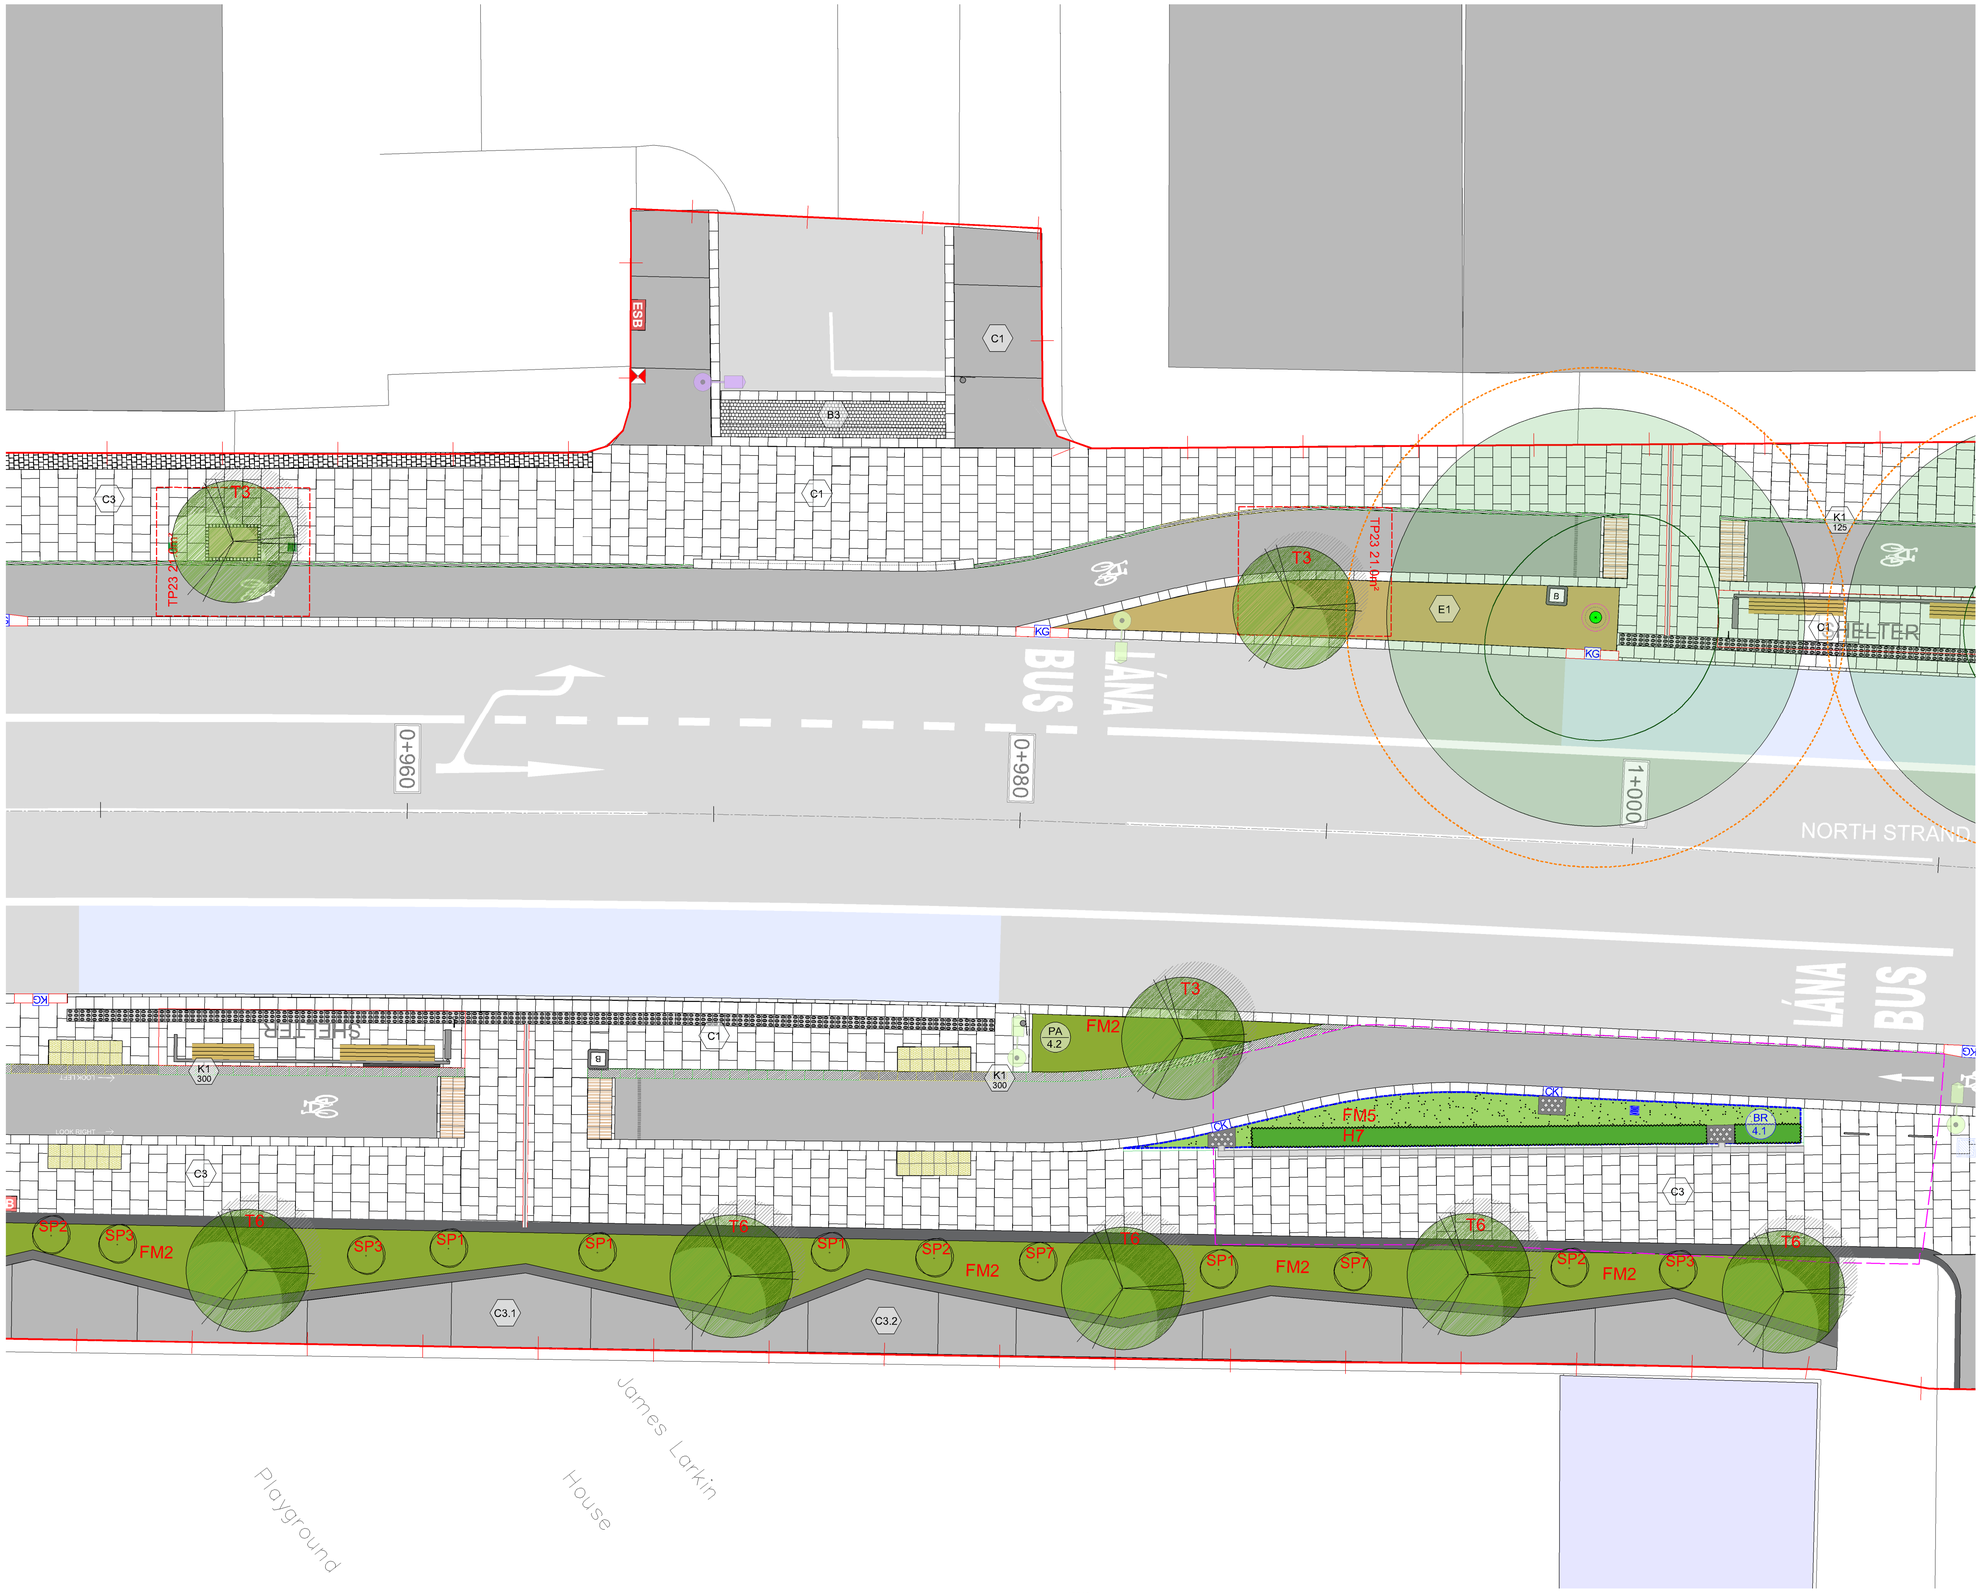

SURFACE LEGEND

A2 — **Material Ref A2 Detail Ref P01-P03**
600X600mm, 63-100mm thickness stone paving slab.
Leinster Granite.

C1 — **Material Ref C1 Detail Ref P01-P03**
600X600mm, 63-100mm thickness PC Concrete paving slab.

B1 — **Material Ref B1 Detail Ref P04**
150X150mm, 63-100mm thickness granite setts.
Silver-Grey Iberian Granite.

B2 — **Material Ref B2 Detail Ref P04**
150X150mm, 63-100mm thickness granite setts.
Leinster Granite.

B3 — **Material Ref B3 Detail Ref P04**
100X100mm, 100mm thickness granite setts.
Charcoal - Black, Split / textured.

B4 — **Material Ref B4 Detail Ref P04**
150X150mm, 100mm thickness granite setts.
Charcoal - Black, Flamed.

B5 — **Material Ref B5 Detail Ref P05**
Leinster Granite setts laid in Bogen style.

B6 — **Material Ref B6. Detail Ref P06**
100 X 100mm, 80mm thickness.
Leinster Granite.

Material Ref B6.1 Detail Ref P06
1000mm diameter 80mm thick feature
Leinster granite centrepiece.

Detail Ref P07a
400X400mm 80mm thick Tactile paving.
Refer to engineers drawings for details

Detail Ref P07b
400X400mm 80mm thick Tactile granite paving.
Platform edge ; Black Charcoal.

Detail Ref P07c
150X600mm 80mm thick Tactile granite paving.
Guidance strip ; Black Charcoal.

C2 — **Material Ref C2 Detail Ref - Engineers Details**
In-Situ Concrete, Natural colour, fine bush marked finish

C3 — **Material Ref C3.1/C3.2 Detail Ref Eng Details**
In-situ designed mix White/Charcoal concrete with ground finish

C5 — **Material Ref C5.**
Buff colored asphalt to Engineers detail & specification.

E1 — **Material Ref E. Detail Ref: P8**
Buff self binding gravel.

CH Coal Hole
DS Demarcation Setts
DC Drainage channel
K1 Antique kerbs

STREET FURNITURE LEGEND

F1.1 — **Detail Ref F1.1**
2850mm Timber seat

F1.2 — **Detail Ref F1.2**
1900mmTimber seat

F2 — **Detail Ref F2**
1900mm Timber seat.

F3 — **Detail Ref F3**
1800mm Timber bench

F4.1 — **Detail Ref F4.1**
Concrete bench - 1800mm x 600 width. White concrete with timber part seat

F4.2 — **Detail Ref F4.2**
Concrete cube bench - 600 X 600mm seating cube. Black with ground finish.

F5 — **Detail Ref F5**
850 X 750 Sheffield style bicycle stand. Stainless Steel. Matt finish.

TREE LEGEND

Proposed Trees Detail Ref: TP
In structural tree pit

Proposed Trees Detail Ref: TP
In grass/vegetation

Existing Trees Detail Ref: EP
With structural soil added

Tree Planting Schedule					
Street Trees		**Ornamental Trees**			
T1	Corylus colurna	T6	Betula pendula	T7	Quercus petrea 25%
T2	Tilia cordata "Greenspire"	T8	Quercus ilex		Fagus sylvatica 25%
T3	Platanus X hispanica				Aesculus hippocastanum 20%
T4	Acer pseudoplatanus "Erectum"				Prunus avium "Plena" 20%
					Magnolia kobus 10%

Existing Trees
Retained

C1 01/03/22 CHANGE ORDER 1

REV	DATE	AMENDMENT

CONTRACT STATUS

CUNNANE STRATTON REYNOLDS
LAND PLANNING & DESIGN

DUBLIN OFFICE
3 MOLESWORTH PLACE DUBLIN 2
TEL 01 661 0419 FAX 01 661 0431
EMAIL info@csrlandplan.ie

PROJECT: CLONTARF TO CITY CENTRE PROJECT	DATE: DEC 2020
	SCALE: 1:100@A1 1:200@A3
DRAWING: GENERAL ARRANGEMENT PLAN	DRAWN: PE/EG/DOL CHECKED: DOL
	DWG NO: C2CC-CSR-ELS-S2_AE-DR-CH-503213

TRAFFIC SIGNAL LEGEND

- Cantilever traffic pole
- Sign post
- Traffic pole
- Phone box
- CCTV Pole
- Micro pillar
- Public lighting
- Mini pillar
- Traffic fibre cabinet
- Watermain kiosk

UTILITY ACCESS COVER LEGEND

- SUDS overflow gully
- Aeration inlet

KERB LEGEND

- Kerb
- Road inlet kerb
- Cycle inlet kerb
- Kerb gully
- Flow control


STREET SERVICES

- Parking meter
- Bin
- Post box
- Lifebuoy
- Pump

LEVELS LEGEND

- Existing level (3.117)
- Proposed path level
- Proposed crossfall

SURVEYED TREES

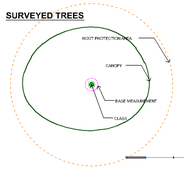


PROPOSED PLANTING LEGEND

See dwg 15373-3-750 for species

- Hedging
- Wildflower meadow
- Grass
- Wire fence
- BR-T — SUDS Bioretention area Impermeable
- BR — SUDS Bioretention area Permeable
- SW — SUDS Swale area
- PA — Planting area

SUDS catchment indicated with pink line

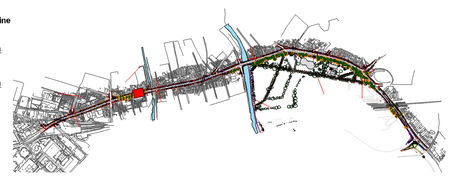



SURFACE LEGEND

Material Ref A2 Detail Ref P01-P03
600X600mm, 63-100mm thickness stone paving slab.
Leinster Granite.

Material Ref C1 Detail Ref P01-P03
600X600mm, 63-100mm thickness PC Concrete paving slab.

Material Ref B1 Detail Ref P04
150X150mm, 63-100mm thickness granite setts.
Silver-Grey Iberian Granite.

Material Ref B2 Detail Ref P04
150X150mm, 63-100mm thickness granite setts.
Leinster Granite.

Material Ref B3 Detail Ref P04
100X100mm, 100mm thickness granite setts.
Charcoal - Black, Split / textured.

Material Ref B4 Detail Ref P04
150X150mm, 100mm thickness granite setts.
Charcoal - Black, Flamed.

Material Ref B5 Detail Ref P05
Leinster Granite setts laid in Bogen style.

Material Ref B6. Detail Ref P06
100 X 100mm, 80mm thickness.
Leinster Granite.

Material Ref B6.1 Detail Ref P06
1000mm diameter 80mm thick feature
Leinster granite centrepiece.

Detail Ref P07a
400X400mm 80mm thick Tactile paving.
Refer to engineers drawings for details

Detail Ref P07b
400X400mm 80mm thick Tactile granite paving.
Platform edge ; Black Charcoal.

Detail Ref P07c
150X600mm 80mm thick Tactile granite paving.
Guidance strip ; Black Charcoal.

Material Ref C2 Detail Ref - Engineers Details
In-Situ Concrete, Natural colour, fine bush marked finish

Material Ref C3.1/C3.2 Detail Ref Eng Details
In-situ designed mix White/Charcoal concrete with ground finish

Material Ref C5.
Buff colored asphalt to Engineers detail & specification.

Material Ref E. Detail Ref: P8
Buff self binding gravel.

CH Coal Hole
DS Demarcation Setts
DC Drainage channel
K1 Antique kerbs

STREET FURNITURE LEGEND

Detail Ref F1.1
2850mm Timber seat

Detail Ref F1.2
1900mmTimber seat

Detail Ref F2
1900mm Timber seat.

Detail Ref F3
1800mm Timber bench

Detail Ref F4.1
Concrete bench - 1800mm x 600 width. White concrete with timber part seat

Detail Ref F4.2
Concrete cube bench - 600 X 600mm seating cube. Black with ground finish.

Detail Ref F5
850 X 750 Sheffield style bicycle stand. Stainless Steel. Matt finish.

TREE LEGEND

Proposed Trees Detail Ref: TP
In structural tree pit

Proposed Trees Detail Ref: TP
In grass/vegetation

Existing Trees Detail Ref: EP
With structural soil added

Tree Planting Schedule					
Street Trees		**Ornamental Trees**			
T1	Corylus colurna	T6	Betula pendula	T7	Quercus petrea 25%
T2	Tilia cordata "Greenspire"	T8	Quercus ilex		Fagus sylvatica 25%
T3	Platanus X hispanica				Aesculus hippocastanum 20%
T4	Acer pseudoplatanus "Erectum"				Prunus avium "Plena" 20%
					Magnolia kobus 10%

Existing Trees
Retained

CONTRACT STATUS

REV	DATE	AMENDMENT
C1	01/03/22	CHANGE ORDER 1

CUNNANE STRATTON REYNOLDS
LAND PLANNING & DESIGN

DUBLIN OFFICE
3 MOLESWORTH PLACE DUBLIN 2
TEL 01 661 0419 FAX 01 661 0431
EMAIL info@csrlandplan.ie

PROJECT: CLONTARF TO CITY CENTRE PROJECT	DATE: DEC 2020
	SCALE: 1:100@A1 1:200@A3
DRAWING: GENERAL ARRANGEMENT PLAN	DRAWN: PE/EG/DOL CHECKED: DOL
	DWG NO: C2CC-CSR-ELS-S2_AE-DR-CH-503214

TRAFFIC SIGNAL LEGEND

Cantilever traffic pole
Sign post
Traffic pole
Phone box
CCTV Pole
Micro pillar
Public lighting
Mini pillar
Traffic fibre cabinet
Watermain kiosk

UTILITY ACCESS COVER LEGEND

SUDS overflow gully
Aeration inlet

KERB LEGEND

Kerb
Road inlet kerb
Cycle inlet kerb
Kerb gully
Flow control


STREET SERVICES

Parking meter
Bin
Post box
Lifebuoy
Pump

LEVELS LEGEND

Existing level
Proposed path level
Proposed crossfall

SURVEYED TREES

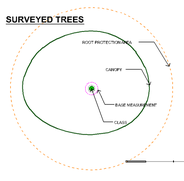


PROPOSED PLANTING LEGEND

See dwg 15373-3-750 for species

Hedging
Wildflower meadow
Grass
Wire fence

BR-T SUDS Bioretention area Impermeable
BR SUDS Bioretention area Permeable
SW SUDS Swale area
PA Planting area

SUDS catchment indicated with pink line

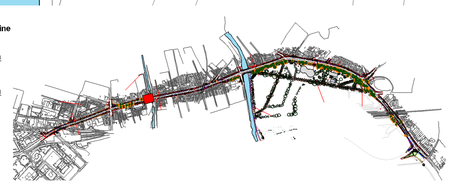



SURFACE LEGEND

A2 — **Material Ref A2 Detail Ref P01-P03**
600X600mm, 63-100mm thickness stone paving slab.
Leinster Granite.

C1 — **Material Ref C1 Detail Ref P01-P03**
600X600mm, 63-100mm thickness PC Concrete paving slab.

B1 — **Material Ref B1 Detail Ref P04**
150X150mm, 63-100mm thickness granite setts.
Silver-Grey Iberian Granite.

B2 — **Material Ref B2 Detail Ref P04**
150X150mm, 63-100mm thickness granite setts.
Leinster Granite.

B3 — **Material Ref B3 Detail Ref P04**
100X100mm, 100mm thickness granite setts.
Charcoal - Black, Split / textured.

B4 — **Material Ref B4 Detail Ref P04**
150X150mm, 100mm thickness granite setts.
Charcoal - Black, Flamed.

B5 — **Material Ref B5 Detail Ref P05**
Leinster Granite setts laid in Bogen style.

B6 — **Material Ref B6. Detail Ref P06**
100 X 100mm, 80mm thickness.
Leinster Granite.

Material Ref B6.1 Detail Ref P06
1000mm diameter 80mm thick feature
Leinster granite centrepiece.

Detail Ref P07a
400X400mm 80mm thick Tactile paving.
Refer to engineers drawings for details

Detail Ref P07b
400X400mm 80mm thick Tactile granite paving.
Platform edge ; Black Charcoal.

Detail Ref P07c
150X600mm 80mm thick Tactile granite paving.
Guidance strip ; Black Charcoal.

C2 — **Material Ref C2 Detail Ref - Engineers Details**
In-Situ Concrete, Natural colour, fine bush marked finish

C3 — **Material Ref C3.1/C3.2 Detail Ref Eng Details**
In-situ designed mix White/Charcoal concrete with ground finish

C5 — **Material Ref C5.**
Buff colored asphalt to Engineers detail & specification.

E1 — **Material Ref E. Detail Ref: P8**
Buff self binding gravel.

CH Coal Hole
DS Demarcation Setts
DC Drainage channel
K1 Antique kerbs

STREET FURNITURE LEGEND

F1.1 — **Detail Ref F1.1**
2850mm Timber seat

F1.2 — **Detail Ref F1.2**
1900mmTimber seat

F2 — **Detail Ref F2**
1900mm Timber seat.

F3 — **Detail Ref F3**
1800mm Timber bench

F4.1 — **Detail Ref F4.1**
Concrete bench - 1800mm x 600 width. White concrete with timber part seat

F4.2 — **Detail Ref F4.2**
Concrete cube bench - 600 X 600mm seating cube. Black with ground finish.

F5 — **Detail Ref F5**
850 X 750 Sheffield style bicycle stand. Stainless Steel. Matt finish.

TREE LEGEND

Proposed Trees Detail Ref: TP
In structural tree pit

Proposed Trees Detail Ref: TP
In grass/vegetation

Existing Trees Detail Ref: EP
With structural soil added

Tree Planting Schedule

Street Trees		Ornamental Trees			
T1	Corylus colurna	T6	Betula pendula	T7	Quercus petrea 25%
T2	Tilia cordata "Greenspire"	T8	Quercus ilex		Fagus sylvatica 25%
T3	Platanus X hispanica				Aesculus hippocastanum 20%
T4	Acer pseudoplatanus "Erectum"				Prunus avium "Plena" 20%
					Magnolia kobus 10%

Existing Trees
Retained

TRAFFIC SIGNAL LEGEND

- Cantilever traffic pole
- Sign post
- Traffic pole
- Phone box
- CCTV Pole
- Micro pillar
- Public lighting
- Mini pillar
- Traffic fibre cabinet
- Watermain kiosk

UTILITY ACCESS COVER LEGEND

- SUDS overflow gully
- Aeration inlet

KERB LEGEND

- Kerb
- Road inlet kerb
- Cycle inlet kerb
- Kerb gully
- Flow control


STREET SERVICES

- Parking meter
- Bin
- Post box
- Lifebuoy
- Pump

LEVELS LEGEND

- Existing level (317)
- Proposed path level
- Proposed crossfall

SURVEYED TREES

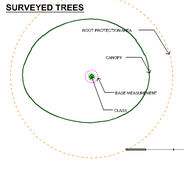


PROPOSED PLANTING LEGEND

See dwg 15373-3-750 for species

- Hedging
- Wildflower meadow
- Grass
- Wire fence (WF)
- BR-T
- BR
- SW
- PA

SUDS catchment indicated with pink line

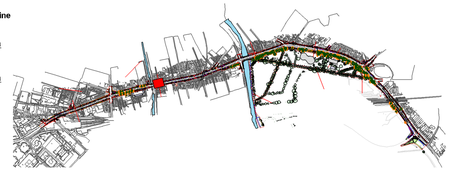

- SUDS Bioretention area Impermeable
- SUDS Bioretention area Permeable
- SUDS Swale area
- Planting area


CONTRACT STATUS

REV	DATE	AMENDMENT
C1	01/03/22	CHANGE ORDER 1

CUNNANE STRATTON REYNOLDS
LAND PLANNING & DESIGN

DUBLIN OFFICE
3 MOLESWORTH PLACE DUBLIN 2
TEL 01 661 0419 FAX 01 661 0431
EMAIL info@csrlandplan.ie

PROJECT: CLONTARF TO CITY CENTRE PROJECT	DATE: DEC 2020
	SCALE: 1:100@A1 1:200@A3
DRAWING: GENERAL ARRANGEMENT PLAN	DRAWN: PE/EG/DOL CHECKED: DOL
	DWG NO: C2CC-CSR-ELS-S2_AE-DR-CH-503215

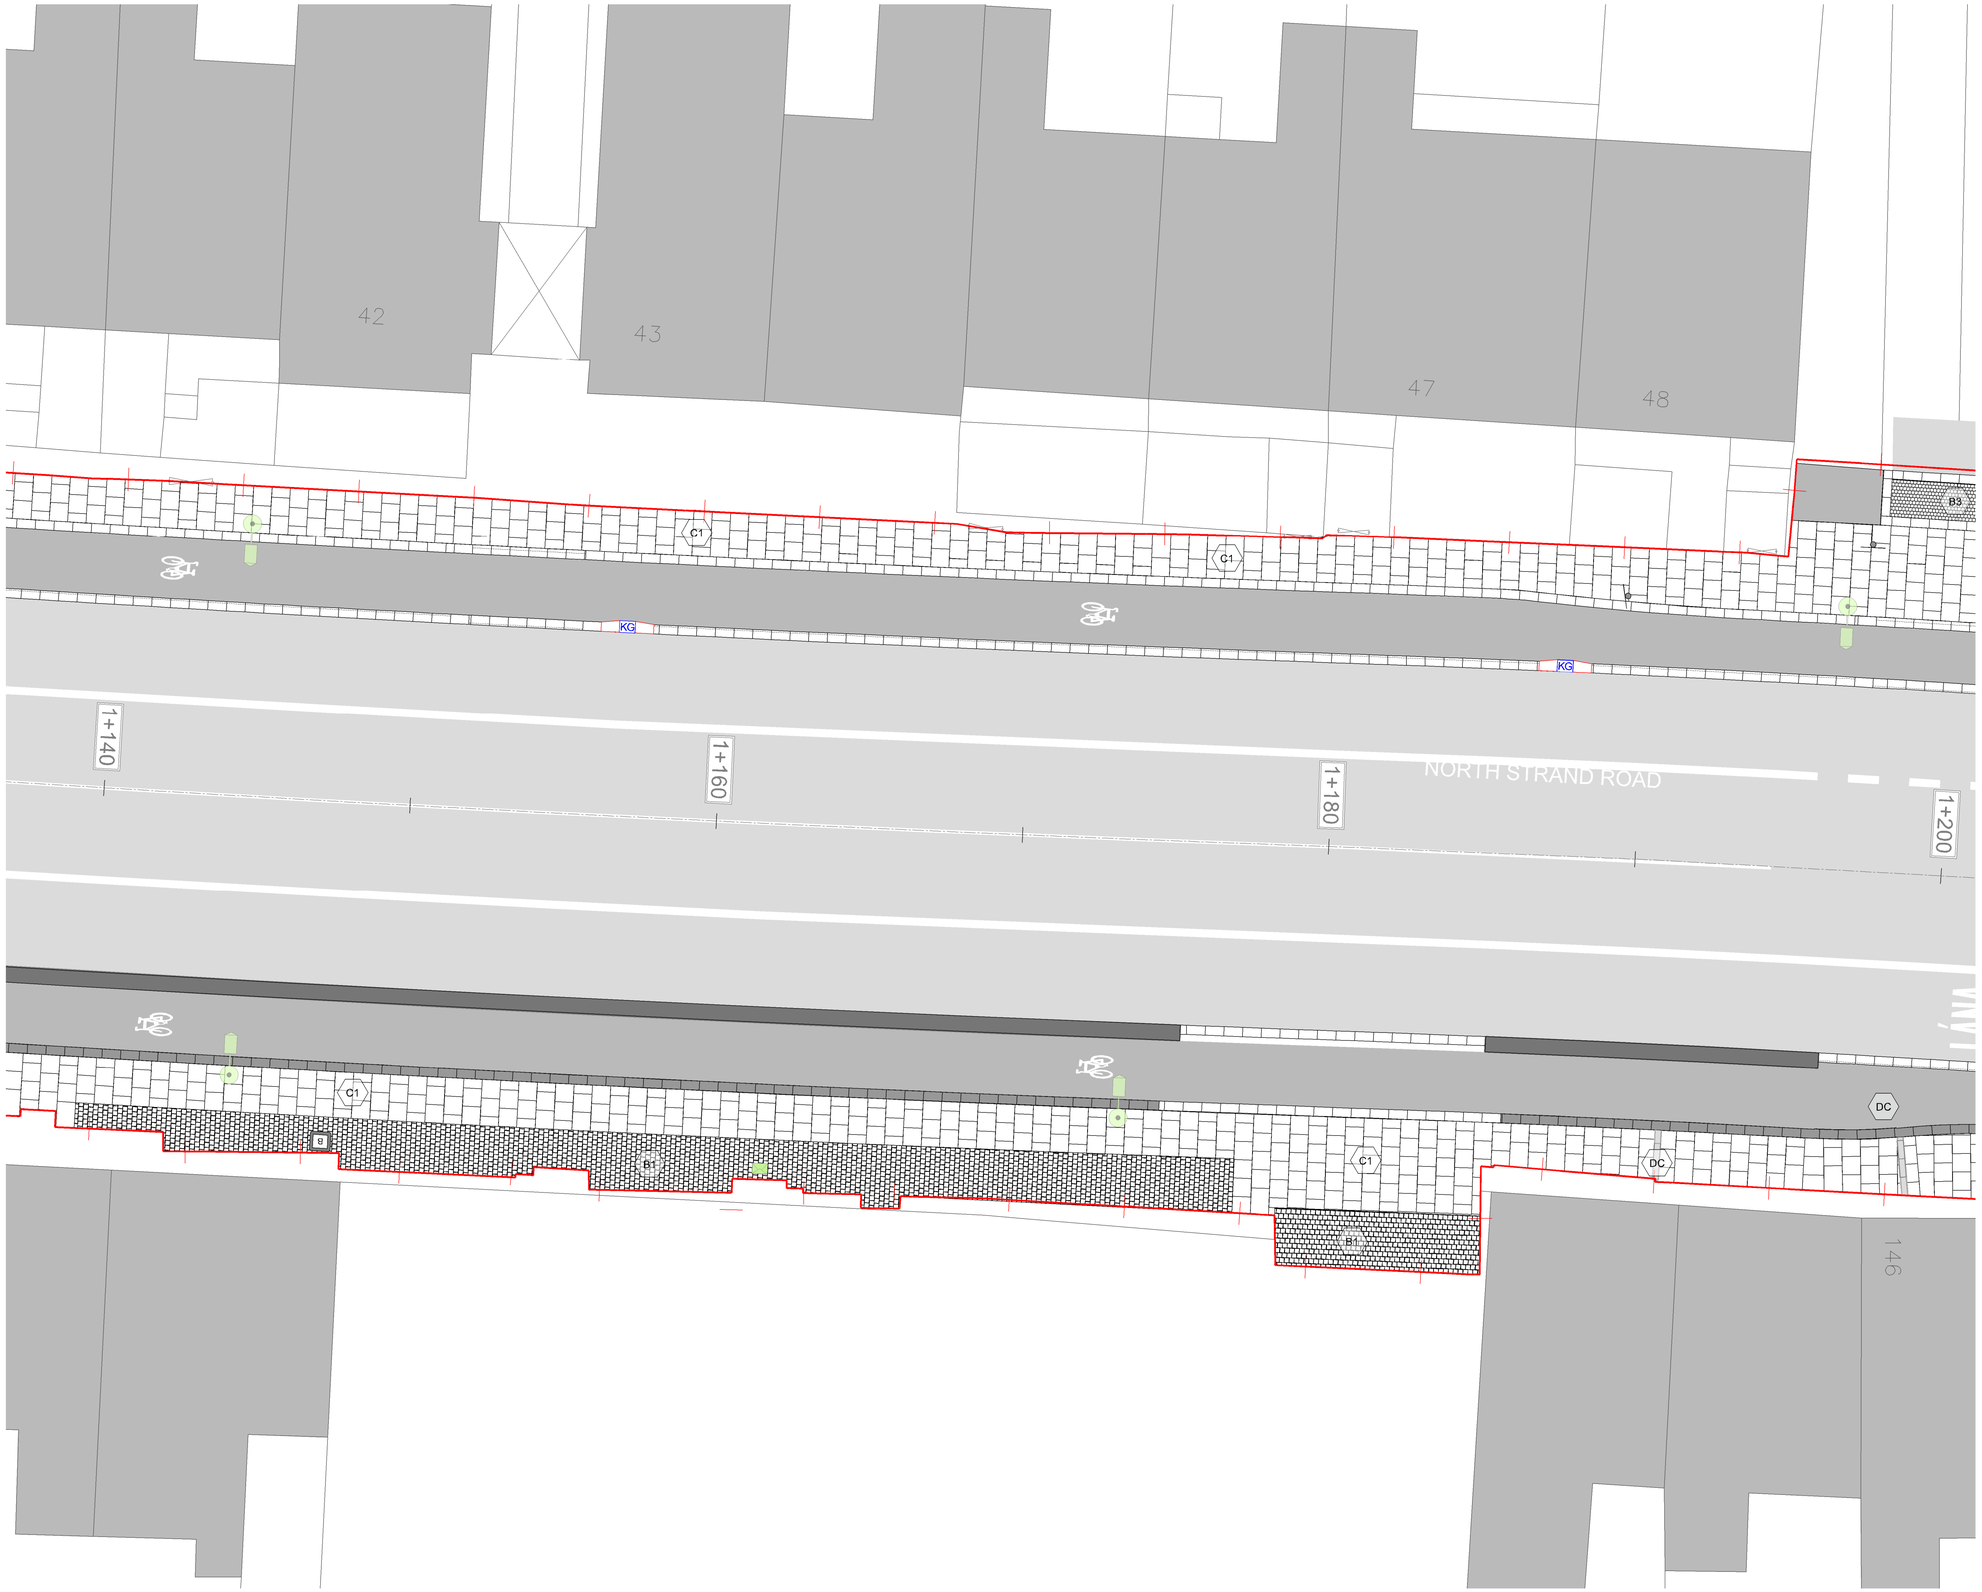

SURFACE LEGEND

A2 — **Material Ref A2 Detail Ref P01-P03**
600X600mm, 63-100mm thickness stone paving slab.
Leinster Granite.

C1 — **Material Ref C1 Detail Ref P01-P03**
600X600mm, 63-100mm thickness PC Concrete paving slab.

B1 — **Material Ref B1 Detail Ref P04**
150X150mm, 63-100mm thickness granite setts.
Silver-Grey Iberian Granite.

B2 — **Material Ref B2 Detail Ref P04**
150X150mm, 63-100mm thickness granite setts.
Leinster Granite.

B3 — **Material Ref B3 Detail Ref P04**
100X100mm, 100mm thickness granite setts.
Charcoal - Black, Split / textured.

B4 — **Material Ref B4 Detail Ref P04**
150X150mm, 100mm thickness granite setts.
Charcoal - Black, Flamed.

B5 — **Material Ref B5 Detail Ref P05**
Leinster Granite setts laid in Bogen style.

B6 — **Material Ref B6. Detail Ref P06**
100 X 100mm, 80mm thickness.
Leinster Granite.

Material Ref B6.1 Detail Ref P06
1000mm diameter 80mm thick feature
Leinster granite centrepiece.

Detail Ref P07a
400X400mm 80mm thick Tactile paving.
Refer to engineers drawings for details

Detail Ref P07b
400X400mm 80mm thick Tactile granite paving.
Platform edge ; Black Charcoal.

Detail Ref P07c
150X600mm 80mm thick Tactile granite paving.
Guidance strip ; Black Charcoal.

C2 — **Material Ref C2 Detail Ref - Engineers Details**
In-Situ Concrete, Natural colour, fine bush marked finish

C3 — **Material Ref C3.1/C3.2 Detail Ref Eng Details**
In-situ designed mix White/Charcoal concrete with ground finish

C5 — **Material Ref C5.**
Buff colored asphalt to Engineers detail & specification.

E1 — **Material Ref E. Detail Ref: P8**
Buff self binding gravel.

CH Coal Hole

DS Demarcation Setts

DC Drainage channel

K1 Antique kerbs

STREET FURNITURE LEGEND

F1.1 — **Detail Ref F1.1**
2850mm Timber seat

F1.2 — **Detail Ref F1.2**
1900mmTimber seat

F2 — **Detail Ref F2**
1900mm Timber seat.

F3 — **Detail Ref F3**
1800mm Timber bench

F4.1 — **Detail Ref F4.1**
Concrete bench - 1800mm x 600 width. White concrete with timber part seat

F4.2 — **Detail Ref F4.2**
Concrete cube bench - 600 X 600mm seating cube. Black with ground finish.

F5 — **Detail Ref F5**
850 X 750 Sheffield style bicycle stand. Stainless Steel. Matt finish.

TREE LEGEND

Proposed Trees Detail Ref: TP
In structural tree pit

Proposed Trees Detail Ref: TP
In grass/vegetation

Existing Trees Detail Ref: EP
With structural soil added

Tree Planting Schedule

Street Trees		Ornamental Trees			
T1	Corylus colurna	T6	Betula pendula	T7	Quercus petrea 25%
T2	Tilia cordata "Greenspire"	T8	Quercus ilex		Fagus sylvatica 25%
T3	Platanus X hispanica				Aesculus hippocastanum 20%
T4	Acer pseudoplatanus "Erectum"				Prunus avium "Plena" 20%
					Magnolia kobus 10%

Existing Trees
Retained

TRAFFIC SIGNAL LEGEND

- Cantilever traffic pole
- Sign post
- Traffic pole
- Phone box
- CCTV Pole
- Micro pillar
- Public lighting
- Mini pillar
- Traffic fibre cabinet
- Watermain kiosk

UTILITY ACCESS COVER LEGEND

- SUDS overflow gully
- Aeration inlet

KERB LEGEND

- Kerb
- Road inlet kerb
- Cycle inlet kerb
- Kerb gully
- Flow control


STREET SERVICES

- Parking meter
- Bin
- Post box
- Lifebuoy
- Pump

LEVELS LEGEND

- Existing level (3.117)
- Proposed path level
- Proposed crossfall

SURVEYED TREES

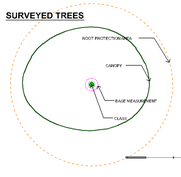


PROPOSED PLANTING LEGEND

See dwg 15373-3-750 for species

- Hedging
- Wildflower meadow
- Grass
- Wire fence (WF)
- BR-T — SUDS Bioretention area Impermeable
- BR — SUDS Bioretention area Permeable
- SW — SUDS Swale area
- PA — Planting area

SUDS catchment indicated with pink line

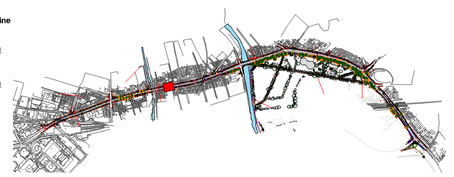

REV	DATE	AMENDMENT
C1	01/03/22	CHANGE ORDER 1

CONTRACT STATUS

CUNNANE STRATTON REYNOLDS
LAND PLANNING & DESIGN

DUBLIN OFFICE
3 MOLESWORTH PLACE DUBLIN 2
TEL 01 661 0419 FAX 01 661 0431
EMAIL info@csrlandplan.ie

PROJECT: CLONTARF TO CITY CENTRE PROJECT	DATE: DEC 2020
	SCALE: 1:100@A1 1:200@A3
DRAWING: GENERAL ARRANGEMENT PLAN	DRAWN: PE/EG/DOL CHECKED: DOL
	DWG NO: C2CC-CSR-ELS-S2_AE-DR-CH-503216



SURFACE LEGEND

A2 — **Material Ref A2 Detail Ref P01-P03**
600X600mm, 63-100mm thickness stone paving slab.
Leinster Granite.

C1 — **Material Ref C1 Detail Ref P01-P03**
600X600mm, 63-100mm thickness PC Concrete paving slab.

B1 — **Material Ref B1 Detail Ref P04**
150X150mm, 63-100mm thickness granite setts.
Silver-Grey Iberian Granite.

B2 — **Material Ref B2 Detail Ref P04**
150X150mm, 63-100mm thickness granite setts.
Leinster Granite.

B3 — **Material Ref B3 Detail Ref P04**
100X100mm, 100mm thickness granite setts.
Charcoal - Black, Split / textured.

B4 — **Material Ref B4 Detail Ref P04**
150X150mm, 100mm thickness granite setts.
Charcoal - Black, Flamed.

B5 — **Material Ref B5 Detail Ref P05**
Leinster Granite setts laid in Bogen style.

B6 — **Material Ref B6. Detail Ref P06**
100 X 100mm, 80mm thickness.
Leinster Granite.

Material Ref B6.1 Detail Ref P06
1000mm diameter 80mm thick feature
Leinster granite centrepiece.

Detail Ref P07a
400X400mm 80mm thick Tactile paving.
Refer to engineers drawings for details

Detail Ref P07b
400X400mm 80mm thick Tactile granite paving.
Platform edge ; Black Charcoal.

Detail Ref P07c
150X600mm 80mm thick Tactile granite paving.
Guidance strip ; Black Charcoal.

C2 — **Material Ref C2 Detail Ref - Engineers Details**
In-Situ Concrete, Natural colour, fine bush marked finish

C3 — **Material Ref C3.1/C3.2 Detail Ref Eng Details**
In-situ designed mix White/Charcoal concrete with ground finish

C5 — **Material Ref C5.**
Buff colored asphalt to Engineers detail & specification.

E1 — **Material Ref E. Detail Ref: P8**
Buff self binding gravel.

CH Coal Hole
DS Demarcation Setts
DC Drainage channel
K1 Antique kerbs

STREET FURNITURE LEGEND

F1.1 — **Detail Ref F1.1**
2850mm Timber seat

F1.2 — **Detail Ref F1.2**
1900mmTimber seat

F2 — **Detail Ref F2**
1900mm Timber seat.

F3 — **Detail Ref F3**
1800mm Timber bench

F4.1 — **Detail Ref F4.1**
Concrete bench - 1800mm x 600 width. White concrete with timber part seat

F4.2 — **Detail Ref F4.2**
Concrete cube bench - 600 X 600mm seating cube. Black with ground finish.

F5 — **Detail Ref F5**
850 X 750 Sheffield style bicycle stand. Stainless Steel. Matt finish.

TREE LEGEND

Proposed Trees Detail Ref: TP
In structural tree pit

Proposed Trees Detail Ref: TP
In grass/vegetation

Existing Trees Detail Ref: EP
With structural soil added

Tree Planting Schedule

Street Trees		Ornamental Trees			
T1	Corylus colurna	T6	Betula pendula	T7	Quercus petrea 25%
T2	Tilia cordata "Greenspire"	T8	Quercus ilex		Fagus sylvatica 25%
T3	Platanus X hispanica				Aesculus hippocastanum 20%
T4	Acer pseudoplatanus "Erectum"				Prunus avium "Plena" 20%
					Magnolia kobus 10%

Existing Trees
Retained

C1 01/03/22 CHANGE ORDER 1

REV	DATE	AMENDMENT

CONTRACT STATUS

CUNNANE STRATTON REYNOLDS
LAND PLANNING & DESIGN

DUBLIN OFFICE
3 MOLESWORTH PLACE DUBLIN 2
TEL 01 661 0419 FAX 01 661 0431
EMAIL info@csrlandplan.ie

PROJECT: CLONTARF TO CITY CENTRE PROJECT	DATE: DEC 2020
	SCALE: 1:100@A1 1:200@A3
DRAWING: GENERAL ARRANGEMENT PLAN	DRAWN: PE/EG/DOL CHECKED: DOL
	DWG NO: C2CC-CSR-ELS-S2_AE-DR-CH-503217

TRAFFIC SIGNAL LEGEND

- Cantilever traffic pole
- Sign post
- Traffic pole
- Phone box
- CCTV Pole
- Micro pillar
- Public lighting
- Mini pillar
- Traffic fibre cabinet
- Watermain kiosk

UTILITY ACCESS COVER LEGEND

- SUDS overflow gully
- Aeration inlet

KERB LEGEND

- Kerb
- Road inlet kerb
- Cycle inlet kerb
- Kerb gully
- Flow control


STREET SERVICES

- Parking meter
- Bin
- Post box
- Lifebuoy
- Pump

LEVELS LEGEND

- Existing level (317)
- Proposed path level
- Proposed crossfall

SURVEYED TREES

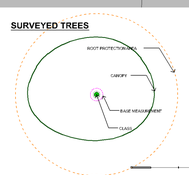

PROPOSED PLANTING LEGEND

See dwg 15373-3-750 for species

- Hedging
- Wildflower meadow
- Grass
- WF Wire fence

BR-T, BR, SW, PA

- SUDS Bioretention area Impermeable
- SUDS Bioretention area Permeable
- SUDS Swale area
- Planting area

SUDS catchment indicated with pink line





SURFACE LEGEND

A2 — **Material Ref A2 Detail Ref P01-P03**
600X600mm, 63-100mm thickness stone paving slab.
Leinster Granite.

C1 — **Material Ref C1 Detail Ref P01-P03**
600X600mm, 63-100mm thickness PC Concrete paving slab.

B1 — **Material Ref B1 Detail Ref P04**
150X150mm, 63-100mm thickness granite setts.
Silver-Grey Iberian Granite.

B2 — **Material Ref B2 Detail Ref P04**
150X150mm, 63-100mm thickness granite setts.
Leinster Granite.

B3 — **Material Ref B3 Detail Ref P04**
100X100mm, 100mm thickness granite setts.
Charcoal - Black, Split / textured.

B4 — **Material Ref B4 Detail Ref P04**
150X150mm, 100mm thickness granite setts.
Charcoal - Black, Flamed.

B5 — **Material Ref B5 Detail Ref P05**
Leinster Granite setts laid in Bogen style.

B6 — **Material Ref B6. Detail Ref P06**
100 X 100mm, 80mm thickness.
Leinster Granite.

Material Ref B6.1 Detail Ref P06
1000mm diameter 80mm thick feature
Leinster granite centrepiece.

Detail Ref P07a
400X400mm 80mm thick Tactile paving.
Refer to engineers drawings for details

Detail Ref P07b
400X400mm 80mm thick Tactile granite paving.
Platform edge ; Black Charcoal.

Detail Ref P07c
150X600mm 80mm thick Tactile granite paving.
Guidance strip ; Black Charcoal.

C2 — **Material Ref C2 Detail Ref - Engineers Details**
In-Situ Concrete, Natural colour, fine bush marked finish

C3 — **Material Ref C3.1/C3.2 Detail Ref Eng Details**
In-situ designed mix White/Charcoal concrete with ground finish

C5 — **Material Ref C5.**
Buff colored asphalt to Engineers detail & specification.

E1 — **Material Ref E. Detail Ref: P8**
Buff self binding gravel.

CH — Coal Hole
DS — Demarcation Setts
DC — Drainage channel
K1 — Antique kerbs

STREET FURNITURE LEGEND

F1.1 — **Detail Ref F1.1**
2850mm Timber seat

F1.2 — **Detail Ref F1.2**
1900mmTimber seat

F2 — **Detail Ref F2**
1900mm Timber seat.

F3 — **Detail Ref F3**
1800mm Timber bench

F4.1 — **Detail Ref F4.1**
Concrete bench - 1800mm x 600 width. White concrete with timber part seat

F4.2 — **Detail Ref F4.2**
Concrete cube bench - 600 X 600mm seating cube. Black with ground finish.

F5 — **Detail Ref F5**
850 X 750 Sheffield style bicycle stand. Stainless Steel. Matt finish.

TREE LEGEND

Proposed Trees Detail Ref: TP
In structural tree pit

Proposed Trees Detail Ref: TP
In grass/vegetation

Existing Trees Detail Ref: EP
With structural soil added

Tree Planting Schedule

Street Trees		Ornamental Trees			
T1	Corylus colurna	T6	Betula pendula	T7	Quercus petrea 25%
T2	Tilia cordata "Greenspire"	T8	Quercus ilex		Fagus sylvatica 25%
T3	Platanus X hispanica				Aesculus hippocastanum 20%
T4	Acer pseudoplatanus "Erectum"				Prunus avium "Plena" 20%
					Magnolia kobus 10%

Existing Trees
Retained

C1 01/03/22 CHANGE ORDER 1

REV	DATE	AMENDMENT

CONTRACT STATUS

CUNNANE STRATTON REYNOLDS
LAND PLANNING & DESIGN

DUBLIN OFFICE
3 MOLESWORTH PLACE DUBLIN 2
TEL 01 661 0419 FAX 01 661 0431
EMAIL info@csrlandplan.ie

TRAFFIC SIGNAL LEGEND

- Cantilever traffic pole
- Sign post
- Traffic pole
- Phone box
- CCTV Pole
- Micro pillar
- Public lighting
- Mini pillar
- Traffic fibre cabinet
- Watermain kiosk

UTILITY ACCESS COVER LEGEND

- SUDS overflow gully
- Aeration inlet

KERB LEGEND

- Kerb
- Road inlet kerb
- Cycle inlet kerb
- Kerb gully
- Flow control


STREET SERVICES

- Parking meter
- Bin
- Post box
- Lifebuoy
- Pump

LEVELS LEGEND

- Existing level (3.117)
- Proposed path level
- Proposed crossfall

SURVEYED TREES

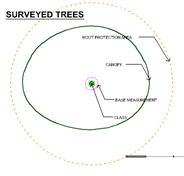


PROPOSED PLANTING LEGEND

See dwg 15373-3-750 for species

- Hedging
- Wildflower meadow
- Grass
- Wire fence (WF)

BR-T — SUDS Bioretention area Impermeable
BR — SUDS Bioretention area Permeable
SW — SUDS Swale area
PA — Planting area

SUDS catchment indicated with pink line

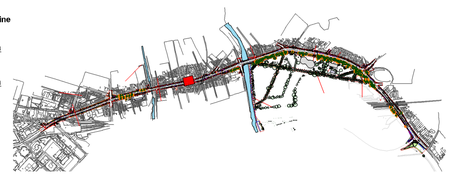

PROJECT: CLONTARF TO CITY CENTRE PROJECT	DATE:	DEC 2020
	SCALE:	1:100@A1 1:200@A3
DRAWING: GENERAL ARRANGEMENT PLAN	DRAWN:	PE/EG/DOL
	CHECKED:	DOL
	DWG NO: C2CC-CSR-ELS-S2_AE-DR-CH-503218	



SURFACE LEGEND

A2 — **Material Ref A2 Detail Ref P01-P03**
600X600mm, 63-100mm thickness stone paving slab.
Leinster Granite.

C1 — **Material Ref C1 Detail Ref P01-P03**
600X600mm, 63-100mm thickness PC Concrete paving slab.

B1 — **Material Ref B1 Detail Ref P04**
150X150mm, 63-100mm thickness granite setts.
Silver-Grey Iberian Granite.

B2 — **Material Ref B2 Detail Ref P04**
150X150mm, 63-100mm thickness granite setts.
Leinster Granite.

B3 — **Material Ref B3 Detail Ref P04**
100X100mm, 100mm thickness granite setts.
Charcoal - Black, Split / textured.

B4 — **Material Ref B4 Detail Ref P04**
150X150mm, 100mm thickness granite setts.
Charcoal - Black, Flamed.

B5 — **Material Ref B5 Detail Ref P05**
Leinster Granite setts laid in Bogen style.

B6 — **Material Ref B6. Detail Ref P06**
100 X 100mm, 80mm thickness.
Leinster Granite.

Material Ref B6.1 Detail Ref P06
1000mm diameter 80mm thick feature
Leinster granite centrepiece.

Detail Ref P07a
400X400mm 80mm thick Tactile paving.
Refer to engineers drawings for details

Detail Ref P07b
400X400mm 80mm thick Tactile granite paving.
Platform edge ; Black Charcoal.

Detail Ref P07c
150X600mm 80mm thick Tactile granite paving.
Guidance strip ; Black Charcoal.

C2 — **Material Ref C2 Detail Ref - Engineers Details**
In-Situ Concrete, Natural colour, fine bush marked finish

C3 — **Material Ref C3.1/C3.2 Detail Ref Eng Details**
In-situ designed mix White/Charcoal concrete with ground finish

C5 — **Material Ref C5.**
Buff colored asphalt to Engineers detail & specification.

E1 — **Material Ref E. Detail Ref: P8**
Buff self binding gravel.

CH Coal Hole
DS Demarcation Setts
DC Drainage channel
K1 Antique kerbs

STREET FURNITURE LEGEND

F1.1 — **Detail Ref F1.1** 2850mm Timber seat
F1.2 — **Detail Ref F1.2** 1900mmTimber seat
F2 — **Detail Ref F2** 1900mm Timber seat.
F3 — **Detail Ref F3** 1800mm Timber bench
F4.1 — **Detail Ref F4.1** Concrete bench - 1800mm x 600 width. White concrete with timber part seat
F4.2 — **Detail Ref F4.2** Concrete cube bench - 600 X 600mm seating cube. Black with ground finish.
F5 — **Detail Ref F5** 850 X 750 Sheffield style bicycle stand. Stainless Steel. Matt finish.

TREE LEGEND

Proposed Trees Detail Ref: TP
In structural tree pit

Proposed Trees Detail Ref: TP
In grass/vegetation

Existing Trees Detail Ref: EP
With structural soil added

Tree Planting Schedule

Street Trees		Ornamental Trees			
T1	Corylus columa	T6	Betula pendula	T7	Quercus petrea 25%
T2	Tilia cordata "Greenspire"	T8	Quercus ilex		Fagus sylvatica 25%
T3	Platanus X hispanica				Aesculus hippocastanum 20%
T4	Acer pseudoplatanus "Erectum"				Prunus avium "Plena" 20%
					Magnolia kobus 10%

Existing Trees
Retained

C1 01/03/22 CHANGE ORDER 1

REV	DATE	AMENDMENT

CONTRACT STATUS

CUNNANE STRATTON REYNOLDS
LAND PLANNING & DESIGN

DUBLIN OFFICE
3 MOLESWORTH PLACE DUBLIN 2
TEL 01 661 0419 FAX 01 661 0431
EMAIL info@csrlandplan.ie

TRAFFIC SIGNAL LEGEND

- Cantilever traffic pole
- Sign post
- Traffic pole
- Phone box
- CCTV Pole
- Micro pillar
- Public lighting
- Mini pillar
- Traffic fibre cabinet
- Watermain kiosk

UTILITY ACCESS COVER LEGEND

- SUDS overflow gully
- Aeration inlet

KERB LEGEND

- Kerb
- Road inlet kerb
- Cycle inlet kerb
- Kerb gully
- Flow control


STREET SERVICES

- Parking meter
- Bin
- Post box
- Lifebuoy
- Pump

LEVELS LEGEND

- Existing level (3.117)
- Proposed path level
- Proposed crossfall

SURVEYED TREES

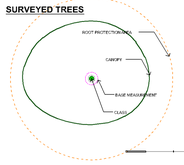


PROPOSED PLANTING LEGEND

See dwg 15373-3-750 for species


- Hedging
- Wildflower meadow
- Grass
- WF — Wire fence

BR-T — **SUDS Bioretention area** Impermeable
BR — **SUDS Bioretention area** Permeable
SW — **SUDS Swale area**
PA — **Planting area**

SUDS catchment indicated with pink line

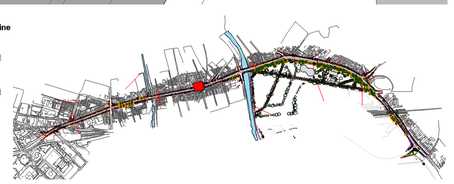

PROJECT: CLONTARF TO CITY CENTRE PROJECT	DATE: DEC 2020
	SCALE: 1:100@A1 1:200@A3
DRAWING: GENERAL ARRANGEMENT PLAN	DRAWN: PE/EG/DOL CHECKED: DOL
	DWG NO: C2CC-CSR-ELS-S2_AE-DR-CH-503219

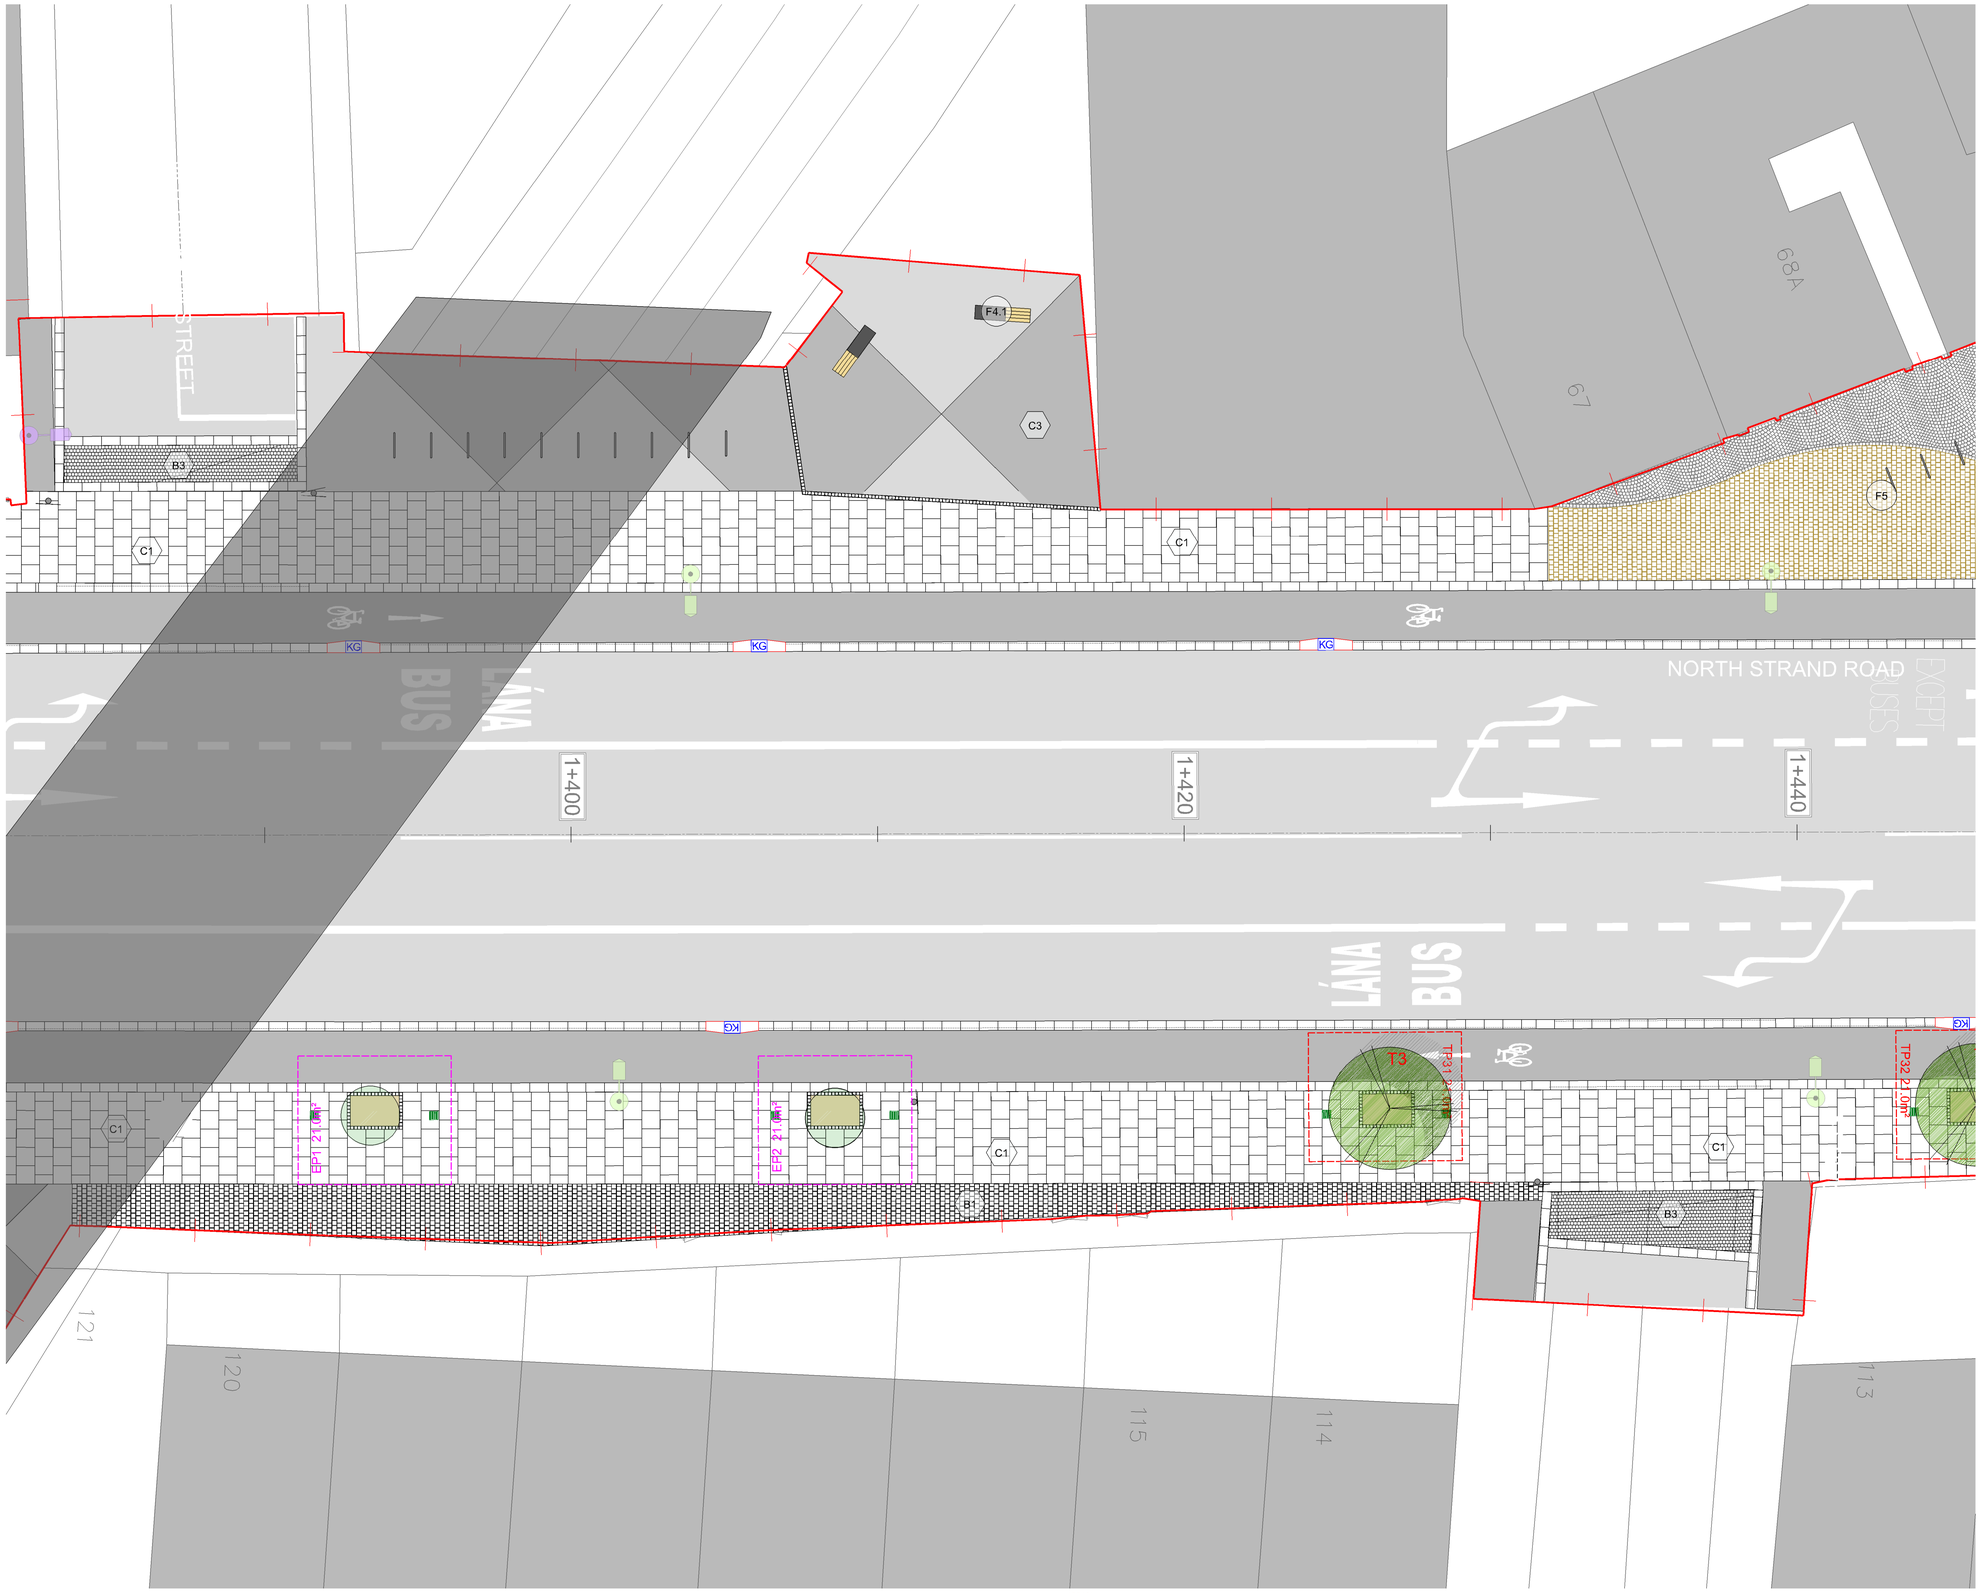

SURFACE LEGEND

A2 — **Material Ref A2 Detail Ref P01-P03**
600X600mm, 63-100mm thickness stone paving slab.
Leinster Granite.

C1 — **Material Ref C1 Detail Ref P01-P03**
600X600mm, 63-100mm thickness PC Concrete paving slab.

B1 — **Material Ref B1 Detail Ref P04**
150X150mm, 63-100mm thickness granite setts.
Silver-Grey Iberian Granite.

B2 — **Material Ref B2 Detail Ref P04**
150X150mm, 63-100mm thickness granite setts.
Leinster Granite.

B3 — **Material Ref B3 Detail Ref P04**
100X100mm, 100mm thickness granite setts.
Charcoal - Black, Split / textured.

B4 — **Material Ref B4 Detail Ref P04**
150X150mm, 100mm thickness granite setts.
Charcoal - Black, Flamed.

B5 — **Material Ref B5 Detail Ref P05**
Leinster Granite setts laid in Bogen style.

B6 — **Material Ref B6. Detail Ref P06**
100 X 100mm, 80mm thickness.
Leinster Granite.

Material Ref B6.1 Detail Ref P06
1000mm diameter 80mm thick feature
Leinster granite centrepiece.

Detail Ref P07a
400X400mm 80mm thick Tactile paving.
Refer to engineers drawings for details

Detail Ref P07b
400X400mm 80mm thick Tactile granite paving.
Platform edge ; Black Charcoal.

Detail Ref P07c
150X600mm 80mm thick Tactile granite paving.
Guidance strip ; Black Charcoal.

C2 — **Material Ref C2 Detail Ref - Engineers Details**
In-Situ Concrete, Natural colour, fine bush marked finish

C3 — **Material Ref C3.1/C3.2 Detail Ref Eng Details**
In-situ designed mix White/Charcoal concrete with ground finish

C5 — **Material Ref C5.**
Buff colored asphalt to Engineers detail & specification.

E1 — **Material Ref E. Detail Ref: P8**
Buff self binding gravel.

CH Coal Hole

DS Demarcation Setts

DC Drainage channel

K1 Antique kerbs

STREET FURNITURE LEGEND

F1.1 — **Detail Ref F1.1**
2850mm Timber seat

F1.2 — **Detail Ref F1.2**
1900mmTimber seat

F2 — **Detail Ref F2**
1900mm Timber seat.

F3 — **Detail Ref F3**
1800mm Timber bench

F4.1 — **Detail Ref F4.1**
Concrete bench - 1800mm x 600 width. White concrete with timber part seat

F4.2 — **Detail Ref F4.2**
Concrete cube bench - 600 X 600mm seating cube. Black with ground finish.

F5 — **Detail Ref F5**
850 X 750 Sheffield style bicycle stand. Stainless Steel. Matt finish.

TREE LEGEND

Proposed Trees Detail Ref: TP
In structural tree pit

Proposed Trees Detail Ref: TP
In grass/vegetation

Existing Trees Detail Ref: EP
With structural soil added

Tree Planting Schedule					
Street Trees		**Ornamental Trees**			
T1	Corylus columa	T6	Betula pendula	T7	Quercus petrea 25%
T2	Tilia cordata "Greenspire"	T8	Quercus ilex		Fagus sylvatica 25%
T3	Platanus X hispanica				Aesculus hippocastanum 20%
T4	Acer pseudoplatanus "Erectum"				Prunus avium "Plena" 20%
					Magnolia kobus 10%

Existing Trees
Retained

REV	DATE	AMENDMENT
C1	01/03/22	CHANGE ORDER 1

CONTRACT STATUS

CUNNANE STRATTON REYNOLDS
LAND PLANNING & DESIGN

DUBLIN OFFICE
3 MOLESWORTH PLACE DUBLIN 2
TEL 01 661 0419 FAX 01 661 0431
EMAIL info@csrlandplan.ie

PROJECT: CLONTARF TO CITY CENTRE PROJECT	DATE: DEC 2020
	SCALE: 1:100@A1 1:200@A3
DRAWING: GENERAL ARRANGEMENT PLAN	DRAWN: PE/EG/DOL CHECKED: DOL
	DWG NO: C2CC-CSR-ELS-S2_AE-DR-CH-503220

TRAFFIC SIGNAL LEGEND

- Cantilever traffic pole
- Sign post
- Traffic pole
- Phone box
- CCTV Pole
- Micro pillar
- Public lighting
- Mini pillar
- Traffic fibre cabinet
- Watermain kiosk

UTILITY ACCESS COVER LEGEND

- SUDS overflow gully
- Aeration inlet

KERB LEGEND

- Kerb
- Road inlet kerb
- Cycle inlet kerb
- Kerb gully
- Flow control


STREET SERVICES

- Parking meter
- Bin
- Post box
- Lifebuoy
- Pump

LEVELS LEGEND

- Existing level (317)
- Proposed path level
- Proposed crossfall

SURVEYED TREES

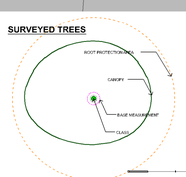

PROPOSED PLANTING LEGEND

See dwg 15373-3-750 for species

- Hedging
- Wildflower meadow
- Grass
- Wire fence (WF)

SUDS catchment indicated with pink line

- BR-T — SUDS Bioretention area Impermeable
- BR — SUDS Bioretention area Permeable
- SW — SUDS Swale area
- PA — Planting area





SURFACE LEGEND

A2 — **Material Ref A2 Detail Ref P01-P03**
600X600mm, 63-100mm thickness stone paving slab.
Leinster Granite.

C1 — **Material Ref C1 Detail Ref P01-P03**
600X600mm, 63-100mm thickness PC Concrete paving slab.

B1 — **Material Ref B1 Detail Ref P04**
150X150mm, 63-100mm thickness granite setts.
Silver-Grey Iberian Granite.

B2 — **Material Ref B2 Detail Ref P04**
150X150mm, 63-100mm thickness granite setts.
Leinster Granite.

B3 — **Material Ref B3 Detail Ref P04**
100X100mm, 100mm thickness granite setts.
Charcoal - Black, Split / textured.

B4 — **Material Ref B4 Detail Ref P04**
150X150mm, 100mm thickness granite setts.
Charcoal - Black, Flamed.

B5 — **Material Ref B5 Detail Ref P05**
Leinster Granite setts laid in Bogen style.

B6 — **Material Ref B6. Detail Ref P06**
100 X 100mm, 80mm thickness.
Leinster Granite.

Material Ref B6.1 Detail Ref P06
1000mm diameter 80mm thick feature
Leinster granite centrepiece.

Detail Ref P07a
400X400mm 80mm thick Tactile paving.
Refer to engineers drawings for details

Detail Ref P07b
400X400mm 80mm thick Tactile granite paving.
Platform edge ; Black Charcoal.

Detail Ref P07c
150X600mm 80mm thick Tactile granite paving.
Guidance strip ; Black Charcoal.

C2 — **Material Ref C2 Detail Ref - Engineers Details**
In-Situ Concrete, Natural colour, fine bush marked finish

C3 — **Material Ref C3.1/C3.2 Detail Ref Eng Details**
In-situ designed mix White/Charcoal concrete with ground finish

C5 — **Material Ref C5.**
Buff colored asphalt to Engineers detail & specification.

E1 — **Material Ref E. Detail Ref: P8**
Buff self binding gravel.

CH Coal Hole

DS Demarcation Setts

DC Drainage channel

K1 Antique kerbs

STREET FURNITURE LEGEND

F1.1 — **Detail Ref F1.1**
2850mm Timber seat

F1.2 — **Detail Ref F1.2**
1900mmTimber seat

F2 — **Detail Ref F2**
1900mm Timber seat.

F3 — **Detail Ref F3**
1800mm Timber bench

F4.1 — **Detail Ref F4.1**
Concrete bench - 1800mm x 600 width. White concrete with timber part seat

F4.2 — **Detail Ref F4.2**
Concrete cube bench - 600 X 600mm seating cube. Black with ground finish.

F5 — **Detail Ref F5**
850 X 750 Sheffield style bicycle stand. Stainless Steel. Matt finish.

TREE LEGEND

Proposed Trees Detail Ref: TP
In structural tree pit

Proposed Trees Detail Ref: TP
In grass/vegetation

Existing Trees Detail Ref: EP
With structural soil added

Tree Planting Schedule					
Street Trees		**Ornamental Trees**			
T1	Corylus colurna	T6	Betula pendula	T7	Quercus petrea 25%
T2	Tilia cordata "Greenspire"	T8	Quercus ilex		Fagus sylvatica 25%
T3	Platanus X hispanica				Aesculus hippocastanum 20%
T4	Acer pseudoplatanus "Erectum"				Prunus avium "Plena" 20%
					Magnolia kobus 10%

Existing Trees
Retained

C1 01/03/22 CHANGE ORDER 1

REV	DATE	AMENDMENT

CONTRACT STATUS

CUNNANE STRATTON REYNOLDS
LAND PLANNING & DESIGN

DUBLIN OFFICE
3 MOLESWORTH PLACE DUBLIN 2
TEL 01 661 0419 FAX 01 661 0431
EMAIL info@csrlandplan.ie

PROJECT: CLONTARF TO CITY CENTRE PROJECT	DATE: DEC 2020
	SCALE: 1:100@A1 1:200@A3
DRAWING: GENERAL ARRANGEMENT PLAN	DRAWN: PE/EG/DOL CHECKED: DOL
	DWG NO: C2CC-CSR-ELS-S2_AE-DR-CH-503221

TRAFFIC SIGNAL LEGEND

- Cantilever traffic pole
- Sign post
- Traffic pole
- Phone box
- CCTV Pole
- Micro pillar
- Public lighting
- Mini pillar
- Traffic fibre cabinet
- Watermain kiosk

UTILITY ACCESS COVER LEGEND

- SUDS overflow gully
- Aeration inlet

KERB LEGEND

- Kerb
- Road inlet kerb
- Cycle inlet kerb
- Kerb gully
- Flow control


STREET SERVICES

- Parking meter
- Bin
- Post box
- Lifebuoy
- Pump

LEVELS LEGEND

- Existing level (317)
- Proposed path level
- Proposed crossfall

SURVEYED TREES

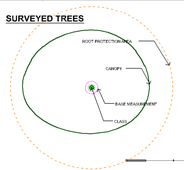


PROPOSED PLANTING LEGEND

See dwg 15373-3-750 for species

- Hedging
- Wildflower meadow
- Grass
- WF — Wire fence

BR-T — SUDS Bioretention area Impermeable
BR — SUDS Bioretention area Permeable
SW — SUDS Swale area
PA — Planting area

SUDS catchment indicated with pink line

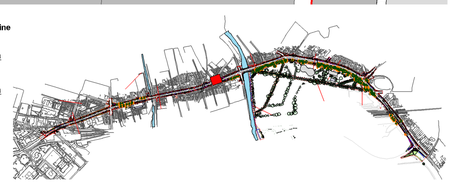



SURFACE LEGEND

Material Ref A2 Detail Ref P01-P03
600X600mm, 63-100mm thickness stone paving slab.
Leinster Granite.

Material Ref C1 Detail Ref P01-P03
600X600mm, 63-100mm thickness PC Concrete paving slab.

Material Ref B1 Detail Ref P04
150X150mm, 63-100mm thickness granite setts.
Silver-Grey Iberian Granite.

Material Ref B2 Detail Ref P04
150X150mm, 63-100mm thickness granite setts.
Leinster Granite.

Material Ref B3 Detail Ref P04
100X100mm, 100mm thickness granite setts.
Charcoal - Black, Split / textured.

Material Ref B4 Detail Ref P04
150X150mm, 100mm thickness granite setts.
Charcoal - Black, Flamed.

Material Ref B5 Detail Ref P05
Leinster Granite setts laid in Bogen style.

Material Ref B6. Detail Ref P06
100 X 100mm, 80mm thickness.
Leinster Granite.

Material Ref B6.1 Detail Ref P06
1000mm diameter 80mm thick feature
Leinster granite centrepiece.

Detail Ref P07a
400X400mm 80mm thick Tactile paving.
Refer to engineers drawings for details

Detail Ref P07b
400X400mm 80mm thick Tactile granite paving.
Platform edge ; Black Charcoal.

Detail Ref P07c
150X600mm 80mm thick Tactile granite paving.
Guidance strip ; Black Charcoal.

Material Ref C2 Detail Ref - Engineers Details
In-Situ Concrete, Natural colour, fine bush marked finish

Material Ref C3.1/C3.2 Detail Ref Eng Details
In-situ designed mix White/Charcoal concrete with ground finish

Material Ref C5.
Buff colored asphalt to Engineers detail & specification.

Material Ref E. Detail Ref: P8
Buff self binding gravel.

CH Coal Hole
DS Demarcation Setts
DC Drainage channel
K1 Antique kerbs

STREET FURNITURE LEGEND

F1.1 **Detail Ref F1.1** 2850mm Timber seat
F1.2 **Detail Ref F1.2** 1900mmTimber seat
F2 **Detail Ref F2** 1900mm Timber seat.
F3 **Detail Ref F3** 1800mm Timber bench
F4.1 **Detail Ref F4.1** Concrete bench - 1800mm x 600 width. White concrete with timber part seat
F4.2 **Detail Ref F4.2** Concrete cube bench - 600 X 600mm seating cube. Black with ground finish.
F5 **Detail Ref F5** 850 X 750 Sheffield style bicycle stand. Stainless Steel. Matt finish.

TREE LEGEND

Proposed Trees Detail Ref: TP
In structural tree pit

Proposed Trees Detail Ref: TP
In grass/vegetation

Existing Trees Detail Ref: EP
With structural soil added

Tree Planting Schedule

Street Trees		Ornamental Trees			
T1	Corylus colurna	T6	Betula pendula	T7	Quercus petrea 25%
T2	Tilia cordata "Greenspire"	T8	Quercus ilex		Fagus sylvatica 25%
T3	Platanus X hispanica				Aesculus hippocastanum 20%
T4	Acer pseudoplatanus "Erectum"				Prunus avium "Plena" 20%
					Magnolia kobus 10%

Existing Trees
Retained

C1 01/03/22 CHANGE ORDER 1

REV	DATE	AMENDMENT

CONTRACT STATUS

CUNNANE STRATTON REYNOLDS
LAND PLANNING & DESIGN

DUBLIN OFFICE
3 MOLESWORTH PLACE DUBLIN 2
TEL 01 661 0419 FAX 01 661 0431
EMAIL info@csrlandplan.ie

PROJECT: CLONTARF TO CITY CENTRE PROJECT	DATE: DEC 2020
	SCALE: 1:100@A1 1:200@A3
DRAWING: GENERAL ARRANGEMENT PLAN	DRAWN: PE/EG/DOL CHECKED: DOL
	DWG NO: C2CC-CSR-ELS-S2_AE-DR-CH-503222

TRAFFIC SIGNAL LEGEND

Cantilever traffic pole
Sign post
Traffic pole
Phone box
CCTV Pole
Micro pillar
Public lighting
Mini pillar
Traffic fibre cabinet
Watermain kiosk

UTILITY ACCESS COVER LEGEND

SUDS overflow gully
Aeration inlet

KERB LEGEND

Kerb
Road inlet kerb
Cycle inlet kerb
Kerb gully
Flow control


STREET SERVICES

Parking meter
Bin
Post box
Lifebuoy
Pump

LEVELS LEGEND

Existing level
Proposed path level
Proposed crossfall

SURVEYED TREES

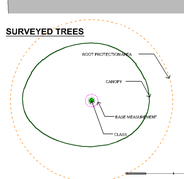


PROPOSED PLANTING LEGEND

See dwg 15373-3-750 for species

Hedging
Wildflower meadow
Grass
Wire fence
BR-T
BR
SW
PA
SUDS Bioretention area Impermeable
SUDS Bioretention area Permeable
SUDS Swale area
Planting area

SUDS catchment indicated with pink line

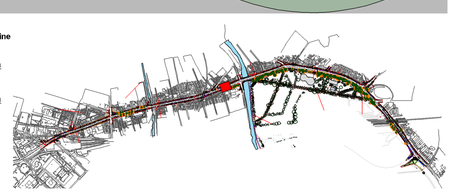



SURFACE LEGEND

A2 — **Material Ref A2 Detail Ref P01-P03**
600X600mm, 63-100mm thickness stone paving slab.
Leinster Granite.

C1 — **Material Ref C1 Detail Ref P01-P03**
600X600mm, 63-100mm thickness PC Concrete paving slab.

B1 — **Material Ref B1 Detail Ref P04**
150X150mm, 63-100mm thickness granite setts.
Silver-Grey Iberian Granite.

B2 — **Material Ref B2 Detail Ref P04**
150X150mm, 63-100mm thickness granite setts.
Leinster Granite.

B3 — **Material Ref B3 Detail Ref P04**
100X100mm, 100mm thickness granite setts.
Charcoal - Black, Split / textured.

B4 — **Material Ref B4 Detail Ref P04**
150X150mm, 100mm thickness granite setts.
Charcoal - Black, Flamed.

B5 — **Material Ref B5 Detail Ref P05**
Leinster Granite setts laid in Bogen style.

B6 — **Material Ref B6. Detail Ref P06**
100 X 100mm, 80mm thickness.
Leinster Granite.

Material Ref B6.1 Detail Ref P06
1000mm diameter 80mm thick feature
Leinster granite centrepiece.

Detail Ref P07a
400X400mm 80mm thick Tactile paving.
Refer to engineers drawings for details

Detail Ref P07b
400X400mm 80mm thick Tactile granite paving.
Platform edge ; Black Charcoal.

Detail Ref P07c
150X600mm 80mm thick Tactile granite paving.
Guidance strip ; Black Charcoal.

C2 — **Material Ref C2 Detail Ref - Engineers Details**
In-Situ Concrete, Natural colour, fine bush marked finish

C3 — **Material Ref C3.1/C3.2 Detail Ref Eng Details**
In-situ designed mix White/Charcoal concrete with ground finish

C5 — **Material Ref C5.**
Buff colored asphalt to Engineers detail & specification.

E1 — **Material Ref E. Detail Ref: P8**
Buff self binding gravel.

CH Coal Hole

DS Demarcation Setts

DC Drainage channel

K1 Antique kerbs

STREET FURNITURE LEGEND

F1.1 — **Detail Ref F1.1**
2850mm Timber seat

F1.2 — **Detail Ref F1.2**
1900mmTimber seat

F2 — **Detail Ref F2**
1900mm Timber seat.

F3 — **Detail Ref F3**
1800mm Timber bench

F4.1 — **Detail Ref F4.1**
Concrete bench - 1800mm x 600 width. White concrete with timber part seat

F4.2 — **Detail Ref F4.2**
Concrete cube bench - 600 X 600mm seating cube. Black with ground finish.

F5 — **Detail Ref F5**
850 X 750 Sheffield style bicycle stand. Stainless Steel. Matt finish.

TREE LEGEND

Proposed Trees Detail Ref: TP
In structural tree pit

Proposed Trees Detail Ref: TP
In grass/vegetation

Existing Trees Detail Ref: EP
With structural soil added

Tree Planting Schedule

Street Trees		Ornamental Trees			
T1	Corylus colurna	T6	Betula pendula	T7	Quercus petrea 25%
T2	Tilia cordata "Greenspire"	T8	Quercus ilex		Fagus sylvatica 25%
T3	Platanus X hispanica				Aesculus hippocastanum 20%
T4	Acer pseudoplatanus "Erectum"				Prunus avium "Plena" 20%
					Magnolia kobus 10%

Existing Trees
Retained

TRAFFIC SIGNAL LEGEND

- Cantilever traffic pole
- Sign post
- Traffic pole
- Phone box
- CCTV Pole
- Micro pillar
- Public lighting
- Mini pillar
- Traffic fibre cabinet
- Watermain kiosk

UTILITY ACCESS COVER LEGEND

- SUDS overflow gully
- Aeration inlet

KERB LEGEND

- Kerb
- Road inlet kerb
- Cycle inlet kerb
- Kerb gully
- Flow control


STREET SERVICES

- Parking meter
- Bin
- Post box
- Lifebuoy
- Pump

LEVELS LEGEND

- Existing level
- Proposed path level
- Proposed crossfall

SURVEYED TREES

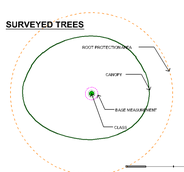

PROPOSED PLANTING LEGEND

See dwg 15373-3-750 for species

- Hedging
- Wildflower meadow
- Grass
- Wire fence

BR-T, BR, SW, PA

SUDS catchment indicated with pink line

- SUDS Bioretention area Impermeable
- SUDS Bioretention area Permeable
- SUDS Swale area
- Planting area




CONTRACT STATUS

REV	DATE	AMENDMENT
C1	01/03/22	CHANGE ORDER 1

CUNNANE STRATTON REYNOLDS
LAND PLANNING & DESIGN

DUBLIN OFFICE
3 MOLESWORTH PLACE DUBLIN 2
TEL 01 661 0419 FAX 01 661 0431
EMAIL info@csrlandplan.ie

PROJECT: CLONTARF TO CITY CENTRE PROJECT	DATE: DEC 2020
	SCALE: 1:100@A1 1:200@A3
DRAWING: GENERAL ARRANGEMENT PLAN	DRAWN: PE/EG/DOL CHECKED: DOL
	DWG NO: C2CC-CSR-ELS-S2_AE-DR-CH-503223

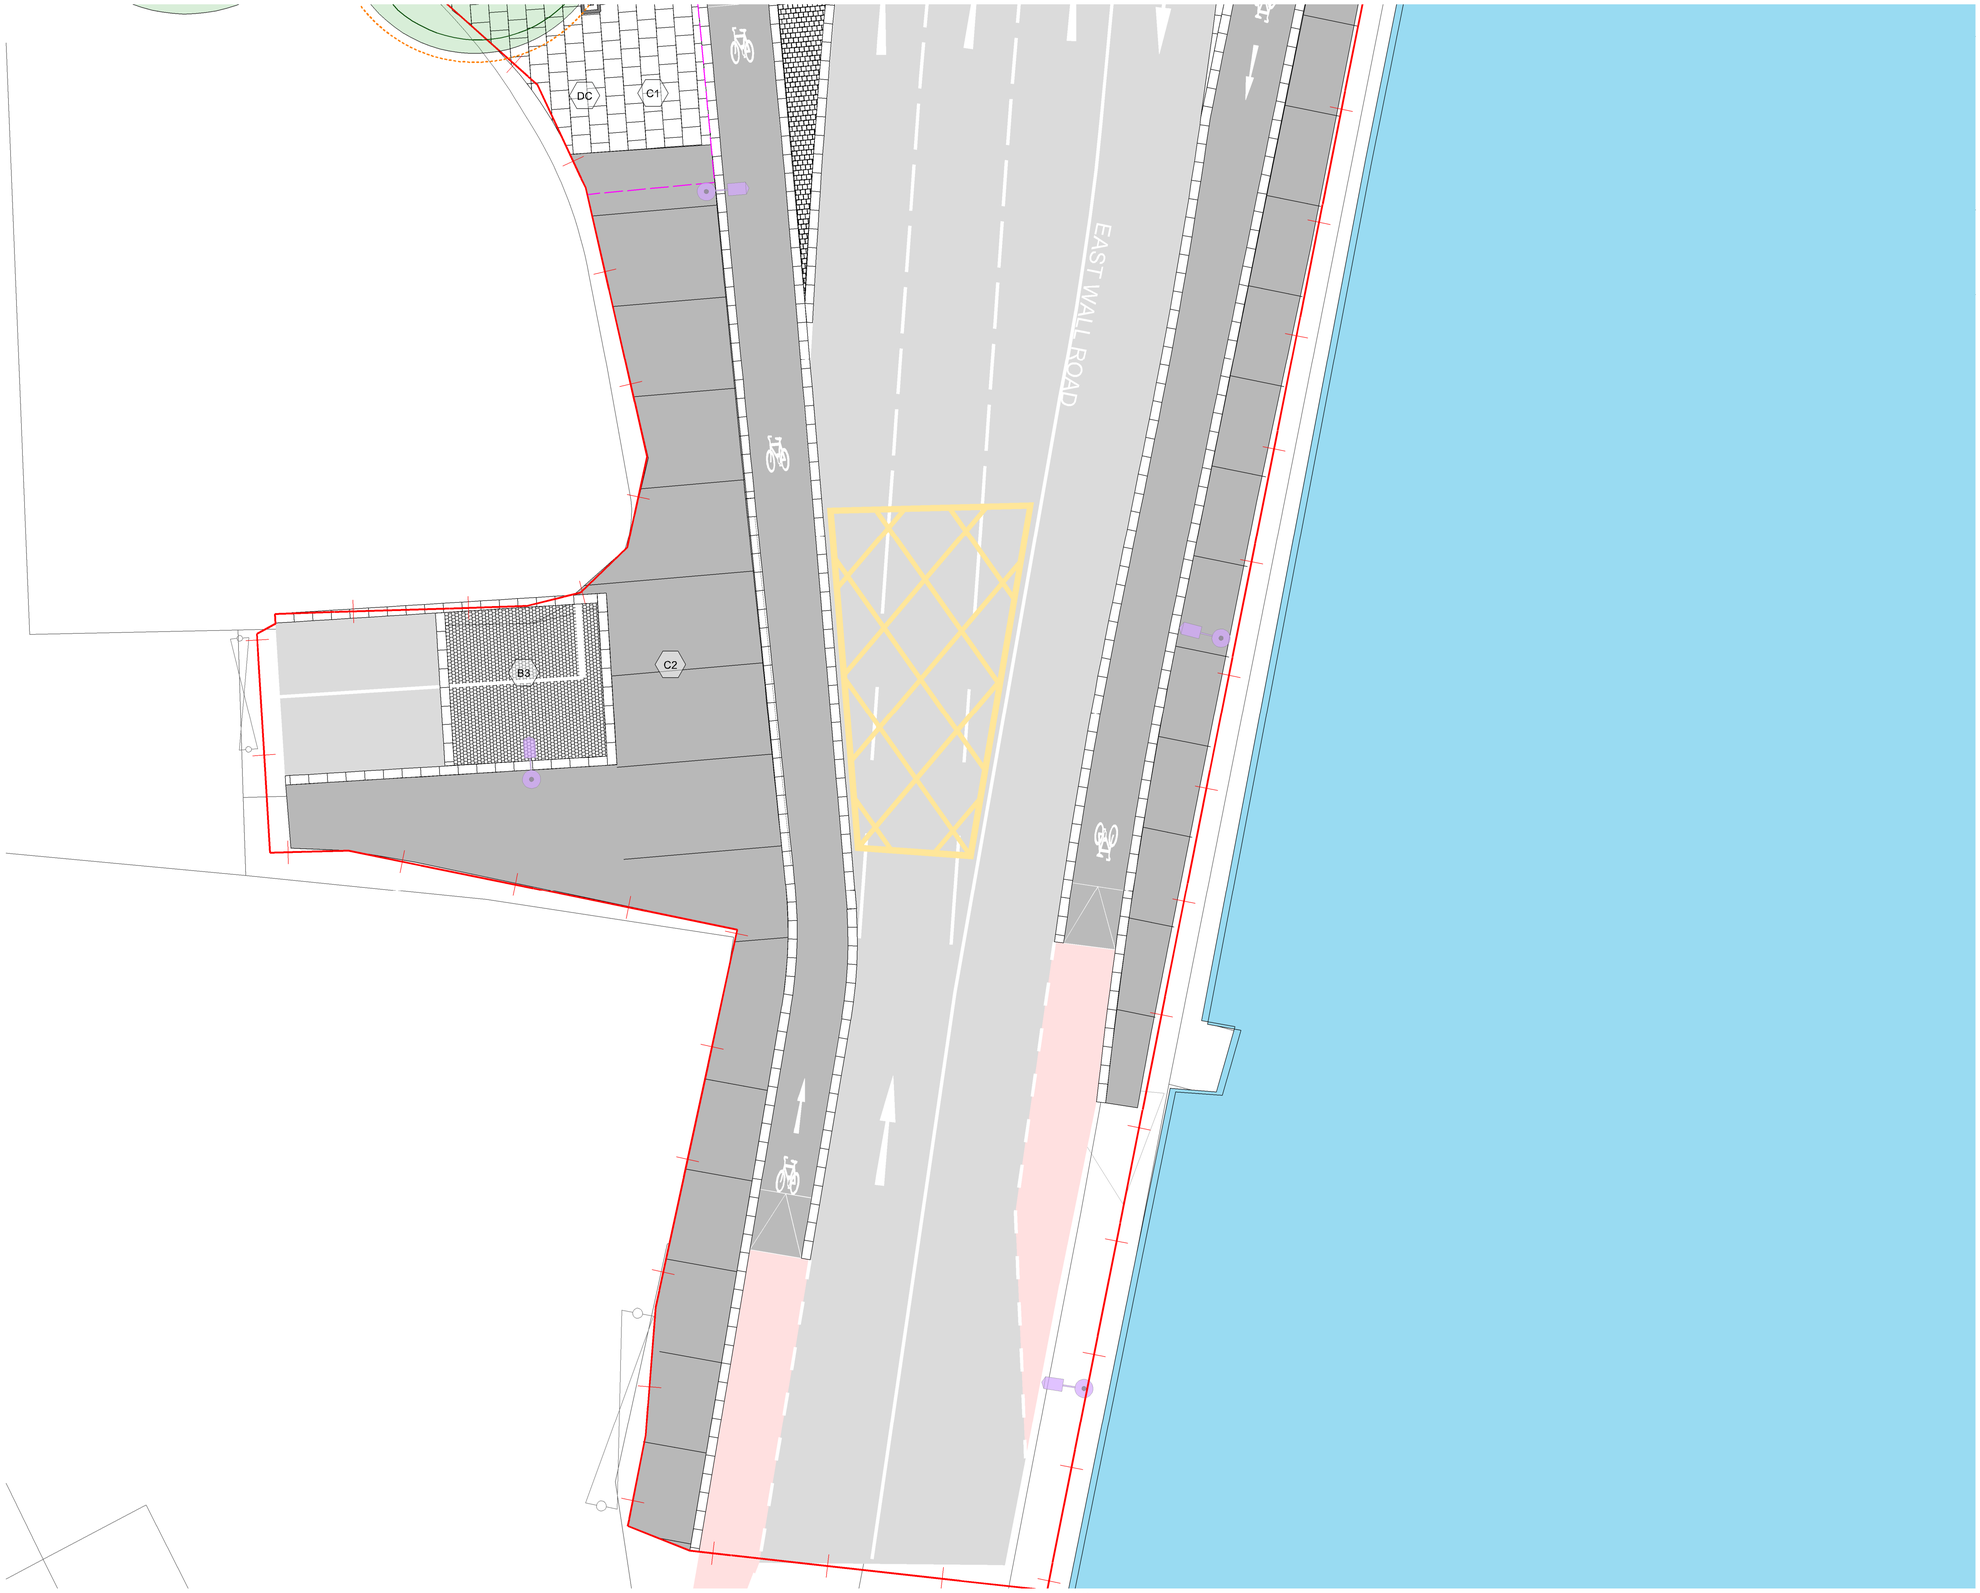

SURFACE LEGEND

A2 — **Material Ref A2 Detail Ref P01-P03**
600X600mm, 63-100mm thickness stone paving slab.
Leinster Granite.

C1 — **Material Ref C1 Detail Ref P01-P03**
600X600mm, 63-100mm thickness PC Concrete paving slab.

B1 — **Material Ref B1 Detail Ref P04**
150X150mm, 63-100mm thickness granite setts.
Silver-Grey Iberian Granite.

B2 — **Material Ref B2 Detail Ref P04**
150X150mm, 63-100mm thickness granite setts.
Leinster Granite.

B3 — **Material Ref B3 Detail Ref P04**
100X100mm, 100mm thickness granite setts.
Charcoal - Black, Split / textured.

B4 — **Material Ref B4 Detail Ref P04**
150X150mm, 100mm thickness granite setts.
Charcoal - Black, Flamed.

B5 — **Material Ref B5 Detail Ref P05**
Leinster Granite setts laid in Bogen style.

B6 — **Material Ref B6. Detail Ref P06**
100 X 100mm, 80mm thickness.
Leinster Granite.

Material Ref B6.1 Detail Ref P06
1000mm diameter 80mm thick feature
Leinster granite centrepiece.

Detail Ref P07a
400X400mm 80mm thick Tactile paving.
Refer to engineers drawings for details

Detail Ref P07b
400X400mm 80mm thick Tactile granite paving.
Platform edge ; Black Charcoal.

Detail Ref P07c
150X600mm 80mm thick Tactile granite paving.
Guidance strip ; Black Charcoal.

C2 — **Material Ref C2 Detail Ref - Engineers Details**
In-Situ Concrete, Natural colour, fine bush marked finish

C3 — **Material Ref C3.1/C3.2 Detail Ref Eng Details**
In-situ designed mix White/Charcoal concrete with ground finish

C5 — **Material Ref C5.**
Buff colored asphalt to Engineers detail & specification.

E1 — **Material Ref E. Detail Ref: P8**
Buff self binding gravel.

CH Coal Hole
DS Demarcation Setts
DC Drainage channel
K1 Antique kerbs

STREET FURNITURE LEGEND

F1.1 — **Detail Ref F1.1**
2850mm Timber seat

F1.2 — **Detail Ref F1.2**
1900mmTimber seat

F2 — **Detail Ref F2**
1900mm Timber seat.

F3 — **Detail Ref F3**
1800mm Timber bench

F4.1 — **Detail Ref F4.1**
Concrete bench - 1800mm x 600 width. White concrete with timber part seat

F4.2 — **Detail Ref F4.2**
Concrete cube bench - 600 X 600mm seating cube. Black with ground finish.

F5 — **Detail Ref F5**
850 X 750 Sheffield style bicycle stand. Stainless Steel. Matt finish.

TREE LEGEND

Proposed Trees Detail Ref: TP
In structural tree pit

Proposed Trees Detail Ref: TP
In grass/vegetation

Existing Trees Detail Ref: EP
With structural soil added

Tree Planting Schedule					
Street Trees		**Ornamental Trees**			
T1	Corylus colurna	T6	Betula pendula	T7	Quercus petrea 25%
T2	Tilia cordata "Greenspire"	T8	Quercus ilex		Fagus sylvatica 25%
T3	Platanus X hispanica				Aesculus hippocastanum 20%
T4	Acer pseudoplatanus "Erectum"				Prunus avium "Plena" 20%
					Magnolia kobus 10%

Existing Trees
Retained

C1 01/03/22 CHANGE ORDER 1

REV	DATE	AMENDMENT

CONTRACT STATUS

CUNNANE STRATTON REYNOLDS
LAND PLANNING & DESIGN

DUBLIN OFFICE
3 MOLESWORTH PLACE DUBLIN 2
TEL 01 661 0419 FAX 01 661 0431
EMAIL info@csrlandplan.ie

TRAFFIC SIGNAL LEGEND

- Cantilever traffic pole
- Sign post
- Traffic pole
- Phone box
- CCTV Pole
- Micro pillar
- Public lighting
- Mini pillar
- Traffic fibre cabinet
- Watermain kiosk

UTILITY ACCESS COVER LEGEND

- SUDS overflow gully
- Aeration inlet

KERB LEGEND

- Kerb
- Road inlet kerb
- Cycle inlet kerb
- Kerb gully
- Flow control


STREET SERVICES

- Parking meter
- Bin
- Post box
- Lifebuoy
- Pump

LEVELS LEGEND

- Existing level (311.7)
- Proposed path level
- Proposed crossfall

SURVEYED TREES

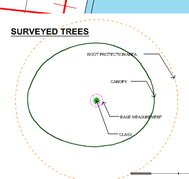


PROPOSED PLANTING LEGEND

See dwg 15373-3-750 for species


- Hedging (BR-T)
- Wildflower meadow (BR)
- Grass (SW)
- Wire fence (WF)
- Planting area (PA)

SUDS catchment indicated with pink line

- SUDS Bioretention area Impermeable
- SUDS Bioretention area Permeable
- SUDS Swale area

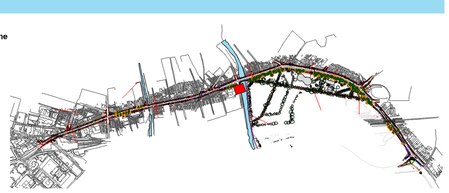

PROJECT:	DATE: DEC 2020
CLONTARF TO CITY CENTRE PROJECT	SCALE: 1:100@A1 1:200@A3
DRAWING: GENERAL ARRANGEMENT PLAN	DRAWN: PE/EG/DOL CHECKED: DOL
	DWG NO: C2CC-CSR-ELS-S2_AE-DR-CH-503224

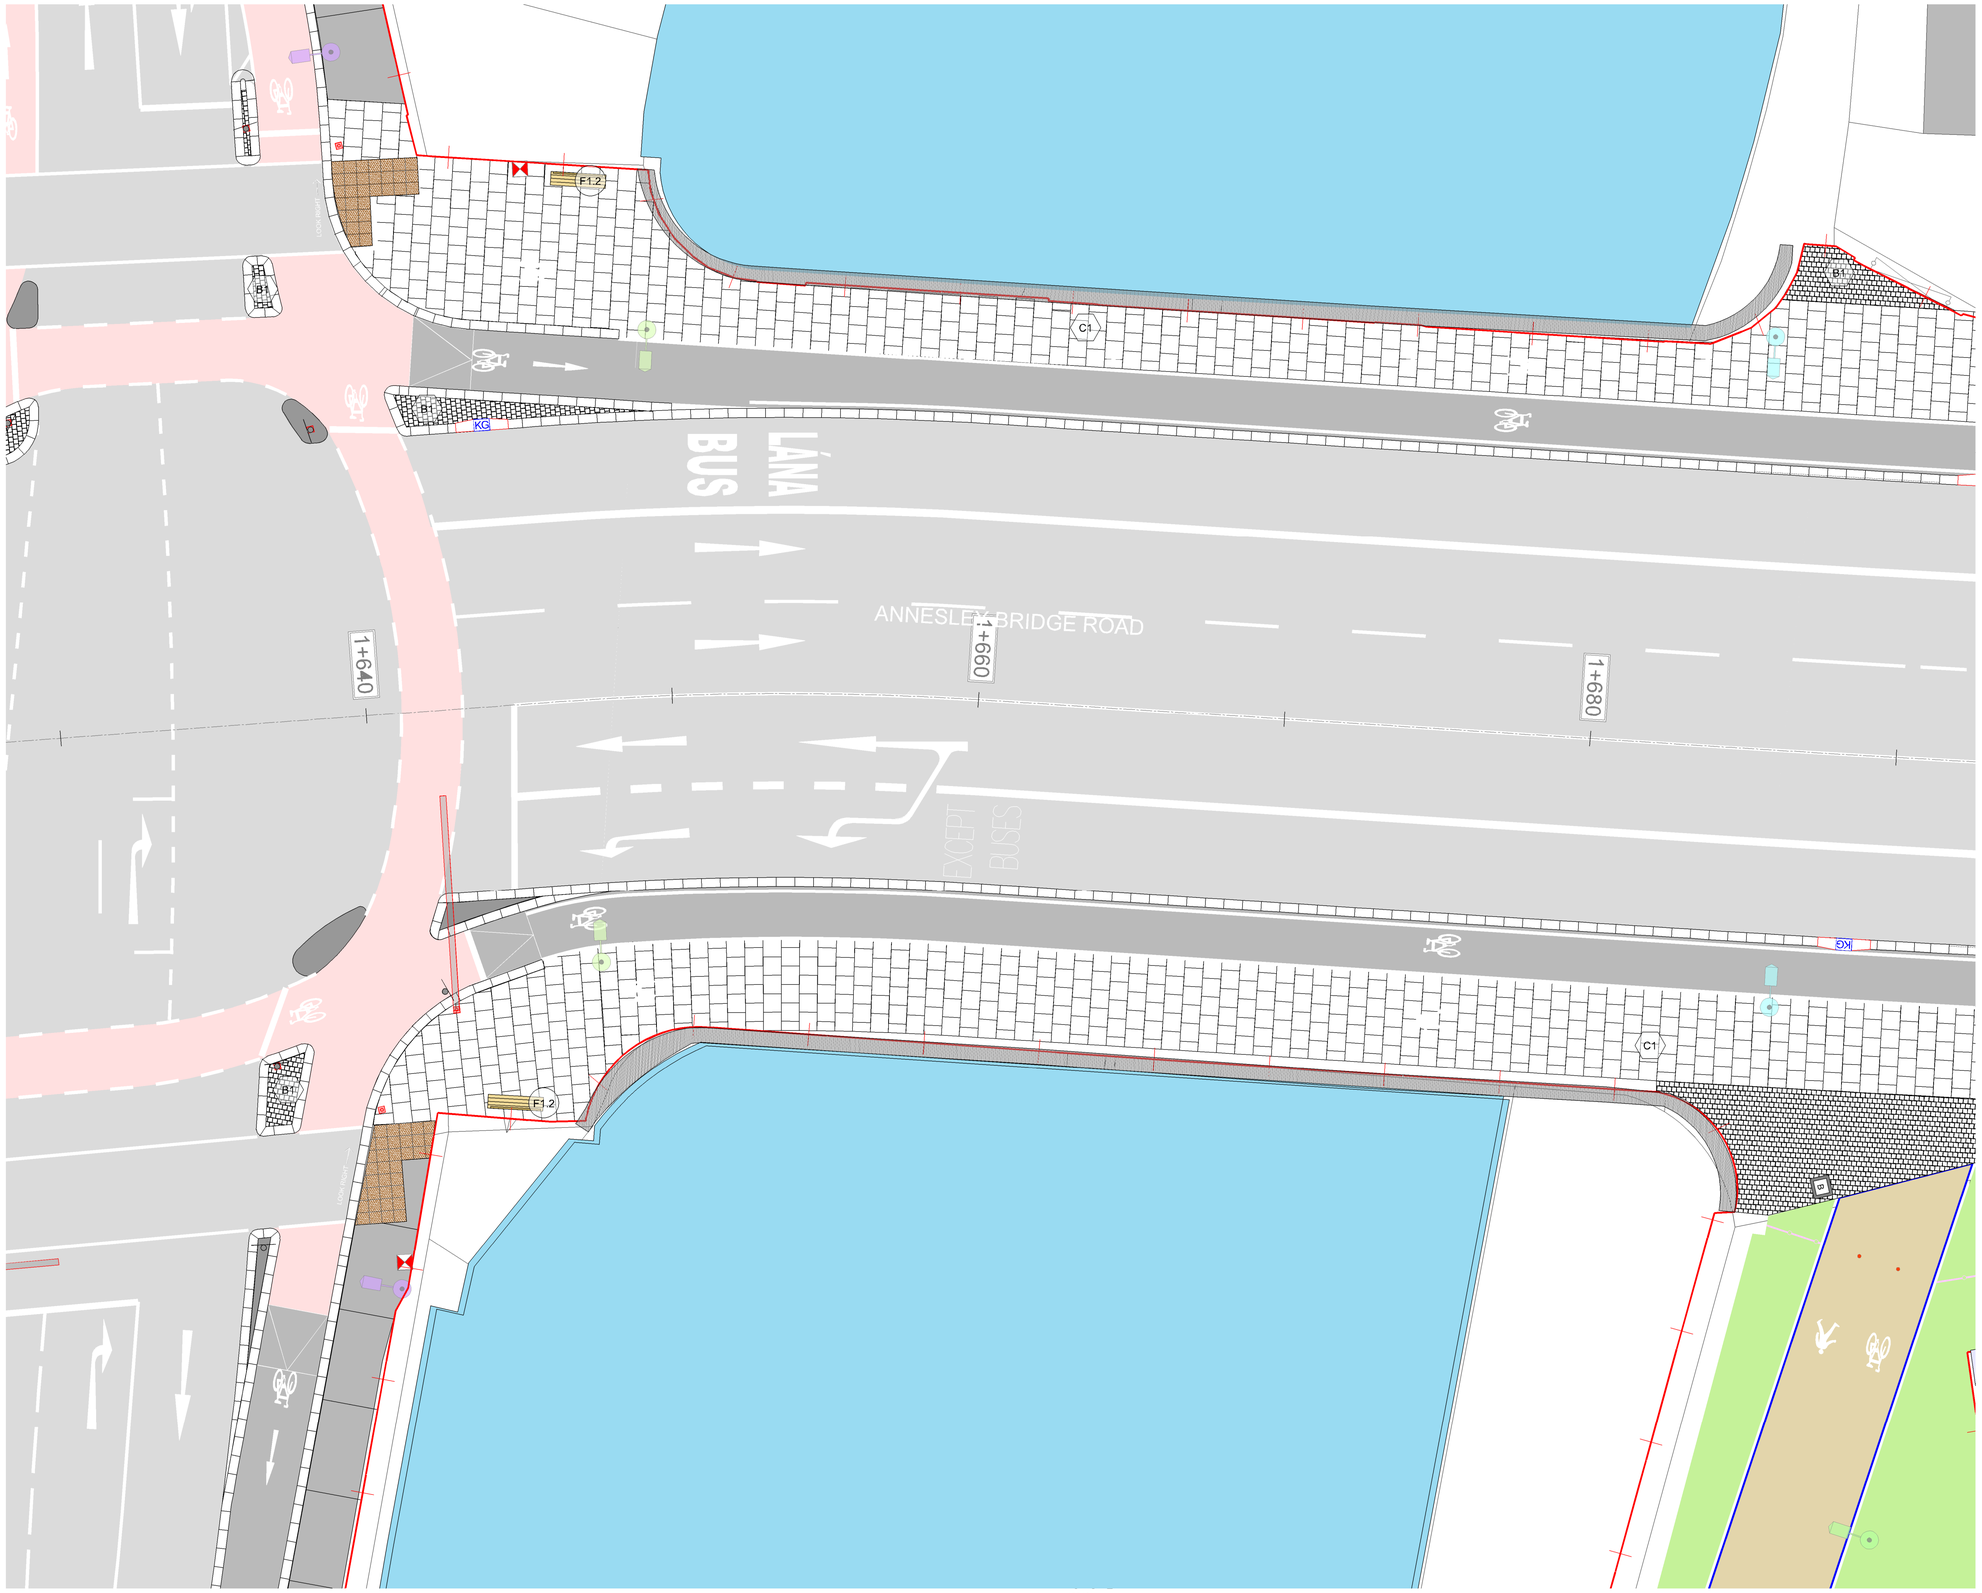

SURFACE LEGEND

A2 — **Material Ref A2 Detail Ref P01-P03**
600X600mm, 63-100mm thickness stone paving slab.
Leinster Granite.

C1 — **Material Ref C1 Detail Ref P01-P03**
600X600mm, 63-100mm thickness PC Concrete paving slab.

B1 — **Material Ref B1 Detail Ref P04**
150X150mm, 63-100mm thickness granite setts.
Silver-Grey Iberian Granite.

B2 — **Material Ref B2 Detail Ref P04**
150X150mm, 63-100mm thickness granite setts.
Leinster Granite.

B3 — **Material Ref B3 Detail Ref P04**
100X100mm, 100mm thickness granite setts.
Charcoal - Black, Split / textured.

B4 — **Material Ref B4 Detail Ref P04**
150X150mm, 100mm thickness granite setts.
Charcoal - Black, Flamed.

B5 — **Material Ref B5 Detail Ref P05**
Leinster Granite setts laid in Bogen style.

B6 — **Material Ref B6. Detail Ref P06**
100 X 100mm, 80mm thickness.
Leinster Granite.

Material Ref B6.1 Detail Ref P06
1000mm diameter 80mm thick feature
Leinster granite centrepiece.

Detail Ref P07a
400X400mm 80mm thick Tactile paving.
Refer to engineers drawings for details

Detail Ref P07b
400X400mm 80mm thick Tactile granite paving.
Platform edge ; Black Charcoal.

Detail Ref P07c
150X600mm 80mm thick Tactile granite paving.
Guidance strip ; Black Charcoal.

C2 — **Material Ref C2 Detail Ref - Engineers Details**
In-Situ Concrete, Natural colour, fine bush marked finish

C3 — **Material Ref C3.1/C3.2 Detail Ref Eng Details**
In-situ designed mix White/Charcoal concrete with ground finish

C5 — **Material Ref C5.**
Buff colored asphalt to Engineers detail & specification.

E1 — **Material Ref E. Detail Ref: P8**
Buff self binding gravel.

CH Coal Hole

DS Demarcation Setts

DC Drainage channel

K1 Antique kerbs

STREET FURNITURE LEGEND

F1.1 — **Detail Ref F1.1**
2850mm Timber seat

F1.2 — **Detail Ref F1.2**
1900mmTimber seat

F2 — **Detail Ref F2**
1900mm Timber seat.

F3 — **Detail Ref F3**
1800mm Timber bench

F4.1 — **Detail Ref F4.1**
Concrete bench - 1800mm x 600 width. White concrete with timber part seat

F4.2 — **Detail Ref F4.2**
Concrete cube bench - 600 X 600mm seating cube. Black with ground finish.

F5 — **Detail Ref F5**
850 X 750 Sheffield style bicycle stand. Stainless Steel. Matt finish.

TREE LEGEND

Proposed Trees Detail Ref: TP
In structural tree pit

Proposed Trees Detail Ref: TP
In grass/vegetation

Existing Trees Detail Ref: EP
With structural soil added

Tree Planting Schedule

Street Trees		Ornamental Trees			
T1	Corylus colurna	T6	Betula pendula	T7	Quercus petrea 25%
T2	Tilia cordata "Greenspire"	T8	Quercus ilex		Fagus sylvatica 25%
T3	Platanus X hispanica				Aesculus hippocastanum 20%
T4	Acer pseudoplatanus "Erectum"				Prunus avium "Plena" 20%
					Magnolia kobus 10%

Existing Trees
Retained

REV	DATE	AMENDMENT
C1	01/03/22	CHANGE ORDER 1

CONTRACT STATUS

CUNNANE STRATTON REYNOLDS
LAND PLANNING & DESIGN

DUBLIN OFFICE
3 MOLESWORTH PLACE DUBLIN 2
TEL 01 661 0419 FAX 01 661 0431
EMAIL info@csrlandplan.ie

PROJECT: CLONTARF TO CITY CENTRE PROJECT	DATE: DEC 2020
	SCALE: 1:100@A1 1:200@A3
DRAWING: GENERAL ARRANGEMENT PLAN	DRAWN: PE/EG/DOL CHECKED: DOL
	DWG NO: C2CC-CSR-ELS-S2_AE-DR-CH-503225

TRAFFIC SIGNAL LEGEND

- Cantilever traffic pole
- Sign post
- Traffic pole
- Phone box
- CCTV Pole
- Micro pillar
- Public lighting
- Mini pillar
- Traffic fibre cabinet
- Watermain kiosk

UTILITY ACCESS COVER LEGEND

- SUDS overflow gully
- Aeration inlet

KERB LEGEND

- Kerb
- Road inlet kerb
- Cycle inlet kerb
- Kerb gully
- Flow control


STREET SERVICES

- Parking meter
- Bin
- Post box
- Lifebuoy
- Pump

LEVELS LEGEND

- Existing level (3.17)
- Proposed path level
- Proposed crossfall

SURVEYED TREES

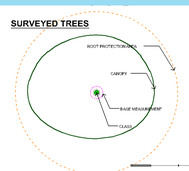


PROPOSED PLANTING LEGEND

See dwg 15373-3-750 for species

- Hedging
- Wildflower meadow
- Grass
- Wire fence (WF)

SUDS catchment indicated with pink line

- BR-T — SUDS Bioretention area Impermeable
- BR — SUDS Bioretention area Permeable
- SW — SUDS Swale area
- PA — Planting area

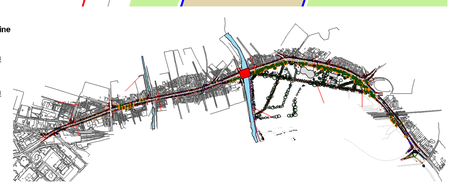



SURFACE LEGEND

A2 — **Material Ref A2 Detail Ref P01-P03**
600X600mm, 63-100mm thickness stone paving slab.
Leinster Granite.

C1 — **Material Ref C1 Detail Ref P01-P03**
600X600mm, 63-100mm thickness PC Concrete paving slab.

B1 — **Material Ref B1 Detail Ref P04**
150X150mm, 63-100mm thickness granite setts.
Silver-Grey Iberian Granite.

B2 — **Material Ref B2 Detail Ref P04**
150X150mm, 63-100mm thickness granite setts.
Leinster Granite.

B3 — **Material Ref B3 Detail Ref P04**
100X100mm, 100mm thickness granite setts.
Charcoal - Black, Split / textured.

B4 — **Material Ref B4 Detail Ref P04**
150X150mm, 100mm thickness granite setts.
Charcoal - Black, Flamed.

B5 — **Material Ref B5 Detail Ref P05**
Leinster Granite setts laid in Bogen style.

B6 — **Material Ref B6. Detail Ref P06**
100 X 100mm, 80mm thickness.
Leinster Granite.

Material Ref B6.1 Detail Ref P06
1000mm diameter 80mm thick feature
Leinster granite centrepiece.

Detail Ref P07a
400X400mm 80mm thick Tactile paving.
Refer to engineers drawings for details

Detail Ref P07b
400X400mm 80mm thick Tactile granite paving.
Platform edge ; Black Charcoal.

Detail Ref P07c
150X600mm 80mm thick Tactile granite paving.
Guidance strip ; Black Charcoal.

C2 — **Material Ref C2 Detail Ref - Engineers Details**
In-Situ Concrete, Natural colour, fine bush marked finish

C3 — **Material Ref C3.1/C3.2 Detail Ref Eng Details**
In-situ designed mix White/Charcoal concrete with ground finish

C5 — **Material Ref C5.**
Buff colored asphalt to Engineers detail & specification.

E1 — **Material Ref E. Detail Ref: P8**
Buff self binding gravel.

CH Coal Hole
DS Demarcation Setts
DC Drainage channel
K1 Antique kerbs

STREET FURNITURE LEGEND

F1.1 — **Detail Ref F1.1**
2850mm Timber seat

F1.2 — **Detail Ref F1.2**
1900mmTimber seat

F2 — **Detail Ref F2**
1900mm Timber seat.

F3 — **Detail Ref F3**
1800mm Timber bench

F4.1 — **Detail Ref F4.1**
Concrete bench - 1800mm x 600 width. White concrete with timber part seat

F4.2 — **Detail Ref F4.2**
Concrete cube bench - 600 X 600mm seating cube. Black with ground finish.

F5 — **Detail Ref F5**
850 X 750 Sheffield style bicycle stand. Stainless Steel. Matt finish.

TREE LEGEND

Proposed Trees Detail Ref: TP
In structural tree pit

Proposed Trees Detail Ref: TP
In grass/vegetation

Existing Trees Detail Ref: EP
With structural soil added

Tree Planting Schedule

Street Trees		Ornamental Trees			
T1	Corylus colurna	T6	Betula pendula	T7	Quercus petrea 25%
T2	Tilia cordata "Greenspire"	T8	Quercus ilex		Fagus sylvatica 25%
T3	Platanus X hispanica				Aesculus hippocastanum 20%
T4	Acer pseudoplatanus "Erectum"				Prunus avium "Plena" 20%
					Magnolia kobus 10%

Existing Trees
Retained

TRAFFIC SIGNAL LEGEND

- Cantilever traffic pole
- Sign post
- Traffic pole
- Phone box
- CCTV Pole
- Micro pillar
- Public lighting
- Mini pillar
- Traffic fibre cabinet
- Watermain kiosk

UTILITY ACCESS COVER LEGEND

- SUDS overflow gully
- Aeration inlet

KERB LEGEND

- Kerb
- Road inlet kerb
- Cycle inlet kerb
- Kerb gully
- Flow control


STREET SERVICES

- Parking meter
- Bin
- Post box
- Lifebuoy
- Pump

LEVELS LEGEND

- Existing level
- Proposed path level
- Proposed crossfall

SURVEYED TREES

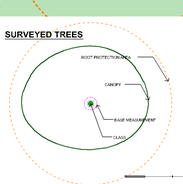

PROPOSED PLANTING LEGEND

See dwg 15373-3-750 for species

- Hedging
- Wildflower meadow
- Grass
- Wire fence
- BR-T
- BR
- SW
- PA

SUDS catchment indicated with pink line

- SUDS Bioretention area Impermeable
- SUDS Bioretention area Permeable
- SUDS Swale area
- Planting area




REV	DATE	AMENDMENT
C1	01/03/22	CHANGE ORDER 1

CONTRACT STATUS

CUNNANE STRATTON REYNOLDS
LAND PLANNING & DESIGN

DUBLIN OFFICE
3 MOLESWORTH PLACE DUBLIN 2
TEL 01 661 0419 FAX 01 661 0431
EMAIL info@csrlandplan.ie

PROJECT: CLONTARF TO CITY CENTRE PROJECT	DATE: DEC 2020
	SCALE: 1:100@A1 1:200@A3
DRAWING: GENERAL ARRANGEMENT PLAN	DRAWN: PE/EG/DOL CHECKED: DOL
	DWG NO: C2CC-CSR-ELS-S2_AE-DR-CH-503226

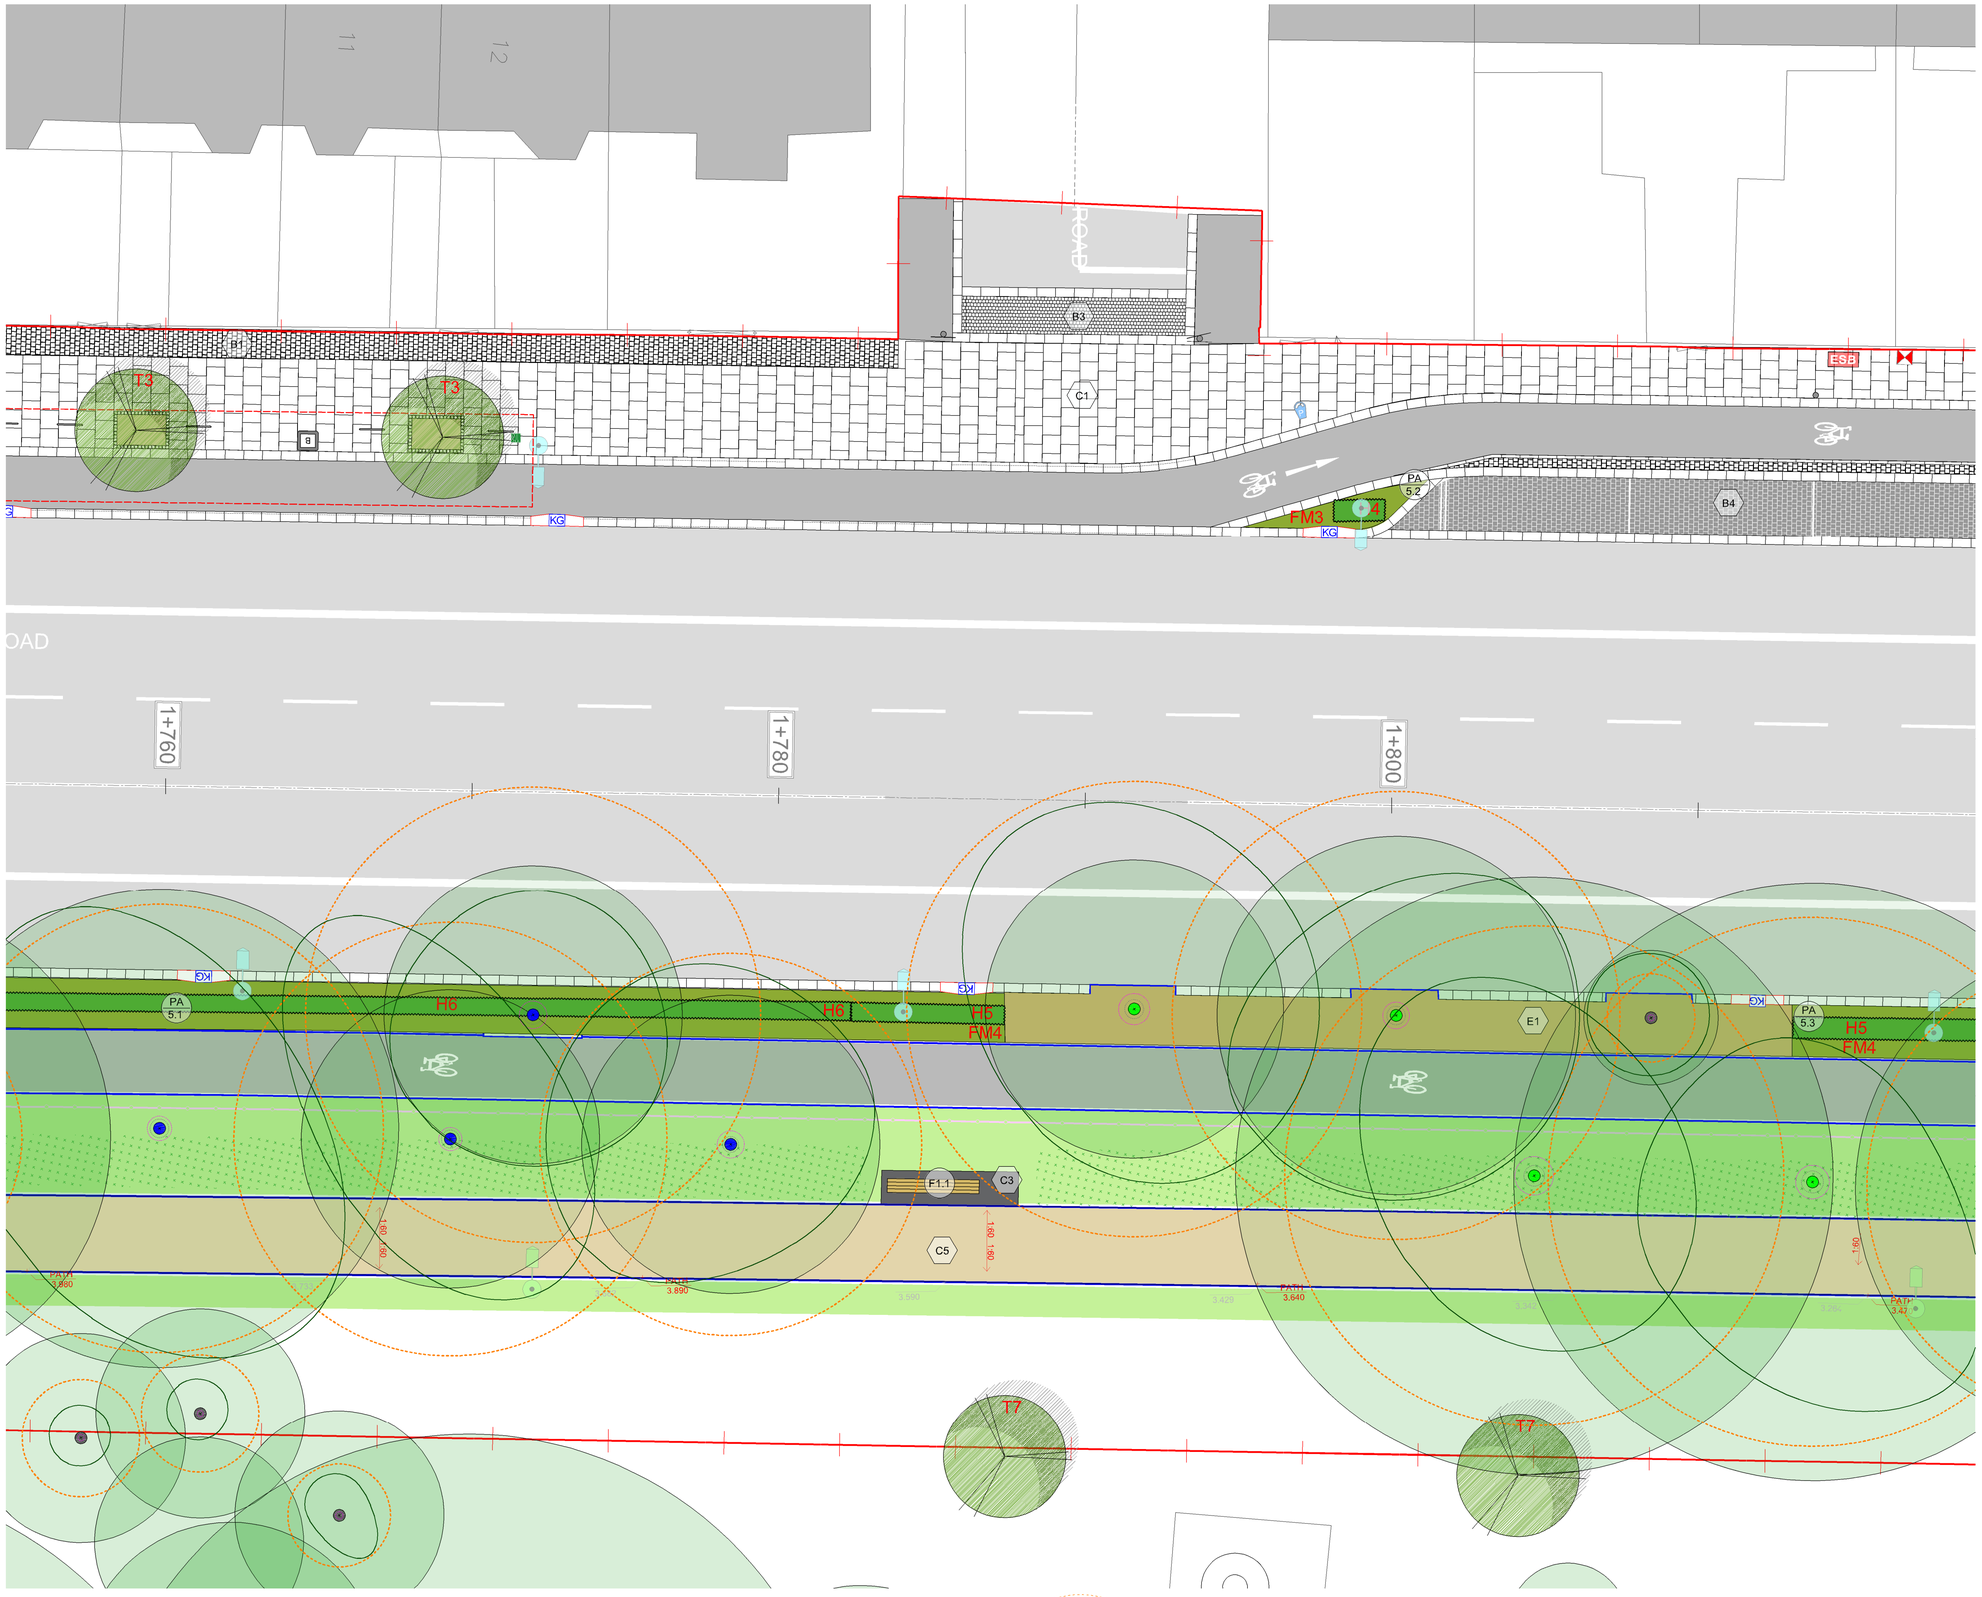

SURFACE LEGEND

A2 — **Material Ref A2 Detail Ref P01-P03**
600X600mm, 63-100mm thickness stone paving slab.
Leinster Granite.

C1 — **Material Ref C1 Detail Ref P01-P03**
600X600mm, 63-100mm thickness PC Concrete paving slab.

B1 — **Material Ref B1 Detail Ref P04**
150X150mm, 63-100mm thickness granite setts.
Silver-Grey Iberian Granite.

B2 — **Material Ref B2 Detail Ref P04**
150X150mm, 63-100mm thickness granite setts.
Leinster Granite.

B3 — **Material Ref B3 Detail Ref P04**
100X100mm, 100mm thickness granite setts.
Charcoal - Black, Split / textured.

B4 — **Material Ref B4 Detail Ref P04**
150X150mm, 100mm thickness granite setts.
Charcoal - Black, Flamed.

B5 — **Material Ref B5 Detail Ref P05**
Leinster Granite setts laid in Bogen style.

B6 — **Material Ref B6. Detail Ref P06**
100 X 100mm, 80mm thickness.
Leinster Granite.

Material Ref B6.1 Detail Ref P06
1000mm diameter 80mm thick feature
Leinster granite centrepiece.

Detail Ref P07a
400X400mm 80mm thick Tactile paving.
Refer to engineers drawings for details

Detail Ref P07b
400X400mm 80mm thick Tactile granite paving.
Platform edge ; Black Charcoal.

Detail Ref P07c
150X600mm 80mm thick Tactile granite paving.
Guidance strip ; Black Charcoal.

C2 — **Material Ref C2 Detail Ref - Engineers Details**
In-Situ Concrete, Natural colour, fine bush marked finish

C3 — **Material Ref C3.1/C3.2 Detail Ref Eng Details**
In-situ designed mix White/Charcoal concrete with ground finish

C5 — **Material Ref C5.**
Buff colored asphalt to Engineers detail & specification.

E1 — **Material Ref E. Detail Ref: P8**
Buff self binding gravel.

CH Coal Hole
DS Demarcation Setts
DC Drainage channel
K1 Antique kerbs

STREET FURNITURE LEGEND

F1.1 — **Detail Ref F1.1**
2850mm Timber seat

F1.2 — **Detail Ref F1.2**
1900mmTimber seat

F2 — **Detail Ref F2**
1900mm Timber seat.

F3 — **Detail Ref F3**
1800mm Timber bench

F4.1 — **Detail Ref F4.1**
Concrete bench - 1800mm x 600 width. White concrete with timber part seat

F4.2 — **Detail Ref F4.2**
Concrete cube bench - 600 X 600mm seating cube. Black with ground finish.

F5 — **Detail Ref F5**
850 X 750 Sheffield style bicycle stand. Stainless Steel. Matt finish.

TREE LEGEND

Proposed Trees Detail Ref: TP
In structural tree pit

Proposed Trees Detail Ref: TP
In grass/vegetation

Existing Trees Detail Ref: EP
With structural soil added

Tree Planting Schedule

Street Trees		Ornamental Trees			
T1	Corylus colurna	T6	Betula pendula	T7	Quercus petrea 25%
T2	Tilia cordata "Greenspire"	T8	Quercus ilex		Fagus sylvatica 25%
T3	Platanus X hispanica				Aesculus hippocastanum 20%
T4	Acer pseudoplatanus "Erectum"				Prunus avium "Plena" 20%
					Magnolia kobus 10%

Existing Trees
Retained

TRAFFIC SIGNAL LEGEND

- Cantilever traffic pole
- Sign post
- Traffic pole
- Phone box
- CCTV Pole
- Micro pillar
- Public lighting
- Mini pillar
- Traffic fibre cabinet
- Watermain kiosk

UTILITY ACCESS COVER LEGEND

- SUDS overflow gully
- Aeration inlet

KERB LEGEND

- Kerb
- Road inlet kerb
- Cycle inlet kerb
- Kerb gully
- Flow control


STREET SERVICES

- Parking meter
- Bin
- Post box
- Lifebuoy
- Pump

LEVELS LEGEND

- Existing level (3.117)
- Proposed path level
- Proposed crossfall

SURVEYED TREES

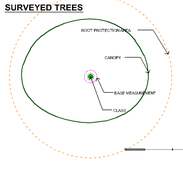


PROPOSED PLANTING LEGEND

See dwg 15373-3-750 for species

- Hedging
- Wildflower meadow
- Grass
- Wire fence

BR-T SUDS Bioretention area Impermeable
BR SUDS Bioretention area Permeable
SW SUDS Swale area
PA Planting area

SUDS catchment indicated with pink line

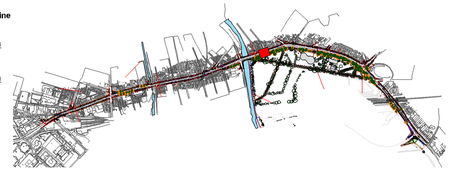

C1 01/03/22 CHANGE ORDER 1


REV	DATE	AMENDMENT

CONTRACT STATUS

CUNNANE STRATTON REYNOLDS
LAND PLANNING & DESIGN

DUBLIN OFFICE
3 MOLESWORTH PLACE DUBLIN 2
TEL 01 661 0419 FAX 01 661 0431
EMAIL info@cslandplan.ie

PROJECT: CLONTARF TO CITY CENTRE PROJECT	DATE: DEC 2020
	SCALE: 1:100@A1 1:200@A3
DRAWING: GENERAL ARRANGEMENT PLAN	DRAWN: PE/EG/DOL CHECKED: DOL
	DWG NO: C2CC-CSR-ELS-S2_AE-DR-CH-503227

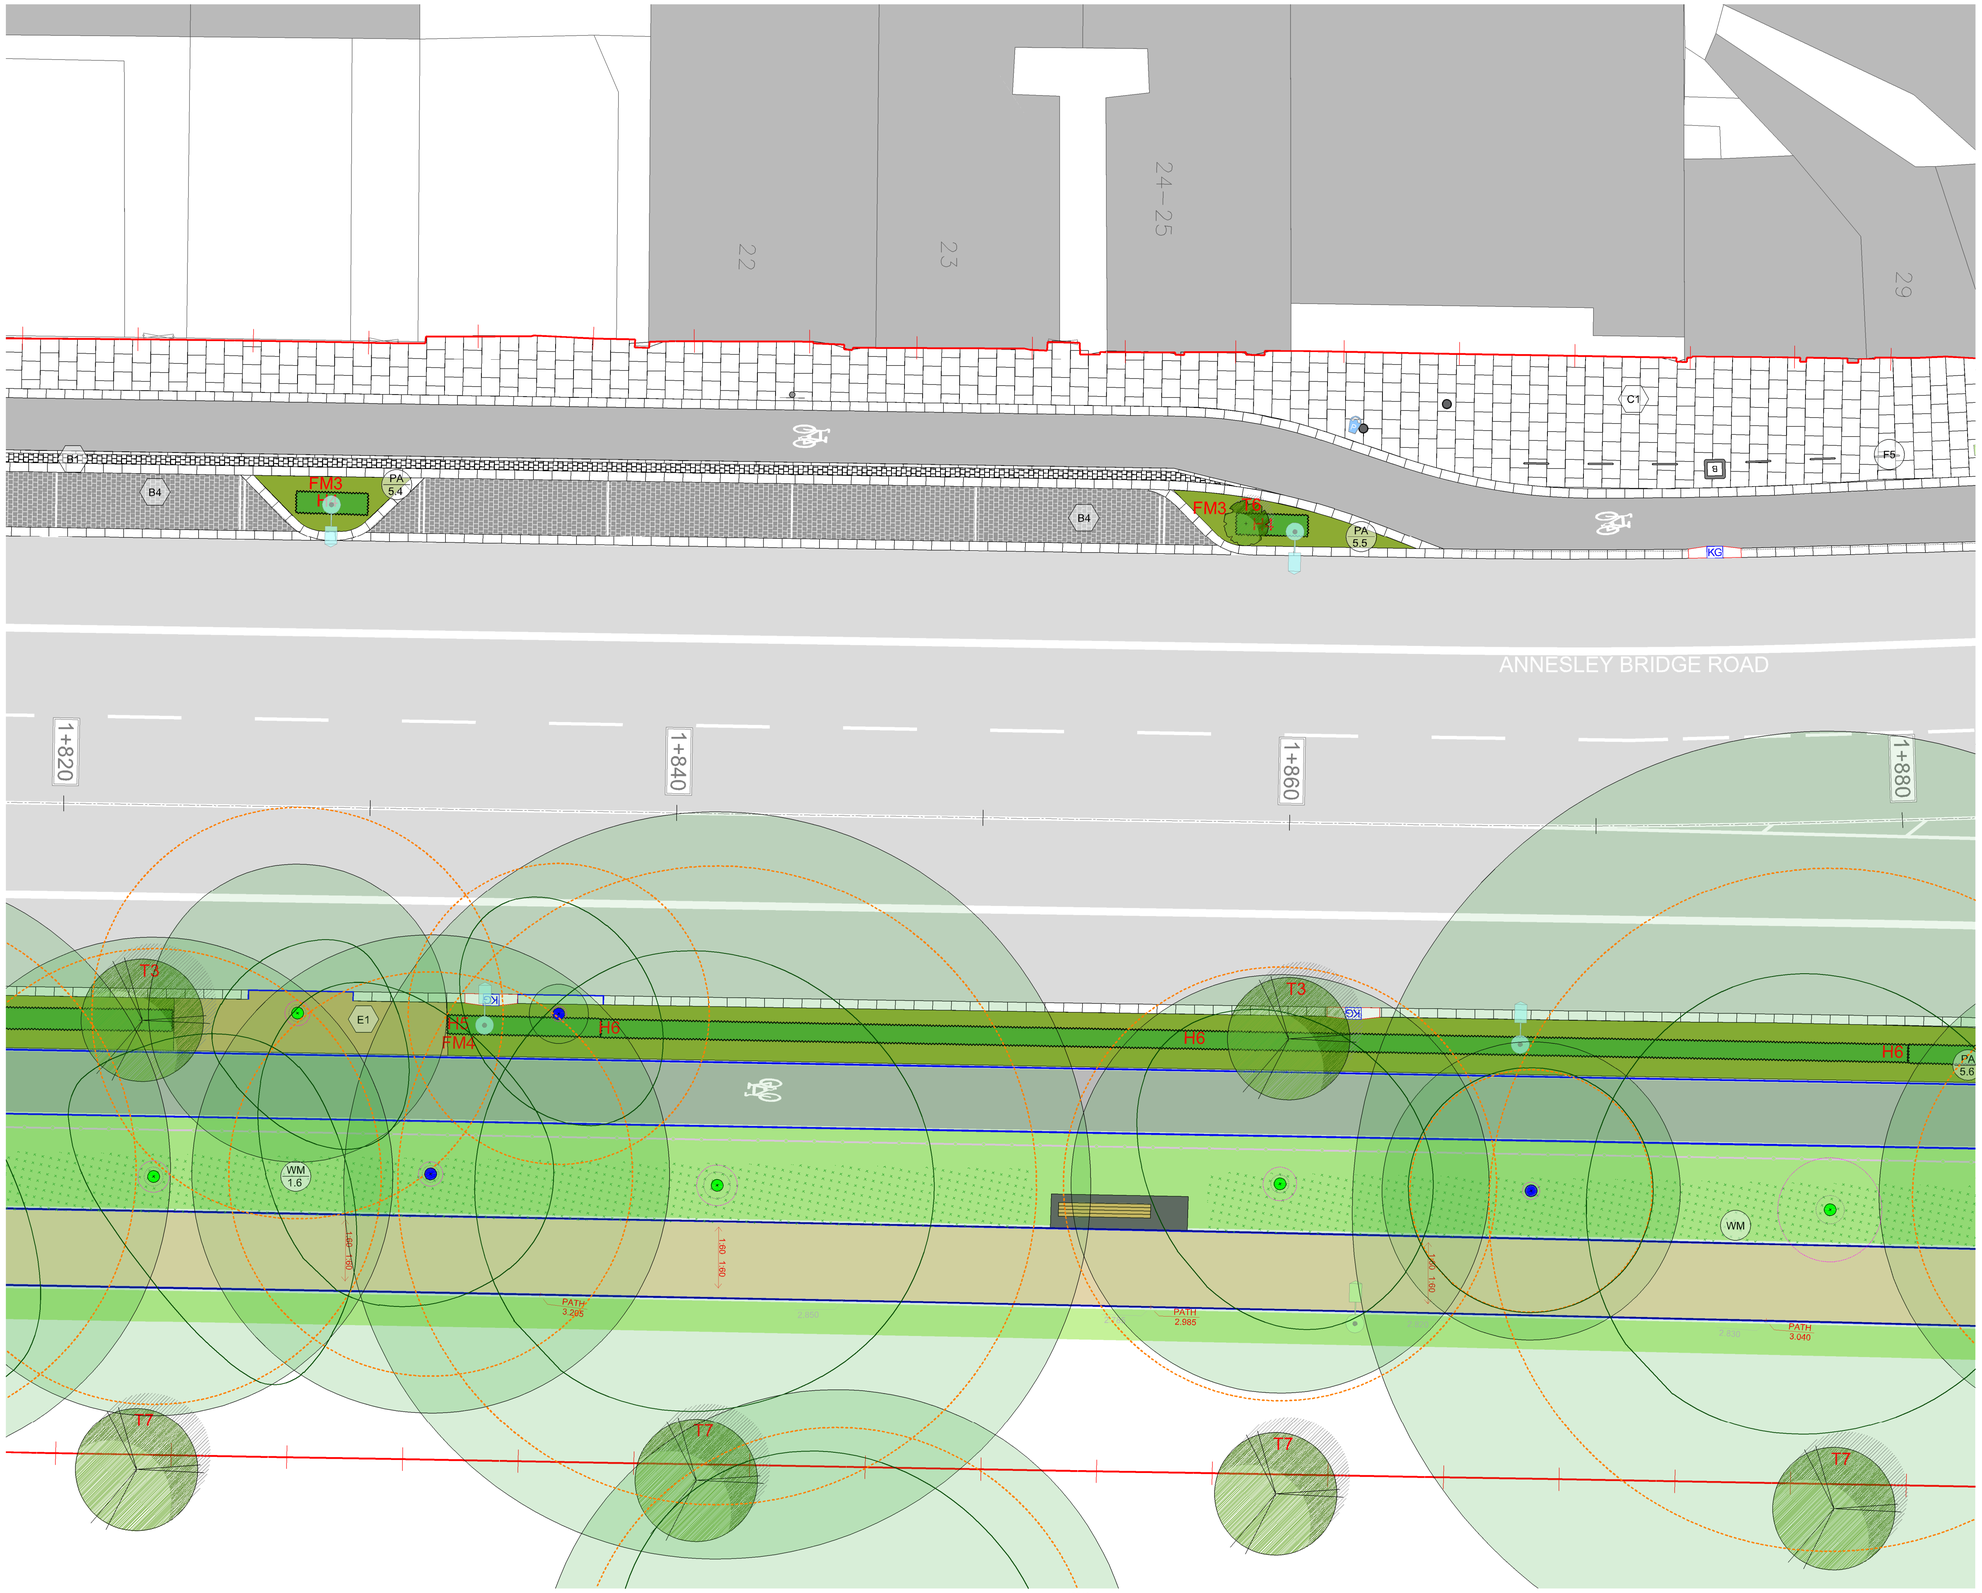

SURFACE LEGEND

A2 — **Material Ref A2 Detail Ref P01-P03**
600X600mm, 63-100mm thickness stone paving slab.
Leinster Granite.

C1 — **Material Ref C1 Detail Ref P01-P03**
600X600mm, 63-100mm thickness PC Concrete paving slab.

B1 — **Material Ref B1 Detail Ref P04**
150X150mm, 63-100mm thickness granite setts.
Silver-Grey Iberian Granite.

B2 — **Material Ref B2 Detail Ref P04**
150X150mm, 63-100mm thickness granite setts.
Leinster Granite.

B3 — **Material Ref B3 Detail Ref P04**
100X100mm, 100mm thickness granite setts.
Charcoal - Black, Split / textured.

B4 — **Material Ref B4 Detail Ref P04**
150X150mm, 100mm thickness granite setts.
Charcoal - Black, Flamed.

B5 — **Material Ref B5 Detail Ref P05**
Leinster Granite setts laid in Bogen style.

B6 — **Material Ref B6. Detail Ref P06**
100 X 100mm, 80mm thickness.
Leinster Granite.

Material Ref B6.1 Detail Ref P06
1000mm diameter 80mm thick feature
Leinster granite centrepiece.

Detail Ref P07a
400X400mm 80mm thick Tactile paving.
Refer to engineers drawings for details

Detail Ref P07b
400X400mm 80mm thick Tactile granite paving.
Platform edge ; Black Charcoal.

Detail Ref P07c
150X600mm 80mm thick Tactile granite paving.
Guidance strip ; Black Charcoal.

C2 — **Material Ref C2 Detail Ref - Engineers Details**
In-Situ Concrete, Natural colour, fine bush marked finish

C3 — **Material Ref C3.1/C3.2 Detail Ref Eng Details**
In-situ designed mix White/Charcoal concrete with ground finish

C5 — **Material Ref C5.**
Buff colored asphalt to Engineers detail & specification.

E1 — **Material Ref E. Detail Ref: P8**
Buff self binding gravel.

CH Coal Hole
DS Demarcation Setts
DC Drainage channel
K1 Antique kerbs

STREET FURNITURE LEGEND

F1.1 — **Detail Ref F1.1**
2850mm Timber seat

F1.2 — **Detail Ref F1.2**
1900mmTimber seat

F2 — **Detail Ref F2**
1900mm Timber seat.

F3 — **Detail Ref F3**
1800mm Timber bench

F4.1 — **Detail Ref F4.1**
Concrete bench - 1800mm x 600 width. White concrete with timber part seat

F4.2 — **Detail Ref F4.2**
Concrete cube bench - 600 X 600mm seating cube. Black with ground finish.

F5 — **Detail Ref F5**
850 X 750 Sheffield style bicycle stand. Stainless Steel. Matt finish.

TREE LEGEND

Proposed Trees Detail Ref: TP
In structural tree pit

Proposed Trees Detail Ref: TP
In grass/vegetation

Existing Trees Detail Ref: EP
With structural soil added

Tree Planting Schedule

Street Trees		Ornamental Trees			
T1	Corylus colurna	T6	Betula pendula	T7	Quercus petrea 25%
T2	Tilia cordata "Greenspire"	T8	Quercus ilex		Fagus sylvatica 25%
T3	Platanus X hispanica				Aesculus hippocastanum 20%
T4	Acer pseudoplatanus "Erectum"				Prunus avium "Plena" 20%
					Magnolia kobus 10%

Existing Trees
Retained

C1 01/03/22 CHANGE ORDER 1

REV	DATE	AMENDMENT

CONTRACT STATUS

CUNNANE STRATTON REYNOLDS
LAND PLANNING & DESIGN

DUBLIN OFFICE
3 MOLESWORTH PLACE DUBLIN 2
TEL 01 661 0419 FAX 01 661 0431
EMAIL info@csrlandplan.ie

PROJECT: CLONTARF TO CITY CENTRE PROJECT	DATE: DEC 2020
	SCALE: 1:100@A1 1:200@A3
DRAWING: GENERAL ARRANGEMENT PLAN	DRAWN: PE/EG/DOL CHECKED: DOL
	DWG NO: C2CC-CSR-ELS-S2_AE-DR-CH-503228

TRAFFIC SIGNAL LEGEND

- Cantilever traffic pole
- Sign post
- Traffic pole
- Phone box
- CCTV Pole
- Micro pillar
- Public lighting
- Mini pillar
- Traffic fibre cabinet
- Watermain kiosk

UTILITY ACCESS COVER LEGEND

- SUDS overflow gully
- Aeration inlet

KERB LEGEND

- Kerb
- Road inlet kerb
- Cycle inlet kerb
- Kerb gully
- Flow control


STREET SERVICES

- Parking meter
- Bin
- Post box
- Lifebuoy
- Pump

LEVELS LEGEND

- Existing level (e.g. 3.17)
- Proposed path level
- Proposed crossfall

SURVEYED TREES

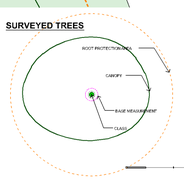

PROPOSED PLANTING LEGEND

See dwg 15373-3-750 for species


- Hedging
- Wildflower meadow
- Grass
- WF — Wire fence

BR-T, BR, SW, PA

SUDS catchment indicated with pink line

- SUDS Bioretention area — Impermeable
- SUDS Bioretention area — Permeable
- SUDS Swale area
- Planting area



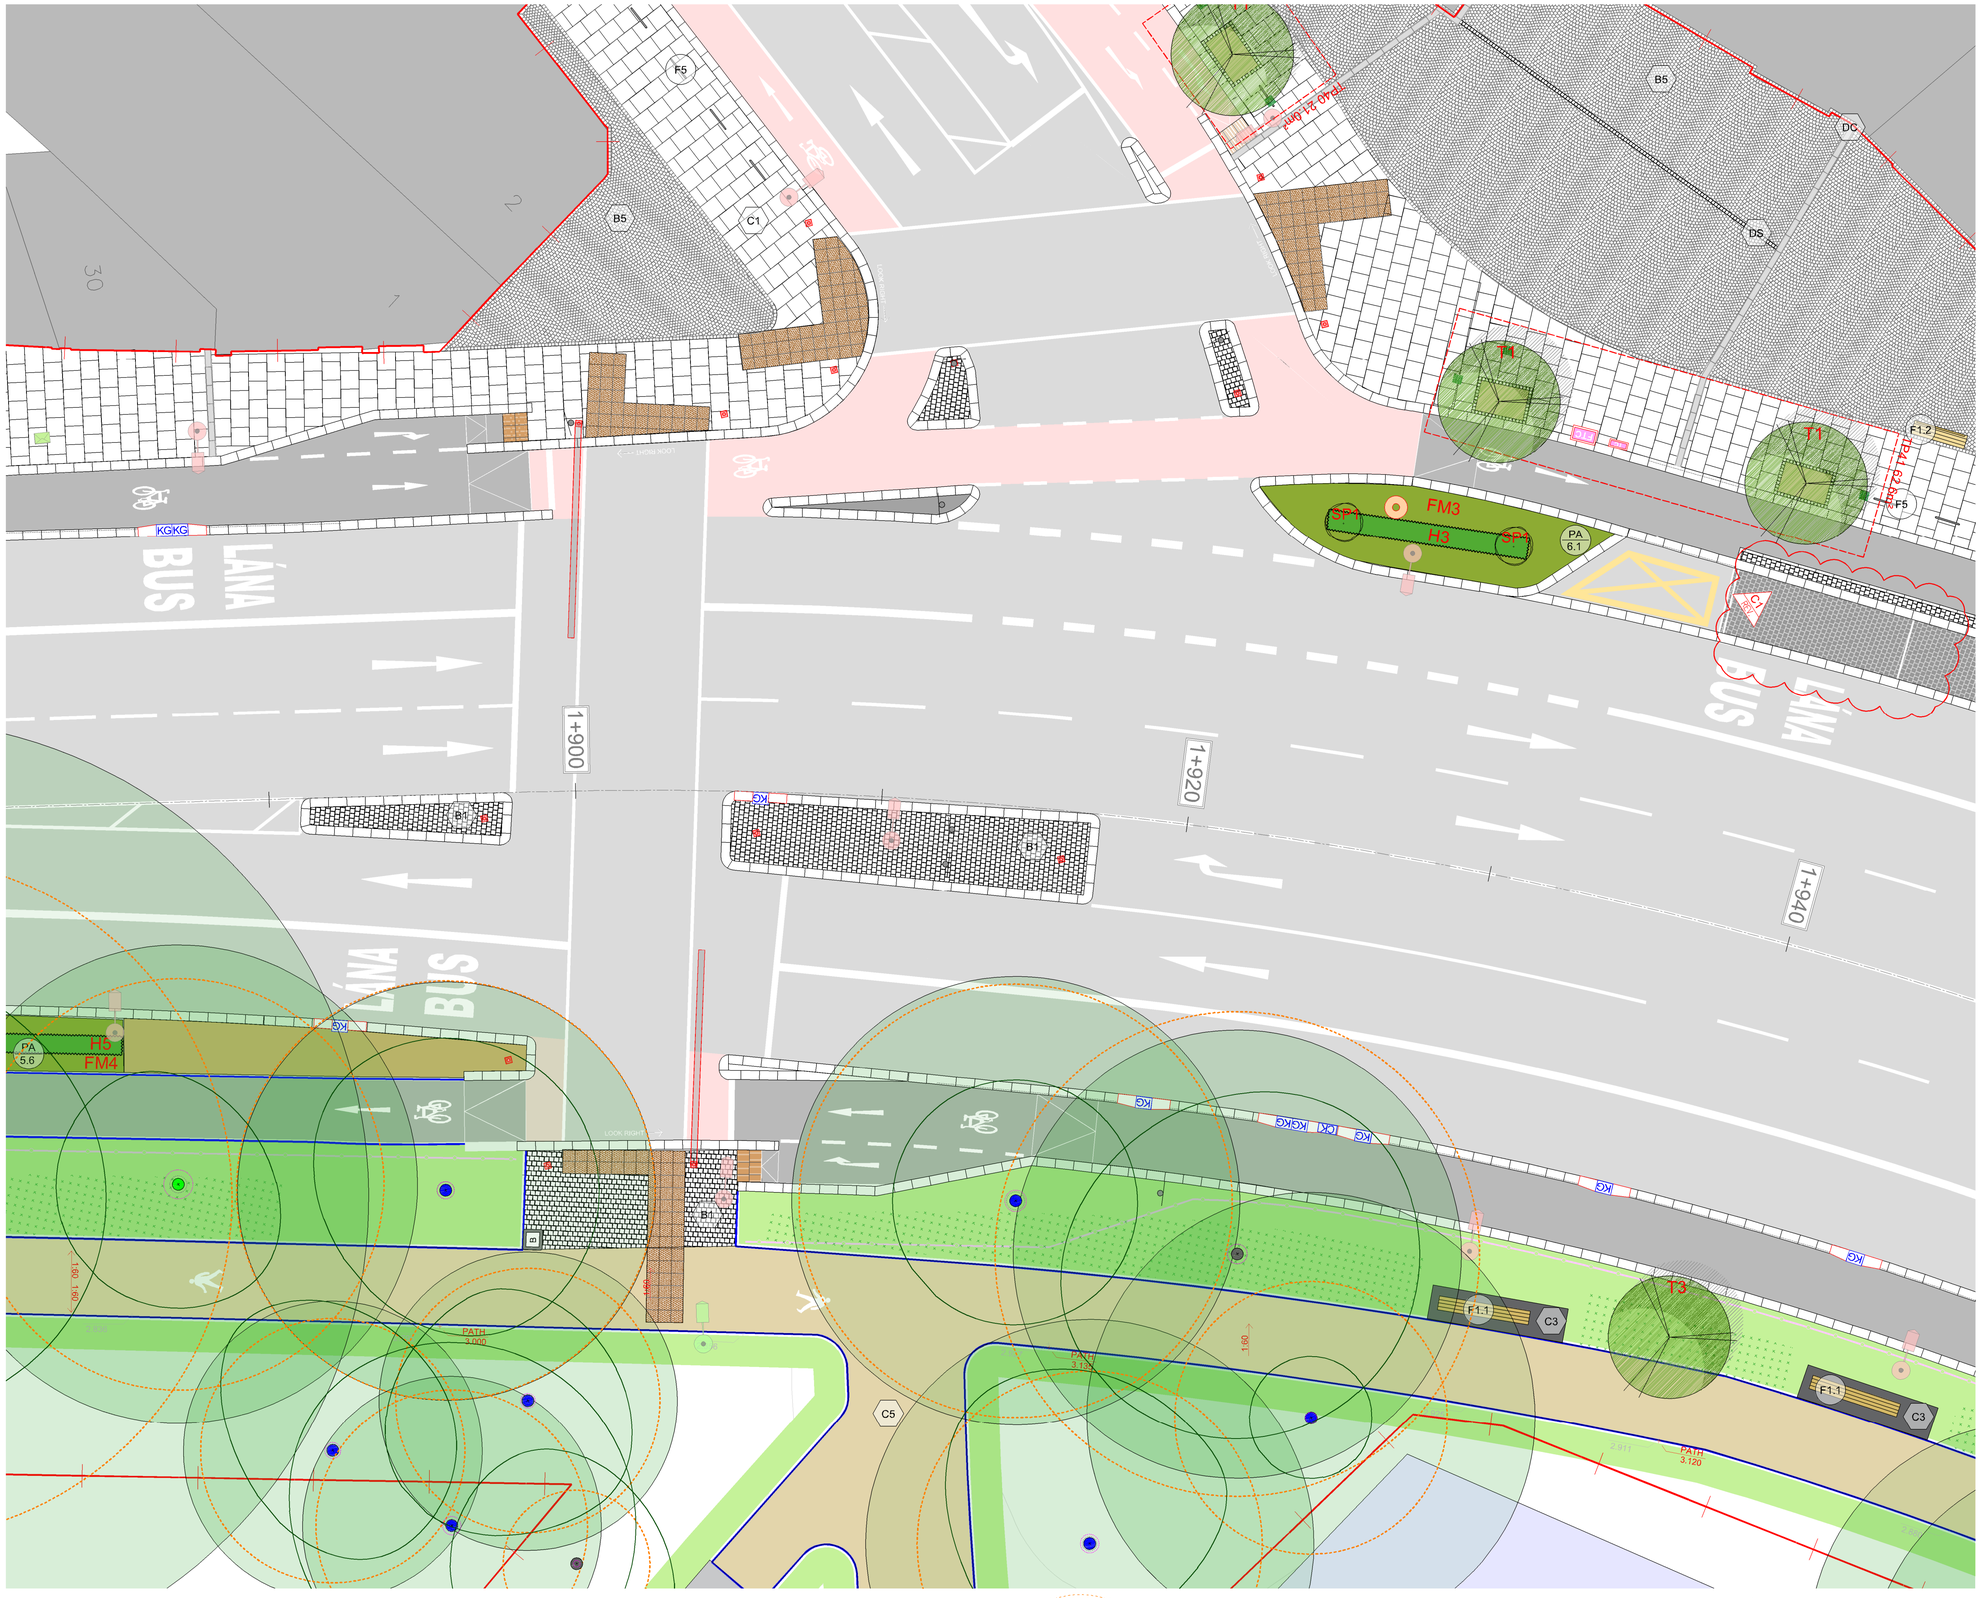

SURFACE LEGEND

A2 — **Material Ref A2 Detail Ref P01-P03**
600X600mm, 63-100mm thickness stone paving slab.
Leinster Granite.

C1 — **Material Ref C1 Detail Ref P01-P03**
600X600mm, 63-100mm thickness PC Concrete paving slab.

B1 — **Material Ref B1 Detail Ref P04**
150X150mm, 63-100mm thickness granite setts.
Silver-Grey Iberian Granite.

B2 — **Material Ref B2 Detail Ref P04**
150X150mm, 63-100mm thickness granite setts.
Leinster Granite.

B3 — **Material Ref B3 Detail Ref P04**
100X100mm, 100mm thickness granite setts.
Charcoal - Black, Split / textured.

B4 — **Material Ref B4 Detail Ref P04**
150X150mm, 100mm thickness granite setts.
Charcoal - Black, Flamed.

B5 — **Material Ref B5 Detail Ref P05**
Leinster Granite setts laid in Bogen style.

B6 — **Material Ref B6. Detail Ref P06**
100 X 100mm, 80mm thickness.
Leinster Granite.

Material Ref B6.1 Detail Ref P06
1000mm diameter 80mm thick feature
Leinster granite centrepiece.

Detail Ref P07a
400X400mm 80mm thick Tactile paving.
Refer to engineers drawings for details

Detail Ref P07b
400X400mm 80mm thick Tactile granite paving.
Platform edge ; Black Charcoal.

Detail Ref P07c
150X600mm 80mm thick Tactile granite paving.
Guidance strip ; Black Charcoal.

C2 — **Material Ref C2 Detail Ref - Engineers Details**
In-Situ Concrete, Natural colour, fine bush marked finish

C3 — **Material Ref C3.1/C3.2 Detail Ref Eng Details**
In-situ designed mix White/Charcoal concrete with ground finish

C5 — **Material Ref C5.**
Buff colored asphalt to Engineers detail & specification.

E1 — **Material Ref E. Detail Ref: P8**
Buff self binding gravel.

CH Coal Hole
DS Demarcation Setts
DC Drainage channel
K1 Antique kerbs

STREET FURNITURE LEGEND

F1.1 — **Detail Ref F1.1**
2850mm Timber seat

F1.2 — **Detail Ref F1.2**
1900mmTimber seat

F2 — **Detail Ref F2**
1900mm Timber seat.

F3 — **Detail Ref F3**
1800mm Timber bench

F4.1 — **Detail Ref F4.1**
Concrete bench - 1800mm x 600 width. White concrete with timber part seat

F4.2 — **Detail Ref F4.2**
Concrete cube bench - 600 X 600mm seating cube. Black with ground finish.

F5 — **Detail Ref F5**
850 X 750 Sheffield style bicycle stand. Stainless Steel. Matt finish.

TREE LEGEND

Proposed Trees Detail Ref: TP
In structural tree pit

Proposed Trees Detail Ref: TP
In grass/vegetation

Existing Trees Detail Ref: EP
With structural soil added

Existing Trees
Retained

Tree Planting Schedule					
Street Trees		**Ornamental Trees**			
T1	Corylus colurna	T6	Betula pendula	T7	Quercus petrea 25%
T2	Tilia cordata "Greenspire"	T8	Quercus ilex		Fagus sylvatica 25%
T3	Platanus X hispanica				Aesculus hippocastanum 20%
T4	Acer pseudoplatanus "Erectum"				Prunus avium "Plena" 20%
					Magnolia kobus 10%

C1 01/03/22 CHANGE ORDER 1

REV	DATE	AMENDMENT

CONTRACT STATUS

CUNNANE STRATTON REYNOLDS
LAND PLANNING & DESIGN

DUBLIN OFFICE
3 MOLESWORTH PLACE DUBLIN 2
TEL 01 661 0419 FAX 01 661 0431
EMAIL info@csrlandplan.ie

TRAFFIC SIGNAL LEGEND

- Cantilever traffic pole
- Sign post
- Traffic pole
- Phone box
- CCTV Pole
- Micro pillar
- Public lighting
- Mini pillar
- Traffic fibre cabinet
- Watermain kiosk

UTILITY ACCESS COVER LEGEND

- SUDS overflow gully
- Aeration inlet

KERB LEGEND

- Kerb
- Road inlet kerb
- Cycle inlet kerb
- Kerb gully
- Flow control


STREET SERVICES

- Parking meter
- Bin
- Post box
- Lifebuoy
- Pump

LEVELS LEGEND

- Existing level (3.17)
- Proposed path level
- Proposed crossfall

SURVEYED TREES

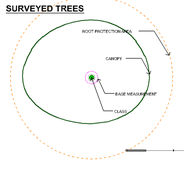


PROPOSED PLANTING LEGEND

See dwg 15373-3-750 for species

- Hedging (BR-T)
- Wildflower meadow (BR)
- Grass (SW)
- Wire fence (WF)
- Planting area (PA)

SUDS catchment indicated with pink line

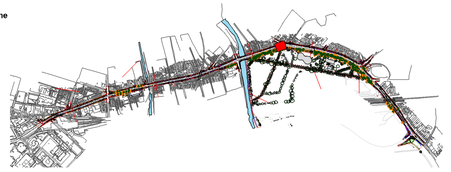

- SUDS Bioretention area Impermeable
- SUDS Bioretention area Permeable
- SUDS Swale area
- Planting area

PROJECT: CLONTARF TO CITY CENTRE PROJECT	DATE: DEC 2020
	SCALE: 1:100@A1 1:200@A3
DRAWING: GENERAL ARRANGEMENT PLAN	DRAWN: PE/EG/DOL CHECKED: DOL
	DWG NO: C2CC-CSR-ELS-S2_AE-DR-CH-503229



SURFACE LEGEND

A2 — **Material Ref A2 Detail Ref P01-P03**
600X600mm, 63-100mm thickness stone paving slab.
Leinster Granite.

C1 — **Material Ref C1 Detail Ref P01-P03**
600X600mm, 63-100mm thickness PC Concrete paving slab.

B1 — **Material Ref B1 Detail Ref P04**
150X150mm, 63-100mm thickness granite setts.
Silver-Grey Iberian Granite.

B2 — **Material Ref B2 Detail Ref P04**
150X150mm, 63-100mm thickness granite setts.
Leinster Granite.

B3 — **Material Ref B3 Detail Ref P04**
100X100mm, 100mm thickness granite setts.
Charcoal - Black, Split / textured.

B4 — **Material Ref B4 Detail Ref P04**
150X150mm, 100mm thickness granite setts.
Charcoal - Black, Flamed.

B5 — **Material Ref B5 Detail Ref P05**
Leinster Granite setts laid in Bogen style.

B6 — **Material Ref B6 Detail Ref P06**
100 X 100mm, 80mm thickness.
Leinster Granite.

Material Ref B6.1 Detail Ref P06
1000mm diameter 80mm thick feature
Leinster granite centrepiece.

Detail Ref P07a
400X400mm 80mm thick Tactile paving.
Refer to engineers drawings for details

Detail Ref P07b
400X400mm 80mm thick Tactile granite paving.
Platform edge ; Black Charcoal.

Detail Ref P07c
150X600mm 80mm thick Tactile granite paving.
Guidance strip ; Black Charcoal.

C2 — **Material Ref C2 Detail Ref - Engineers Details**
In-Situ Concrete, Natural colour, fine bush marked finish

C3 — **Material Ref C3.1/C3.2 Detail Ref Eng Details**
In-situ designed mix White/Charcoal concrete with ground finish

C5 — **Material Ref C5.**
Buff colored asphalt to Engineers detail & specification.

E1 — **Material Ref E. Detail Ref: P8**
Buff self binding gravel.

CH Coal Hole

DS Demarcation Setts

DC Drainage channel

K1 Antique kerbs

STREET FURNITURE LEGEND

F1.1 — **Detail Ref F1.1**
2850mm Timber seat

F1.2 — **Detail Ref F1.2**
1900mmTimber seat

F2 — **Detail Ref F2**
1900mm Timber seat.

F3 — **Detail Ref F3**
1800mm Timber bench

F4.1 — **Detail Ref F4.1**
Concrete bench - 1800mm x 600 width. White concrete with timber part seat

F4.2 — **Detail Ref F4.2**
Concrete cube bench - 600 X 600mm seating cube. Black with ground finish.

F5 — **Detail Ref F5**
850 X 750 Sheffield style bicycle stand. Stainless Steel. Matt finish.

TREE LEGEND

Proposed Trees Detail Ref: TP
In structural tree pit

Proposed Trees Detail Ref: TP
In grass/vegetation

Existing Trees Detail Ref: EP
With structural soil added

Tree Planting Schedule					
Street Trees		**Ornamental Trees**			
T1	Corylus colurna	T6	Betula pendula	T7	Quercus petrea 25%
T2	Tilia cordata "Greenspire"	T8	Quercus ilex		Fagus sylvatica 25%
T3	Platanus X hispanica				Aesculus hippocastanum 20%
T4	Acer pseudoplatanus "Erectum"				Prunus avium "Plena" 20%
					Magnolia kobus 10%

Existing Trees
Retained

C1 01/03/22 CHANGE ORDER 1

REV	DATE	AMENDMENT

CONTRACT STATUS

CUNNANE STRATTON REYNOLDS
LAND PLANNING & DESIGN

DUBLIN OFFICE
3 MOLESWORTH PLACE DUBLIN 2
TEL 01 661 0419 FAX 01 661 0431
EMAIL info@csrlandplan.ie

N

TRAFFIC SIGNAL LEGEND

- Cantilever traffic pole
- Sign post
- Traffic pole
- Phone box
- CCTV Pole
- Micro pillar
- Public lighting
- Mini pillar
- Traffic fibre cabinet
- Watermain kiosk

UTILITY ACCESS COVER LEGEND

- SUDS overflow gully
- Aeration inlet

KERB LEGEND

- Kerb
- Road inlet kerb
- Cycle inlet kerb
- Kerb gully
- Flow control


STREET SERVICES

- Parking meter
- Bin
- Post box
- Lifebuoy
- Pump

LEVELS LEGEND

- Existing level (3.117)
- Proposed path level
- Proposed crossfall

SURVEYED TREES

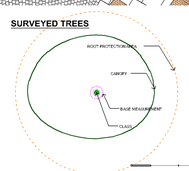

PROPOSED PLANTING LEGEND

See dwg 15373-3-750 for species


- Hedging
- Wildflower meadow
- Grass
- WF — Wire fence

BR-T — **SUDS Bioretention area** Impermeable
BR — **SUDS Bioretention area** Permeable
SW — **SUDS Swale area**
PA — **Planting area**

SUDS catchment indicated with pink line



PROJECT: CLONTARF TO CITY CENTRE PROJECT	DATE: DEC 2020
	SCALE: 1:100@A1 1:200@A3
DRAWING: GENERAL ARRANGEMENT PLAN	DRAWN: PE/EG/DOL CHECKED: DOL
	DWG NO: C2CC-CSR-ELS-S2_AE-DR-CH-503230

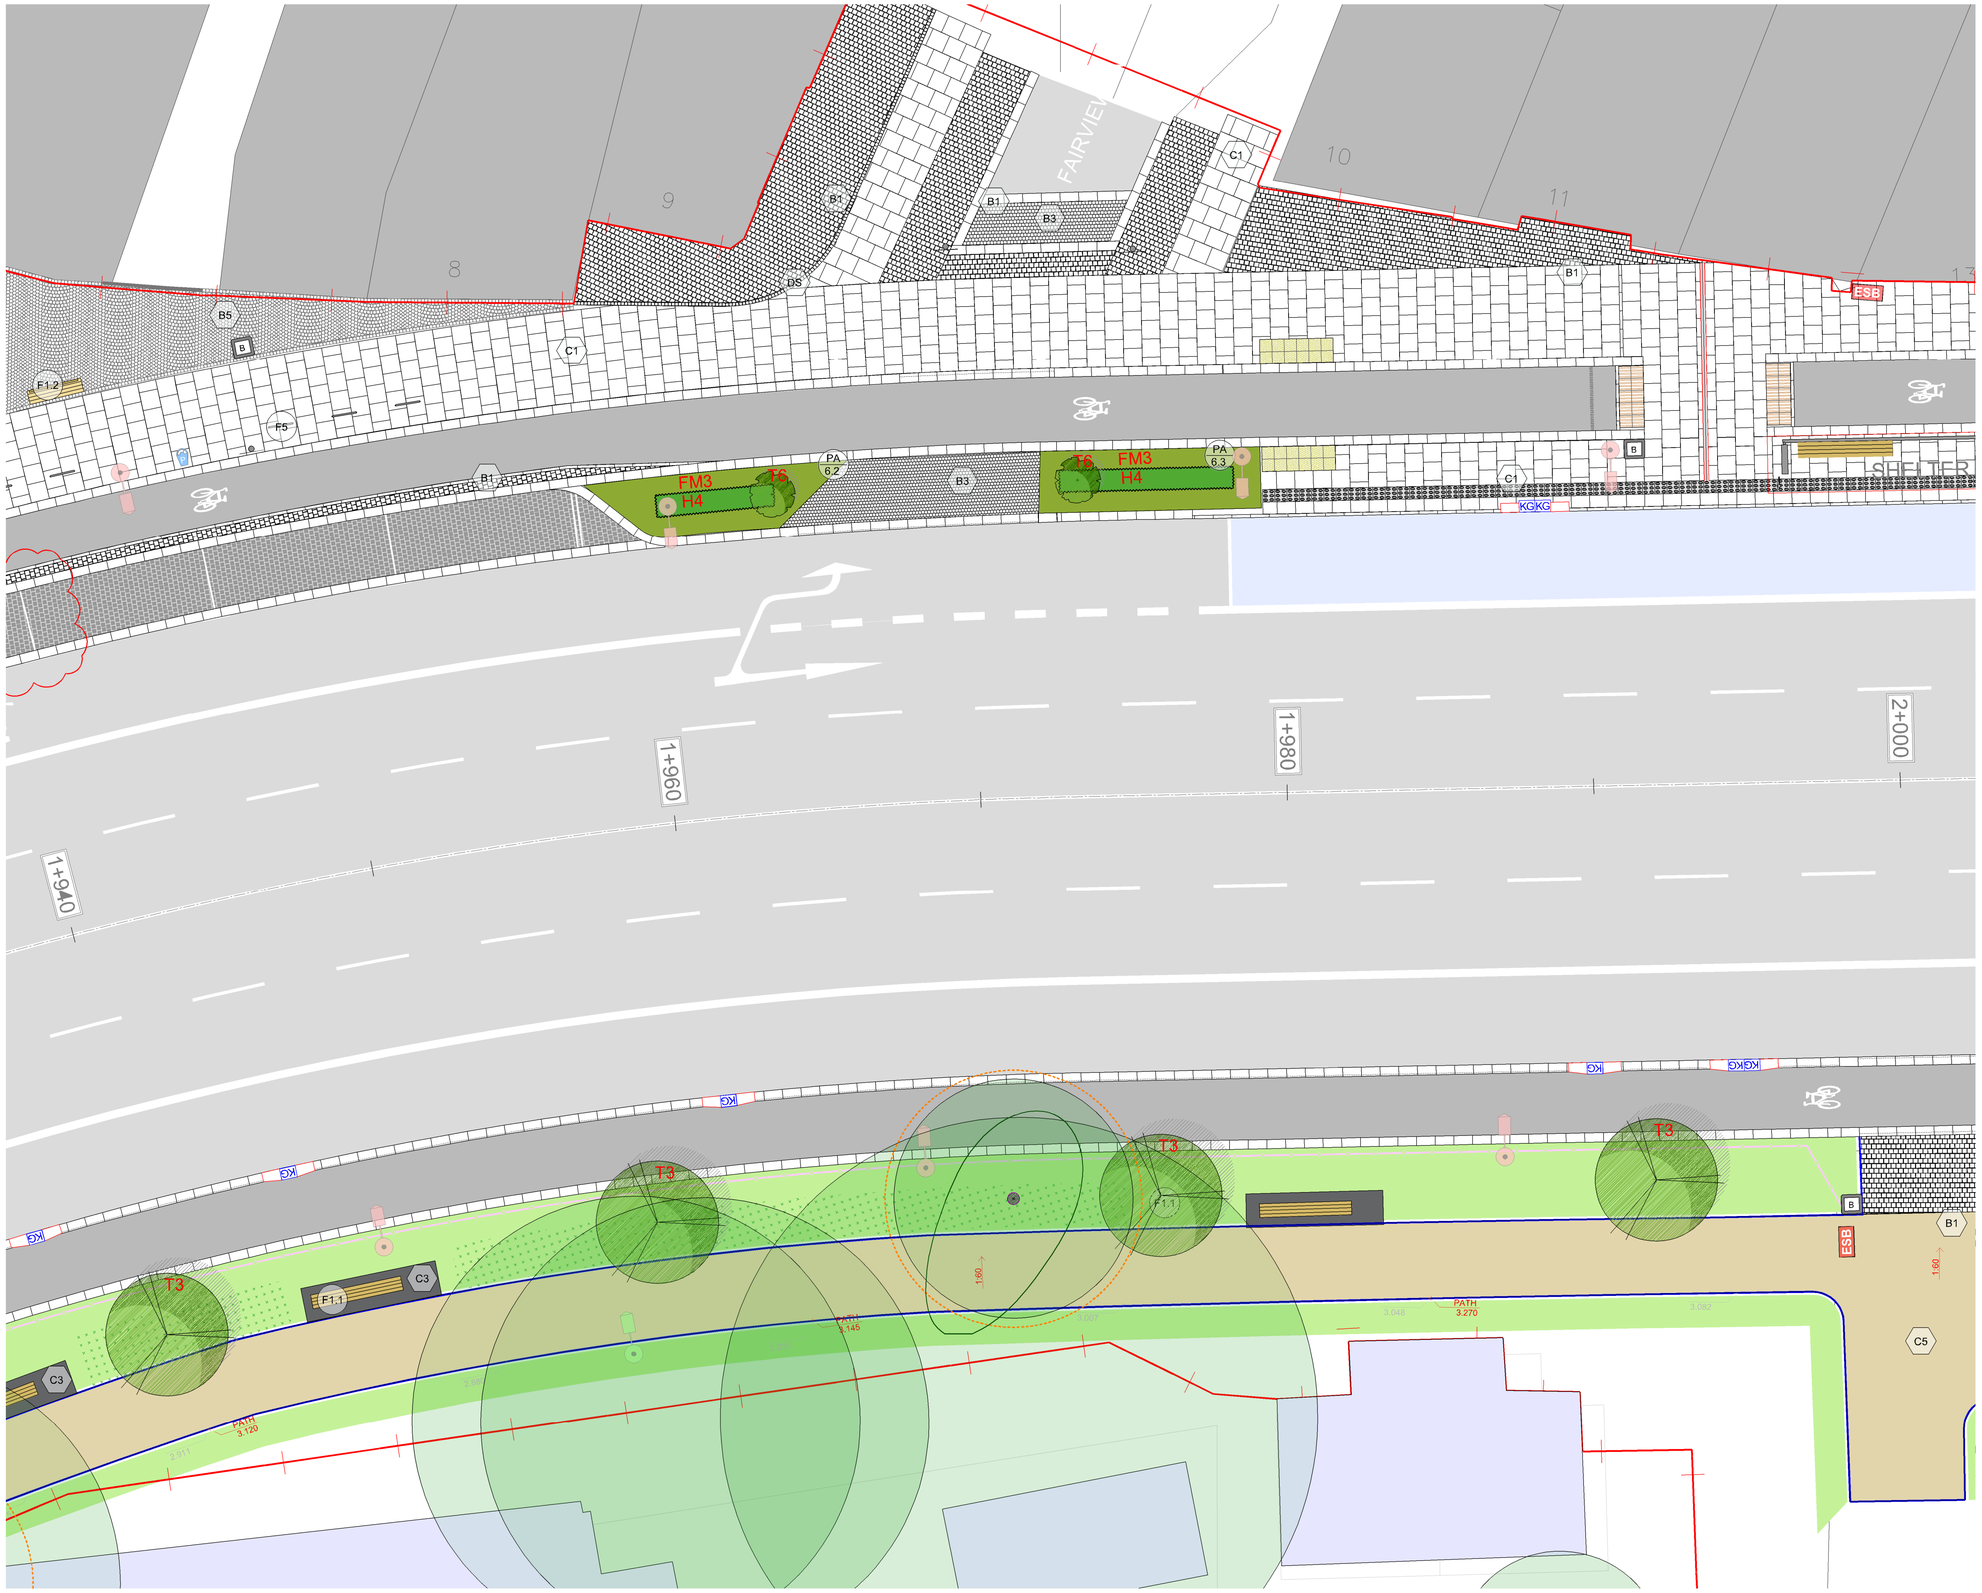

SURFACE LEGEND

A2 — **Material Ref A2 Detail Ref P01-P03**
600X600mm, 63-100mm thickness stone paving slab.
Leinster Granite.

C1 — **Material Ref C1 Detail Ref P01-P03**
600X600mm, 63-100mm thickness PC Concrete paving slab.

B1 — **Material Ref B1 Detail Ref P04**
150X150mm, 63-100mm thickness granite setts.
Silver-Grey Iberian Granite.

B2 — **Material Ref B2 Detail Ref P04**
150X150mm, 63-100mm thickness granite setts.
Leinster Granite.

B3 — **Material Ref B3 Detail Ref P04**
100X100mm, 100mm thickness granite setts.
Charcoal - Black, Split / textured.

B4 — **Material Ref B4 Detail Ref P04**
150X150mm, 100mm thickness granite setts.
Charcoal - Black, Flamed.

B5 — **Material Ref B5 Detail Ref P05**
Leinster Granite setts laid in Bogen style.

B6 — **Material Ref B6. Detail Ref P06**
100 X 100mm, 80mm thickness.
Leinster Granite.

Material Ref B6.1 Detail Ref P06
1000mm diameter 80mm thick feature
Leinster granite centrepiece.

Detail Ref P07a
400X400mm 80mm thick Tactile paving.
Refer to engineers drawings for details

Detail Ref P07b
400X400mm 80mm thick Tactile granite paving.
Platform edge ; Black Charcoal.

Detail Ref P07c
150X600mm 80mm thick Tactile granite paving.
Guidance strip ; Black Charcoal.

C2 — **Material Ref C2 Detail Ref - Engineers Details**
In-Situ Concrete, Natural colour, fine bush marked finish

C3 — **Material Ref C3.1/C3.2 Detail Ref Eng Details**
In-situ designed mix White/Charcoal concrete with ground finish

C5 — **Material Ref C5.**
Buff colored asphalt to Engineers detail & specification.

E1 — **Material Ref E. Detail Ref: P8**
Buff self binding gravel.

CH Coal Hole
DS Demarcation Setts
DC Drainage channel
K1 Antique kerbs

STREET FURNITURE LEGEND

F1.1 — **Detail Ref F1.1**
2850mm Timber seat

F1.2 — **Detail Ref F1.2**
1900mmTimber seat

F2 — **Detail Ref F2**
1900mm Timber seat.

F3 — **Detail Ref F3**
1800mm Timber bench

F4.1 — **Detail Ref F4.1**
Concrete bench - 1800mm x 600 width. White concrete with timber part seat

F4.2 — **Detail Ref F4.2**
Concrete cube bench - 600 X 600mm seating cube. Black with ground finish.

F5 — **Detail Ref F5**
850 X 750 Sheffield style bicycle stand. Stainless Steel. Matt finish.

TREE LEGEND

Proposed Trees Detail Ref: TP
In structural tree pit

Proposed Trees Detail Ref: TP
In grass/vegetation

Existing Trees Detail Ref: EP
With structural soil added

Tree Planting Schedule					
Street Trees		**Ornamental Trees**			
T1	Corylus colurna	T6	Betula pendula	T7	Quercus petrea 25%
T2	Tilia cordata "Greenspire"	T8	Quercus ilex		Fagus sylvatica 25%
T3	Platanus X hispanica				Aesculus hippocastanum 20%
T4	Acer pseudoplatanus "Erectum"				Prunus avium "Plena" 20%
					Magnolia kobus 10%

Existing Trees
Retained

C1 01/03/22 CHANGE ORDER 1

REV	DATE	AMENDMENT

CONTRACT STATUS

CUNNANE STRATTON REYNOLDS
LAND PLANNING & DESIGN

DUBLIN OFFICE
3 MOLESWORTH PLACE DUBLIN 2
TEL 01 661 0419 FAX 01 661 0431
EMAIL info@csrlandplan.ie

TRAFFIC SIGNAL LEGEND

Cantilever traffic pole
Sign post
Traffic pole
Phone box
CCTV Pole
Micro pillar
Public lighting
Mini pillar
Traffic fibre cabinet
Watermain kiosk

UTILITY ACCESS COVER LEGEND

SUDS overflow gully
Aeration inlet

KERB LEGEND

Kerb
Road inlet kerb
Cycle inlet kerb
Kerb gully
Flow control


STREET SERVICES

Parking meter
Bin
Post box
Lifebuoy
Pump

LEVELS LEGEND

Existing level
Proposed path level
Proposed crossfall

SURVEYED TREES

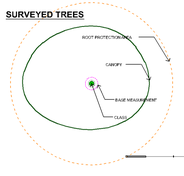


PROPOSED PLANTING LEGEND

See dwg 15373-3-750 for species


Hedging
Wildflower meadow
Grass
Wire fence

SUDS catchment indicated with pink line

BR-T — SUDS Bioretention area Impermeable
BR — SUDS Bioretention area Permeable
SW — SUDS Swale area
PA — Planting area

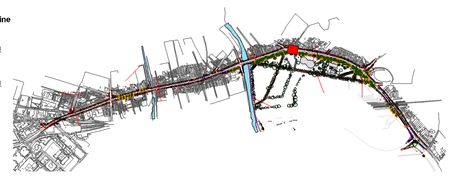

PROJECT: CLONTARF TO CITY CENTRE PROJECT	DATE: DEC 2020
	SCALE: 1:100@A1 1:200@A3
DRAWING: GENERAL ARRANGEMENT PLAN	DRAWN: PE/EG/DOL CHECKED: DOL
	DWG NO: C2CC-CSR-ELS-S2_AE-DR-CH-503231

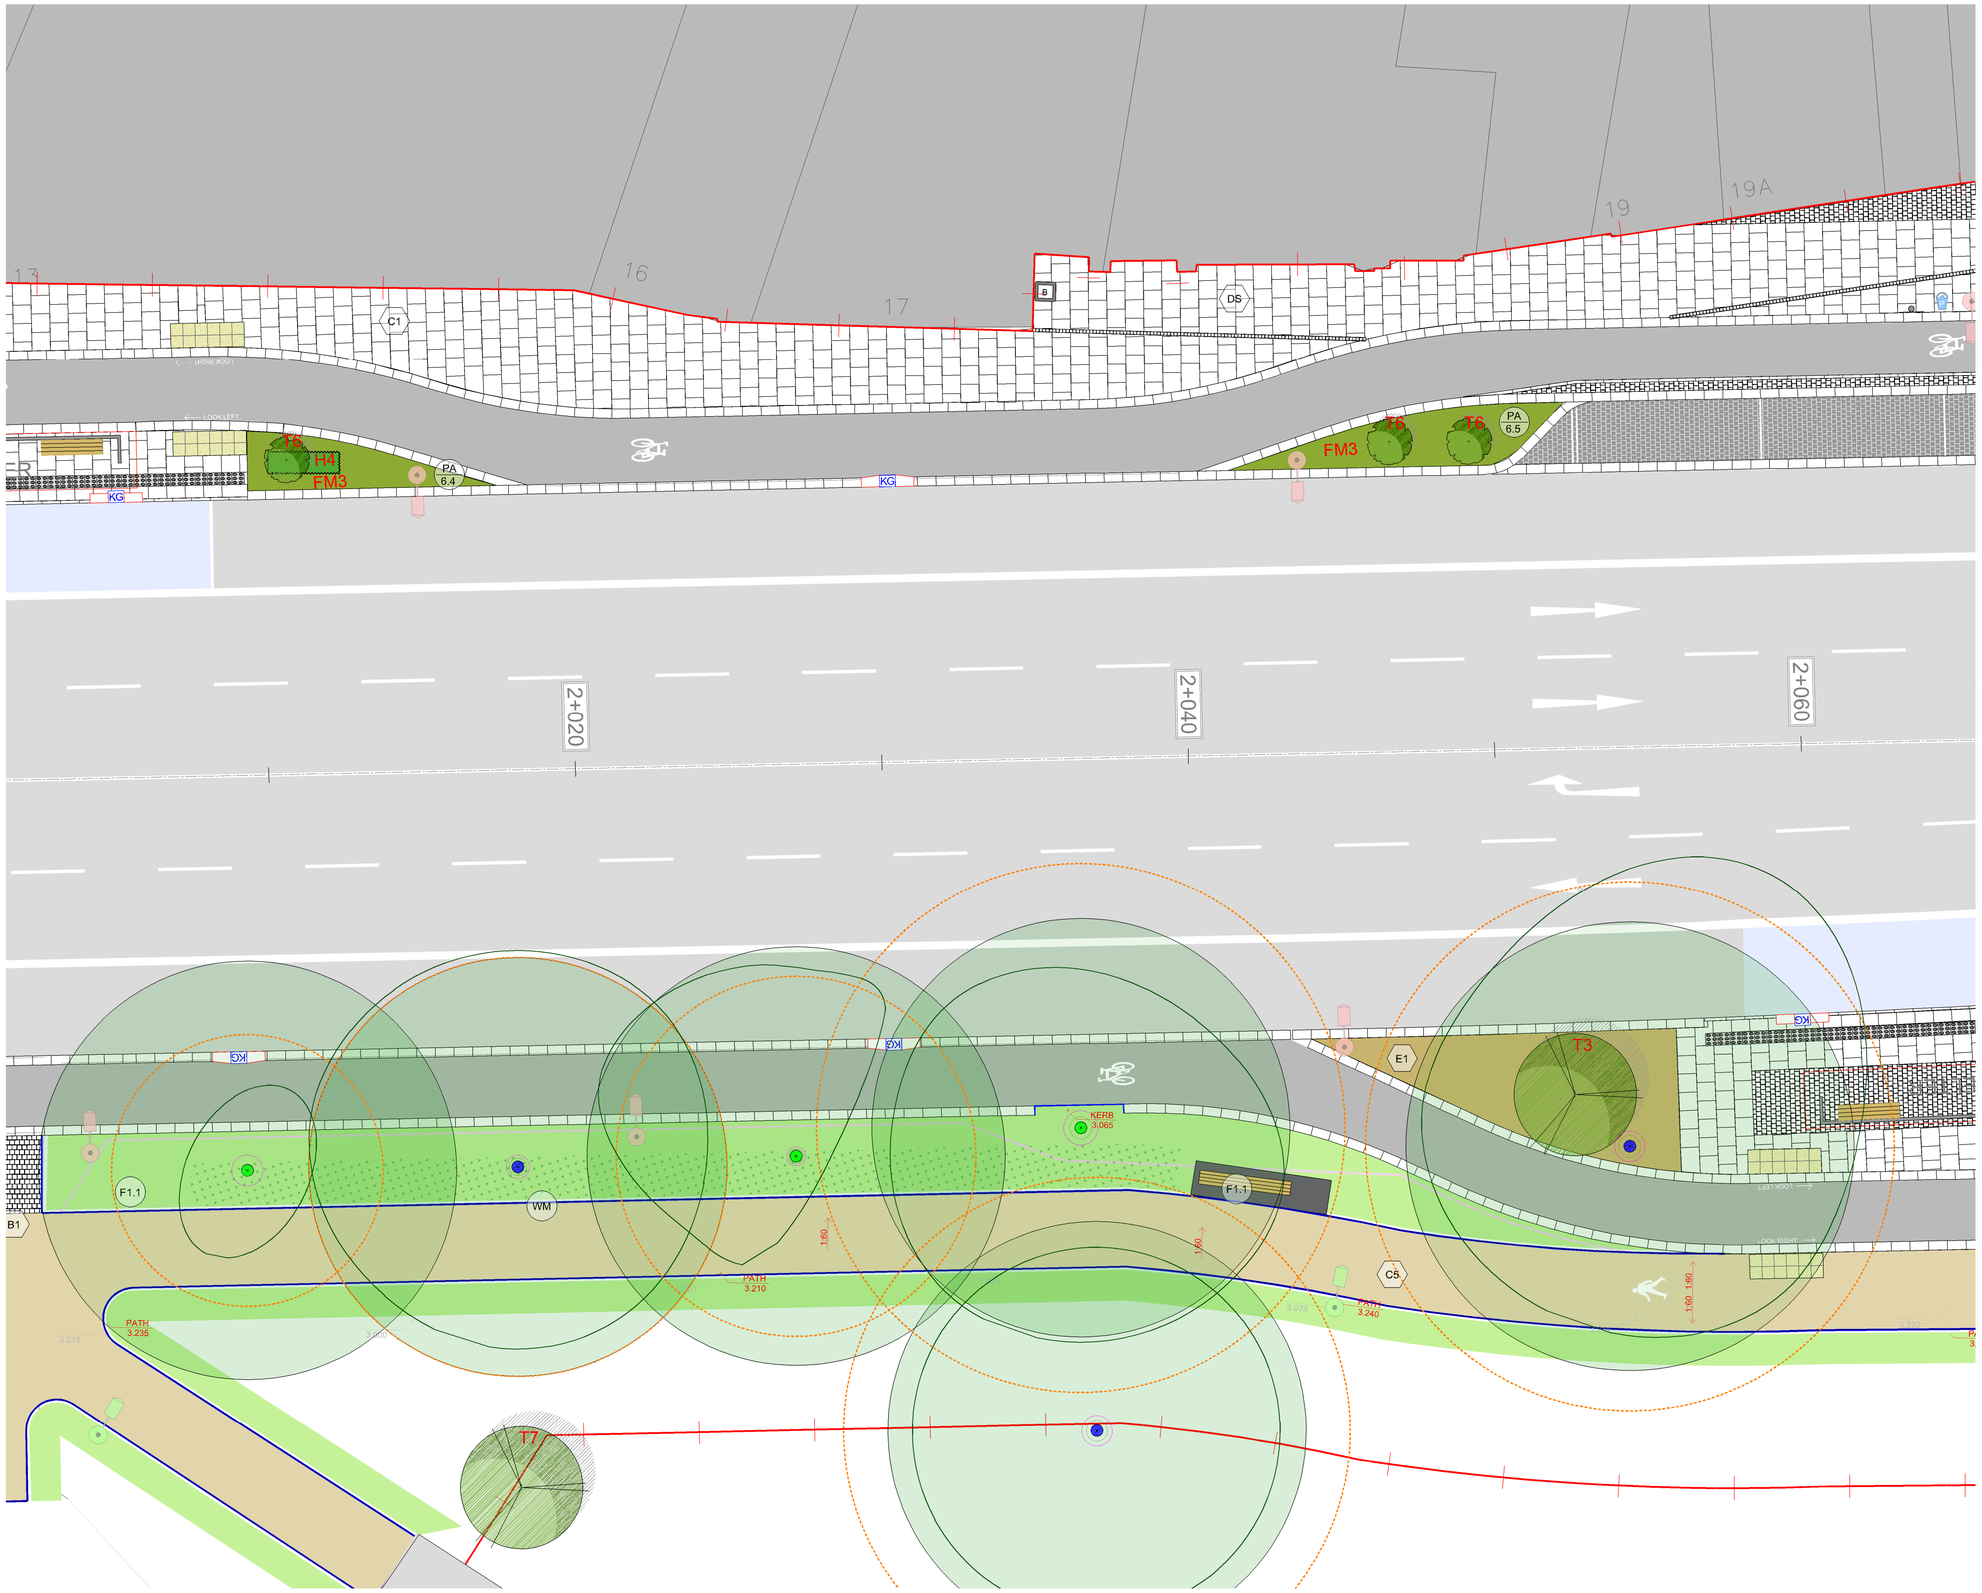

SURFACE LEGEND

A2 — **Material Ref A2 Detail Ref P01-P03**
600X600mm, 63-100mm thickness stone paving slab.
Leinster Granite.

C1 — **Material Ref C1 Detail Ref P01-P03**
600X600mm, 63-100mm thickness PC Concrete paving slab.

B1 — **Material Ref B1 Detail Ref P04**
150X150mm, 63-100mm thickness granite setts.
Silver-Grey Iberian Granite.

B2 — **Material Ref B2 Detail Ref P04**
150X150mm, 63-100mm thickness granite setts.
Leinster Granite.

B3 — **Material Ref B3 Detail Ref P04**
100X100mm, 100mm thickness granite setts.
Charcoal - Black, Split / textured.

B4 — **Material Ref B4 Detail Ref P04**
150X150mm, 100mm thickness granite setts.
Charcoal - Black, Flamed.

B5 — **Material Ref B5 Detail Ref P05**
Leinster Granite setts laid in Bogen style.

B6 — **Material Ref B6. Detail Ref P06**
100 X 100mm, 80mm thickness.
Leinster Granite.

Material Ref B6.1 Detail Ref P06
1000mm diameter 80mm thick feature
Leinster granite centrepiece.

Detail Ref P07a
400X400mm 80mm thick Tactile paving.
Refer to engineers drawings for details

Detail Ref P07b
400X400mm 80mm thick Tactile granite paving.
Platform edge ; Black Charcoal.

Detail Ref P07c
150X600mm 80mm thick Tactile granite paving.
Guidance strip ; Black Charcoal.

C2 — **Material Ref C2 Detail Ref - Engineers Details**
In-Situ Concrete, Natural colour, fine bush marked finish

C3 — **Material Ref C3.1/C3.2 Detail Ref Eng Details**
In-situ designed mix White/Charcoal concrete with ground finish

C5 — **Material Ref C5.**
Buff colored asphalt to Engineers detail & specification.

E1 — **Material Ref E. Detail Ref: P8**
Buff self binding gravel.

CH Coal Hole

DS Demarcation Setts

DC Drainage channel

K1 Antique kerbs

STREET FURNITURE LEGEND

F1.1 — **Detail Ref F1.1**
2850mm Timber seat

F1.2 — **Detail Ref F1.2**
1900mmTimber seat

F2 — **Detail Ref F2**
1900mm Timber seat.

F3 — **Detail Ref F3**
1800mm Timber bench

F4.1 — **Detail Ref F4.1**
Concrete bench - 1800mm x 600 width. White concrete with timber part seat

F4.2 — **Detail Ref F4.2**
Concrete cube bench - 600 X 600mm seating cube. Black with ground finish.

F5 — **Detail Ref F5**
850 X 750 Sheffield style bicycle stand. Stainless Steel. Matt finish.

TREE LEGEND

Proposed Trees Detail Ref: TP
In structural tree pit

Proposed Trees Detail Ref: TP
In grass/vegetation

Existing Trees Detail Ref: EP
With structural soil added

Tree Planting Schedule					
Street Trees		**Ornamental Trees**			
T1	Corylus colurna	T6	Betula pendula	T7	Quercus petrea 25%
T2	Tilia cordata "Greenspire"	T8	Quercus ilex		Fagus sylvatica 25%
T3	Platanus X hispanica				Aesculus hippocastanum 20%
T4	Acer pseudoplatanus "Erectum"				Prunus avium "Plena" 20%
					Magnolia kobus 10%

Existing Trees
Retained

TRAFFIC SIGNAL LEGEND

- Cantilever traffic pole
- Sign post
- Traffic pole
- Phone box
- CCTV Pole
- Micro pillar
- Public lighting
- Mini pillar
- Traffic fibre cabinet
- Watermain kiosk

UTILITY ACCESS COVER LEGEND

- SUDS overflow gully
- Aeration inlet

KERB LEGEND

- Kerb
- Road inlet kerb
- Cycle inlet kerb
- Kerb gully
- Flow control


STREET SERVICES

- Parking meter
- Bin
- Post box
- Lifebuoy
- Pump

LEVELS LEGEND

- Existing level (3.117)
- Proposed path level
- Proposed crossfall

SURVEYED TREES

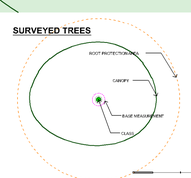


PROPOSED PLANTING LEGEND

See dwg 15373-3-750 for species

- Hedging
- Wildflower meadow
- Grass
- Wire fence

BR-T SUDS Bioretention area Impermeable
BR SUDS Bioretention area Permeable
SW SUDS Swale area
PA Planting area

SUDS catchment indicated with pink line

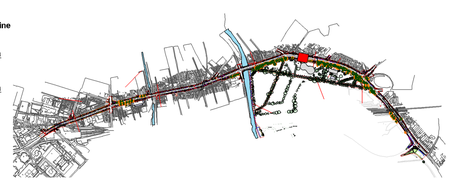


C1	01/03/22	CHANGE ORDER 1
REV	DATE	AMENDMENT

CONTRACT STATUS

CUNNANE STRATTON REYNOLDS
LAND PLANNING & DESIGN

DUBLIN OFFICE
3 MOLESWORTH PLACE DUBLIN 2
TEL 01 661 0419 FAX 01 661 0431
EMAIL info@csrlandplan.ie

PROJECT: CLONTARF TO CITY CENTRE PROJECT	DATE: DEC 2020
	SCALE: 1:100@A1 1:200@A3
DRAWING: GENERAL ARRANGEMENT PLAN	DRAWN: PE/EG/DOL CHECKED: DOL
	DWG NO: C2CC-CSR-ELS-S2_AE-DR-CH-503232

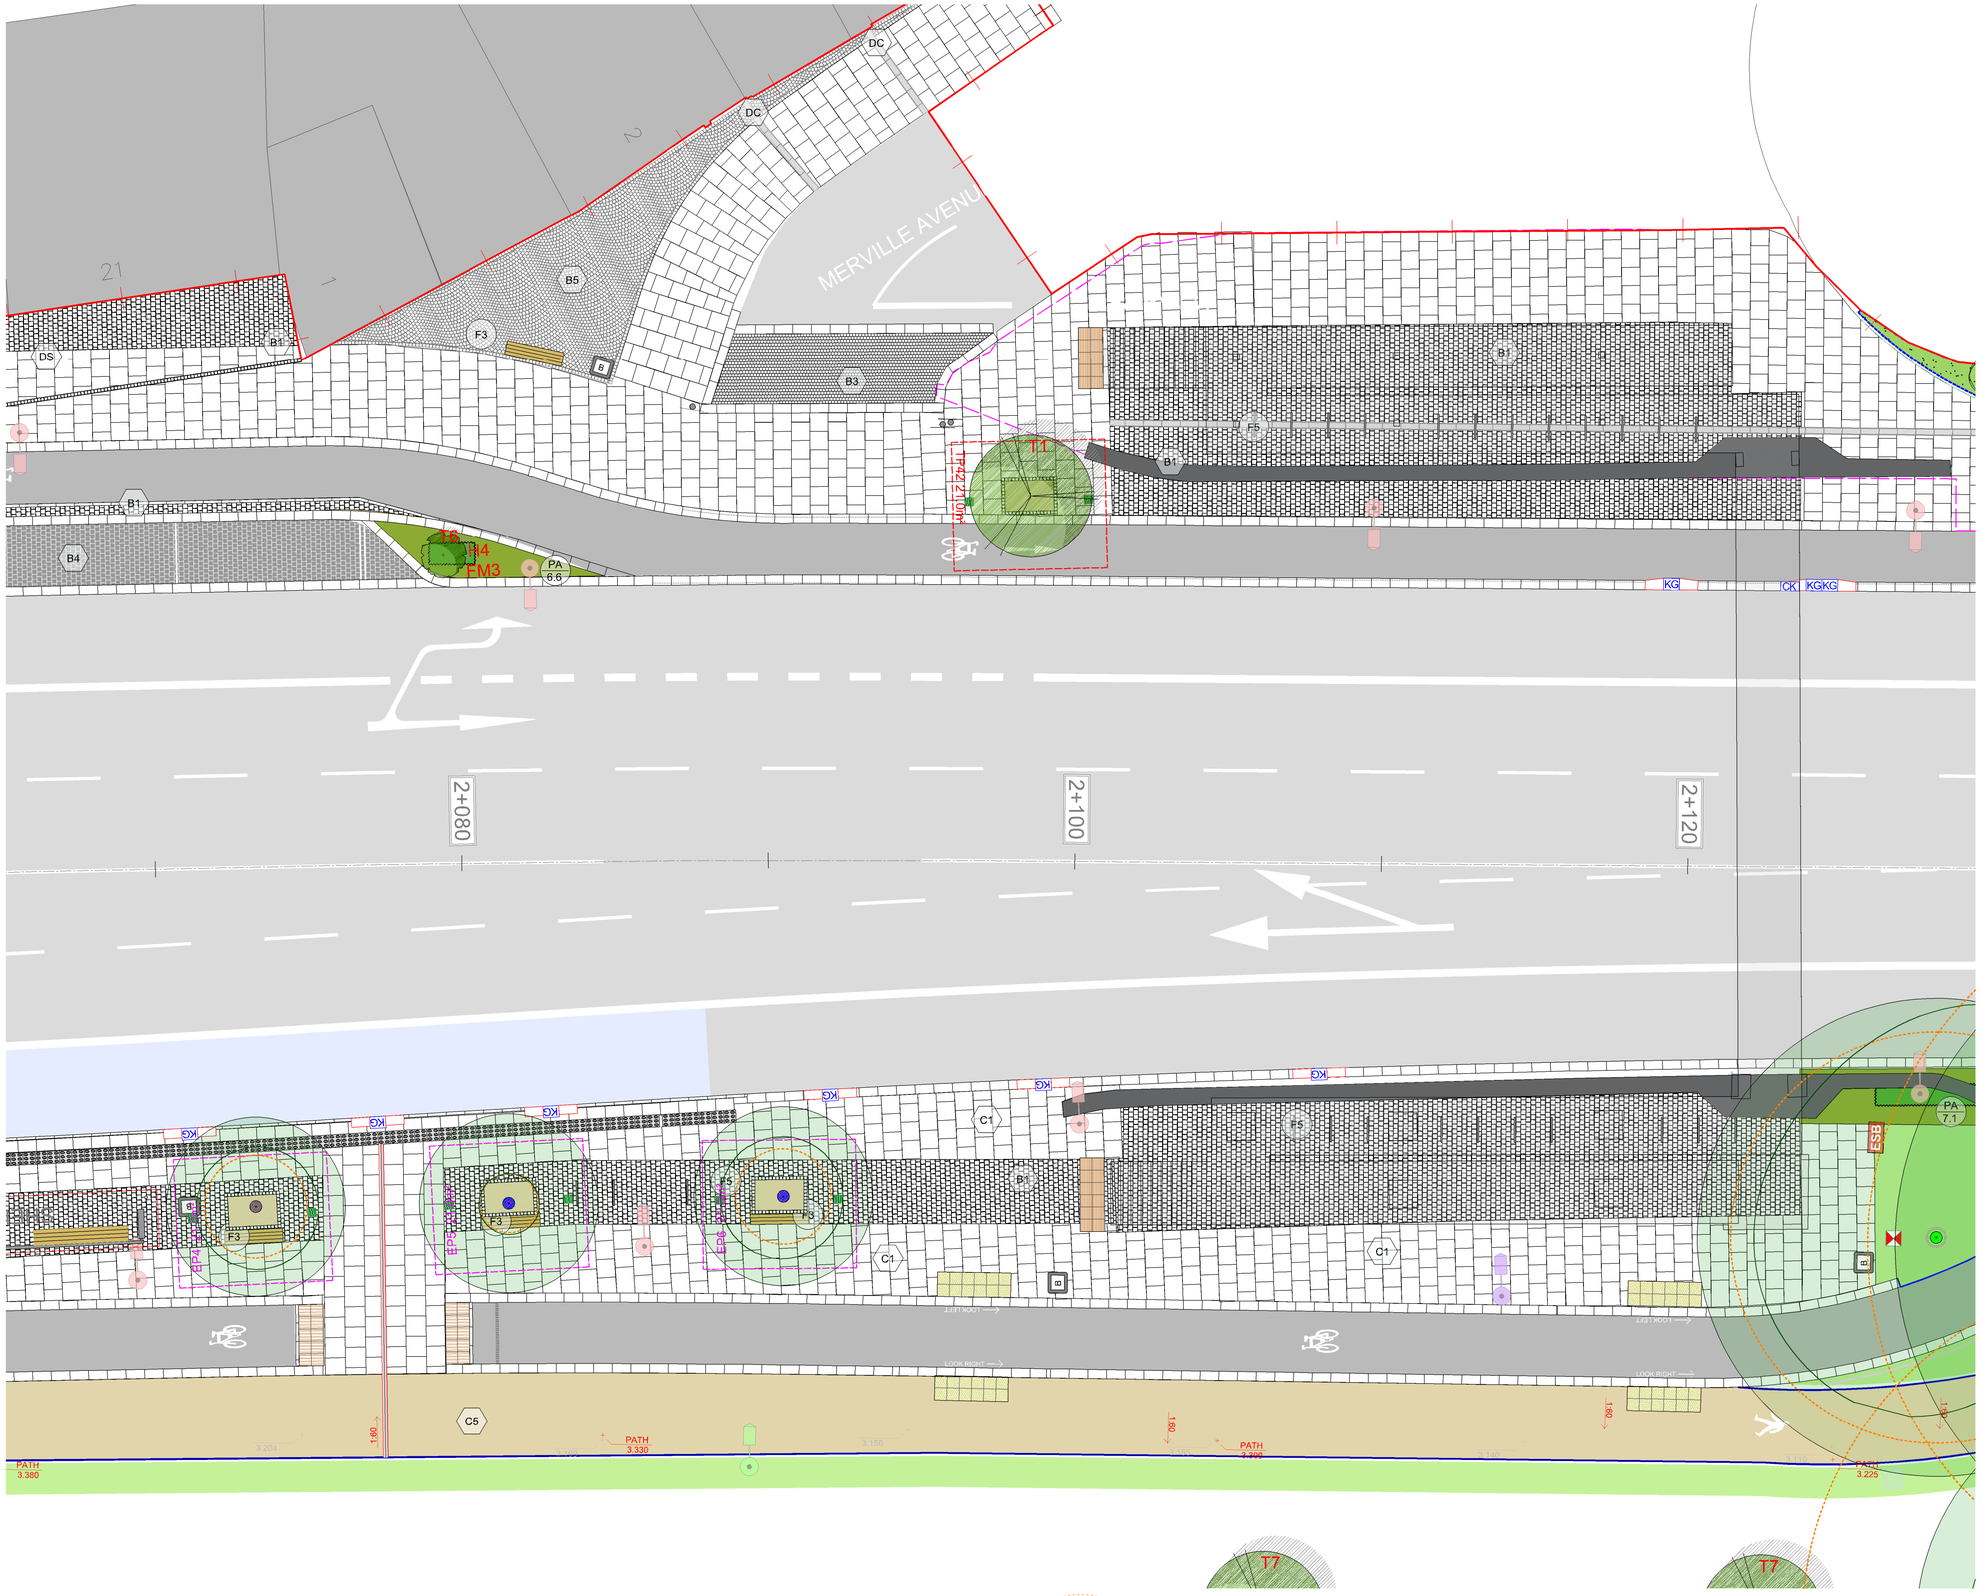

SURFACE LEGEND

A2 — **Material Ref A2 Detail Ref P01-P03**
600X600mm, 63-100mm thickness stone paving slab.
Leinster Granite.

C1 — **Material Ref C1 Detail Ref P01-P03**
600X600mm, 63-100mm thickness PC Concrete paving slab.

B1 — **Material Ref B1 Detail Ref P04**
150X150mm, 63-100mm thickness granite setts.
Silver-Grey Iberian Granite.

B2 — **Material Ref B2 Detail Ref P04**
150X150mm, 63-100mm thickness granite setts.
Leinster Granite.

B3 — **Material Ref B3 Detail Ref P04**
100X100mm, 100mm thickness granite setts.
Charcoal - Black, Split / textured.

B4 — **Material Ref B4 Detail Ref P04**
150X150mm, 100mm thickness granite setts.
Charcoal - Black, Flamed.

B5 — **Material Ref B5 Detail Ref P05**
Leinster Granite setts laid in Bogen style.

B6 — **Material Ref B6. Detail Ref P06**
100 X 100mm, 80mm thickness.
Leinster Granite.

Material Ref B6.1 Detail Ref P06
1000mm diameter 80mm thick feature
Leinster granite centrepiece.

Detail Ref P07a
400X400mm 80mm thick Tactile paving.
Refer to engineers drawings for details

Detail Ref P07b
400X400mm 80mm thick Tactile granite paving.
Platform edge ; Black Charcoal.

Detail Ref P07c
150X600mm 80mm thick Tactile granite paving.
Guidance strip ; Black Charcoal.

C2 — **Material Ref C2 Detail Ref - Engineers Details**
In-Situ Concrete, Natural colour, fine bush marked finish

C3 — **Material Ref C3.1/C3.2 Detail Ref Eng Details**
In-situ designed mix White/Charcoal concrete with ground finish

C5 — **Material Ref C5.**
Buff colored asphalt to Engineers detail & specification.

E1 — **Material Ref E. Detail Ref: P8**
Buff self binding gravel.

CH — Coal Hole
DS — Demarcation Setts
DC — Drainage channel
K1 — Antique kerbs

STREET FURNITURE LEGEND

F1.1 — **Detail Ref F1.1**
2850mm Timber seat

F1.2 — **Detail Ref F1.2**
1900mmTimber seat

F2 — **Detail Ref F2**
1900mm Timber seat.

F3 — **Detail Ref F3**
1800mm Timber bench

F4.1 — **Detail Ref F4.1**
Concrete bench - 1800mm x 600 width. White concrete with timber part seat

F4.2 — **Detail Ref F4.2**
Concrete cube bench - 600 X 600mm seating cube. Black with ground finish.

F5 — **Detail Ref F5**
850 X 750 Sheffield style bicycle stand. Stainless Steel. Matt finish.

TREE LEGEND

Proposed Trees Detail Ref: TP
In structural tree pit

Proposed Trees Detail Ref: TP
In grass/vegetation

Existing Trees Detail Ref: EP
With structural soil added

Existing Trees
Retained

Tree Planting Schedule					
Street Trees		**Ornamental Trees**			
T1	Corylus colurna	T6	Betula pendula	T7	Quercus petrea 25%
T2	Tilia cordata "Greenspire"	T8	Quercus ilex		Fagus sylvatica 25%
T3	Platanus X hispanica				Aesculus hippocastanum 20%
T4	Acer pseudoplatanus "Erectum"				Prunus avium "Plena" 20%
					Magnolia kobus 10%

CONTRACT STATUS

REV	DATE	AMENDMENT
C1	01/03/22	CHANGE ORDER 1

CUNNANE STRATTON REYNOLDS
LAND PLANNING & DESIGN

DUBLIN OFFICE
3 MOLESWORTH PLACE DUBLIN 2
TEL 01 661 0419 FAX 01 661 0431
EMAIL info@csrlandplan.ie

PROJECT: CLONTARF TO CITY CENTRE PROJECT	DATE: DEC 2020
	SCALE: 1:100@A1 1:200@A3
DRAWING: GENERAL ARRANGEMENT PLAN	DRAWN: PE/EG/DOL CHECKED: DOL
	DWG NO: C2CC-CSR-ELS-S2_AE-DR-CH-503233

TRAFFIC SIGNAL LEGEND

- Cantilever traffic pole
- Sign post
- Traffic pole
- Phone box
- CCTV Pole
- Micro pillar
- Public lighting
- Mini pillar
- Traffic fibre cabinet
- Watermain kiosk

UTILITY ACCESS COVER LEGEND

- SUDS overflow gully
- Aeration inlet

KERB LEGEND

- Kerb
- Road inlet kerb
- Cycle inlet kerb
- Kerb gully
- Flow control


STREET SERVICES

- Parking meter
- Bin
- Post box
- Lifebuoy
- Pump

LEVELS LEGEND

- Existing level (3.117)
- Proposed path level
- Proposed crossfall

SURVEYED TREES

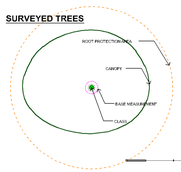



PROPOSED PLANTING LEGEND

See dwg 15373-3-750 for species

- Hedging
- Wildflower meadow
- Grass
- WF — Wire fence
- BR-T — SUDS Bioretention area Impermeable
- BR — SUDS Bioretention area Permeable
- SW — SUDS Swale area
- PA — Planting area

SUDS catchment indicated with pink line

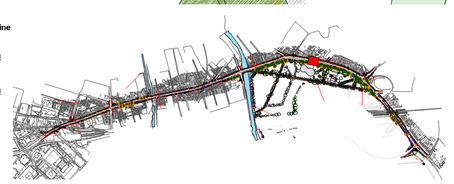

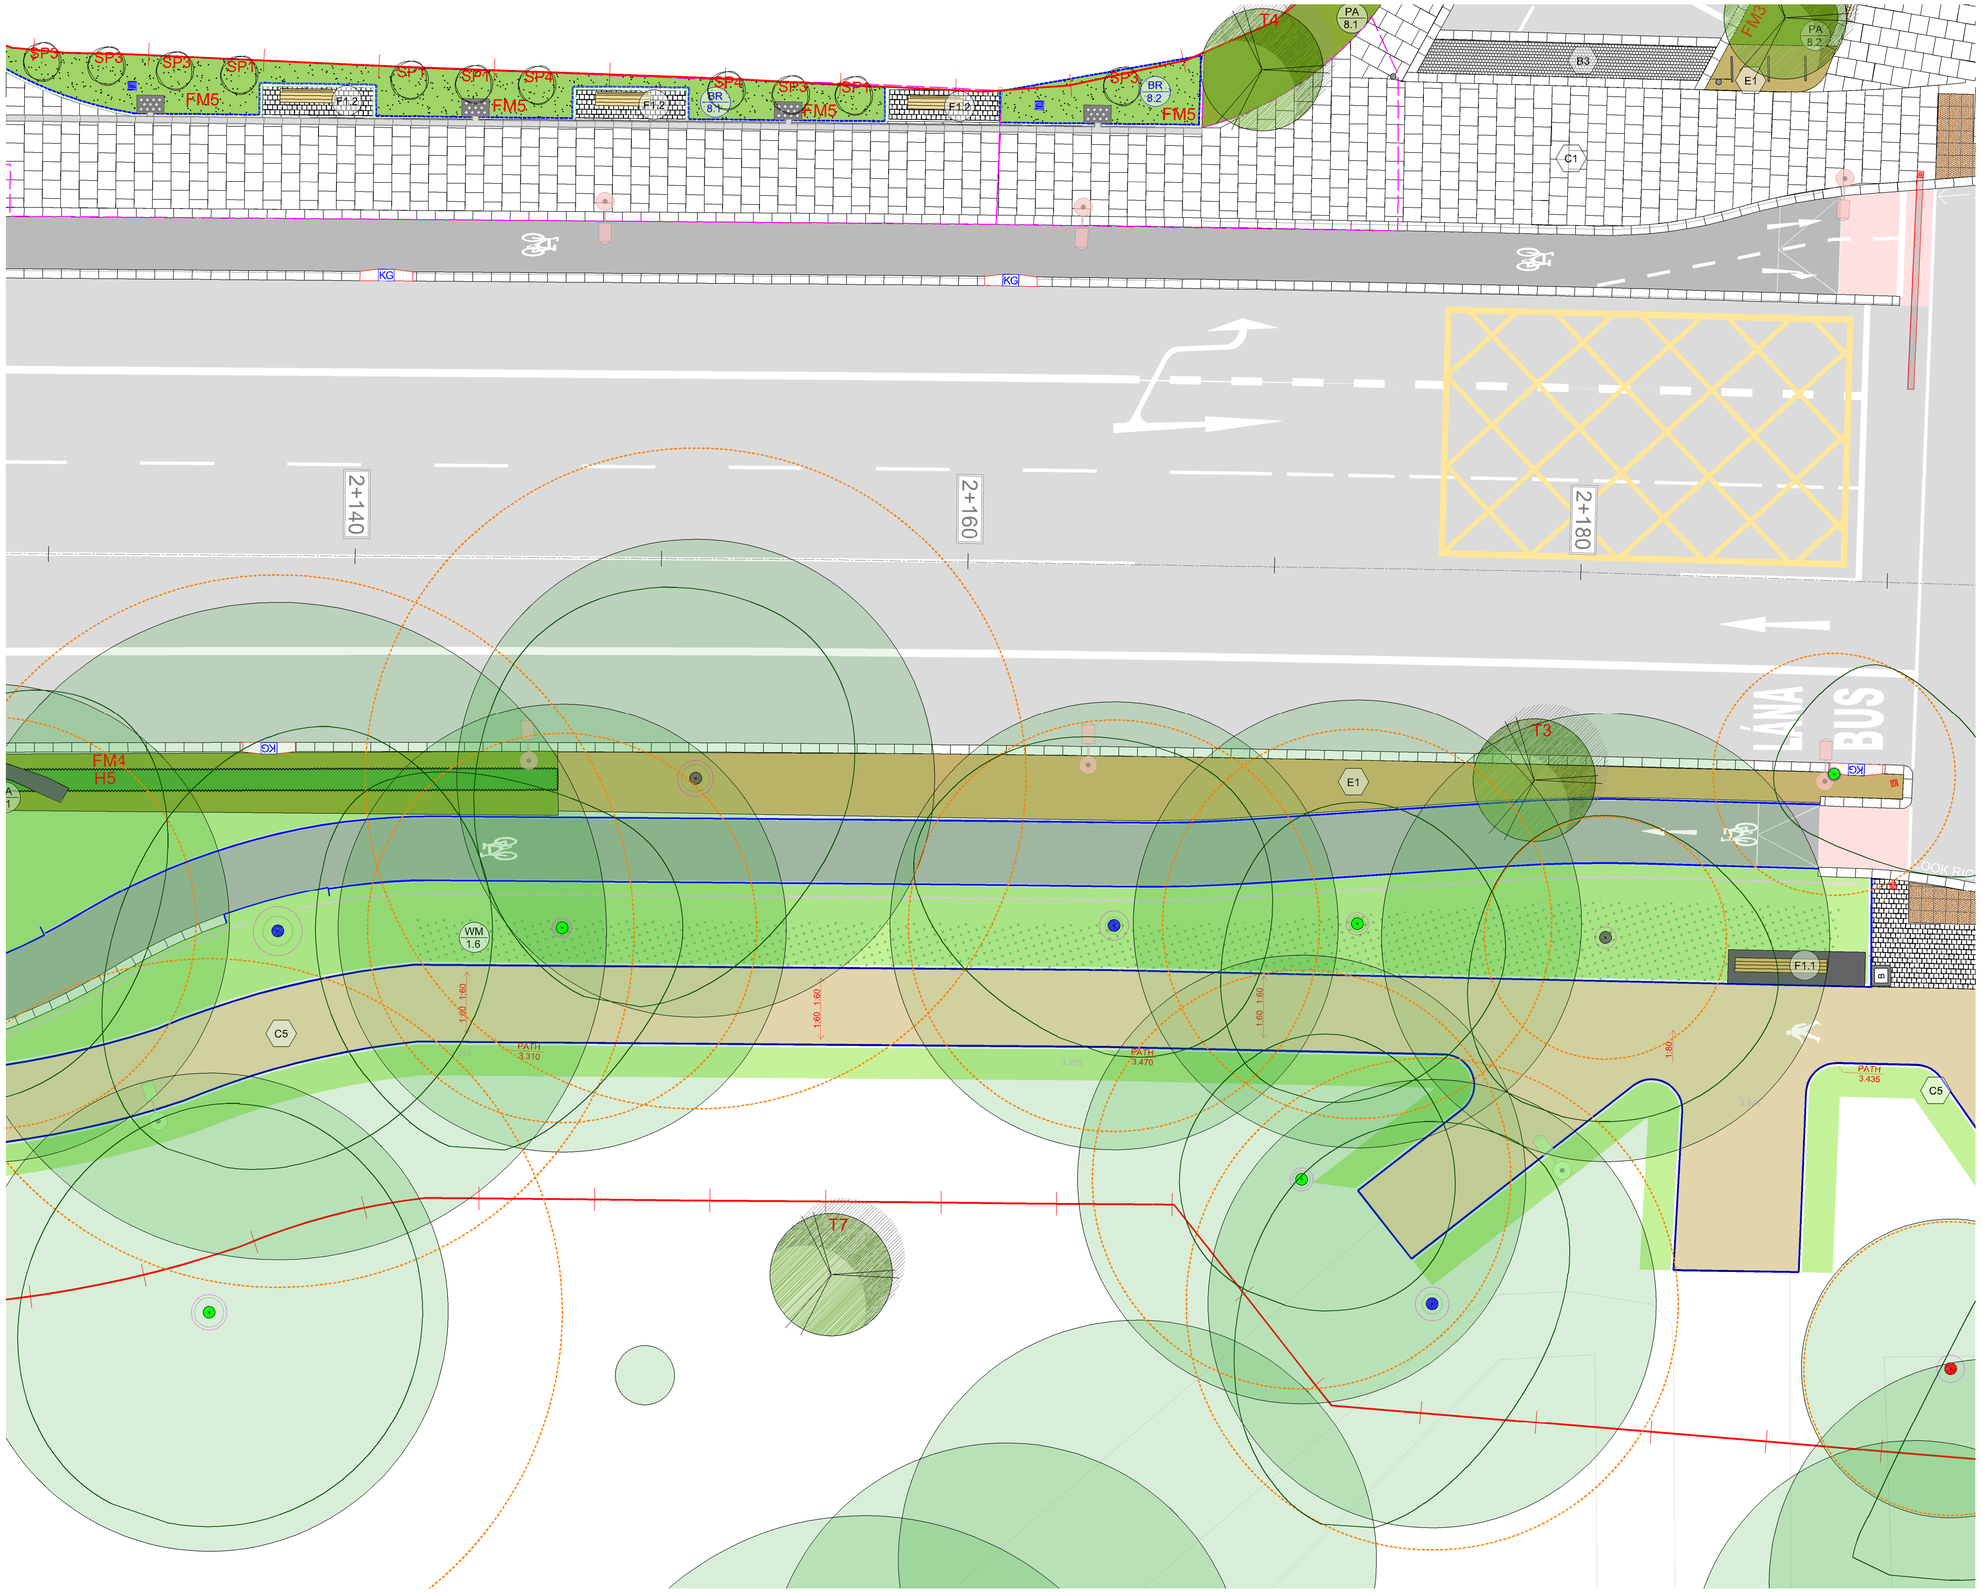

SURFACE LEGEND

A2 — **Material Ref A2 Detail Ref P01-P03**
600X600mm, 63-100mm thickness stone paving slab.
Leinster Granite.

C1 — **Material Ref C1 Detail Ref P01-P03**
600X600mm, 63-100mm thickness PC Concrete paving slab.

B1 — **Material Ref B1 Detail Ref P04**
150X150mm, 63-100mm thickness granite setts.
Silver-Grey Iberian Granite.

B2 — **Material Ref B2 Detail Ref P04**
150X150mm, 63-100mm thickness granite setts.
Leinster Granite.

B3 — **Material Ref B3 Detail Ref P04**
100X100mm, 100mm thickness granite setts.
Charcoal - Black, Split / textured.

B4 — **Material Ref B4 Detail Ref P04**
150X150mm, 100mm thickness granite setts.
Charcoal - Black, Flamed.

B5 — **Material Ref B5 Detail Ref P05**
Leinster Granite setts laid in Bogen style.

B6 — **Material Ref B6. Detail Ref P06**
100 X 100mm, 80mm thickness.
Leinster Granite.

Material Ref B6.1 Detail Ref P06
1000mm diameter 80mm thick feature
Leinster granite centrepiece.

Detail Ref P07a
400X400mm 80mm thick Tactile paving.
Refer to engineers drawings for details

Detail Ref P07b
400X400mm 80mm thick Tactile granite paving.
Platform edge ; Black Charcoal.

Detail Ref P07c
150X600mm 80mm thick Tactile granite paving.
Guidance strip ; Black Charcoal.

C2 — **Material Ref C2 Detail Ref - Engineers Details**
In-Situ Concrete, Natural colour, fine bush marked finish

C3 — **Material Ref C3.1/C3.2 Detail Ref Eng Details**
In-situ designed mix White/Charcoal concrete with ground finish

C5 — **Material Ref C5.**
Buff colored asphalt to Engineers detail & specification.

E1 — **Material Ref E. Detail Ref: P8**
Buff self binding gravel.

CH Coal Hole — **DS** Demarcation Setts

DC Drainage channel — **K1** Antique kerbs

STREET FURNITURE LEGEND

F1.1 — **Detail Ref F1.1**
2850mm Timber seat

F1.2 — **Detail Ref F1.2**
1900mmTimber seat

F2 — **Detail Ref F2**
1900mm Timber seat.

F3 — **Detail Ref F3**
1800mm Timber bench

F4.1 — **Detail Ref F4.1**
Concrete bench - 1800mm x 600 width. White concrete with timber part seat

F4.2 — **Detail Ref F4.2**
Concrete cube bench - 600 X 600mm seating cube. Black with ground finish.

F5 — **Detail Ref F5**
850 X 750 Sheffield style bicycle stand. Stainless Steel. Matt finish.

TREE LEGEND

Proposed Trees Detail Ref: TP
In structural tree pit

Proposed Trees Detail Ref: TP
In grass/vegetation

Existing Trees Detail Ref: EP
With structural soil added

Tree Planting Schedule

Street Trees		Ornamental Trees			
T1	Corylus colurna	T6	Betula pendula	T7	Quercus petrea 25%
T2	Tilia cordata "Greenspire"	T8	Quercus ilex		Fagus sylvatica 25%
T3	Platanus X hispanica				Aesculus hippocastanum 20%
T4	Acer pseudoplatanus "Erectum"				Prunus avium "Plena" 20%
					Magnolia kobus 10%

Existing Trees
Retained

C1 01/03/22 CHANGE ORDER 1

REV	DATE	AMENDMENT

CONTRACT STATUS

CUNNANE STRATTON REYNOLDS
LAND PLANNING & DESIGN

DUBLIN OFFICE
3 MOLESWORTH PLACE DUBLIN 2
TEL 01 661 0419 FAX 01 661 0431
EMAIL info@csrlandplan.ie

PROJECT: CLONTARF TO CITY CENTRE PROJECT	DATE: DEC 2020
	SCALE: 1:100@A1 1:200@A3
DRAWING: GENERAL ARRANGEMENT PLAN	DRAWN: PE/EG/DOL CHECKED: DOL
	DWG NO: C2CC-CSR-ELS-S2_AE-DR-CH-503234

TRAFFIC SIGNAL LEGEND

- Cantilever traffic pole
- Sign post
- Traffic pole
- Phone box
- CCTV Pole
- Micro pillar
- Public lighting
- Mini pillar
- Traffic fibre cabinet
- Watermain kiosk

UTILITY ACCESS COVER LEGEND

- SUDS overflow gully
- Aeration inlet

KERB LEGEND

- Kerb
- Road inlet kerb
- Cycle inlet kerb
- Kerb gully
- Flow control


STREET SERVICES

- Parking meter
- Bin
- Post box
- Lifebuoy
- Pump

LEVELS LEGEND

- Existing level (3.117)
- Proposed path level
- Proposed crossfall

SURVEYED TREES

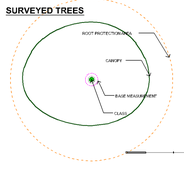


PROPOSED PLANTING LEGEND

See dwg 15373-3-750 for species

- Hedging
- Wildflower meadow
- Grass
- Wire fence
- BR-T
- BR
- SW
- PA
- SUDS Bioretention area Impermeable
- SUDS Bioretention area Permeable
- SUDS Swale area
- Planting area

SUDS catchment indicated with pink line

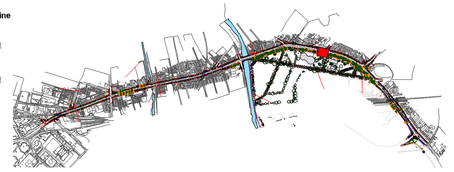



SURFACE LEGEND

A2 — **Material Ref A2 Detail Ref P01-P03**
600X600mm, 63-100mm thickness stone paving slab.
Leinster Granite.

C1 — **Material Ref C1 Detail Ref P01-P03**
600X600mm, 63-100mm thickness PC Concrete paving slab.

B1 — **Material Ref B1 Detail Ref P04**
150X150mm, 63-100mm thickness granite setts.
Silver-Grey Iberian Granite.

B2 — **Material Ref B2 Detail Ref P04**
150X150mm, 63-100mm thickness granite setts.
Leinster Granite.

B3 — **Material Ref B3 Detail Ref P04**
100X100mm, 100mm thickness granite setts.
Charcoal - Black, Split / textured.

B4 — **Material Ref B4 Detail Ref P04**
150X150mm, 100mm thickness granite setts.
Charcoal - Black, Flamed.

B5 — **Material Ref B5 Detail Ref P05**
Leinster Granite setts laid in Bogen style.

B6 — **Material Ref B6. Detail Ref P06**
100 X 100mm, 80mm thickness.
Leinster Granite.

Material Ref B6.1 Detail Ref P06
1000mm diameter 80mm thick feature
Leinster granite centrepiece.

Detail Ref P07a
400X400mm 80mm thick Tactile paving.
Refer to engineers drawings for details

Detail Ref P07b
400X400mm 80mm thick Tactile granite paving.
Platform edge ; Black Charcoal.

Detail Ref P07c
150X600mm 80mm thick Tactile granite paving.
Guidance strip ; Black Charcoal.

C2 — **Material Ref C2 Detail Ref - Engineers Details**
In-Situ Concrete, Natural colour, fine bush marked finish

C3 — **Material Ref C3.1/C3.2 Detail Ref Eng Details**
In-situ designed mix White/Charcoal concrete with ground finish

C5 — **Material Ref C5.**
Buff colored asphalt to Engineers detail & specification.

E1 — **Material Ref E. Detail Ref: P8**
Buff self binding gravel.

CH Coal Hole
DS Demarcation Setts
DC Drainage channel
K1 Antique kerbs

STREET FURNITURE LEGEND

F1.1 — **Detail Ref F1.1**
2850mm Timber seat

F1.2 — **Detail Ref F1.2**
1900mmTimber seat

F2 — **Detail Ref F2**
1900mm Timber seat.

F3 — **Detail Ref F3**
1800mm Timber bench

F4.1 — **Detail Ref F4.1**
Concrete bench - 1800mm x 600 width. White concrete with timber part seat

F4.2 — **Detail Ref F4.2**
Concrete cube bench - 600 X 600mm seating cube. Black with ground finish.

F5 — **Detail Ref F5**
850 X 750 Sheffield style bicycle stand. Stainless Steel. Matt finish.

TREE LEGEND

Proposed Trees Detail Ref: TP
In structural tree pit

Proposed Trees Detail Ref: TP
In grass/vegetation

Existing Trees Detail Ref: EP
With structural soil added

Tree Planting Schedule

Street Trees		Ornamental Trees			
T1	Corylus colurna	T6	Betula pendula	T7	Quercus petrea 25%
T2	Tilia cordata "Greenspire"	T8	Quercus ilex		Fagus sylvatica 25%
T3	Platanus X hispanica				Aesculus hippocastanum 20%
T4	Acer pseudoplatanus "Erectum"				Prunus avium "Plena" 20%
					Magnolia kobus 10%

Existing Trees
Retained

TRAFFIC SIGNAL LEGEND

- Cantilever traffic pole
- Sign post
- Traffic pole
- Phone box
- CCTV Pole
- Micro pillar
- Public lighting
- Mini pillar
- Traffic fibre cabinet
- Watermain kiosk

UTILITY ACCESS COVER LEGEND

- SUDS overflow gully
- Aeration inlet

KERB LEGEND

- Kerb
- Road inlet kerb
- Cycle inlet kerb
- Kerb gully
- Flow control

STREET SERVICES

- Parking meter
- Bin
- Post box
- Lifebuoy
- Pump

LEVELS LEGEND

- Existing level
- Proposed path level
- Proposed crossfall

SURVEYED TREES

PROPOSED PLANTING LEGEND

See dwg 15373-3-750 for species

- Hedging
- Wildflower meadow
- Grass
- Wire fence
- BR-T SUDS Bioretention area Impermeable
- BR SUDS Bioretention area Permeable
- SW SUDS Swale area
- PA Planting area

SUDS catchment indicated with pink line


REV	DATE	AMENDMENT
C1	01/03/22	CHANGE ORDER 1

CONTRACT STATUS

CUNNANE STRATTON REYNOLDS
LAND PLANNING & DESIGN

DUBLIN OFFICE
3 MOLESWORTH PLACE DUBLIN 2
TEL 01 661 0419 FAX 01 661 0431
EMAIL info@csrlandplan.ie

PROJECT: CLONTARF TO CITY CENTRE PROJECT	DATE: DEC 2020
	SCALE: 1:100@A1 1:200@A3
DRAWING: GENERAL ARRANGEMENT PLAN	DRAWN: PE/EG/DOL CHECKED: DOL
	DWG NO: C2CC-CSR-ELS-S2_AE-DR-CH-503235

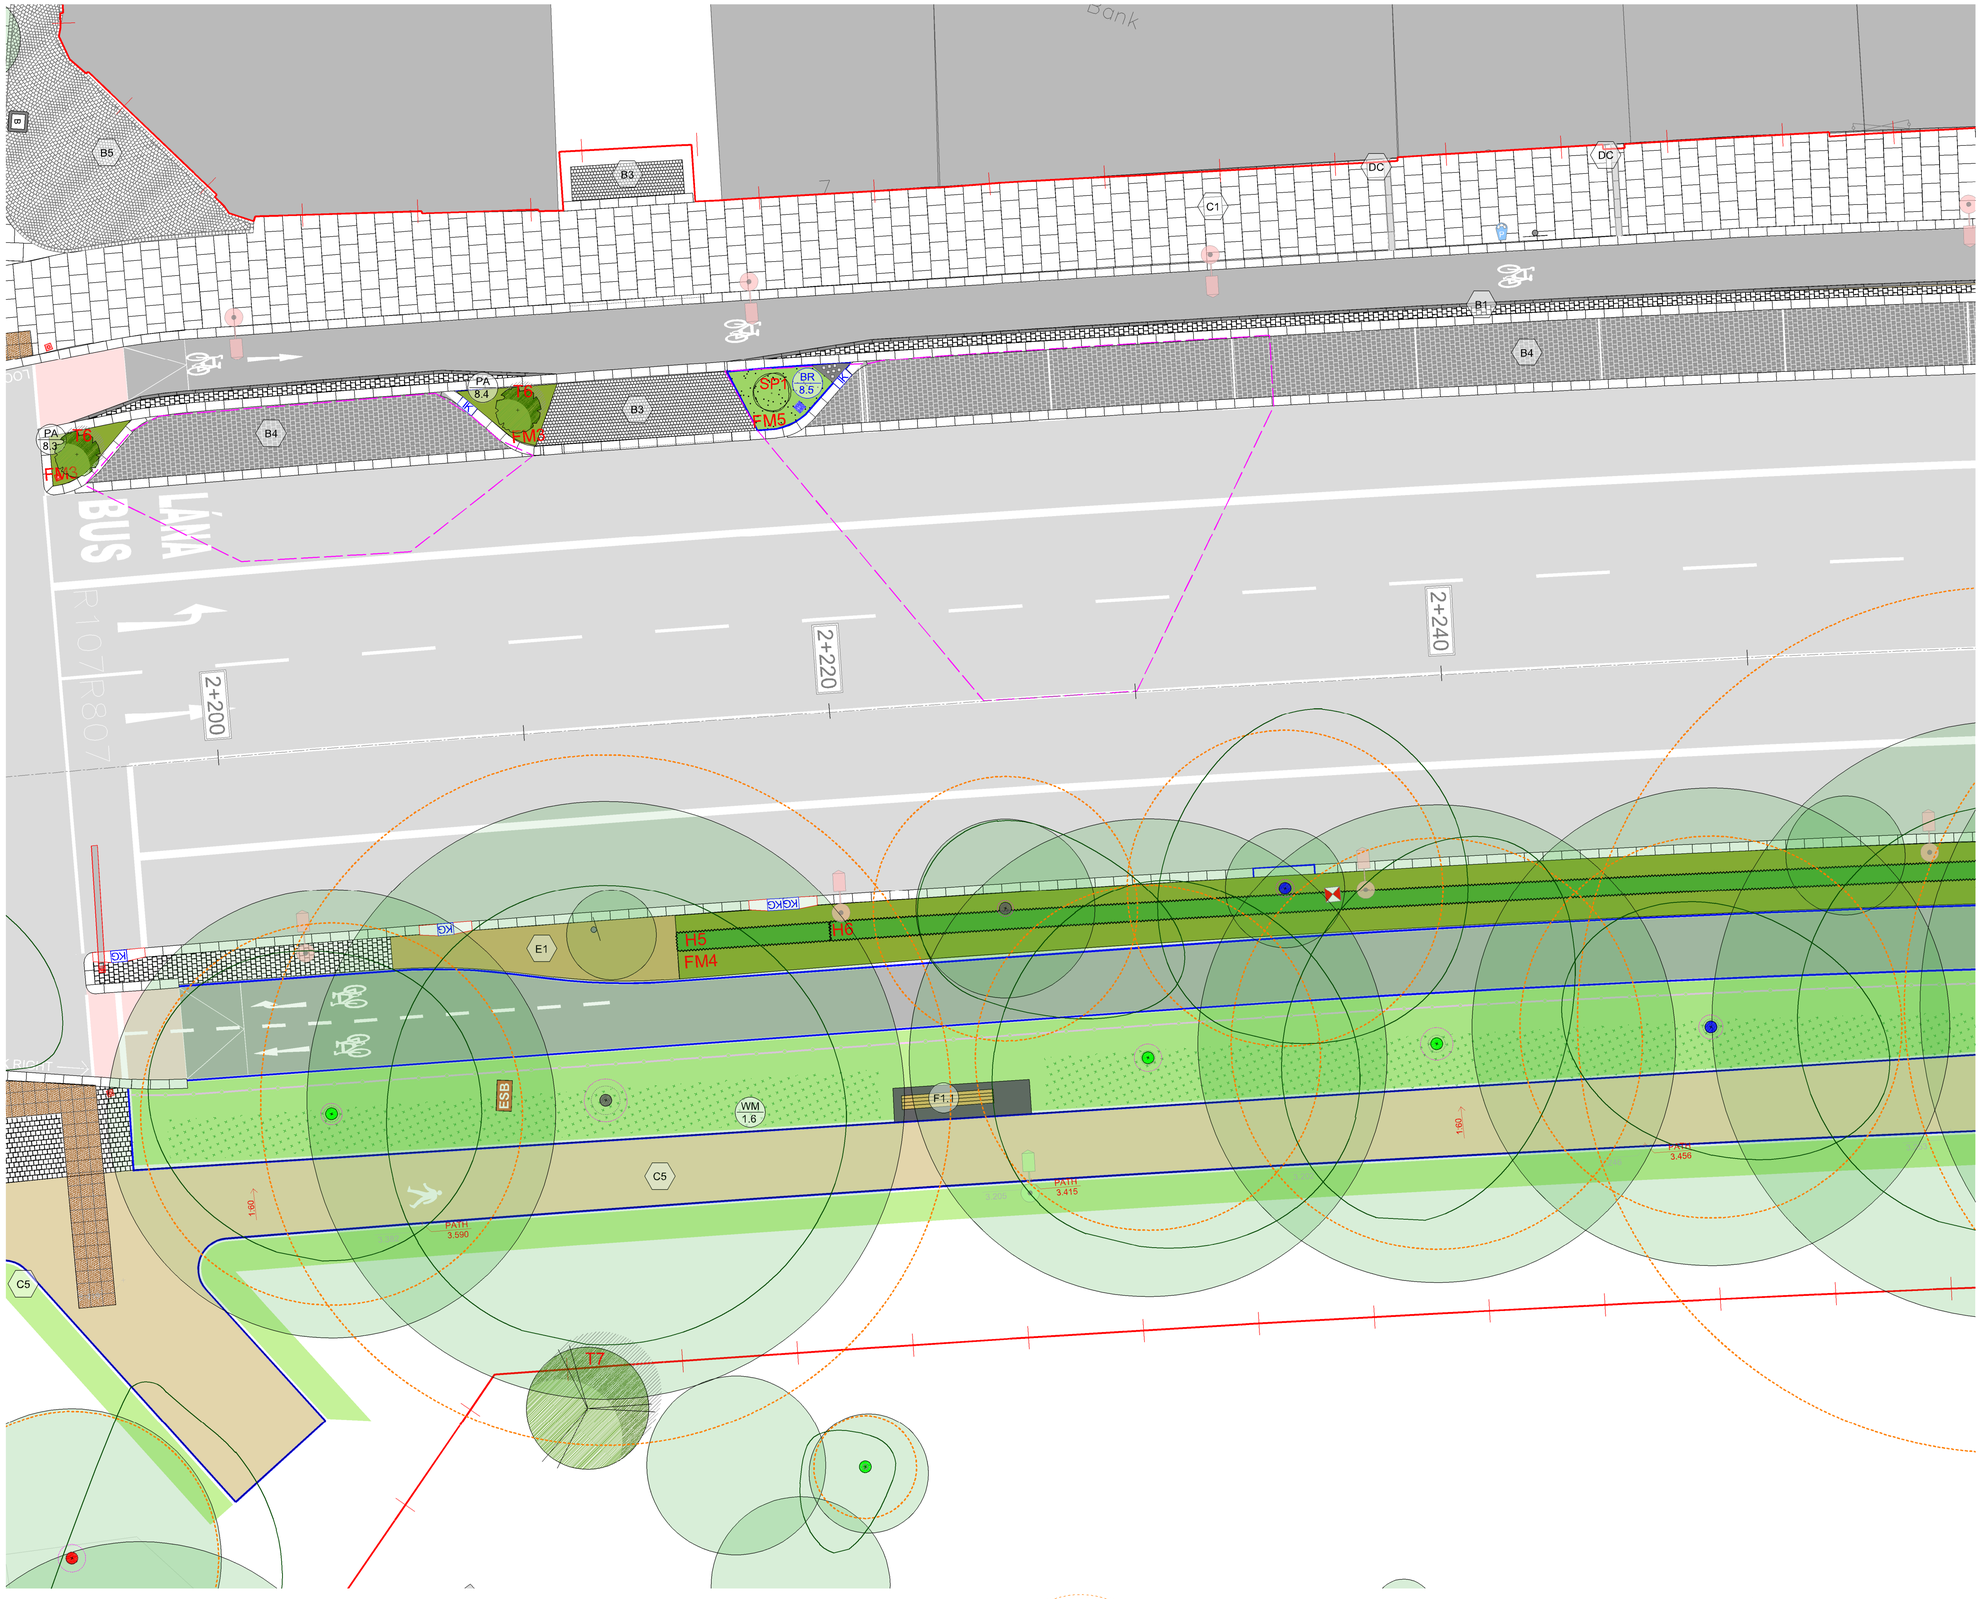

SURFACE LEGEND

A2 — **Material Ref A2 Detail Ref P01-P03**
600X600mm, 63-100mm thickness stone paving slab.
Leinster Granite.

C1 — **Material Ref C1 Detail Ref P01-P03**
600X600mm, 63-100mm thickness PC Concrete paving slab.

B1 — **Material Ref B1 Detail Ref P04**
150X150mm, 63-100mm thickness granite setts.
Silver-Grey Iberian Granite.

B2 — **Material Ref B2 Detail Ref P04**
150X150mm, 63-100mm thickness granite setts.
Leinster Granite.

B3 — **Material Ref B3 Detail Ref P04**
100X100mm, 100mm thickness granite setts.
Charcoal - Black, Split / textured.

B4 — **Material Ref B4 Detail Ref P04**
150X150mm, 100mm thickness granite setts.
Charcoal - Black, Flamed.

B5 — **Material Ref B5 Detail Ref P05**
Leinster Granite setts laid in Bogen style.

B6 — **Material Ref B6. Detail Ref P06**
100 X 100mm, 80mm thickness.
Leinster Granite.

Material Ref B6.1 Detail Ref P06
1000mm diameter 80mm thick feature
Leinster granite centrepiece.

Detail Ref P07a
400X400mm 80mm thick Tactile paving.
Refer to engineers drawings for details

Detail Ref P07b
400X400mm 80mm thick Tactile granite paving.
Platform edge ; Black Charcoal.

Detail Ref P07c
150X600mm 80mm thick Tactile granite paving.
Guidance strip ; Black Charcoal.

C2 — **Material Ref C2 Detail Ref - Engineers Details**
In-Situ Concrete, Natural colour, fine bush marked finish

C3 — **Material Ref C3.1/C3.2 Detail Ref Eng Details**
In-situ designed mix White/Charcoal concrete with ground finish

C5 — **Material Ref C5.**
Buff colored asphalt to Engineers detail & specification.

E1 — **Material Ref E. Detail Ref: P8**
Buff self binding gravel.

CH Coal Hole

DS Demarcation Setts

DC Drainage channel

K1 Antique kerbs

STREET FURNITURE LEGEND

F1.1 — **Detail Ref F1.1**
2850mm Timber seat

F1.2 — **Detail Ref F1.2**
1900mmTimber seat

F2 — **Detail Ref F2**
1900mm Timber seat.

F3 — **Detail Ref F3**
1800mm Timber bench

F4.1 — **Detail Ref F4.1**
Concrete bench - 1800mm x 600 width. White concrete with timber part seat

F4.2 — **Detail Ref F4.2**
Concrete cube bench - 600 X 600mm seating cube. Black with ground finish.

F5 — **Detail Ref F5**
850 X 750 Sheffield style bicycle stand. Stainless Steel. Matt finish.

TREE LEGEND

Proposed Trees Detail Ref: TP
In structural tree pit

Proposed Trees Detail Ref: TP
In grass/vegetation

Existing Trees Detail Ref: EP
With structural soil added

Tree Planting Schedule

Street Trees		Ornamental Trees			
T1	Corylus colurna	T6	Betula pendula	T7	Quercus petrea 25%
T2	Tilia cordata "Greenspire"	T8	Quercus ilex		Fagus sylvatica 25%
T3	Platanus X hispanica				Aesculus hippocastanum 20%
T4	Acer pseudoplatanus "Erectum"				Prunus avium "Plena" 20%
					Magnolia kobus 10%

Existing Trees
Retained

TRAFFIC SIGNAL LEGEND

- Cantilever traffic pole
- Sign post
- Traffic pole
- Phone box
- CCTV Pole
- Micro pillar
- Public lighting
- Mini pillar
- Traffic fibre cabinet
- Watermain kiosk

UTILITY ACCESS COVER LEGEND

- SUDS overflow gully
- Aeration inlet

KERB LEGEND

- Kerb
- Road inlet kerb
- Cycle inlet kerb
- Kerb gully
- Flow control


STREET SERVICES

- Parking meter
- Bin
- Post box
- Lifebuoy
- Pump

LEVELS LEGEND

- Existing level (3.117)
- Proposed path level
- Proposed crossfall

SURVEYED TREES

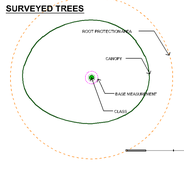


PROPOSED PLANTING LEGEND

See dwg 15373-3-750 for species

- Hedging
- Wildflower meadow
- Grass
- WF — Wire fence
- BR-T — SUDS Bioretention area Impermeable
- BR — SUDS Bioretention area Permeable
- SW — SUDS Swale area
- PA — Planting area

SUDS catchment indicated with pink line

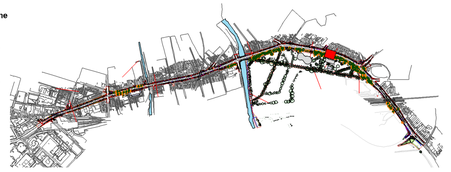

CONTRACT STATUS


REV	DATE	AMENDMENT
C1	01/03/22	CHANGE ORDER 1

CUNNANE STRATTON REYNOLDS
LAND PLANNING & DESIGN

DUBLIN OFFICE
3 MOLESWORTH PLACE DUBLIN 2
TEL 01 661 0419 FAX 01 661 0431
EMAIL info@csrlandplan.ie

N

PROJECT: CLONTARF TO CITY CENTRE PROJECT	DATE: DEC 2020
	SCALE: 1:100@A1 1:200@A3
DRAWING: GENERAL ARRANGEMENT PLAN	DRAWN: PE/EG/DOL CHECKED: DOL
	DWG NO: C2CC-CSR-ELS-S2_AE-DR-CH-503236

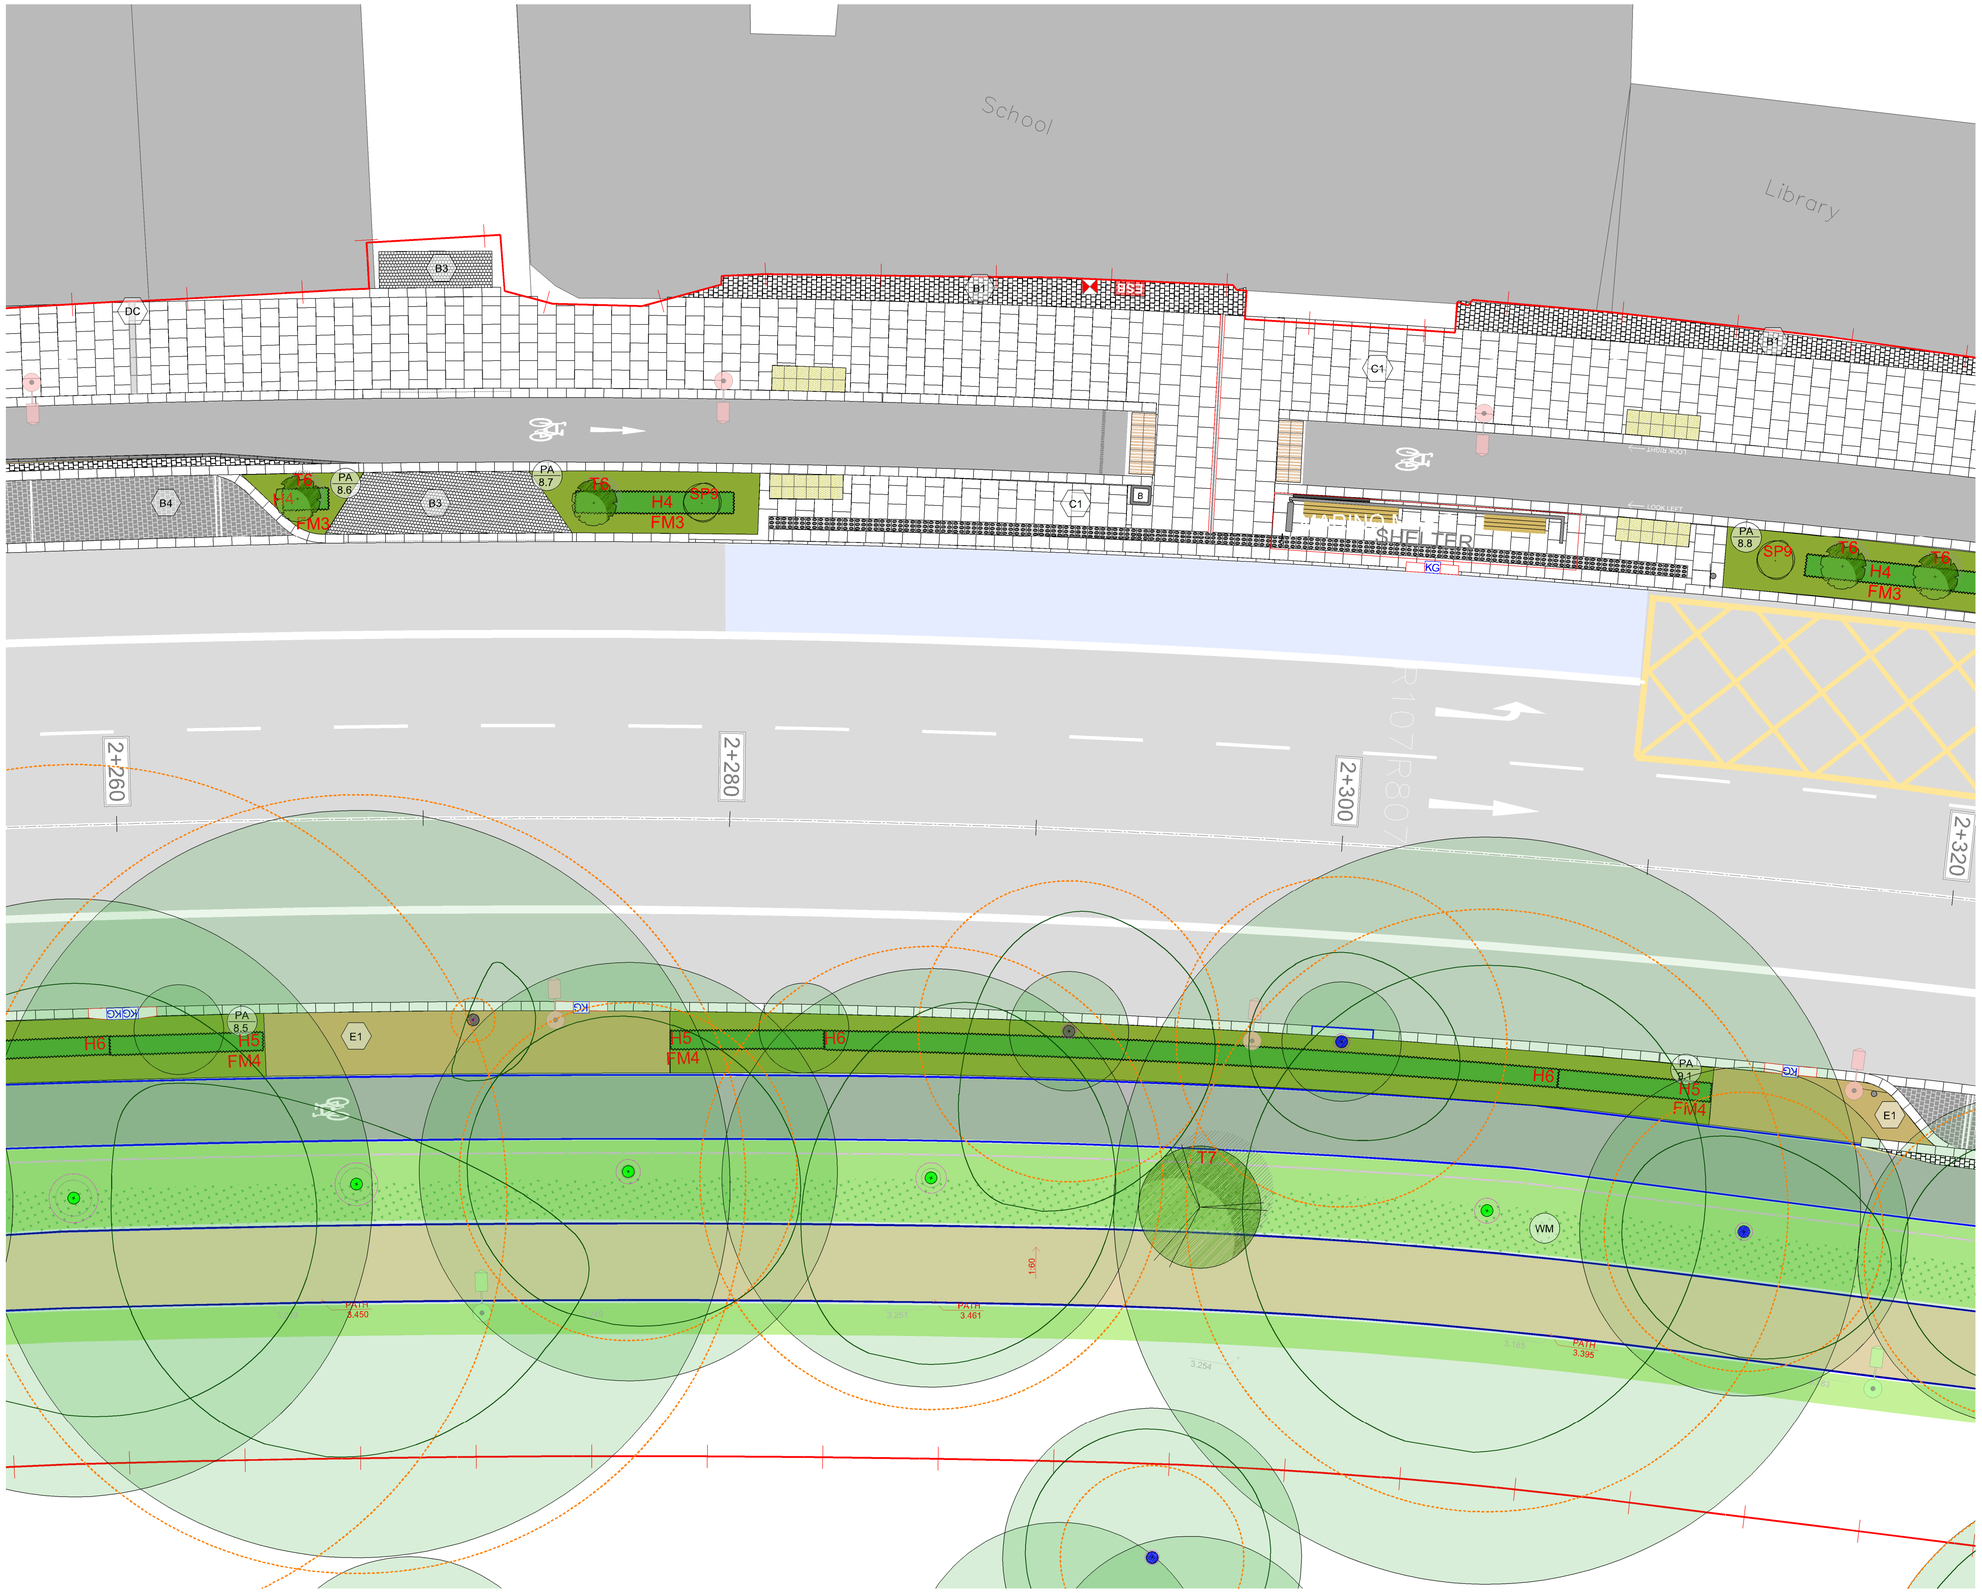

SURFACE LEGEND

A2 — **Material Ref A2 Detail Ref P01-P03**
600X600mm, 63-100mm thickness stone paving slab.
Leinster Granite.

C1 — **Material Ref C1 Detail Ref P01-P03**
600X600mm, 63-100mm thickness PC Concrete paving slab.

B1 — **Material Ref B1 Detail Ref P04**
150X150mm, 63-100mm thickness granite setts.
Silver-Grey Iberian Granite.

B2 — **Material Ref B2 Detail Ref P04**
150X150mm, 63-100mm thickness granite setts.
Leinster Granite.

B3 — **Material Ref B3 Detail Ref P04**
100X100mm, 100mm thickness granite setts.
Charcoal - Black, Split / textured.

B4 — **Material Ref B4 Detail Ref P04**
150X150mm, 100mm thickness granite setts.
Charcoal - Black, Flamed.

B5 — **Material Ref B5 Detail Ref P05**
Leinster Granite setts laid in Bogen style.

B6 — **Material Ref B6. Detail Ref P06**
100 X 100mm, 80mm thickness.
Leinster Granite.

Material Ref B6.1 Detail Ref P06
1000mm diameter 80mm thick feature
Leinster granite centrepiece.

Detail Ref P07a
400X400mm 80mm thick Tactile paving.
Refer to engineers drawings for details

Detail Ref P07b
400X400mm 80mm thick Tactile granite paving.
Platform edge ; Black Charcoal.

Detail Ref P07c
150X600mm 80mm thick Tactile granite paving.
Guidance strip ; Black Charcoal.

C2 — **Material Ref C2 Detail Ref - Engineers Details**
In-Situ Concrete, Natural colour, fine bush marked finish

C3 — **Material Ref C3.1/C3.2 Detail Ref Eng Details**
In-situ designed mix White/Charcoal concrete with ground finish

C5 — **Material Ref C5.**
Buff colored asphalt to Engineers detail & specification.

E1 — **Material Ref E. Detail Ref: P8**
Buff self binding gravel.

CH Coal Hole — **DS** Demarcation Setts

DC Drainage channel — **K1** Antique kerbs

STREET FURNITURE LEGEND

F1.1 — **Detail Ref F1.1**
2850mm Timber seat

F1.2 — **Detail Ref F1.2**
1900mmTimber seat

F2 — **Detail Ref F2**
1900mm Timber seat.

F3 — **Detail Ref F3**
1800mm Timber bench

F4.1 — **Detail Ref F4.1**
Concrete bench - 1800mm x 600 width. White concrete with timber part seat

F4.2 — **Detail Ref F4.2**
Concrete cube bench - 600 X 600mm seating cube. Black with ground finish.

F5 — **Detail Ref F5**
850 X 750 Sheffield style bicycle stand. Stainless Steel. Matt finish.

TREE LEGEND

Proposed Trees Detail Ref: TP
In structural tree pit

Proposed Trees Detail Ref: TP
In grass/vegetation

Existing Trees Detail Ref: EP
With structural soil added

Tree Planting Schedule

Street Trees		Ornamental Trees			
T1	Corylus colurna	T6	Betula pendula	T7	Quercus petrea 25%
T2	Tilia cordata "Greenspire"	T8	Quercus ilex		Fagus sylvatica 25%
T3	Platanus X hispanica				Aesculus hippocastanum 20%
T4	Acer pseudoplatanus "Erectum"				Prunus avium "Plena" 20%
					Magnolia kobus 10%

Existing Trees
Retained

TRAFFIC SIGNAL LEGEND

Cantilever traffic pole
Sign post
Traffic pole
Phone box
CCTV Pole
Micro pillar
Public lighting
Mini pillar
Traffic fibre cabinet
Watermain kiosk

UTILITY ACCESS COVER LEGEND

SUDS overflow gully
Aeration inlet

KERB LEGEND

Kerb
Road inlet kerb
Cycle inlet kerb
Kerb gully
Flow control

STREET SERVICES

Parking meter
Bin
Post box
Lifebuoy
Pump

LEVELS LEGEND

Existing level
Proposed path level
Proposed crossfall

SURVEYED TREES

ROOT PROTECTION AREA
CANOPY
BASE MEASUREMENT
CLASS

PROPOSED PLANTING LEGEND

See dwg 15373-3-750 for species

Hedging
Wildflower meadow
Grass
WF Wire fence

BR-T SUDS Bioretention area Impermeable
BR SUDS Bioretention area Permeable
SW SUDS Swale area
PA Planting area

SUDS catchment indicated with pink line



C1 01/03/22 CHANGE ORDER 1


REV	DATE	AMENDMENT

CONTRACT STATUS

CUNNANE STRATTON REYNOLDS
LAND PLANNING & DESIGN

DUBLIN OFFICE
3 MOLESWORTH PLACE DUBLIN 2
TEL 01 661 0419 FAX 01 661 0431
EMAIL info@csrlandplan.ie

PROJECT: CLONTARF TO CITY CENTRE PROJECT	DATE: DEC 2020
	SCALE: 1:100@A1 1:200@A3
DRAWING: GENERAL ARRANGEMENT PLAN	DRAWN: PE/EG/DOL CHECKED: DOL
	DWG NO: C2CC-CSR-ELS-S2_AE-DR-CH-503237

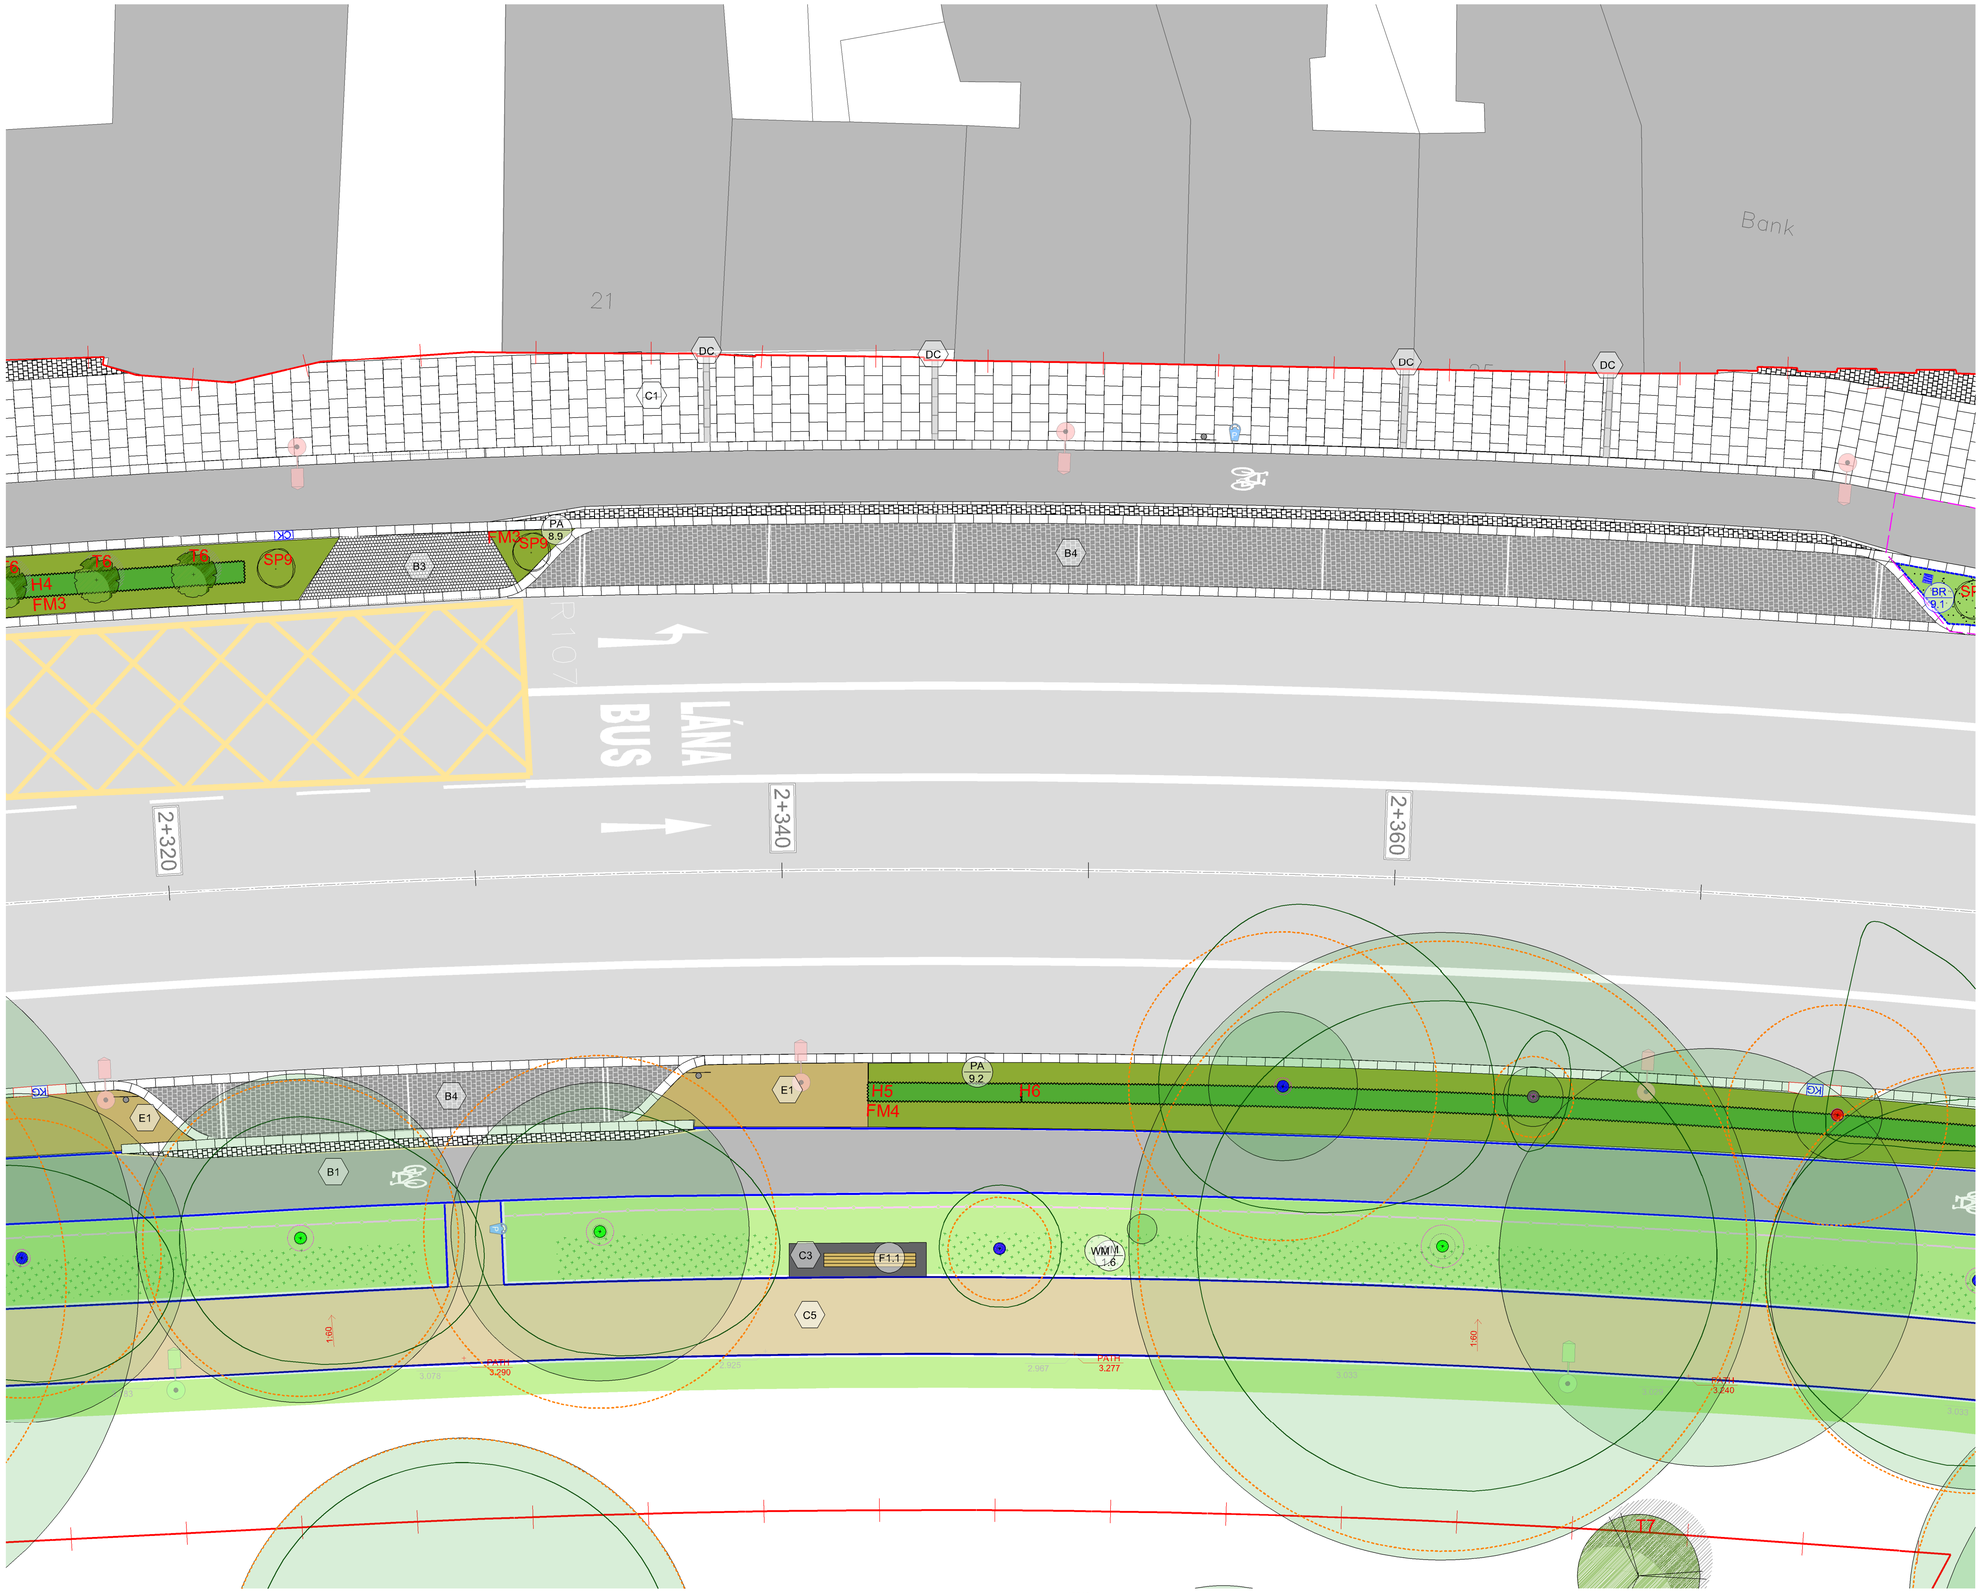

SURFACE LEGEND

A2 — **Material Ref A2 Detail Ref P01-P03**
600X600mm, 63-100mm thickness stone paving slab.
Leinster Granite.

C1 — **Material Ref C1 Detail Ref P01-P03**
600X600mm, 63-100mm thickness PC Concrete paving slab.

B1 — **Material Ref B1 Detail Ref P04**
150X150mm, 63-100mm thickness granite setts.
Silver-Grey Iberian Granite.

B2 — **Material Ref B2 Detail Ref P04**
150X150mm, 63-100mm thickness granite setts.
Leinster Granite.

B3 — **Material Ref B3 Detail Ref P04**
100X100mm, 100mm thickness granite setts.
Charcoal - Black, Split / textured.

B4 — **Material Ref B4 Detail Ref P04**
150X150mm, 100mm thickness granite setts.
Charcoal - Black, Flamed.

B5 — **Material Ref B5 Detail Ref P05**
Leinster Granite setts laid in Bogen style.

B6 — **Material Ref B6. Detail Ref P06**
100 X 100mm, 80mm thickness.
Leinster Granite.

Material Ref B6.1 Detail Ref P06
1000mm diameter 80mm thick feature
Leinster granite centrepiece.

Detail Ref P07a
400X400mm 80mm thick Tactile paving.
Refer to engineers drawings for details

Detail Ref P07b
400X400mm 80mm thick Tactile granite paving.
Platform edge ; Black Charcoal.

Detail Ref P07c
150X600mm 80mm thick Tactile granite paving.
Guidance strip ; Black Charcoal.

C2 — **Material Ref C2 Detail Ref - Engineers Details**
In-Situ Concrete, Natural colour, fine bush marked finish

C3 — **Material Ref C3.1/C3.2 Detail Ref Eng Details**
In-situ designed mix White/Charcoal concrete with ground finish

C5 — **Material Ref C5.**
Buff colored asphalt to Engineers detail & specification.

E1 — **Material Ref E. Detail Ref: P8**
Buff self binding gravel.

CH Coal Hole

DS Demarcation Setts

DC Drainage channel

K1 Antique kerbs

STREET FURNITURE LEGEND

F1.1 — **Detail Ref F1.1**
2850mm Timber seat

F1.2 — **Detail Ref F1.2**
1900mmTimber seat

F2 — **Detail Ref F2**
1900mm Timber seat.

F3 — **Detail Ref F3**
1800mm Timber bench

F4.1 — **Detail Ref F4.1**
Concrete bench - 1800mm x 600 width. White concrete with timber part seat

F4.2 — **Detail Ref F4.2**
Concrete cube bench - 600 X 600mm seating cube. Black with ground finish.

F5 — **Detail Ref F5**
850 X 750 Sheffield style bicycle stand. Stainless Steel. Matt finish.

TREE LEGEND

Proposed Trees Detail Ref: TP
In structural tree pit

Proposed Trees Detail Ref: TP
In grass/vegetation

Existing Trees Detail Ref: EP
With structural soil added

Tree Planting Schedule

Street Trees		Ornamental Trees			
T1	Corylus colurna	T6	Betula pendula	T7	Quercus petrea 25%
T2	Tilia cordata "Greenspire"	T8	Quercus ilex		Fagus sylvatica 25%
T3	Platanus X hispanica				Aesculus hippocastanum 20%
T4	Acer pseudoplatanus "Erectum"				Prunus avium "Plena" 20%
					Magnolia kobus 10%

Existing Trees
Retained

TRAFFIC SIGNAL LEGEND

- Cantilever traffic pole
- Sign post
- Traffic pole
- Phone box
- CCTV Pole
- Micro pillar
- Public lighting
- Mini pillar
- Traffic fibre cabinet
- Watermain kiosk

UTILITY ACCESS COVER LEGEND

- SUDS overflow gully
- Aeration inlet

KERB LEGEND

- Kerb
- Road inlet kerb
- Cycle inlet kerb
- Kerb gully
- Flow control


STREET SERVICES

- Parking meter
- Bin
- Post box
- Lifebuoy
- Pump

LEVELS LEGEND

- Existing level (317)
- Proposed path level
- Proposed crossfall

SURVEYED TREES

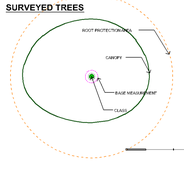


PROPOSED PLANTING LEGEND

See dwg 15373-3-750 for species

- Hedging
- Wildflower meadow
- Grass
- Wire fence (WF)
- BR-T
- BR
- SW
- PA

SUDS catchment indicated with pink line

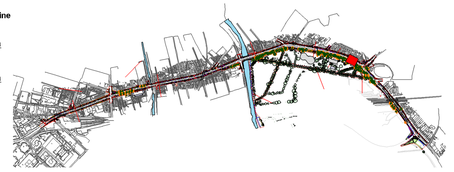

- SUDS Bioretention area Impermeable
- SUDS Bioretention area Permeable
- SUDS Swale area
- Planting area

CONTRACT STATUS


REV	DATE	AMENDMENT
C1	01/03/22	CHANGE ORDER 1

CUNNANE STRATTON REYNOLDS
LAND PLANNING & DESIGN

DUBLIN OFFICE
3 MOLESWORTH PLACE DUBLIN 2
TEL 01 661 0419 FAX 01 661 0431
EMAIL info@csrlandplan.ie

N

PROJECT: CLONTARF TO CITY CENTRE PROJECT	DATE: DEC 2020
	SCALE: 1:100@A1 1:200@A3
DRAWING: GENERAL ARRANGEMENT PLAN	DRAWN: PE/EG/DOL CHECKED: DOL
	DWG NO: C2CC-CSR-ELS-S2_AE-DR-CH-503238

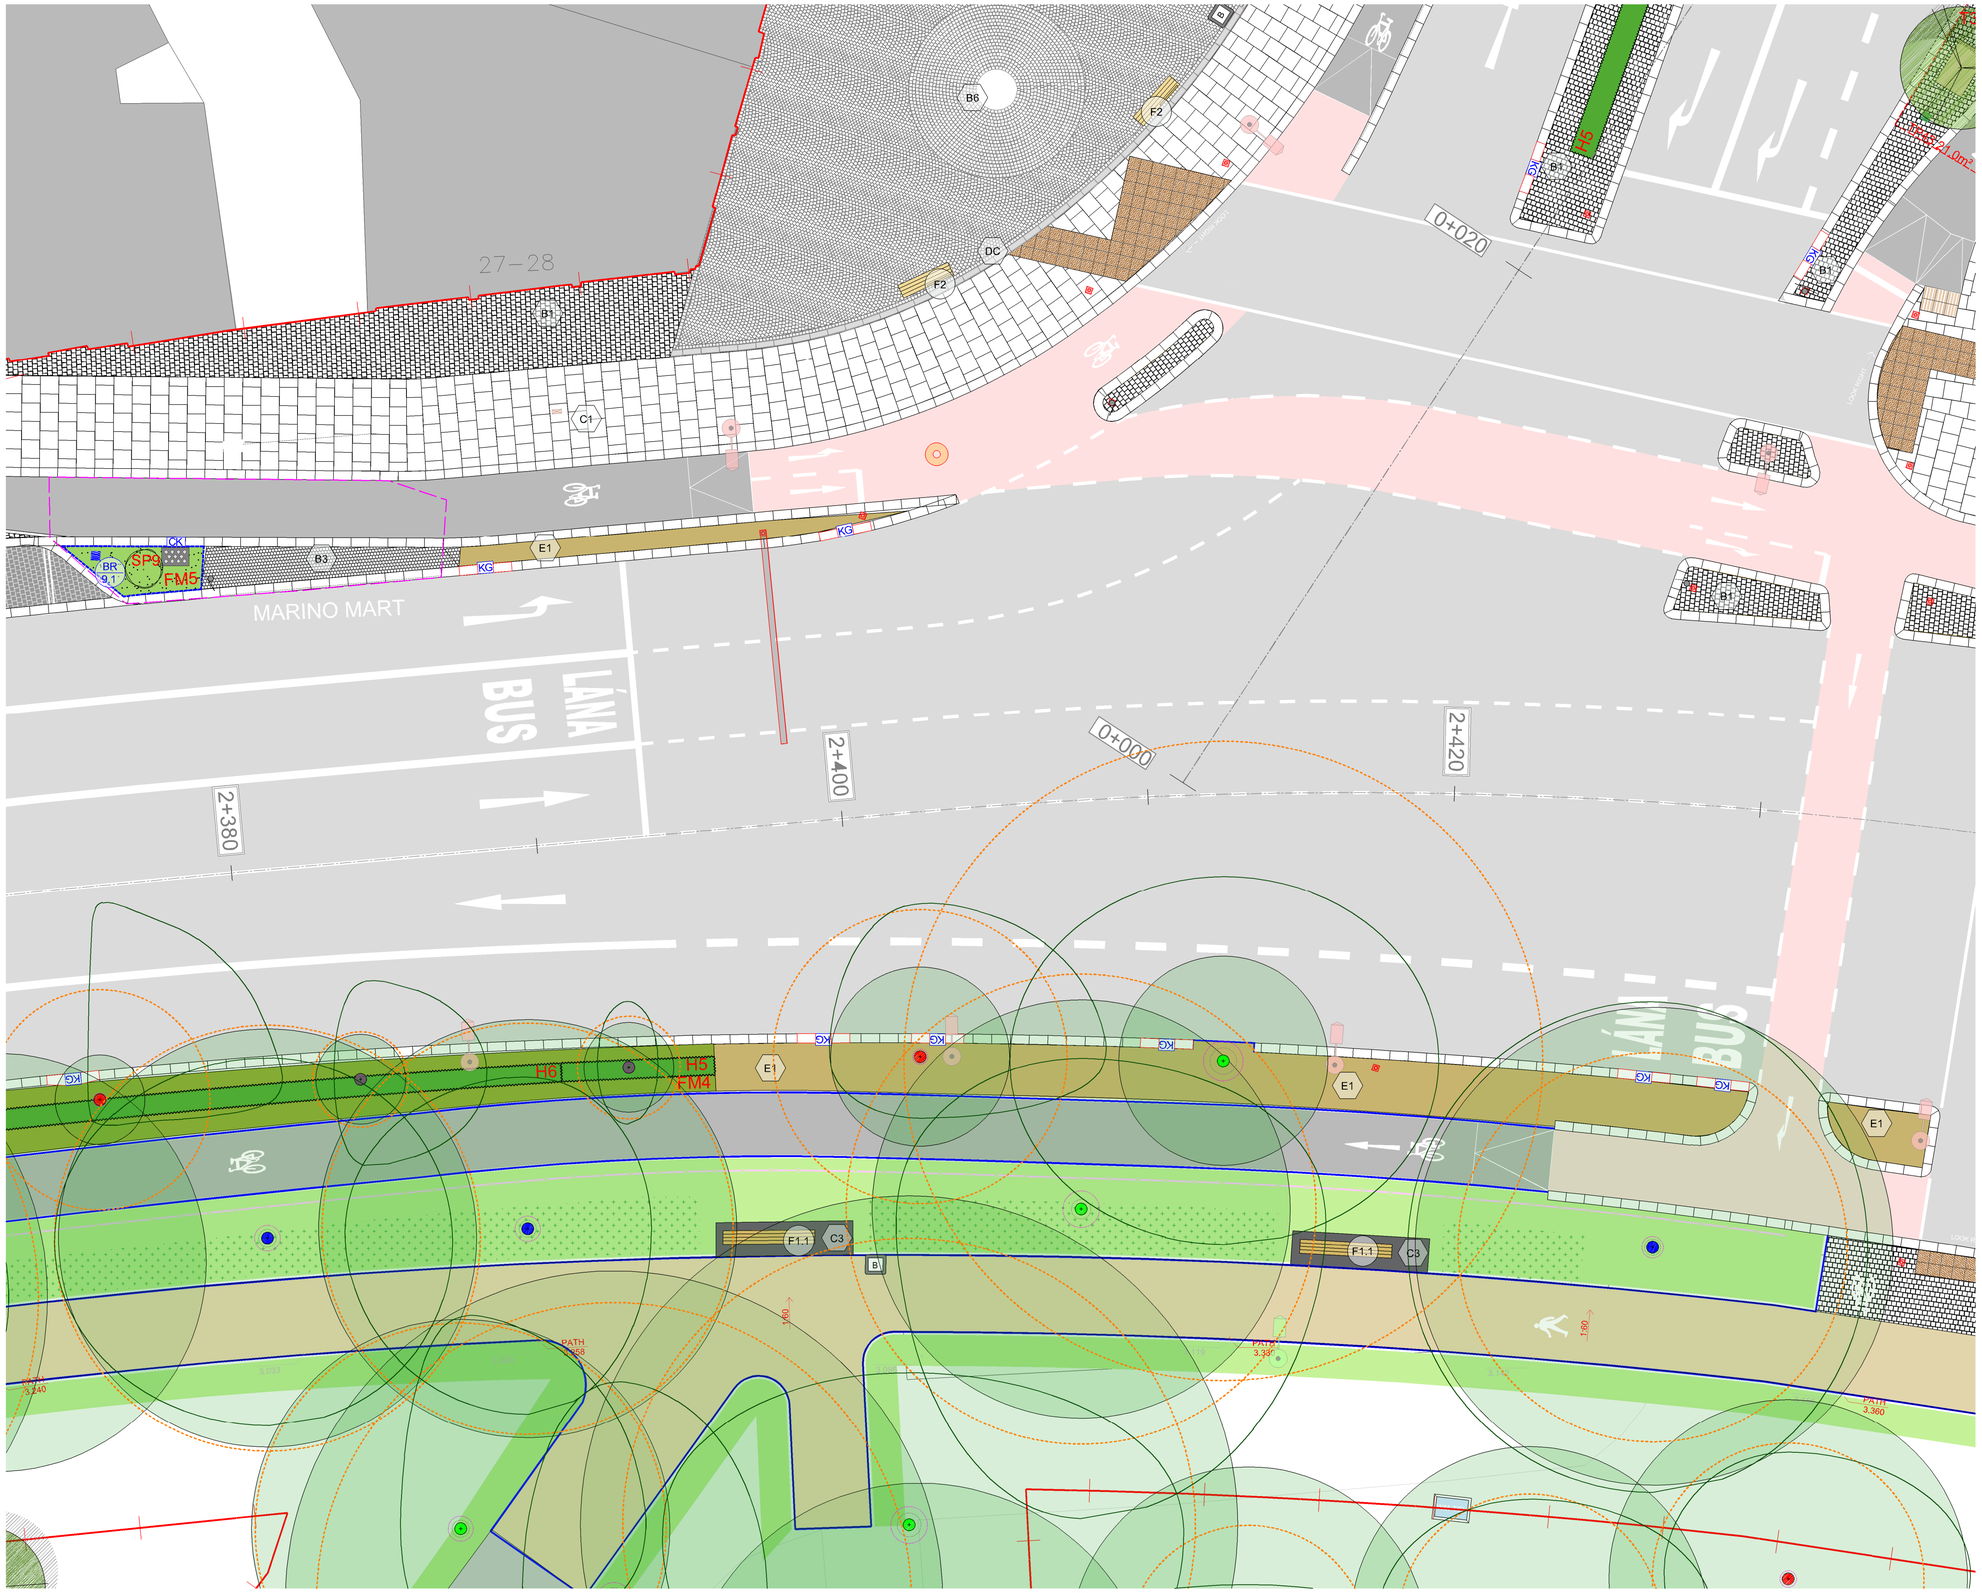

SURFACE LEGEND

A2 — **Material Ref A2 Detail Ref P01-P03**
600X600mm, 63-100mm thickness stone paving slab.
Leinster Granite.

C1 — **Material Ref C1 Detail Ref P01-P03**
600X600mm, 63-100mm thickness PC Concrete paving slab.

B1 — **Material Ref B1 Detail Ref P04**
150X150mm, 63-100mm thickness granite setts.
Silver-Grey Iberian Granite.

B2 — **Material Ref B2 Detail Ref P04**
150X150mm, 63-100mm thickness granite setts.
Leinster Granite.

B3 — **Material Ref B3 Detail Ref P04**
100X100mm, 100mm thickness granite setts.
Charcoal - Black, Split / textured.

B4 — **Material Ref B4 Detail Ref P04**
150X150mm, 100mm thickness granite setts.
Charcoal - Black, Flamed.

B5 — **Material Ref B5 Detail Ref P05**
Leinster Granite setts laid in Bogen style.

B6 — **Material Ref B6. Detail Ref P06**
100 X 100mm, 80mm thickness.
Leinster Granite.

Material Ref B6.1 Detail Ref P06
1000mm diameter 80mm thick feature
Leinster granite centrepiece.

Detail Ref P07a
400X400mm 80mm thick Tactile paving.
Refer to engineers drawings for details

Detail Ref P07b
400X400mm 80mm thick Tactile granite paving.
Platform edge ; Black Charcoal.

Detail Ref P07c
150X600mm 80mm thick Tactile granite paving.
Guidance strip ; Black Charcoal.

C2 — **Material Ref C2 Detail Ref - Engineers Details**
In-Situ Concrete, Natural colour, fine bush marked finish

C3 — **Material Ref C3.1/C3.2 Detail Ref Eng Details**
In-situ designed mix White/Charcoal concrete with ground finish

C5 — **Material Ref C5.**
Buff colored asphalt to Engineers detail & specification.

E1 — **Material Ref E. Detail Ref: P8**
Buff self binding gravel.

CH Coal Hole

DS Demarcation Setts

DC Drainage channel

K1 Antique kerbs

STREET FURNITURE LEGEND

F1.1 — **Detail Ref F1.1**
2850mm Timber seat

F1.2 — **Detail Ref F1.2**
1900mmTimber seat

F2 — **Detail Ref F2**
1900mm Timber seat.

F3 — **Detail Ref F3**
1800mm Timber bench

F4.1 — **Detail Ref F4.1**
Concrete bench - 1800mm x 600 width. White concrete with timber part seat

F4.2 — **Detail Ref F4.2**
Concrete cube bench - 600 X 600mm seating cube. Black with ground finish.

F5 — **Detail Ref F5**
850 X 750 Sheffield style bicycle stand. Stainless Steel. Matt finish.

TREE LEGEND

Proposed Trees Detail Ref: TP
In structural tree pit

Proposed Trees Detail Ref: TP
In grass/vegetation

Existing Trees Detail Ref: EP
With structural soil added

Tree Planting Schedule

Street Trees		Ornamental Trees			
T1	Corylus colurna	T6	Betula pendula	T7	Quercus petrea 25%
T2	Tilia cordata "Greenspire"	T8	Quercus ilex		Fagus sylvatica 25%
T3	Platanus X hispanica				Aesculus hippocastanum 20%
T4	Acer pseudoplatanus "Erectum"				Prunus avium "Plena" 20%
					Magnolia kobus 10%

Existing Trees
Retained

TRAFFIC SIGNAL LEGEND

- Cantilever traffic pole
- Sign post
- Traffic pole
- Phone box
- CCTV Pole
- Micro pillar
- Public lighting
- Mini pillar
- Traffic fibre cabinet
- Watermain kiosk

UTILITY ACCESS COVER LEGEND

- SUDS overflow gully
- Aeration inlet

KERB LEGEND

- Kerb
- Road inlet kerb
- Cycle inlet kerb
- Kerb gully
- Flow control


STREET SERVICES

- Parking meter
- Bin
- Post box
- Lifebuoy
- Pump

LEVELS LEGEND

- Existing level (317)
- Proposed path level
- Proposed crossfall

SURVEYED TREES

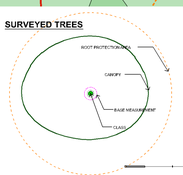

PROPOSED PLANTING LEGEND

See dwg 15373-3-750 for species

- Hedging
- Wildflower meadow
- Grass
- WF Wire fence

BR-T, BR, SW, PA

- SUDS Bioretention area Impermeable
- SUDS Bioretention area Permeable
- SUDS Swale area
- Planting area

SUDS catchment indicated with pink line



CONTRACT STATUS


REV	DATE	AMENDMENT
C1	01/03/22	CHANGE ORDER 1

CUNNANE STRATTON REYNOLDS
LAND PLANNING & DESIGN

DUBLIN OFFICE
3 MOLESWORTH PLACE DUBLIN 2
TEL 01 661 0419 FAX 01 661 0431
EMAIL info@csrlandplan.ie

N

PROJECT: CLONTARF TO CITY CENTRE PROJECT	DATE: DEC 2020
	SCALE: 1:100@A1 1:200@A3
DRAWING: GENERAL ARRANGEMENT PLAN	DRAWN: PE/EG/DOL CHECKED: DOL
	DWG NO: C2CC-CSR-ELS-S2_AE-DR-CH-503239

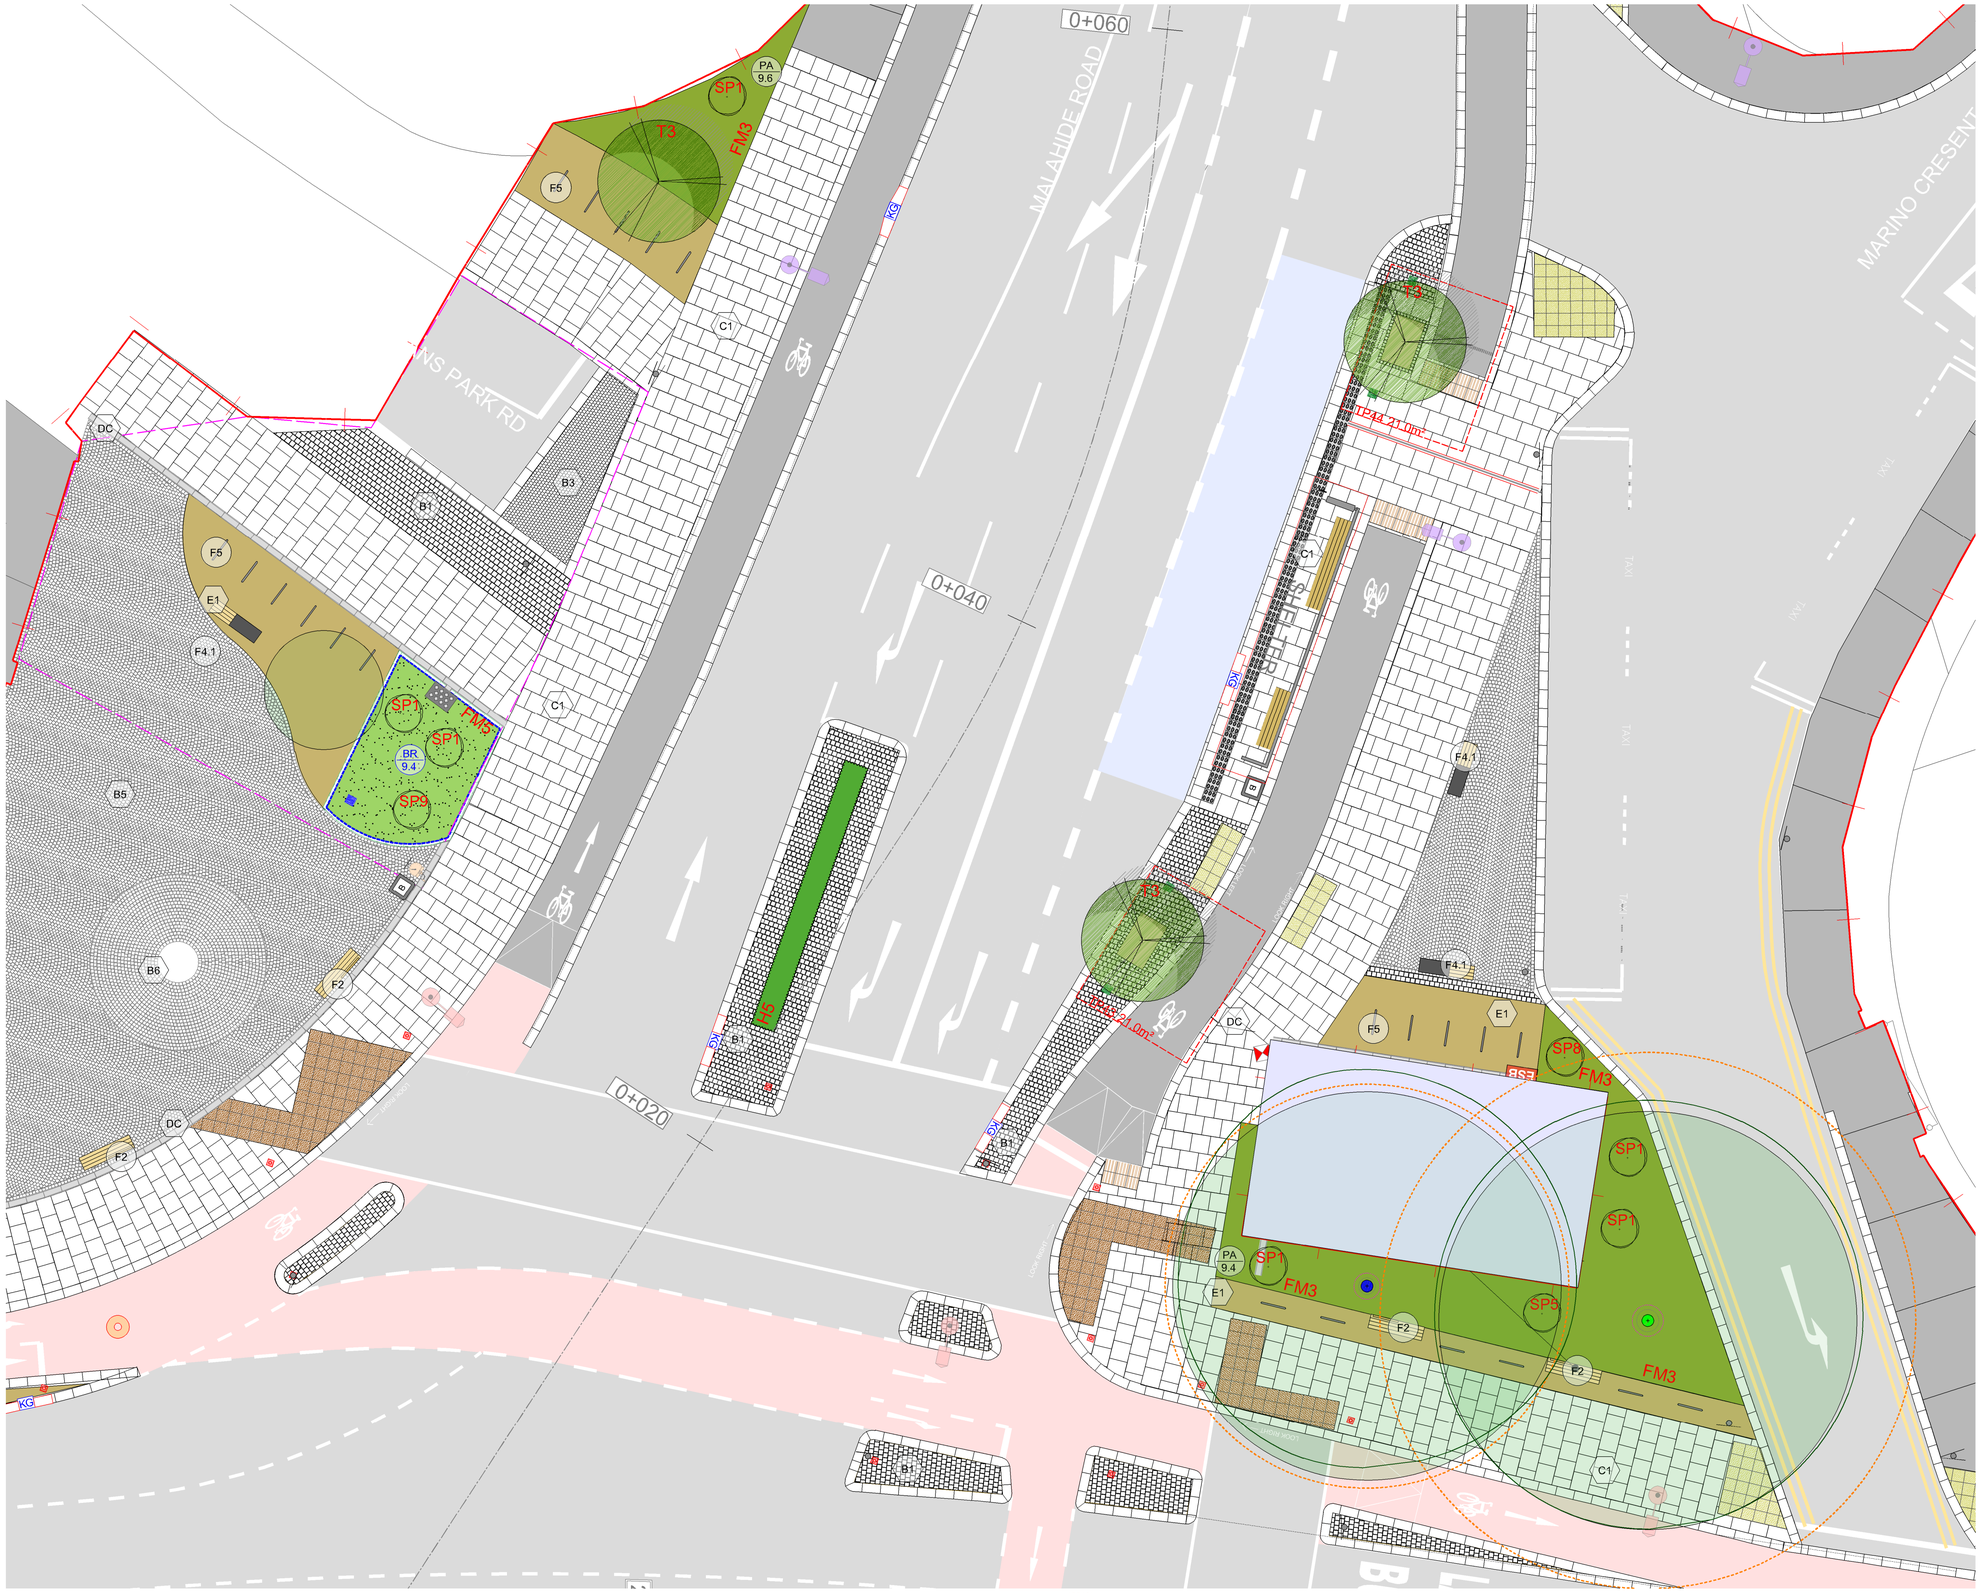

SURFACE LEGEND

A2 — **Material Ref A2 Detail Ref P01-P03**
600X600mm, 63-100mm thickness stone paving slab.
Leinster Granite.

C1 — **Material Ref C1 Detail Ref P01-P03**
600X600mm, 63-100mm thickness PC Concrete paving slab.

B1 — **Material Ref B1 Detail Ref P04**
150X150mm, 63-100mm thickness granite setts.
Silver-Grey Iberian Granite.

B2 — **Material Ref B2 Detail Ref P04**
150X150mm, 63-100mm thickness granite setts.
Leinster Granite.

B3 — **Material Ref B3 Detail Ref P04**
100X100mm, 100mm thickness granite setts.
Charcoal - Black, Split / textured.

B4 — **Material Ref B4 Detail Ref P04**
150X150mm, 100mm thickness granite setts.
Charcoal - Black, Flamed.

B5 — **Material Ref B5 Detail Ref P05**
Leinster Granite setts laid in Bogen style.

B6 — **Material Ref B6. Detail Ref P06**
100 X 100mm, 80mm thickness.
Leinster Granite.

Material Ref B6.1 Detail Ref P06
1000mm diameter 80mm thick feature
Leinster granite centrepiece.

Detail Ref P07a
400X400mm 80mm thick Tactile paving.
Refer to engineers drawings for details

Detail Ref P07b
400X400mm 80mm thick Tactile granite paving.
Platform edge ; Black Charcoal.

Detail Ref P07c
150X600mm 80mm thick Tactile granite paving.
Guidance strip ; Black Charcoal.

C2 — **Material Ref C2 Detail Ref - Engineers Details**
In-Situ Concrete, Natural colour, fine bush marked finish

C3 — **Material Ref C3.1/C3.2 Detail Ref Eng Details**
In-situ designed mix White/Charcoal concrete with ground finish

C5 — **Material Ref C5.**
Buff colored asphalt to Engineers detail & specification.

E1 — **Material Ref E. Detail Ref: P8**
Buff self binding gravel.

CH Coal Hole
DS Demarcation Setts
DC Drainage channel
K1 Antique kerbs

STREET FURNITURE LEGEND

F1.1 — **Detail Ref F1.1**
2850mm Timber seat

F1.2 — **Detail Ref F1.2**
1900mmTimber seat

F2 — **Detail Ref F2**
1900mm Timber seat.

F3 — **Detail Ref F3**
1800mm Timber bench

F4.1 — **Detail Ref F4.1**
Concrete bench - 1800mm x 600 width. White concrete with timber part seat

F4.2 — **Detail Ref F4.2**
Concrete cube bench - 600 X 600mm seating cube. Black with ground finish.

F5 — **Detail Ref F5**
850 X 750 Sheffield style bicycle stand. Stainless Steel. Matt finish.

TREE LEGEND

Proposed Trees Detail Ref: TP
In structural tree pit

Proposed Trees Detail Ref: TP
In grass/vegetation

Existing Trees Detail Ref: EP
With structural soil added

Tree Planting Schedule					
Street Trees		**Ornamental Trees**			
T1	Corylus colurna	T6	Betula pendula	T7	Quercus petrea 25%
T2	Tilia cordata "Greenspire"	T8	Quercus ilex		Fagus sylvatica 25%
T3	Platanus X hispanica				Aesculus hippocastanum 20%
T4	Acer pseudoplatanus "Erectum"				Prunus avium "Plena" 20%
					Magnolia kobus 10%

Existing Trees
Retained

TRAFFIC SIGNAL LEGEND

- Cantilever traffic pole
- Sign post
- Traffic pole
- Phone box
- CCTV Pole
- Micro pillar
- Public lighting
- Mini pillar
- Traffic fibre cabinet
- Watermain kiosk

UTILITY ACCESS COVER LEGEND

- SUDS overflow gully
- Aeration inlet

KERB LEGEND

- Kerb
- Road inlet kerb
- Cycle inlet kerb
- Kerb gully
- Flow control


STREET SERVICES

- Parking meter
- Bin
- Post box
- Lifebuoy
- Pump

LEVELS LEGEND

- Existing level (3.17)
- Proposed path level
- Proposed crossfall

SURVEYED TREES

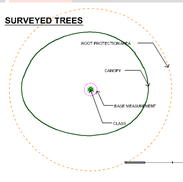

PROPOSED PLANTING LEGEND


See dwg 15373-3-750 for species

- Hedging
- Wildflower meadow
- Grass
- Wire fence (WF)

- BR-T
- BR
- SW
- PA

SUDS catchment indicated with pink line

- SUDS Bioretention area Impermeable
- SUDS Bioretention area Permeable
- SUDS Swale area
- Planting area

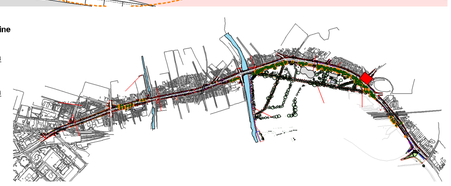

REV	DATE	AMENDMENT
C1	01/03/22	CHANGE ORDER 1


CONTRACT STATUS

CUNNANE STRATTON REYNOLDS
LAND PLANNING & DESIGN

DUBLIN OFFICE
3 MOLESWORTH PLACE DUBLIN 2
TEL 01 661 0419 FAX 01 661 0431
EMAIL info@csrlandplan.ie

N

PROJECT: CLONTARF TO CITY CENTRE PROJECT	DATE: DEC 2020
	SCALE: 1:100@A1 1:200@A3
DRAWING: GENERAL ARRANGEMENT PLAN	DRAWN: PE/EG/DOL CHECKED: DOL
	DWG NO: C2CC-CSR-ELS-S2_AE-DR-CH-503240

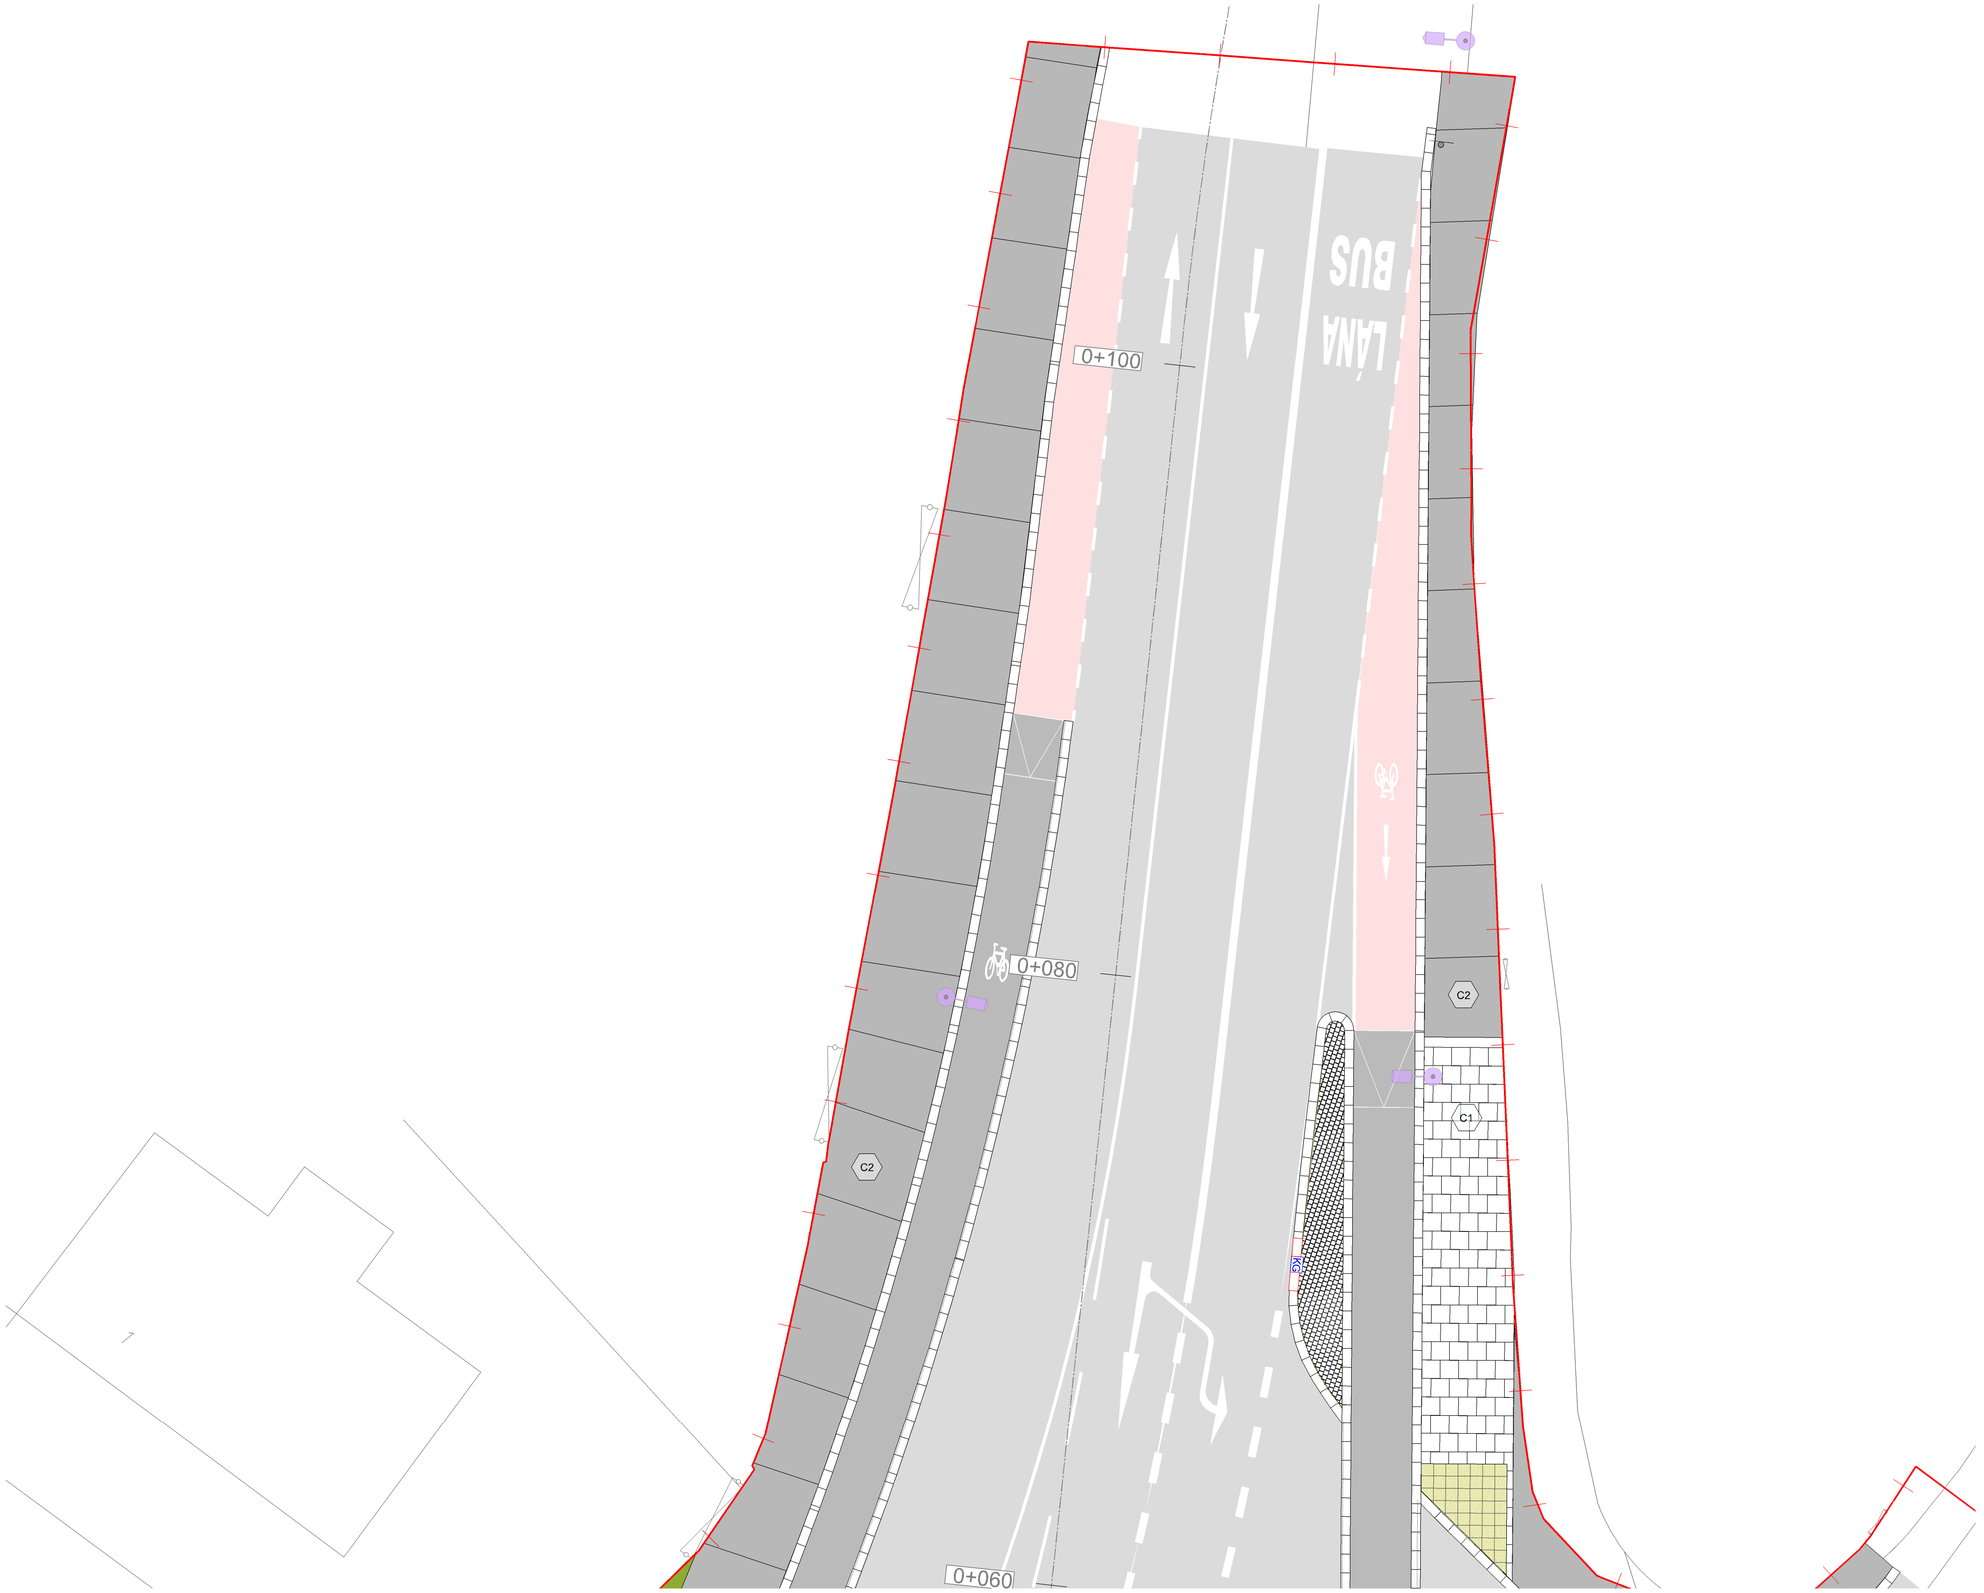

SURFACE LEGEND

A2 — **Material Ref A2 Detail Ref P01-P03**
600X600mm, 63-100mm thickness stone paving slab.
Leinster Granite.

C1 — **Material Ref C1 Detail Ref P01-P03**
600X600mm, 63-100mm thickness PC Concrete paving slab.

B1 — **Material Ref B1 Detail Ref P04**
150X150mm, 63-100mm thickness granite setts.
Silver-Grey Iberian Granite.

B2 — **Material Ref B2 Detail Ref P04**
150X150mm, 63-100mm thickness granite setts.
Leinster Granite.

B3 — **Material Ref B3 Detail Ref P04**
100X100mm, 100mm thickness granite setts.
Charcoal - Black, Split / textured.

B4 — **Material Ref B4 Detail Ref P04**
150X150mm, 100mm thickness granite setts.
Charcoal - Black, Flamed.

B5 — **Material Ref B5 Detail Ref P05**
Leinster Granite setts laid in Bogen style.

B6 — **Material Ref B6. Detail Ref P06**
100 X 100mm, 80mm thickness.
Leinster Granite.

Material Ref B6.1 Detail Ref P06
1000mm diameter 80mm thick feature
Leinster granite centrepiece.

Detail Ref P07a
400X400mm 80mm thick Tactile paving.
Refer to engineers drawings for details

Detail Ref P07b
400X400mm 80mm thick Tactile granite paving.
Platform edge ; Black Charcoal.

Detail Ref P07c
150X600mm 80mm thick Tactile granite paving.
Guidance strip ; Black Charcoal.

C2 — **Material Ref C2 Detail Ref - Engineers Details**
In-Situ Concrete, Natural colour, fine bush marked finish

C3 — **Material Ref C3.1/C3.2 Detail Ref Eng Details**
In-situ designed mix White/Charcoal concrete with ground finish

C5 — **Material Ref C5.**
Buff colored asphalt to Engineers detail & specification.

E1 — **Material Ref E. Detail Ref: P8**
Buff self binding gravel.

CH Coal Hole
DS Demarcation Setts
DC Drainage channel
K1 Antique kerbs

STREET FURNITURE LEGEND

F1.1 — **Detail Ref F1.1** 2850mm Timber seat
F1.2 — **Detail Ref F1.2** 1900mmTimber seat
F2 — **Detail Ref F2** 1900mm Timber seat.
F3 — **Detail Ref F3** 1800mm Timber bench
F4.1 — **Detail Ref F4.1** Concrete bench - 1800mm x 600 width. White concrete with timber part seat
F4.2 — **Detail Ref F4.2** Concrete cube bench - 600 X 600mm seating cube. Black with ground finish.
F5 — **Detail Ref F5** 850 X 750 Sheffield style bicycle stand. Stainless Steel. Matt finish.

TREE LEGEND

Proposed Trees Detail Ref: TP
In structural tree pit

Proposed Trees Detail Ref: TP
In grass/vegetation

Existing Trees Detail Ref: EP
With structural soil added

Tree Planting Schedule

Street Trees		Ornamental Trees			
T1	Corylus colurna	T6	Betula pendula	T7	Quercus petrea 25%
T2	Tilia cordata "Greenspire"	T8	Quercus ilex		Fagus sylvatica 25%
T3	Platanus X hispanica				Aesculus hippocastanum 20%
T4	Acer pseudoplatanus "Erectum"				Prunus avium "Plena" 20%
					Magnolia kobus 10%

Existing Trees
Retained

TRAFFIC SIGNAL LEGEND

- Cantilever traffic pole
- Sign post
- Traffic pole
- Phone box
- CCTV Pole
- Micro pillar
- Public lighting
- Mini pillar
- Traffic fibre cabinet
- Watermain kiosk

UTILITY ACCESS COVER LEGEND

- SUDS overflow gully
- Aeration inlet

KERB LEGEND

- Kerb
- Road inlet kerb
- Cycle inlet kerb
- Kerb gully
- Flow control


STREET SERVICES

- Parking meter
- Bin
- Post box
- Lifebuoy
- Pump

LEVELS LEGEND

- Existing level (317)
- Proposed path level
- Proposed crossfall

SURVEYED TREES

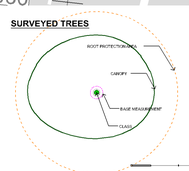


PROPOSED PLANTING LEGEND

See dwg 15373-3-750 for species

- Hedging
- Wildflower meadow
- Grass
- WF — Wire fence

SUDS catchment indicated with pink line

- BR-T — SUDS Bioretention area Impermeable
- BR — SUDS Bioretention area Permeable
- SW — SUDS Swale area
- PA — Planting area

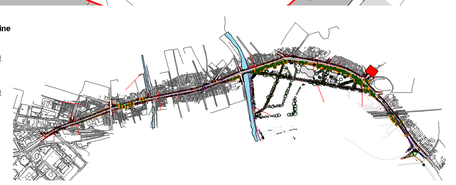

CONTRACT STATUS


REV	DATE	AMENDMENT
C1	01/03/22	CHANGE ORDER 1

CUNNANE STRATTON REYNOLDS
LAND PLANNING & DESIGN

DUBLIN OFFICE
3 MOLESWORTH PLACE DUBLIN 2
TEL 01 661 0419 FAX 01 661 0431
EMAIL info@csrlandplan.ie

N

PROJECT: CLONTARF TO CITY CENTRE PROJECT	DATE: DEC 2020
	SCALE: 1:100@A1 1:200@A3
DRAWING: GENERAL ARRANGEMENT PLAN	DRAWN: PE/EG/DOL CHECKED: DOL
	DWG NO: C2CC-CSR-ELS-S2_AE-DR-CH-503241

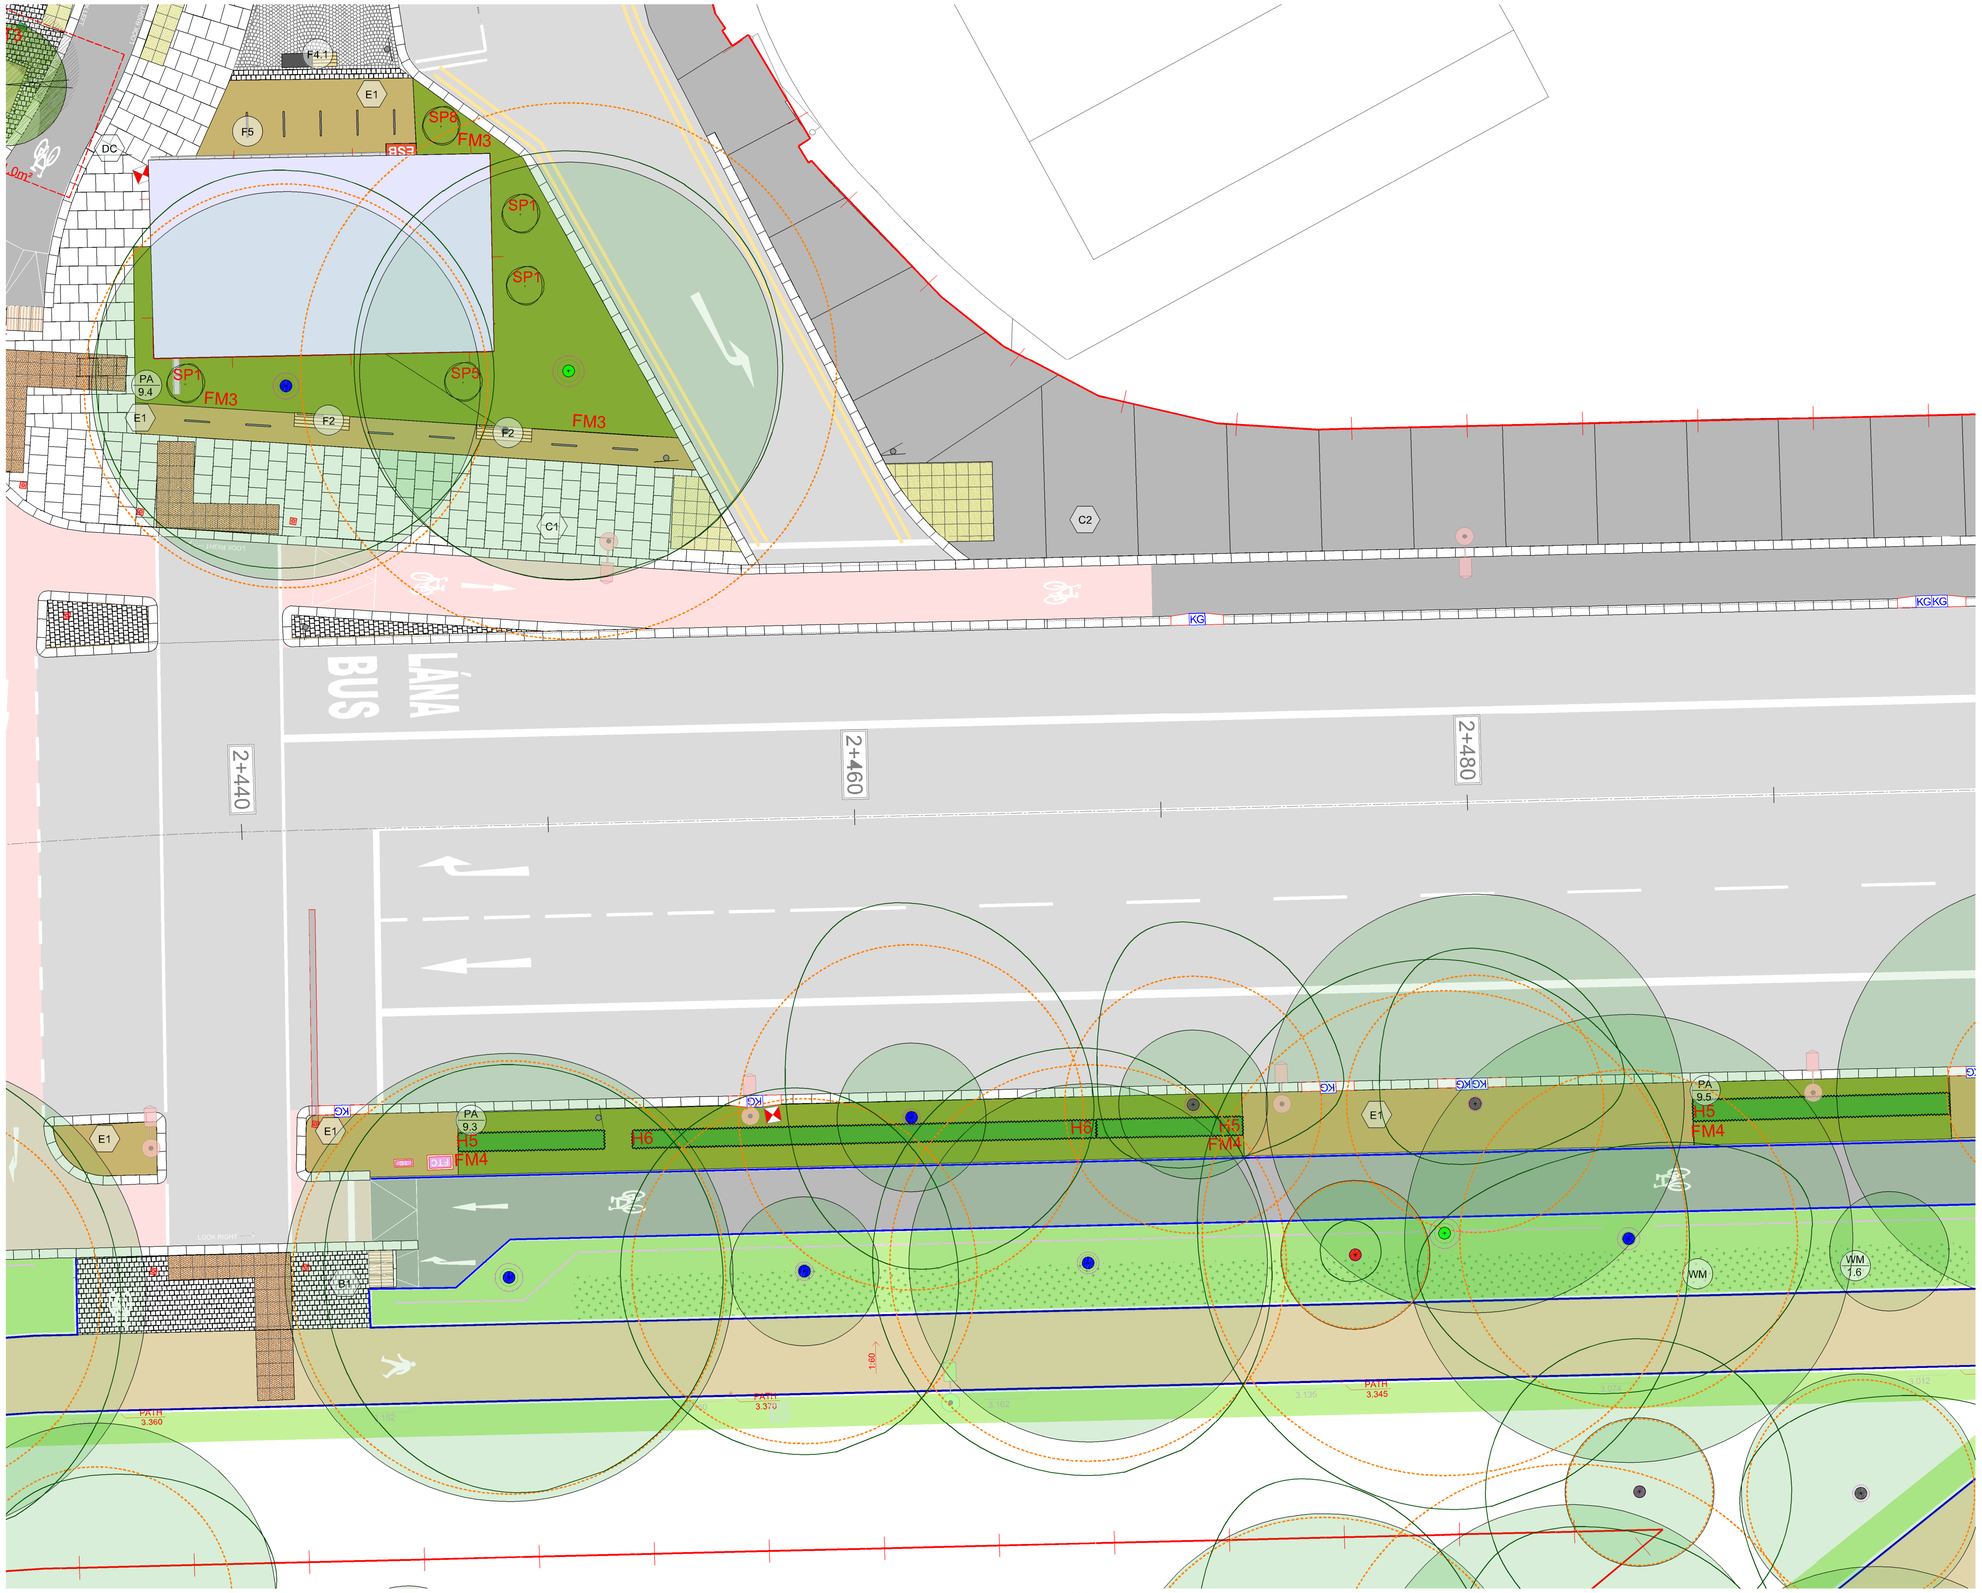

SURFACE LEGEND

A2 — **Material Ref A2 Detail Ref P01-P03**
600X600mm, 63-100mm thickness stone paving slab.
Leinster Granite.

C1 — **Material Ref C1 Detail Ref P01-P03**
600X600mm, 63-100mm thickness PC Concrete paving slab.

B1 — **Material Ref B1 Detail Ref P04**
150X150mm, 63-100mm thickness granite setts.
Silver-Grey Iberian Granite.

B2 — **Material Ref B2 Detail Ref P04**
150X150mm, 63-100mm thickness granite setts.
Leinster Granite.

B3 — **Material Ref B3 Detail Ref P04**
100X100mm, 100mm thickness granite setts.
Charcoal - Black, Split / textured.

B4 — **Material Ref B4 Detail Ref P04**
150X150mm, 100mm thickness granite setts.
Charcoal - Black, Flamed.

B5 — **Material Ref B5 Detail Ref P05**
Leinster Granite setts laid in Bogen style.

B6 — **Material Ref B6. Detail Ref P06**
100 X 100mm, 80mm thickness.
Leinster Granite.

Material Ref B6.1 Detail Ref P06
1000mm diameter 80mm thick feature
Leinster granite centrepiece.

Detail Ref P07a
400X400mm 80mm thick Tactile paving.
Refer to engineers drawings for details

Detail Ref P07b
400X400mm 80mm thick Tactile granite paving.
Platform edge ; Black Charcoal.

Detail Ref P07c
150X600mm 80mm thick Tactile granite paving.
Guidance strip ; Black Charcoal.

C2 — **Material Ref C2 Detail Ref - Engineers Details**
In-Situ Concrete, Natural colour, fine bush marked finish

C3 — **Material Ref C3.1/C3.2 Detail Ref Eng Details**
In-situ designed mix White/Charcoal concrete with ground finish

C5 — **Material Ref C5.**
Buff colored asphalt to Engineers detail & specification.

E1 — **Material Ref E. Detail Ref: P8**
Buff self binding gravel.

CH — Coal Hole
DS — Demarcation Setts
DC — Drainage channel
K1 — Antique kerbs

STREET FURNITURE LEGEND

F1.1 — **Detail Ref F1.1**
2850mm Timber seat

F1.2 — **Detail Ref F1.2**
1900mmTimber seat

F2 — **Detail Ref F2**
1900mm Timber seat.

F3 — **Detail Ref F3**
1800mm Timber bench

F4.1 — **Detail Ref F4.1**
Concrete bench - 1800mm x 600 width. White concrete with timber part seat

F4.2 — **Detail Ref F4.2**
Concrete cube bench - 600 X 600mm seating cube. Black with ground finish.

F5 — **Detail Ref F5**
850 X 750 Sheffield style bicycle stand. Stainless Steel. Matt finish.

TREE LEGEND

Proposed Trees Detail Ref: TP
In structural tree pit

Proposed Trees Detail Ref: TP
In grass/vegetation

Existing Trees Detail Ref: EP
With structural soil added

Tree Planting Schedule

Street Trees		Ornamental Trees			
T1	Corylus colurna	T6	Betula pendula	T7	Quercus petrea 25%
T2	Tilia cordata "Greenspire"	T8	Quercus ilex		Fagus sylvatica 25%
T3	Platanus X hispanica				Aesculus hippocastanum 20%
T4	Acer pseudoplatanus "Erectum"				Prunus avium "Plena" 20%
					Magnolia kobus 10%

Existing Trees
Retained

TRAFFIC SIGNAL LEGEND

Cantilever traffic pole
Sign post
Traffic pole
Phone box
CCTV Pole
Micro pillar
Public lighting
Mini pillar
Traffic fibre cabinet
Watermain kiosk

UTILITY ACCESS COVER LEGEND

SUDS overflow gully
Aeration inlet

KERB LEGEND

Kerb
Road inlet kerb
Cycle inlet kerb
Kerb gully
Flow control

STREET SERVICES

Parking meter
Bin
Post box
Lifebuoy
Pump

LEVELS LEGEND

Existing level
Proposed path level
Proposed crossfall

SURVEYED TREES

ROOT PROTECTION AREA
CANOPY
BASE MEASUREMENT
CLASS


PROPOSED PLANTING LEGEND

See dwg 15373-3-750 for species

Hedging
Wildflower meadow
Grass
WF — Wire fence

SUDS catchment indicated with pink line

BR-T — SUDS Bioretention area Impermeable
BR — SUDS Bioretention area Permeable
SW — SUDS Swale area
PA — Planting area

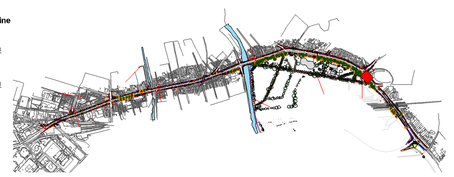

C1 01/03/22 CHANGE ORDER 1

REV	DATE	AMENDMENT


CONTRACT STATUS

CUNNANE STRATTON REYNOLDS
LAND PLANNING & DESIGN

DUBLIN OFFICE
3 MOLESWORTH PLACE DUBLIN 2
TEL 01 661 0419 FAX 01 661 0431
EMAIL info@csrlandplan.ie

N

PROJECT: CLONTARF TO CITY CENTRE PROJECT	DATE: DEC 2020
	SCALE: 1:100@A1 1:200@A3
DRAWING: GENERAL ARRANGEMENT PLAN	DRAWN: PE/EG/DOL CHECKED: DOL
	DWG NO: C2CC-CSR-ELS-S2_AE-DR-CH-503242

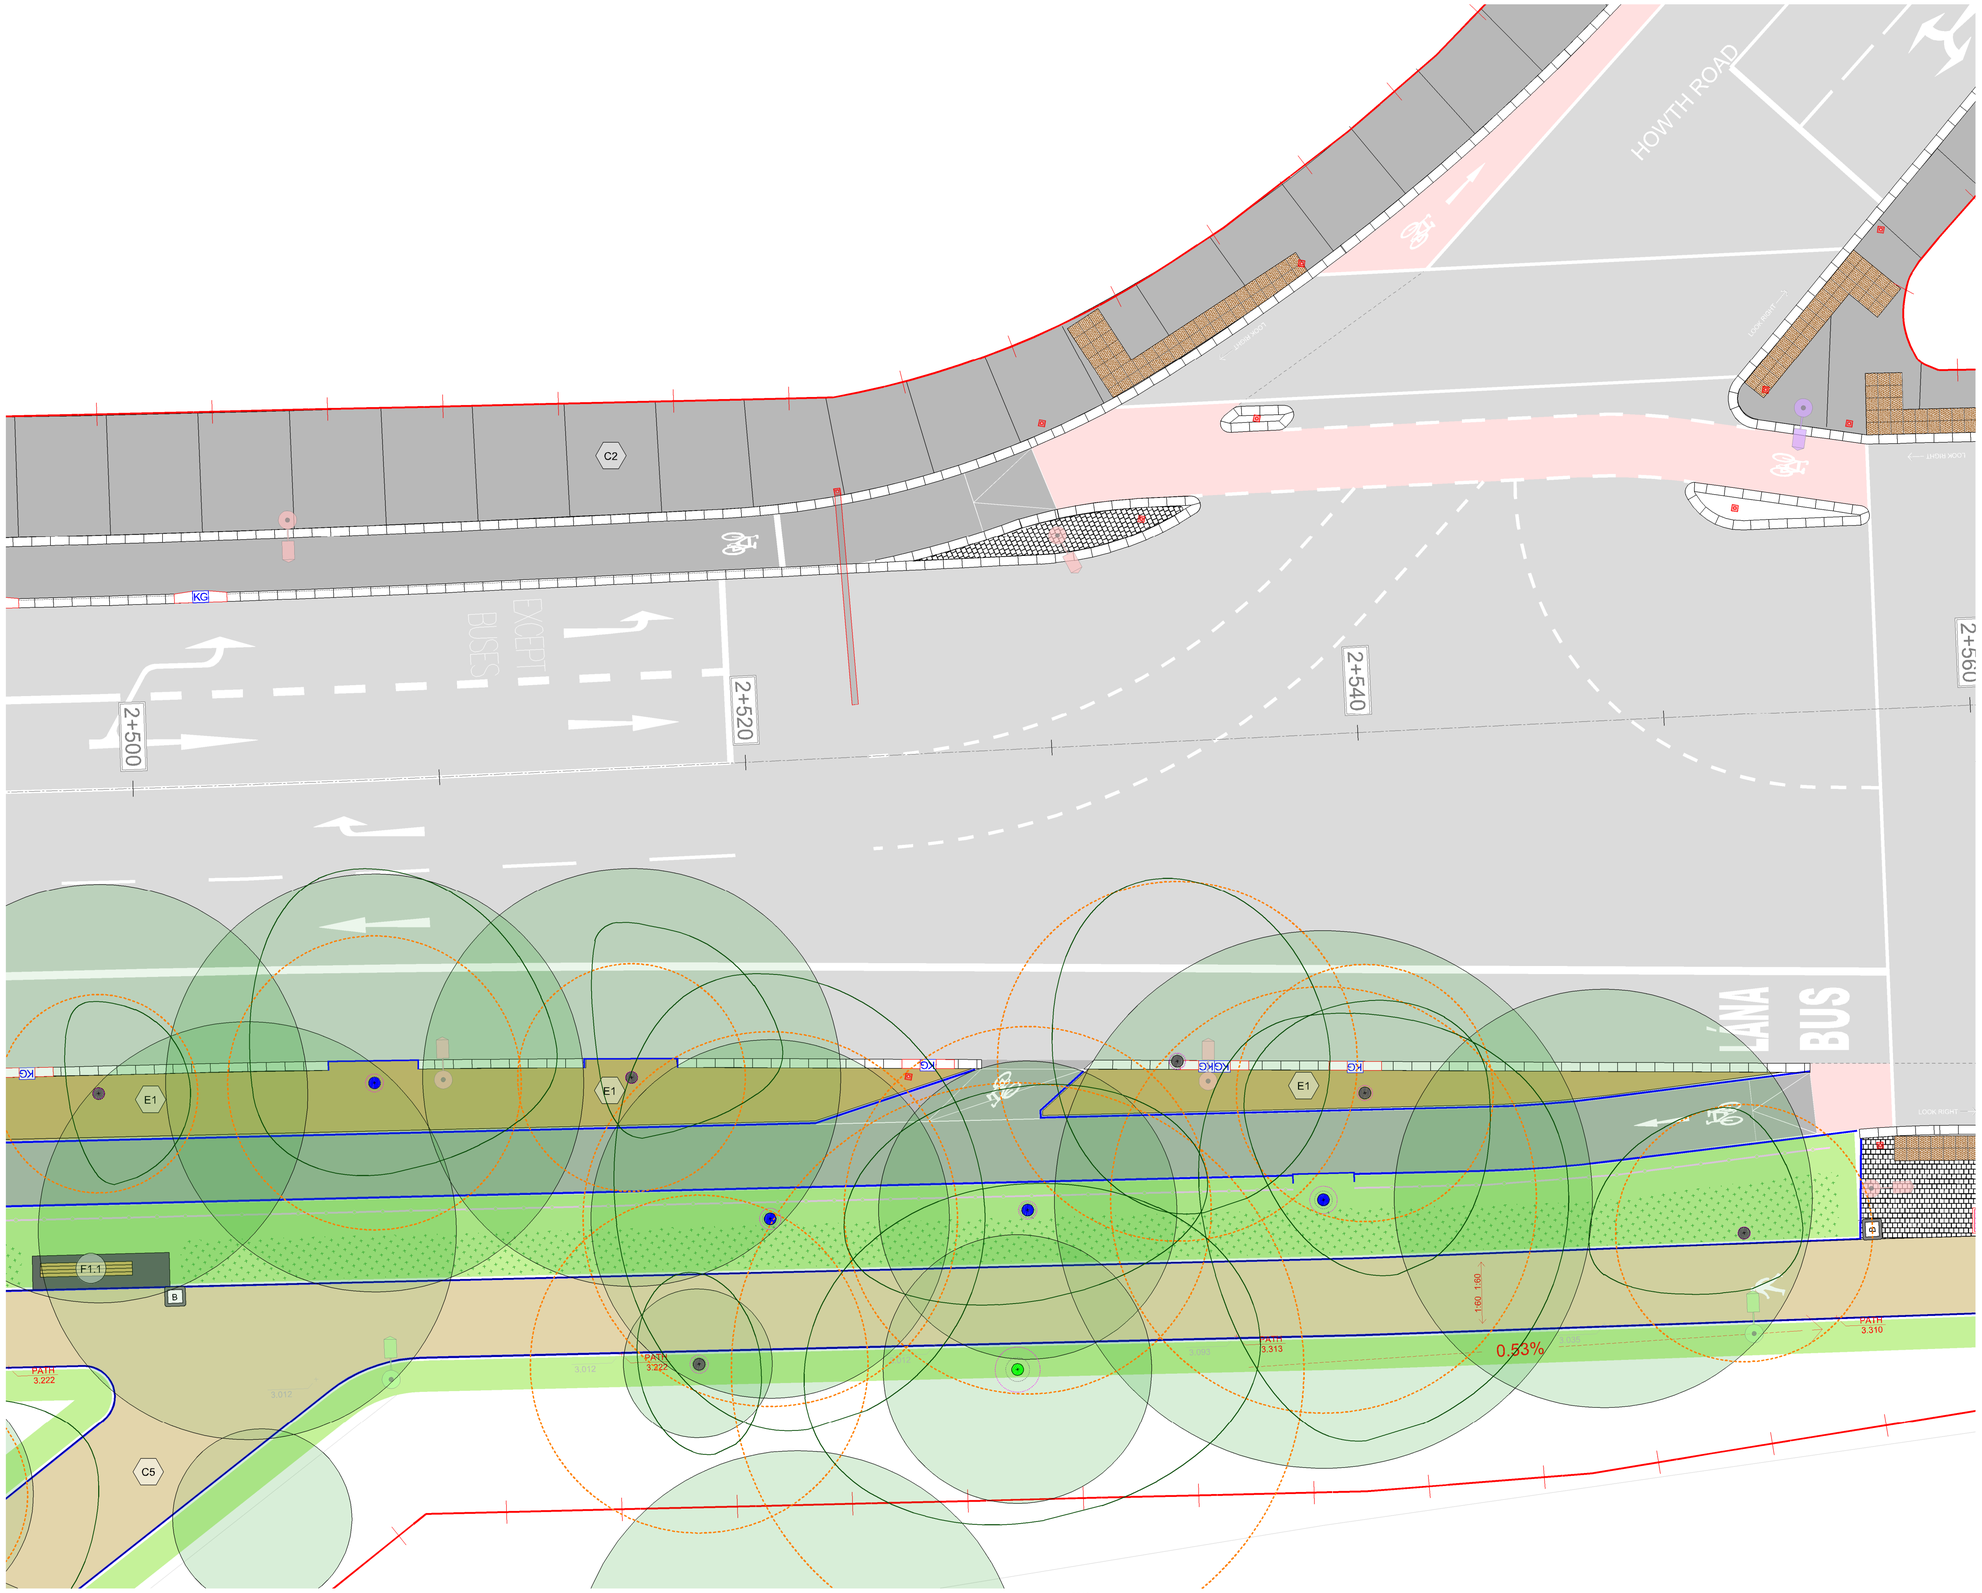

SURFACE LEGEND

A2 — **Material Ref A2 Detail Ref P01-P03**
600X600mm, 63-100mm thickness stone paving slab.
Leinster Granite.

C1 — **Material Ref C1 Detail Ref P01-P03**
600X600mm, 63-100mm thickness PC Concrete paving slab.

B1 — **Material Ref B1 Detail Ref P04**
150X150mm, 63-100mm thickness granite setts.
Silver-Grey Iberian Granite.

B2 — **Material Ref B2 Detail Ref P04**
150X150mm, 63-100mm thickness granite setts.
Leinster Granite.

B3 — **Material Ref B3 Detail Ref P04**
100X100mm, 100mm thickness granite setts.
Charcoal - Black, Split / textured.

B4 — **Material Ref B4 Detail Ref P04**
150X150mm, 100mm thickness granite setts.
Charcoal - Black, Flamed.

B5 — **Material Ref B5 Detail Ref P05**
Leinster Granite setts laid in Bogen style.

B6 — **Material Ref B6. Detail Ref P06**
100 X 100mm, 80mm thickness.
Leinster Granite.

Material Ref B6.1 Detail Ref P06
1000mm diameter 80mm thick feature
Leinster granite centrepiece.

Detail Ref P07a
400X400mm 80mm thick Tactile paving.
Refer to engineers drawings for details

Detail Ref P07b
400X400mm 80mm thick Tactile granite paving.
Platform edge ; Black Charcoal.

Detail Ref P07c
150X600mm 80mm thick Tactile granite paving.
Guidance strip ; Black Charcoal.

C2 — **Material Ref C2 Detail Ref - Engineers Details**
In-Situ Concrete, Natural colour, fine bush marked finish

C3 — **Material Ref C3.1/C3.2 Detail Ref Eng Details**
In-situ designed mix White/Charcoal concrete with ground finish

C5 — **Material Ref C5.**
Buff colored asphalt to Engineers detail & specification.

E1 — **Material Ref E. Detail Ref: P8**
Buff self binding gravel.

CH Coal Hole
DS Demarcation Setts
DC Drainage channel
K1 Antique kerbs

STREET FURNITURE LEGEND

F1.1 — **Detail Ref F1.1**
2850mm Timber seat

F1.2 — **Detail Ref F1.2**
1900mmTimber seat

F2 — **Detail Ref F2**
1900mm Timber seat.

F3 — **Detail Ref F3**
1800mm Timber bench

F4.1 — **Detail Ref F4.1**
Concrete bench - 1800mm x 600 width. White concrete with timber part seat

F4.2 — **Detail Ref F4.2**
Concrete cube bench - 600 X 600mm seating cube. Black with ground finish.

F5 — **Detail Ref F5**
850 X 750 Sheffield style bicycle stand. Stainless Steel. Matt finish.

TREE LEGEND

Proposed Trees Detail Ref: TP
In structural tree pit

Proposed Trees Detail Ref: TP
In grass/vegetation

Existing Trees Detail Ref: EP
With structural soil added

Tree Planting Schedule

Street Trees		Ornamental Trees			
T1	Corylus colurna	T6	Betula pendula	T7	Quercus petrea 25%
T2	Tilia cordata "Greenspire"	T8	Quercus ilex		Fagus sylvatica 25%
T3	Platanus X hispanica				Aesculus hippocastanum 20%
T4	Acer pseudoplatanus "Erectum"				Prunus avium "Plena" 20%
					Magnolia kobus 10%

Existing Trees
Retained

TRAFFIC SIGNAL LEGEND

- Cantilever traffic pole
- Sign post
- Traffic pole
- Phone box
- CCTV Pole
- Micro pillar
- Public lighting
- Mini pillar
- Traffic fibre cabinet
- Watermain kiosk

UTILITY ACCESS COVER LEGEND

- SUDS overflow gully
- Aeration inlet

KERB LEGEND

- Kerb
- Road inlet kerb
- Cycle inlet kerb
- Kerb gully
- Flow control


STREET SERVICES

- Parking meter
- Bin
- Post box
- Lifebuoy
- Pump

LEVELS LEGEND

- Existing level (3.117)
- Proposed path level
- Proposed crossfall

SURVEYED TREES

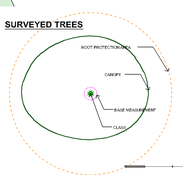


PROPOSED PLANTING LEGEND

See dwg 15373-3-750 for species

- Hedging
- Wildflower meadow
- Grass
- WF Wire fence

BR-T SUDS Bioretention area Impermeable
BR SUDS Bioretention area Permeable
SW SUDS Swale area
PA Planting area

SUDS catchment indicated with pink line

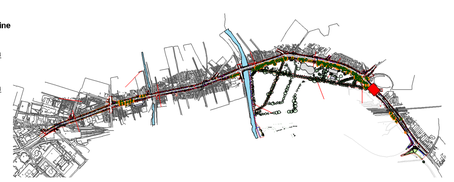

CONTRACT STATUS


REV	DATE	AMENDMENT
C1	01/03/22	CHANGE ORDER 1

CUNNANE STRATTON REYNOLDS
LAND PLANNING & DESIGN

DUBLIN OFFICE
3 MOLESWORTH PLACE DUBLIN 2
TEL 01 661 0419 FAX 01 661 0431
EMAIL info@csrlandplan.ie

N

PROJECT: CLONTARF TO CITY CENTRE PROJECT	DATE: DEC 2020
	SCALE: 1:100@A1 1:200@A3
DRAWING: GENERAL ARRANGEMENT PLAN	DRAWN: PE/EG/DOL CHECKED: DOL
	DWG NO: C2CC-CSR-ELS-S2_AE-DR-CH-503243

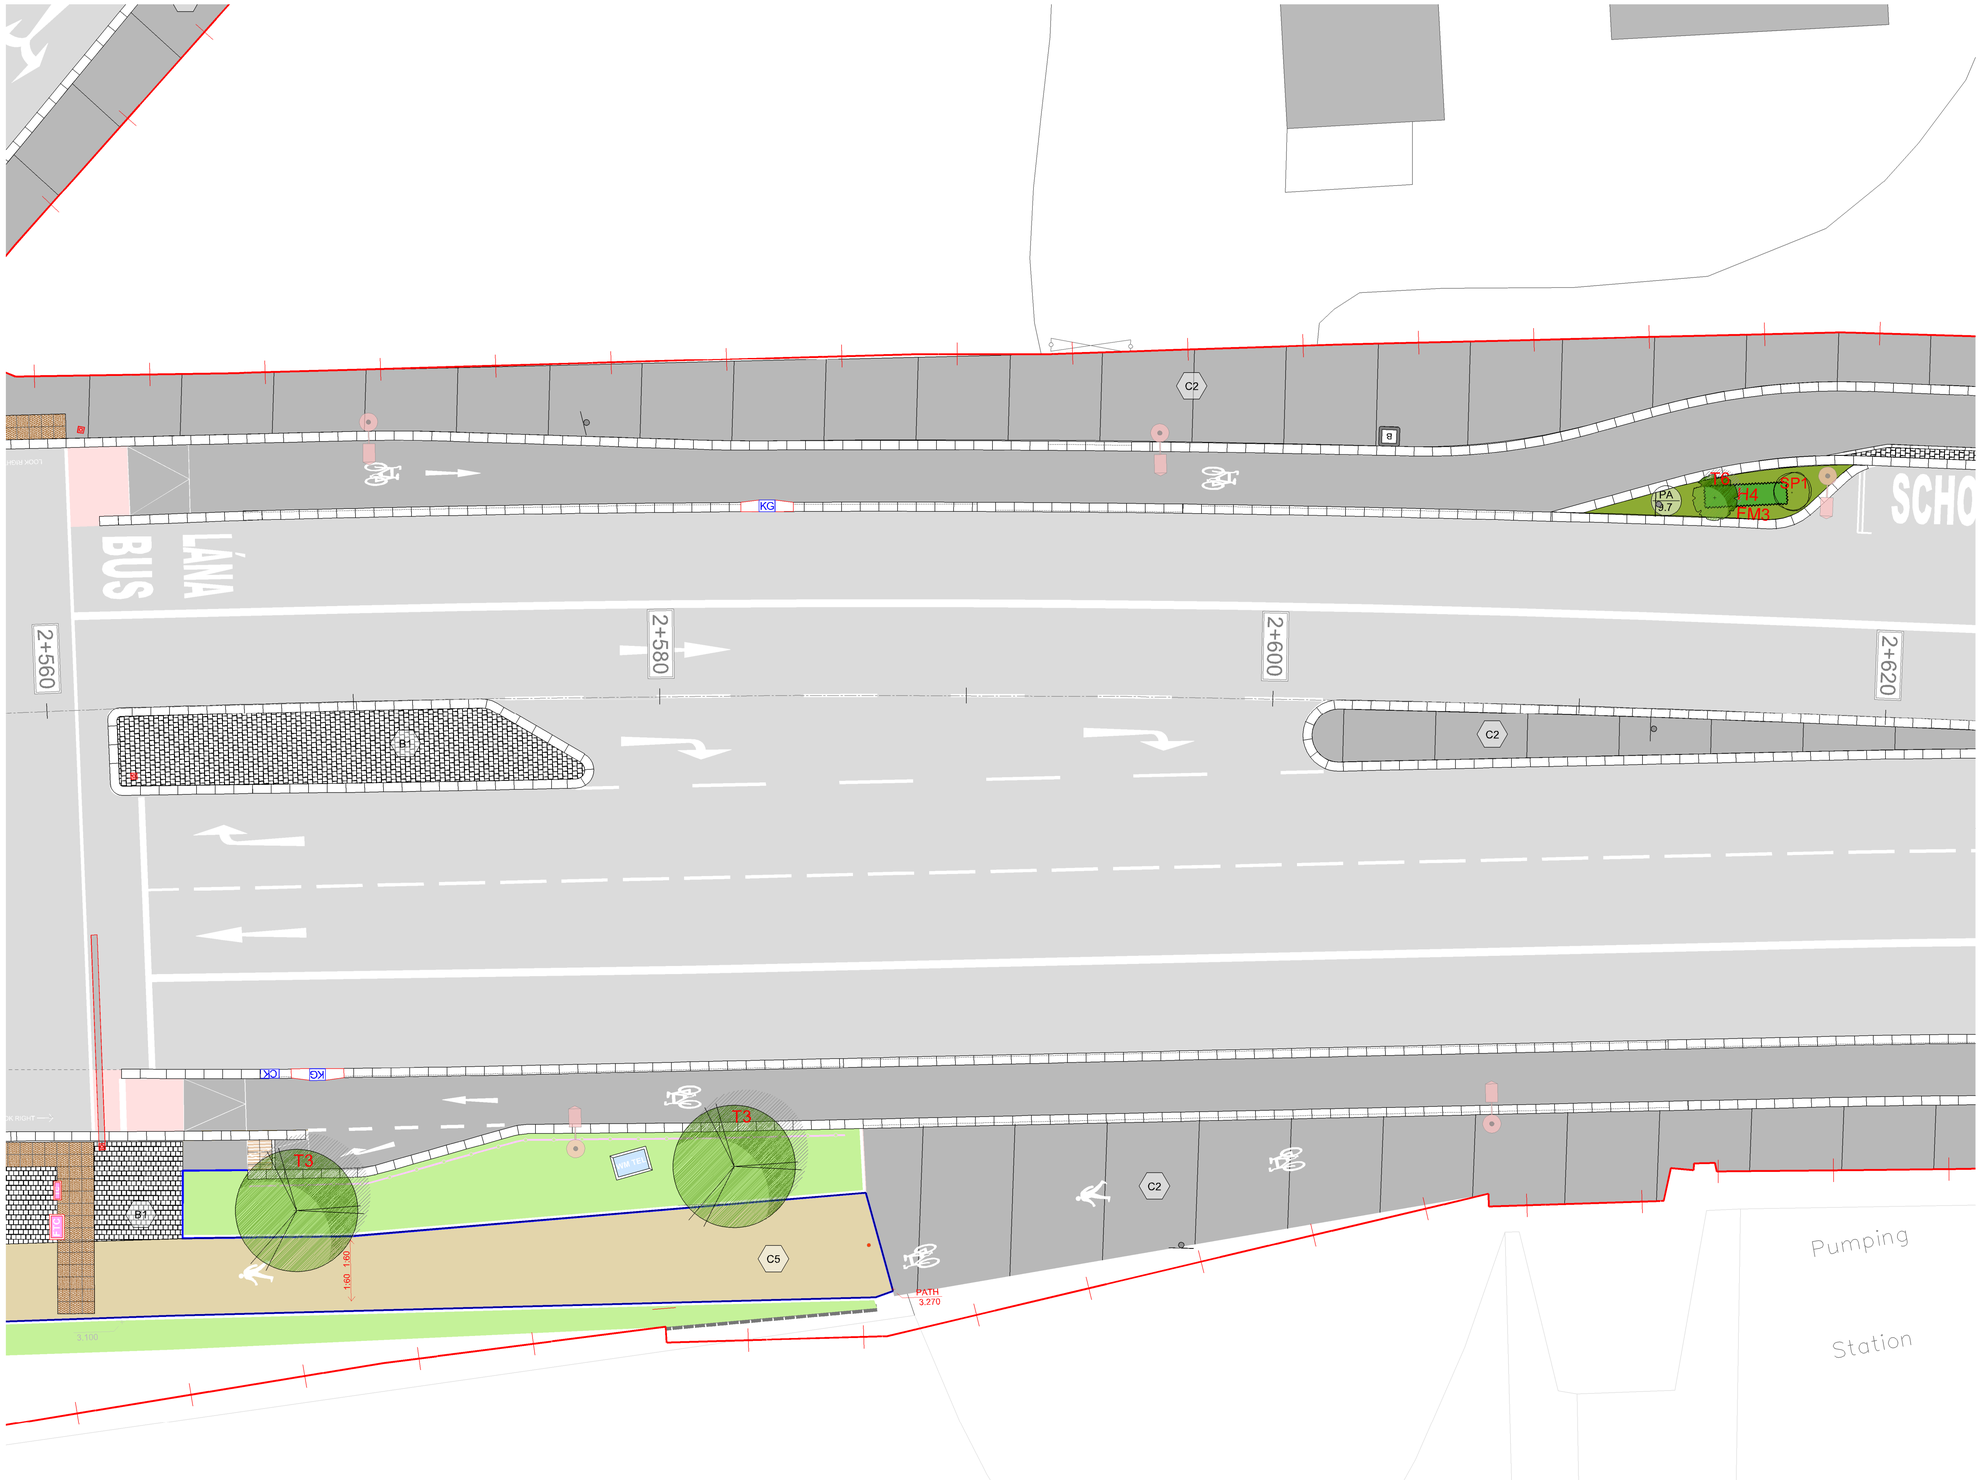

SURFACE LEGEND

A2 — **Material Ref A2 Detail Ref P01-P03**
600X600mm, 63-100mm thickness stone paving slab.
Leinster Granite.

C1 — **Material Ref C1 Detail Ref P01-P03**
600X600mm, 63-100mm thickness PC Concrete paving slab.

B1 — **Material Ref B1 Detail Ref P04**
150X150mm, 63-100mm thickness granite setts.
Silver-Grey Iberian Granite.

B2 — **Material Ref B2 Detail Ref P04**
150X150mm, 63-100mm thickness granite setts.
Leinster Granite.

B3 — **Material Ref B3 Detail Ref P04**
100X100mm, 100mm thickness granite setts.
Charcoal - Black, Split / textured.

B4 — **Material Ref B4 Detail Ref P04**
150X150mm, 100mm thickness granite setts.
Charcoal - Black, Flamed.

B5 — **Material Ref B5 Detail Ref P05**
Leinster Granite setts laid in Bogen style.

B6 — **Material Ref B6. Detail Ref P06**
100 X 100mm, 80mm thickness.
Leinster Granite.

Material Ref B6.1 Detail Ref P06
1000mm diameter 80mm thick feature
Leinster granite centrepiece.

Detail Ref P07a
400X400mm 80mm thick Tactile paving.
Refer to engineers drawings for details

Detail Ref P07b
400X400mm 80mm thick Tactile granite paving.
Platform edge ; Black Charcoal.

Detail Ref P07c
150X600mm 80mm thick Tactile granite paving.
Guidance strip ; Black Charcoal.

C2 — **Material Ref C2 Detail Ref - Engineers Details**
In-Situ Concrete, Natural colour, fine bush marked finish

C3 — **Material Ref C3.1/C3.2 Detail Ref Eng Details**
In-situ designed mix White/Charcoal concrete with ground finish

C5 — **Material Ref C5.**
Buff colored asphalt to Engineers detail & specification.

E1 — **Material Ref E. Detail Ref: P8**
Buff self binding gravel.

CH Coal Hole

DS Demarcation Setts

DC Drainage channel

K1 Antique kerbs

STREET FURNITURE LEGEND

F1.1 — **Detail Ref F1.1**
2850mm Timber seat

F1.2 — **Detail Ref F1.2**
1900mmTimber seat

F2 — **Detail Ref F2**
1900mm Timber seat.

F3 — **Detail Ref F3**
1800mm Timber bench

F4.1 — **Detail Ref F4.1**
Concrete bench - 1800mm x 600 width. White concrete with timber part seat

F4.2 — **Detail Ref F4.2**
Concrete cube bench - 600 X 600mm seating cube. Black with ground finish.

F5 — **Detail Ref F5**
850 X 750 Sheffield style bicycle stand. Stainless Steel. Matt finish.

TREE LEGEND

Proposed Trees Detail Ref: TP
In structural tree pit

Proposed Trees Detail Ref: TP
In grass/vegetation

Existing Trees Detail Ref: EP
With structural soil added

Tree Planting Schedule					
Street Trees		**Ornamental Trees**			
T1	Corylus colurna	T6	Betula pendula	T7	Quercus petrea 25%
T2	Tilia cordata "Greenspire"	T8	Quercus ilex		Fagus sylvatica 25%
T3	Platanus X hispanica				Aesculus hippocastanum 20%
T4	Acer pseudoplatanus "Erectum"				Prunus avium "Plena" 20%
					Magnolia kobus 10%

Existing Trees
Retained

CONTRACT STATUS

REV	DATE	AMENDMENT
C1	01/03/22	CHANGE ORDER 1

CUNNANE STRATTON REYNOLDS
LAND PLANNING & DESIGN

DUBLIN OFFICE
3 MOLESWORTH PLACE DUBLIN 2
TEL 01 661 0419 FAX 01 661 0431
EMAIL info@csrlandplan.ie

N

PROJECT: CLONTARF TO CITY CENTRE PROJECT	DATE: DEC 2020
	SCALE: 1:100@A1 1:200@A3
DRAWING: GENERAL ARRANGEMENT PLAN	DRAWN: PE/EG/DOL CHECKED: DOL
	DWG NO: C2CC-CSR-ELS-S2_AE-DR-CH-503244

TRAFFIC SIGNAL LEGEND

- Cantilever traffic pole
- Sign post
- Traffic pole
- Phone box
- CCTV Pole
- Micro pillar
- Public lighting
- Mini pillar
- Traffic fibre cabinet
- Watermain kiosk

UTILITY ACCESS COVER LEGEND

- SUDS overflow gully
- Aeration inlet

KERB LEGEND

- Kerb
- Road inlet kerb
- Cycle inlet kerb
- Kerb gully
- Flow control


STREET SERVICES

- Parking meter
- Bin
- Post box
- Lifebuoy
- Pump

LEVELS LEGEND

- Existing level (3.117)
- Proposed path level
- Proposed crossfall

SURVEYED TREES

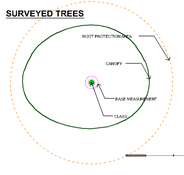



PROPOSED PLANTING LEGEND

See dwg 15373-3-750 for species

- Hedging
- Wildflower meadow
- Grass
- Wire fence (WF)
- BR-T Impermeable SUDS Bioretention area
- BR Permeable SUDS Bioretention area
- SW SUDS Swale area
- PA Planting area

SUDS catchment indicated with pink line

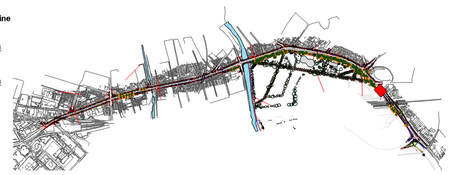

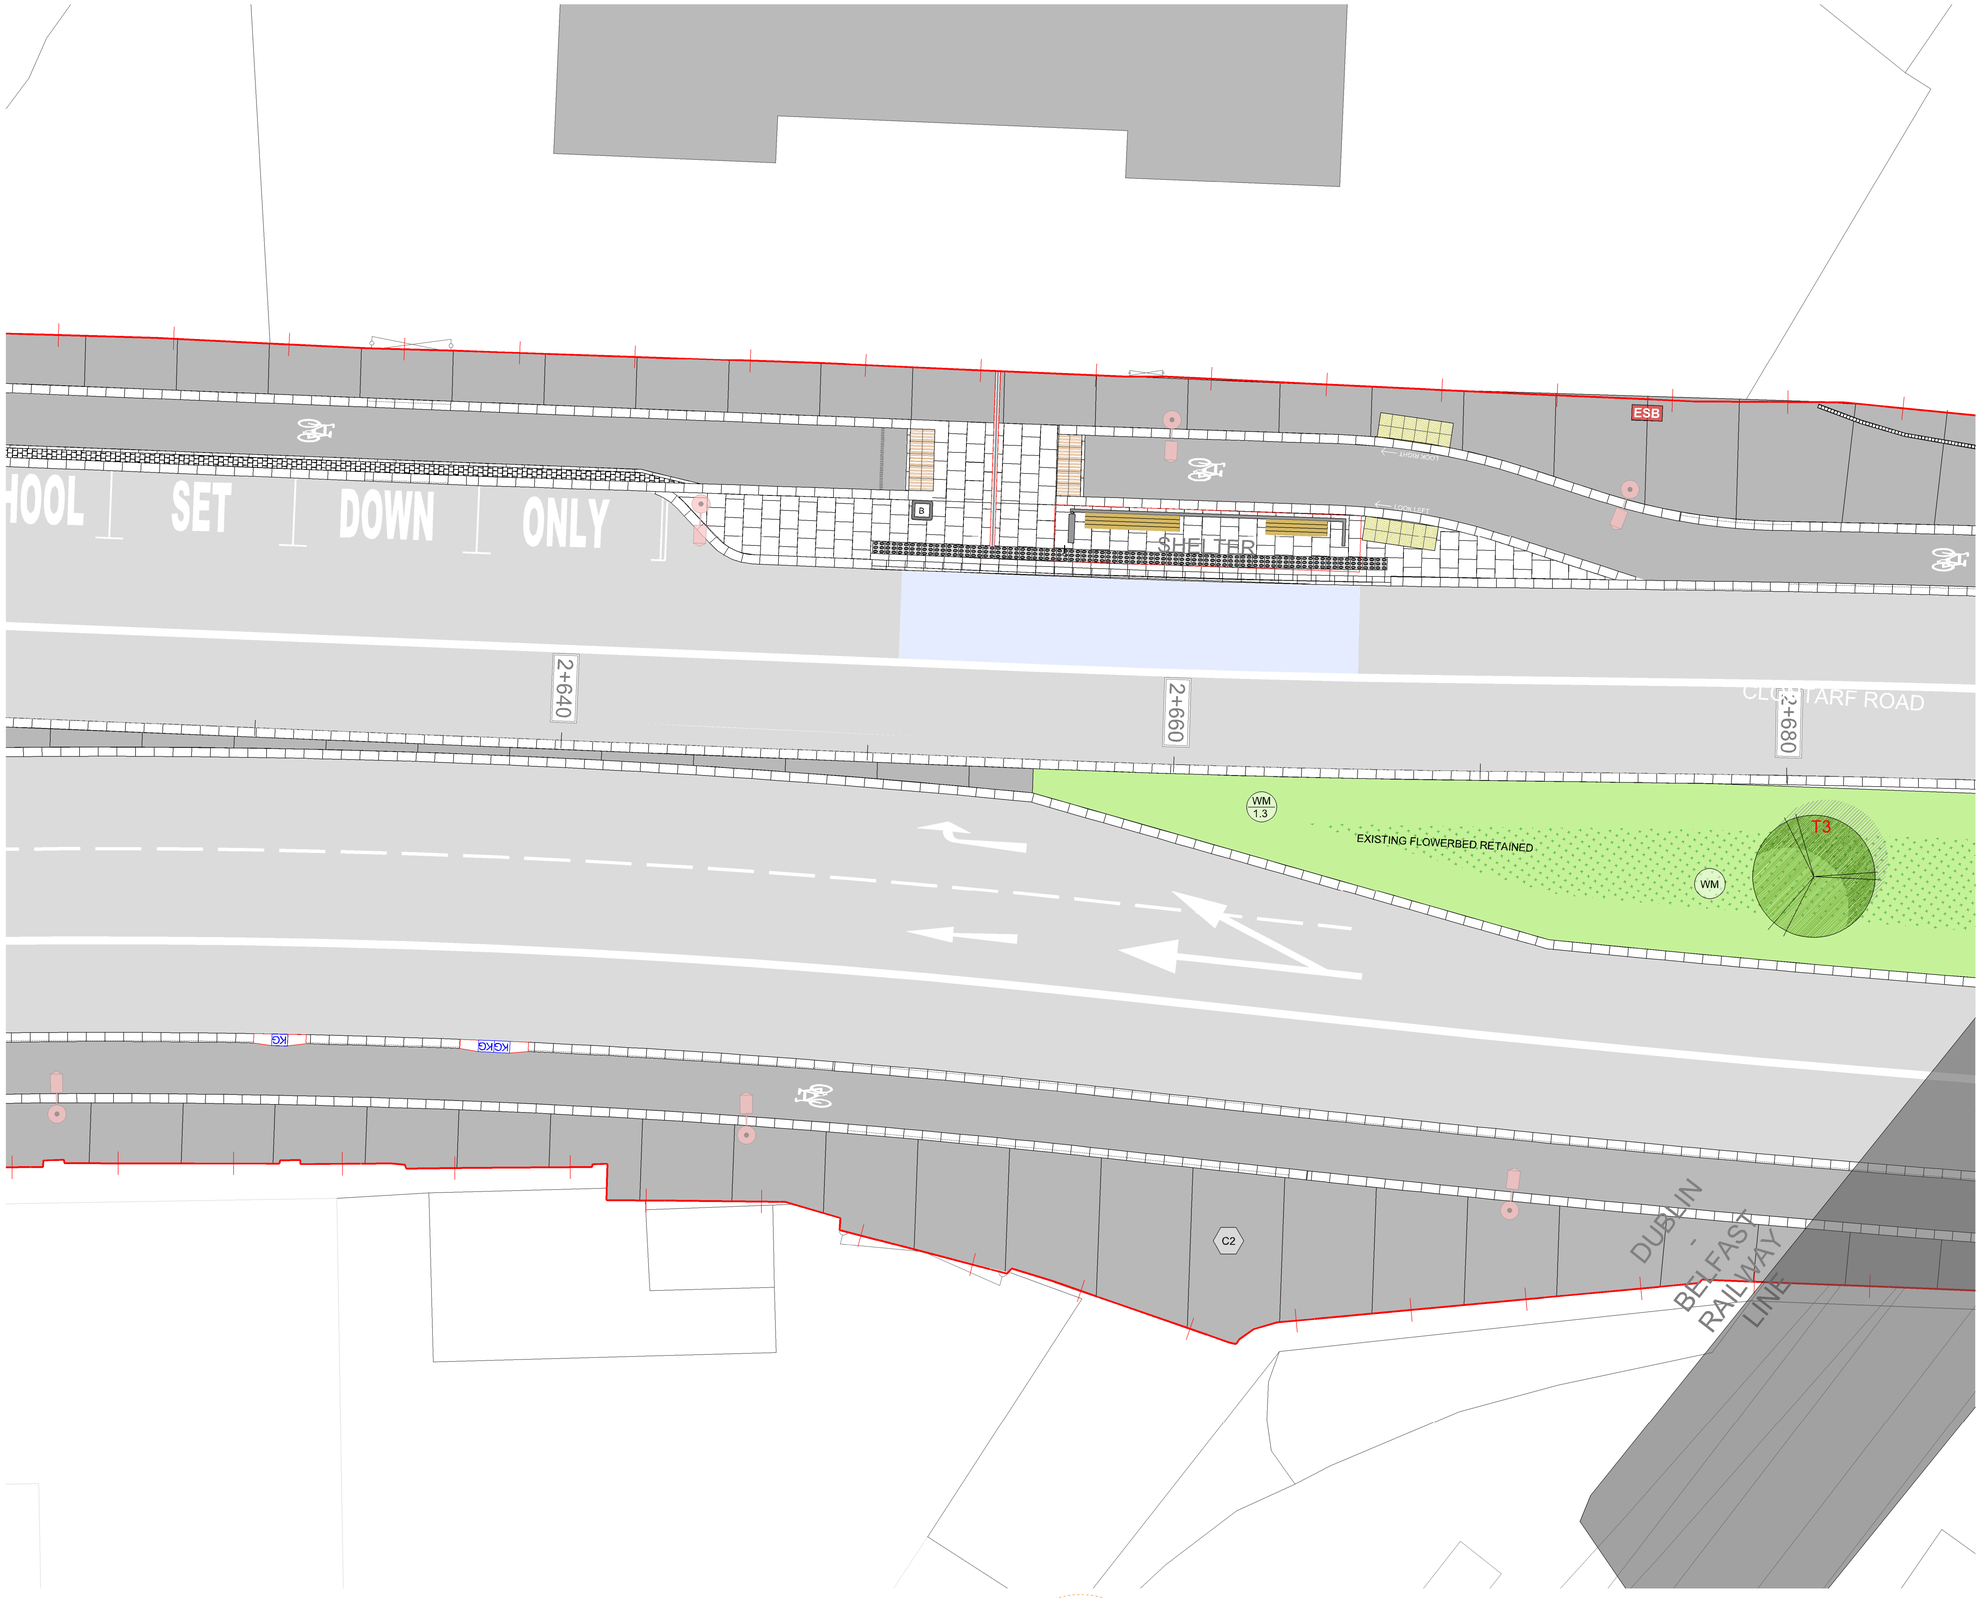

SURFACE LEGEND

A2 — **Material Ref A2 Detail Ref P01-P03**
600X600mm, 63-100mm thickness stone paving slab.
Leinster Granite.

C1 — **Material Ref C1 Detail Ref P01-P03**
600X600mm, 63-100mm thickness PC Concrete paving slab.

B1 — **Material Ref B1 Detail Ref P04**
150X150mm, 63-100mm thickness granite setts.
Silver-Grey Iberian Granite.

B2 — **Material Ref B2 Detail Ref P04**
150X150mm, 63-100mm thickness granite setts.
Leinster Granite.

B3 — **Material Ref B3 Detail Ref P04**
100X100mm, 100mm thickness granite setts.
Charcoal - Black, Split / textured.

B4 — **Material Ref B4 Detail Ref P04**
150X150mm, 100mm thickness granite setts.
Charcoal - Black, Flamed.

B5 — **Material Ref B5 Detail Ref P05**
Leinster Granite setts laid in Bogen style.

B6 — **Material Ref B6. Detail Ref P06**
100 X 100mm, 80mm thickness.
Leinster Granite.

Material Ref B6.1 Detail Ref P06
1000mm diameter 80mm thick feature
Leinster granite centrepiece.

Detail Ref P07a
400X400mm 80mm thick Tactile paving.
Refer to engineers drawings for details

Detail Ref P07b
400X400mm 80mm thick Tactile granite paving.
Platform edge ; Black Charcoal.

Detail Ref P07c
150X600mm 80mm thick Tactile granite paving.
Guidance strip ; Black Charcoal.

C2 — **Material Ref C2 Detail Ref - Engineers Details**
In-Situ Concrete, Natural colour, fine bush marked finish

C3 — **Material Ref C3.1/C3.2 Detail Ref Eng Details**
In-situ designed mix White/Charcoal concrete with ground finish

C5 — **Material Ref C5.**
Buff colored asphalt to Engineers detail & specification.

E1 — **Material Ref E. Detail Ref: P8**
Buff self binding gravel.

CH Coal Hole
DS Demarcation Setts
DC Drainage channel
K1 Antique kerbs

STREET FURNITURE LEGEND

F1.1 — **Detail Ref F1.1**
2850mm Timber seat

F1.2 — **Detail Ref F1.2**
1900mmTimber seat

F2 — **Detail Ref F2**
1900mm Timber seat.

F3 — **Detail Ref F3**
1800mm Timber bench

F4.1 — **Detail Ref F4.1**
Concrete bench - 1800mm x 600 width. White concrete with timber part seat

F4.2 — **Detail Ref F4.2**
Concrete cube bench - 600 X 600mm seating cube. Black with ground finish.

F5 — **Detail Ref F5**
850 X 750 Sheffield style bicycle stand. Stainless Steel. Matt finish.

TREE LEGEND

Proposed Trees Detail Ref: TP
In structural tree pit

Proposed Trees Detail Ref: TP
In grass/vegetation

Existing Trees Detail Ref: EP
With structural soil added

Tree Planting Schedule					
Street Trees		**Ornamental Trees**			
T1	Corylus colurna	T6	Betula pendula	T7	Quercus petrea 25%
T2	Tilia cordata "Greenspire"	T8	Quercus ilex		Fagus sylvatica 25%
T3	Platanus X hispanica				Aesculus hippocastanum 20%
T4	Acer pseudoplatanus "Erectum"				Prunus avium "Plena" 20%
					Magnolia kobus 10%

Existing Trees
Retained

C1 01/03/22 CHANGE ORDER 1

REV	DATE	AMENDMENT

CONTRACT STATUS

CUNNANE STRATTON REYNOLDS
LAND PLANNING & DESIGN

DUBLIN OFFICE
3 MOLESWORTH PLACE DUBLIN 2
TEL 01 661 0419 FAX 01 661 0431
EMAIL info@csrlandplan.ie

N

TRAFFIC SIGNAL LEGEND

- Cantilever traffic pole
- Sign post
- Traffic pole
- Phone box
- CCTV Pole
- Micro pillar
- Public lighting
- Mini pillar
- Traffic fibre cabinet
- Watermain kiosk

UTILITY ACCESS COVER LEGEND

- SUDS overflow gully
- Aeration inlet

KERB LEGEND

- Kerb
- Road inlet kerb
- Cycle inlet kerb
- Kerb gully
- Flow control


STREET SERVICES

- Parking meter
- Bin
- Post box
- Lifebuoy
- Pump

LEVELS LEGEND

- Existing level (3.117)
- Proposed path level
- Proposed crossfall

SURVEYED TREES

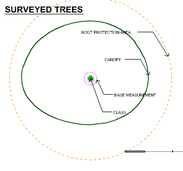


PROPOSED PLANTING LEGEND


See dwg 15373-3-750 for species

- Hedging
- Wildflower meadow
- Grass
- Wire fence (WF)
- BR-T — SUDS Bioretention area Impermeable
- BR — SUDS Bioretention area Permeable
- SW — SUDS Swale area
- PA — Planting area

SUDS catchment indicated with pink line

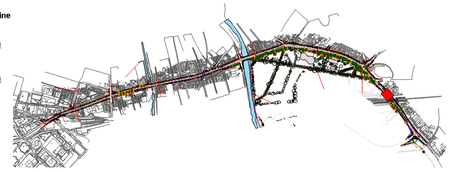

PROJECT: CLONTARF TO CITY CENTRE PROJECT	DATE:	DEC 2020
	SCALE:	1:100@A1 1:200@A3
DRAWING: GENERAL ARRANGEMENT PLAN	DRAWN:	PE/EG/DOL
	CHECKED:	DOL
	DWG NO:	C2CC-CSR-ELS-S2_AE-DR-CH-503245

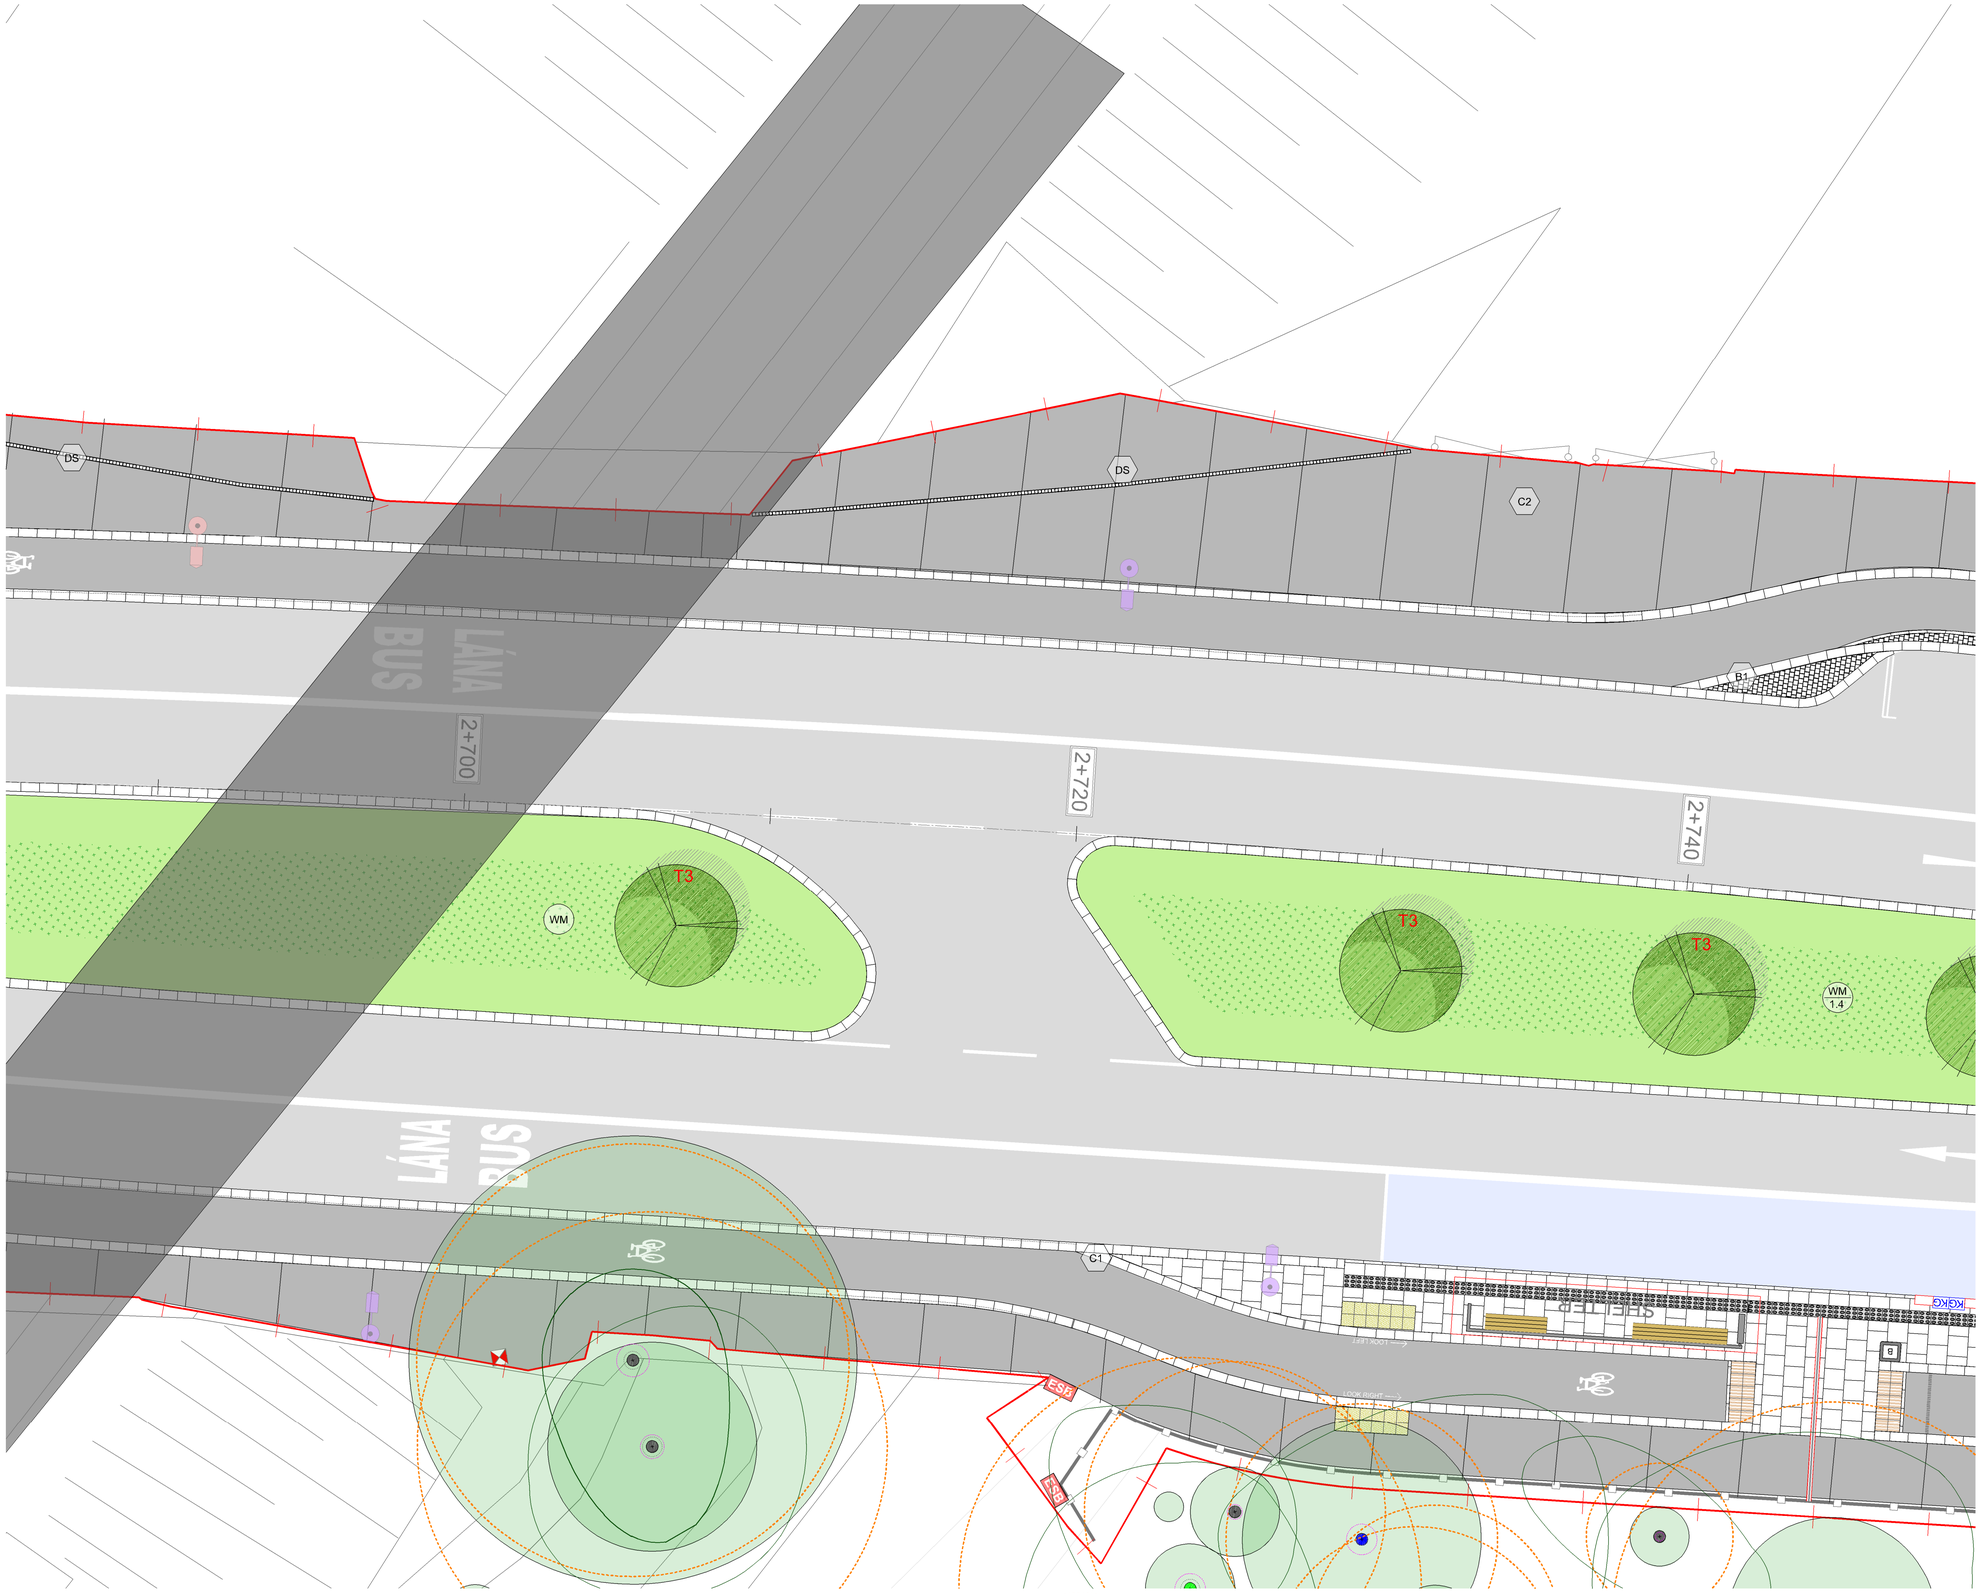

SURFACE LEGEND

A2 — **Material Ref A2 Detail Ref P01-P03**
600X600mm, 63-100mm thickness stone paving slab.
Leinster Granite.

C1 — **Material Ref C1 Detail Ref P01-P03**
600X600mm, 63-100mm thickness PC Concrete paving slab.

B1 — **Material Ref B1 Detail Ref P04**
150X150mm, 63-100mm thickness granite setts.
Silver-Grey Iberian Granite.

B2 — **Material Ref B2 Detail Ref P04**
150X150mm, 63-100mm thickness granite setts.
Leinster Granite.

B3 — **Material Ref B3 Detail Ref P04**
100X100mm, 100mm thickness granite setts.
Charcoal - Black, Split / textured.

B4 — **Material Ref B4 Detail Ref P04**
150X150mm, 100mm thickness granite setts.
Charcoal - Black, Flamed.

B5 — **Material Ref B5 Detail Ref P05**
Leinster Granite setts laid in Bogen style.

B6 — **Material Ref B6. Detail Ref P06**
100 X 100mm, 80mm thickness.
Leinster Granite.

Material Ref B6.1 Detail Ref P06
1000mm diameter 80mm thick feature
Leinster granite centrepiece.

Detail Ref P07a
400X400mm 80mm thick Tactile paving.
Refer to engineers drawings for details

Detail Ref P07b
400X400mm 80mm thick Tactile granite paving.
Platform edge ; Black Charcoal.

Detail Ref P07c
150X600mm 80mm thick Tactile granite paving.
Guidance strip ; Black Charcoal.

C2 — **Material Ref C2 Detail Ref - Engineers Details**
In-Situ Concrete, Natural colour, fine bush marked finish

C3 — **Material Ref C3.1/C3.2 Detail Ref Eng Details**
In-situ designed mix White/Charcoal concrete with ground finish

C5 — **Material Ref C5.**
Buff colored asphalt to Engineers detail & specification.

E1 — **Material Ref E. Detail Ref: P8**
Buff self binding gravel.

CH Coal Hole — **DS** Demarcation Setts

DC Drainage channel — **K1** Antique kerbs

STREET FURNITURE LEGEND

F1.1 — **Detail Ref F1.1**
2850mm Timber seat

F1.2 — **Detail Ref F1.2**
1900mmTimber seat

F2 — **Detail Ref F2**
1900mm Timber seat.

F3 — **Detail Ref F3**
1800mm Timber bench

F4.1 — **Detail Ref F4.1**
Concrete bench - 1800mm x 600 width. White concrete with timber part seat

F4.2 — **Detail Ref F4.2**
Concrete cube bench - 600 X 600mm seating cube. Black with ground finish.

F5 — **Detail Ref F5**
850 X 750 Sheffield style bicycle stand. Stainless Steel. Matt finish.

TREE LEGEND

Proposed Trees Detail Ref: TP
In structural tree pit

Proposed Trees Detail Ref: TP
In grass/vegetation

Existing Trees Detail Ref: EP
With structural soil added

Tree Planting Schedule

Street Trees		Ornamental Trees			
T1	Corylus colurna	T6	Betula pendula	T7	Quercus petrea 25%
T2	Tilia cordata "Greenspire"	T8	Quercus ilex		Fagus sylvatica 25%
T3	Platanus X hispanica				Aesculus hippocastanum 20%
T4	Acer pseudoplatanus "Erectum"				Prunus avium "Plena" 20%
					Magnolia kobus 10%

Existing Trees
Retained

C1 01/03/22 CHANGE ORDER 1

REV	DATE	AMENDMENT

CONTRACT STATUS

CUNNANE STRATTON REYNOLDS
LAND PLANNING & DESIGN

DUBLIN OFFICE
3 MOLESWORTH PLACE DUBLIN 2
TEL 01 661 0419 FAX 01 661 0431
EMAIL info@csrlandplan.ie

N

PROJECT: CLONTARF TO CITY CENTRE PROJECT	DATE: DEC 2020
	SCALE: 1:100@A1 1:200@A3
DRAWING: GENERAL ARRANGEMENT PLAN	DRAWN: PE/EG/DOL CHECKED: DOL
	DWG NO: C2CC-CSR-ELS-S2_AE-DR-CH-503246

TRAFFIC SIGNAL LEGEND

- Cantilever traffic pole
- Sign post
- Traffic pole
- Phone box
- CCTV Pole
- Micro pillar
- Public lighting
- Mini pillar
- Traffic fibre cabinet
- Watermain kiosk

UTILITY ACCESS COVER LEGEND

- SUDS overflow gully
- Aeration inlet

KERB LEGEND

- Kerb
- Road inlet kerb
- Cycle inlet kerb
- Kerb gully
- Flow control


STREET SERVICES

- Parking meter
- Bin
- Post box
- Lifebuoy
- Pump

LEVELS LEGEND

- Existing level (3.117)
- Proposed path level
- Proposed crossfall

SURVEYED TREES

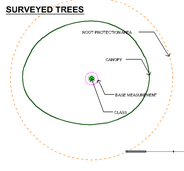


PROPOSED PLANTING LEGEND


See dwg 15373-3-750 for species

- Hedging
- Wildflower meadow
- Grass
- WF — Wire fence

BR-T SUDS Bioretention area Impermeable
BR SUDS Bioretention area Permeable
SW SUDS Swale area
PA Planting area

SUDS catchment indicated with pink line

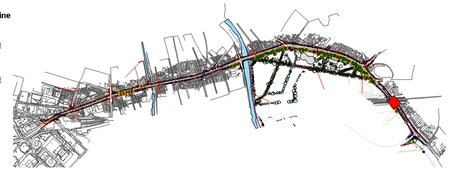

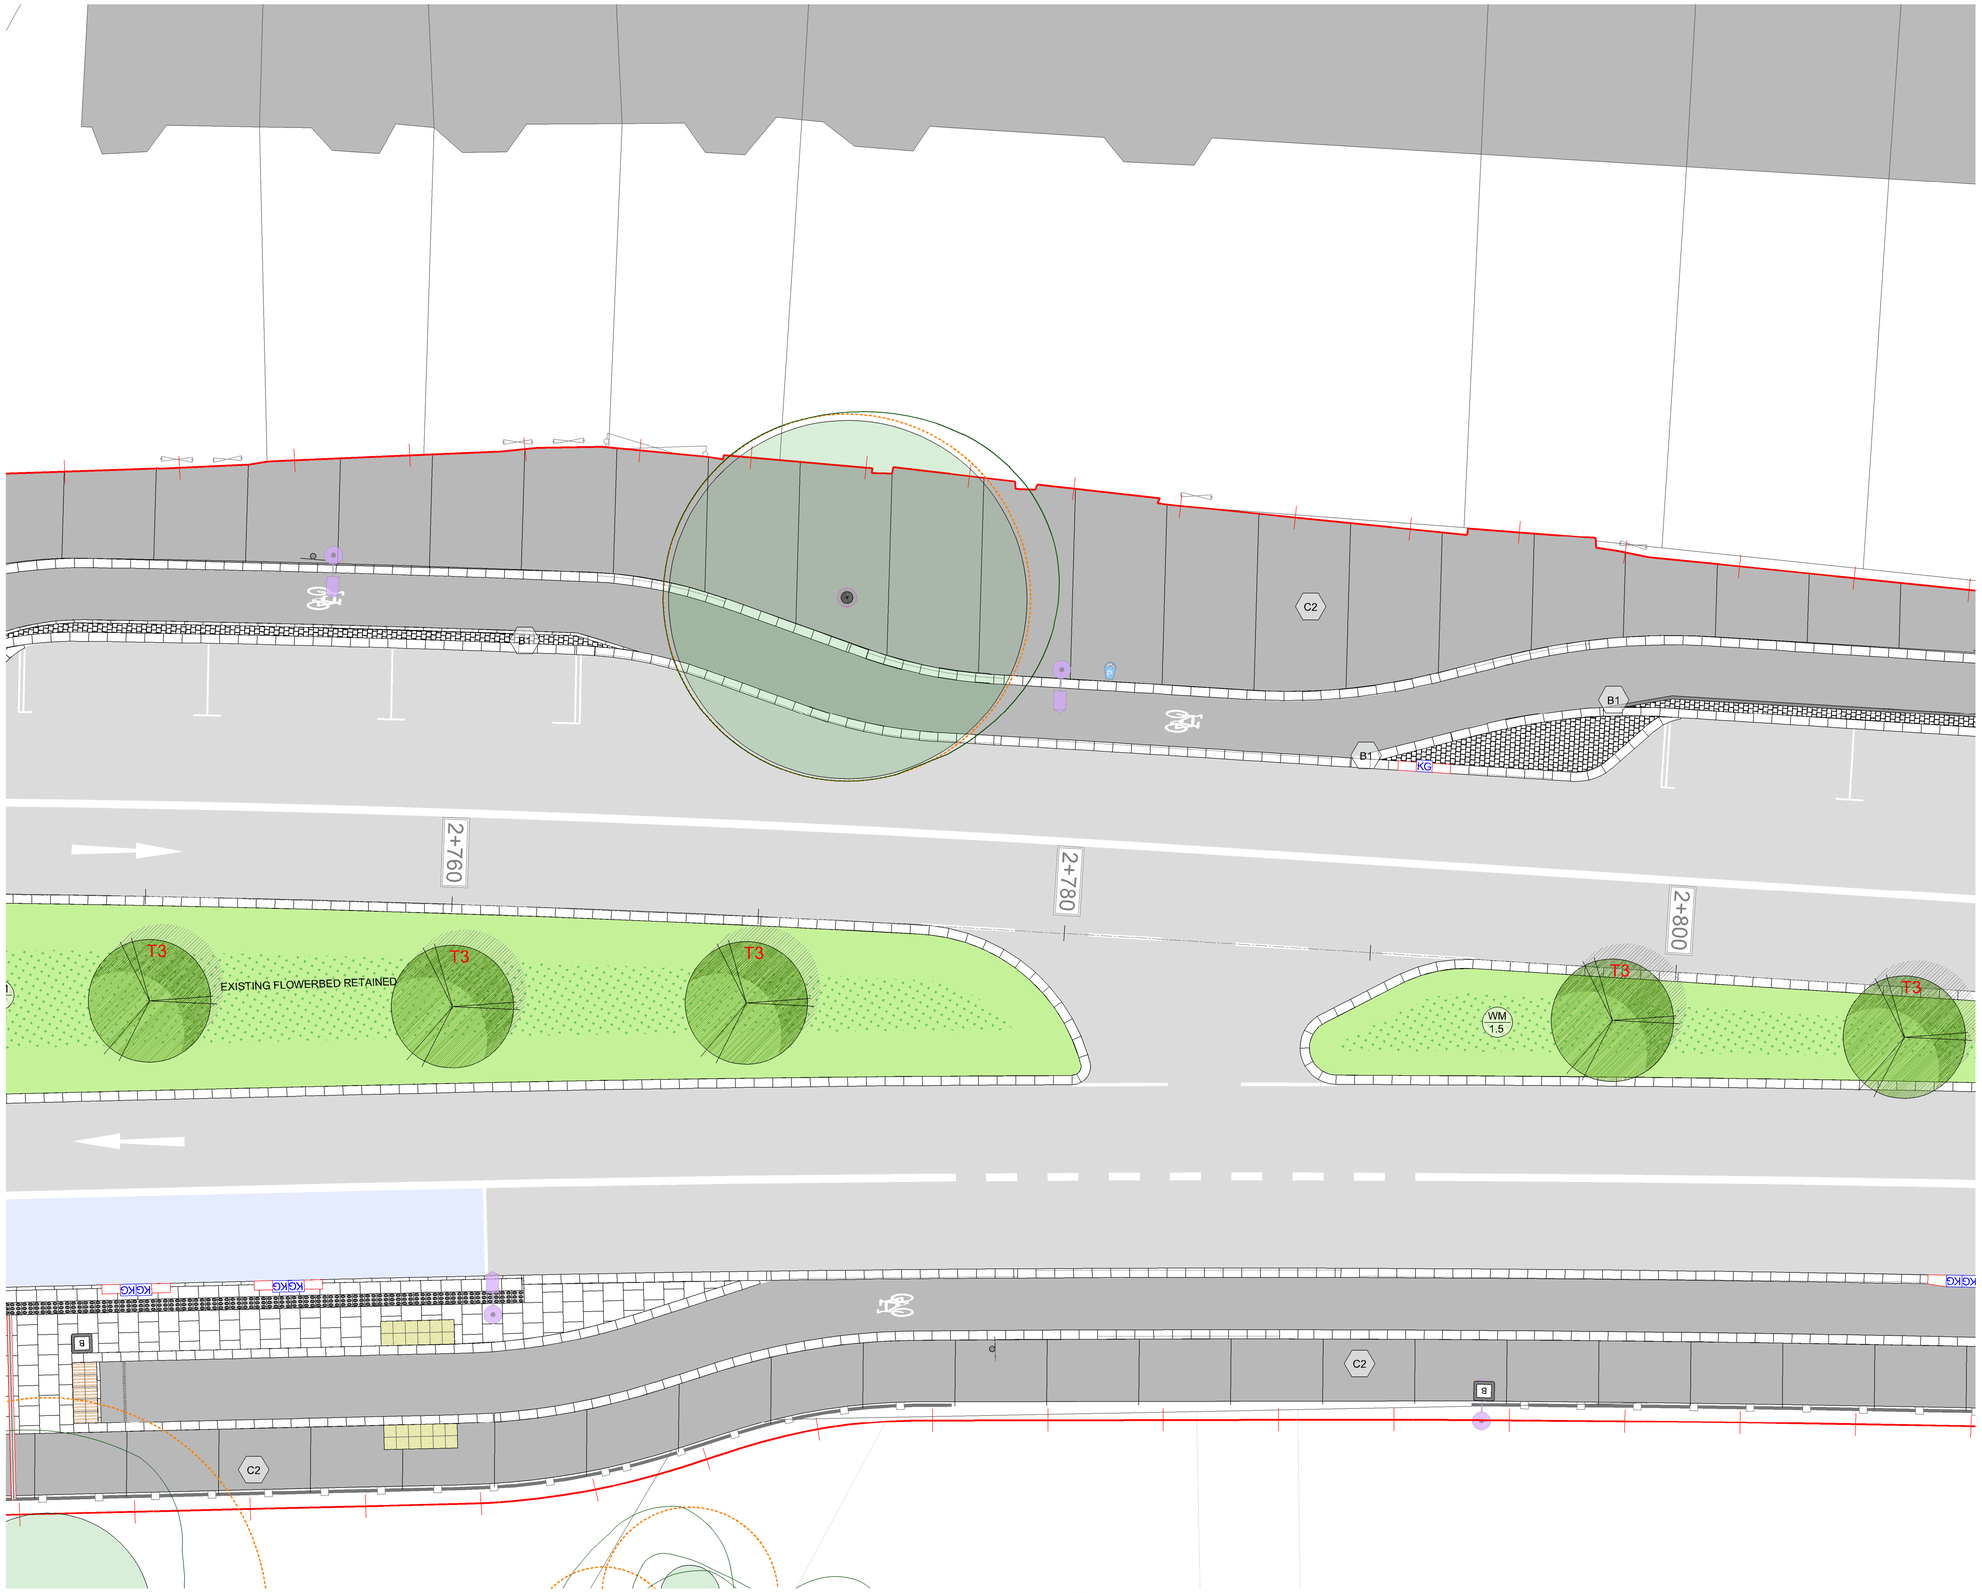

SURFACE LEGEND

A2 — **Material Ref A2 Detail Ref P01-P03**
600X600mm, 63-100mm thickness stone paving slab.
Leinster Granite.

C1 — **Material Ref C1 Detail Ref P01-P03**
600X600mm, 63-100mm thickness PC Concrete paving slab.

B1 — **Material Ref B1 Detail Ref P04**
150X150mm, 63-100mm thickness granite setts.
Silver-Grey Iberian Granite.

B2 — **Material Ref B2 Detail Ref P04**
150X150mm, 63-100mm thickness granite setts.
Leinster Granite.

B3 — **Material Ref B3 Detail Ref P04**
100X100mm, 100mm thickness granite setts.
Charcoal - Black, Split / textured.

B4 — **Material Ref B4 Detail Ref P04**
150X150mm, 100mm thickness granite setts.
Charcoal - Black, Flamed.

B5 — **Material Ref B5 Detail Ref P05**
Leinster Granite setts laid in Bogen style.

B6 — **Material Ref B6. Detail Ref P06**
100 X 100mm, 80mm thickness.
Leinster Granite.

Material Ref B6.1 Detail Ref P06
1000mm diameter 80mm thick feature
Leinster granite centrepiece.

Detail Ref P07a
400X400mm 80mm thick Tactile paving.
Refer to engineers drawings for details

Detail Ref P07b
400X400mm 80mm thick Tactile granite paving.
Platform edge ; Black Charcoal.

Detail Ref P07c
150X600mm 80mm thick Tactile granite paving.
Guidance strip ; Black Charcoal.

C2 — **Material Ref C2 Detail Ref - Engineers Details**
In-Situ Concrete, Natural colour, fine bush marked finish

C3 — **Material Ref C3.1/C3.2 Detail Ref Eng Details**
In-situ designed mix White/Charcoal concrete with ground finish

C5 — **Material Ref C5.**
Buff colored asphalt to Engineers detail & specification.

E1 — **Material Ref E. Detail Ref: P8**
Buff self binding gravel.

CH Coal Hole
DS Demarcation Setts
DC Drainage channel
K1 Antique kerbs

STREET FURNITURE LEGEND

F1.1 — **Detail Ref F1.1**
2850mm Timber seat

F1.2 — **Detail Ref F1.2**
1900mmTimber seat

F2 — **Detail Ref F2**
1900mm Timber seat.

F3 — **Detail Ref F3**
1800mm Timber bench

F4.1 — **Detail Ref F4.1**
Concrete bench - 1800mm x 600 width. White concrete with timber part seat

F4.2 — **Detail Ref F4.2**
Concrete cube bench - 600 X 600mm seating cube. Black with ground finish.

F5 — **Detail Ref F5**
850 X 750 Sheffield style bicycle stand. Stainless Steel. Matt finish.

TREE LEGEND

Proposed Trees Detail Ref: TP
In structural tree pit

Proposed Trees Detail Ref: TP
In grass/vegetation

Existing Trees Detail Ref: EP
With structural soil added

Tree Planting Schedule

Street Trees		Ornamental Trees			
T1	Corylus colurna	T6	Betula pendula	T7	Quercus petrea 25%
T2	Tilia cordata "Greenspire"	T8	Quercus ilex		Fagus sylvatica 25%
T3	Platanus X hispanica				Aesculus hippocastanum 20%
T4	Acer pseudoplatanus "Erectum"				Prunus avium "Plena" 20%
					Magnolia kobus 10%

Existing Trees
Retained

TRAFFIC SIGNAL LEGEND

- Cantilever traffic pole
- Sign post
- Traffic pole
- Phone box
- CCTV Pole
- Micro pillar
- Public lighting
- Mini pillar
- Traffic fibre cabinet
- Watermain kiosk

UTILITY ACCESS COVER LEGEND

- SUDS overflow gully
- Aeration inlet

KERB LEGEND

- Kerb
- Road inlet kerb
- Cycle inlet kerb
- Kerb gully
- Flow control


STREET SERVICES

- Parking meter
- Bin
- Post box
- Lifebuoy
- Pump

LEVELS LEGEND

- Existing level (3117)
- Proposed path level
- Proposed crossfall

SURVEYED TREES

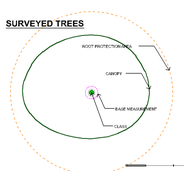


PROPOSED PLANTING LEGEND

See dwg 15373-3-750 for species

- Hedging
- Wildflower meadow
- Grass
- WF — Wire fence

SUDS catchment indicated with pink line

- BR-T — SUDS Bioretention area Impermeable
- BR — SUDS Bioretention area Permeable
- SW — SUDS Swale area
- PA — Planting area

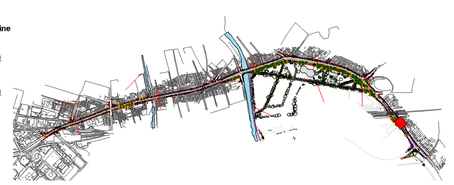

C1 01/03/22 CHANGE ORDER 1

REV	DATE	AMENDMENT


CONTRACT STATUS

CUNNANE STRATTON REYNOLDS
LAND PLANNING & DESIGN

DUBLIN OFFICE
3 MOLESWORTH PLACE DUBLIN 2
TEL 01 661 0419 FAX 01 661 0431
EMAIL info@csrlandplan.ie

N

PROJECT: CLONTARF TO CITY CENTRE PROJECT	DATE: DEC 2020
	SCALE: 1:100@A1 1:200@A3
DRAWING: GENERAL ARRANGEMENT PLAN	DRAWN: PE/EG/DOL CHECKED: DOL
	DWG NO: C2CC-CSR-ELS-S2_AE-DR-CH-503247

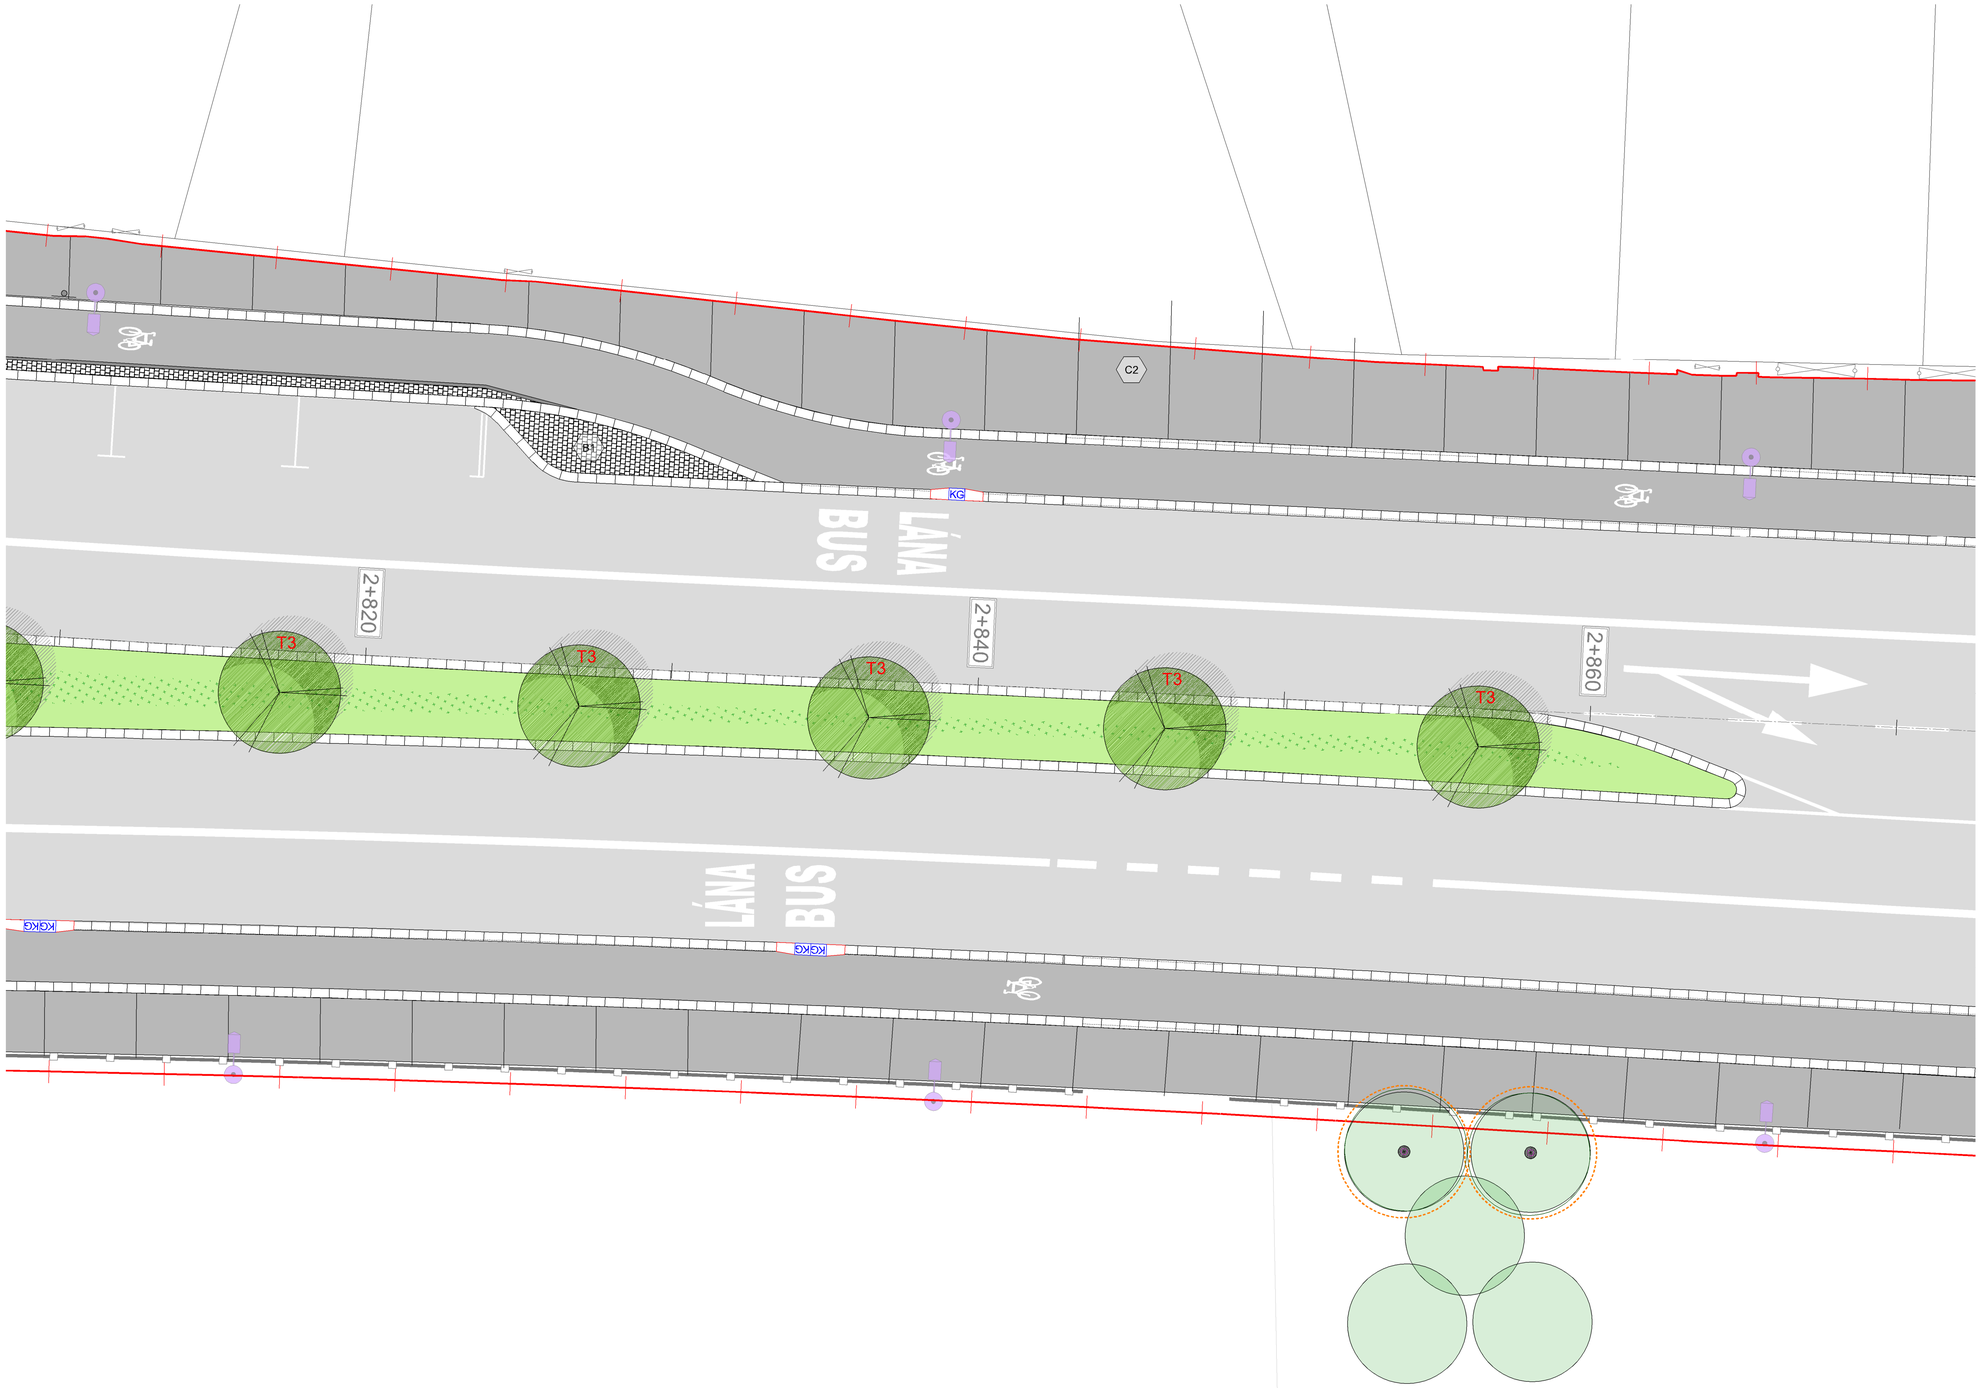

SURFACE LEGEND

A2 — **Material Ref A2 Detail Ref P01-P03**
600X600mm, 63-100mm thickness stone paving slab.
Leinster Granite.

C1 — **Material Ref C1 Detail Ref P01-P03**
600X600mm, 63-100mm thickness PC Concrete paving slab.

B1 — **Material Ref B1 Detail Ref P04**
150X150mm, 63-100mm thickness granite setts.
Silver-Grey Iberian Granite.

B2 — **Material Ref B2 Detail Ref P04**
150X150mm, 63-100mm thickness granite setts.
Leinster Granite.

B3 — **Material Ref B3 Detail Ref P04**
100X100mm, 100mm thickness granite setts.
Charcoal - Black, Split / textured.

B4 — **Material Ref B4 Detail Ref P04**
150X150mm, 100mm thickness granite setts.
Charcoal - Black, Flamed.

B5 — **Material Ref B5 Detail Ref P05**
Leinster Granite setts laid in Bogen style.

B6 — **Material Ref B6. Detail Ref P06**
100 X 100mm, 80mm thickness.
Leinster Granite.

Material Ref B6.1 Detail Ref P06
1000mm diameter 80mm thick feature
Leinster granite centrepiece.

Detail Ref P07a
400X400mm 80mm thick Tactile paving.
Refer to engineers drawings for details

Detail Ref P07b
400X400mm 80mm thick Tactile granite paving.
Platform edge ; Black Charcoal.

Detail Ref P07c
150X600mm 80mm thick Tactile granite paving.
Guidance strip ; Black Charcoal.

C2 — **Material Ref C2 Detail Ref - Engineers Details**
In-Situ Concrete, Natural colour, fine bush marked finish

C3 — **Material Ref C3.1/C3.2 Detail Ref Eng Details**
In-situ designed mix White/Charcoal concrete with ground finish

C5 — **Material Ref C5.**
Buff colored asphalt to Engineers detail & specification.

E1 — **Material Ref E. Detail Ref: P8**
Buff self binding gravel.

CH Coal Hole
DS Demarcation Setts
DC Drainage channel
K1 Antique kerbs

STREET FURNITURE LEGEND

F1.1 — **Detail Ref F1.1**
2850mm Timber seat

F1.2 — **Detail Ref F1.2**
1900mmTimber seat

F2 — **Detail Ref F2**
1900mm Timber seat.

F3 — **Detail Ref F3**
1800mm Timber bench

F4.1 — **Detail Ref F4.1**
Concrete bench - 1800mm x 600 width. White concrete with timber part seat

F4.2 — **Detail Ref F4.2**
Concrete cube bench - 600 X 600mm seating cube. Black with ground finish.

F5 — **Detail Ref F5**
850 X 750 Sheffield style bicycle stand. Stainless Steel. Matt finish.

TREE LEGEND

Proposed Trees Detail Ref: TP
In structural tree pit

Proposed Trees Detail Ref: TP
In grass/vegetation

Existing Trees Detail Ref: EP
With structural soil added

Tree Planting Schedule

Street Trees		Ornamental Trees			
T1	Corylus colurna	T6	Betula pendula	T7	Quercus petrea 25%
T2	Tilia cordata "Greenspire"	T8	Quercus ilex		Fagus sylvatica 25%
T3	Platanus X hispanica				Aesculus hippocastanum 20%
T4	Acer pseudoplatanus "Erectum"				Prunus avium "Plena" 20%
					Magnolia kobus 10%

Existing Trees
Retained

C1 01/03/22 CHANGE ORDER 1

REV	DATE	AMENDMENT

CONTRACT STATUS

CUNNANE STRATTON REYNOLDS
LAND PLANNING & DESIGN

DUBLIN OFFICE
3 MOLESWORTH PLACE DUBLIN 2
TEL 01 661 0419 FAX 01 661 0431
EMAIL info@csrlandplan.ie

N

PROJECT: CLONTARF TO CITY CENTRE PROJECT	DATE: DEC 2020
	SCALE: 1:100@A1 1:200@A3
DRAWING: GENERAL ARRANGEMENT PLAN	DRAWN: PE/EG/DOL CHECKED: DOL
	DWG NO: C2CC-CSR-ELS-S2_AE-DR-CH-503248

TRAFFIC SIGNAL LEGEND

- Cantilever traffic pole
- Sign post
- Traffic pole
- Phone box
- CCTV Pole
- Micro pillar
- Public lighting
- Mini pillar
- Traffic fibre cabinet
- Watermain kiosk

UTILITY ACCESS COVER LEGEND

- SUDS overflow gully
- Aeration inlet

KERB LEGEND

- Kerb
- Road inlet kerb
- Cycle inlet kerb
- Kerb gully
- Flow control


STREET SERVICES

- Parking meter
- Bin
- Post box
- Lifebuoy
- Pump

LEVELS LEGEND

- Existing level (3.117)
- Proposed path level
- Proposed crossfall

SURVEYED TREES

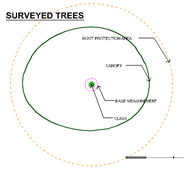


PROPOSED PLANTING LEGEND


See dwg 15373-3-750 for species

- Hedging
- Wildflower meadow
- Grass
- WF — Wire fence

SUDS catchment indicated with pink line

- BR-T — SUDS Bioretention area Impermeable
- BR — SUDS Bioretention area Permeable
- SW — SUDS Swale area
- PA — Planting area

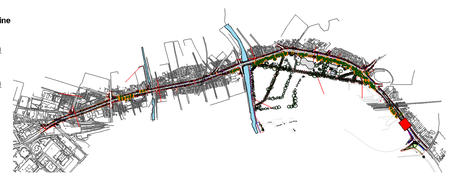

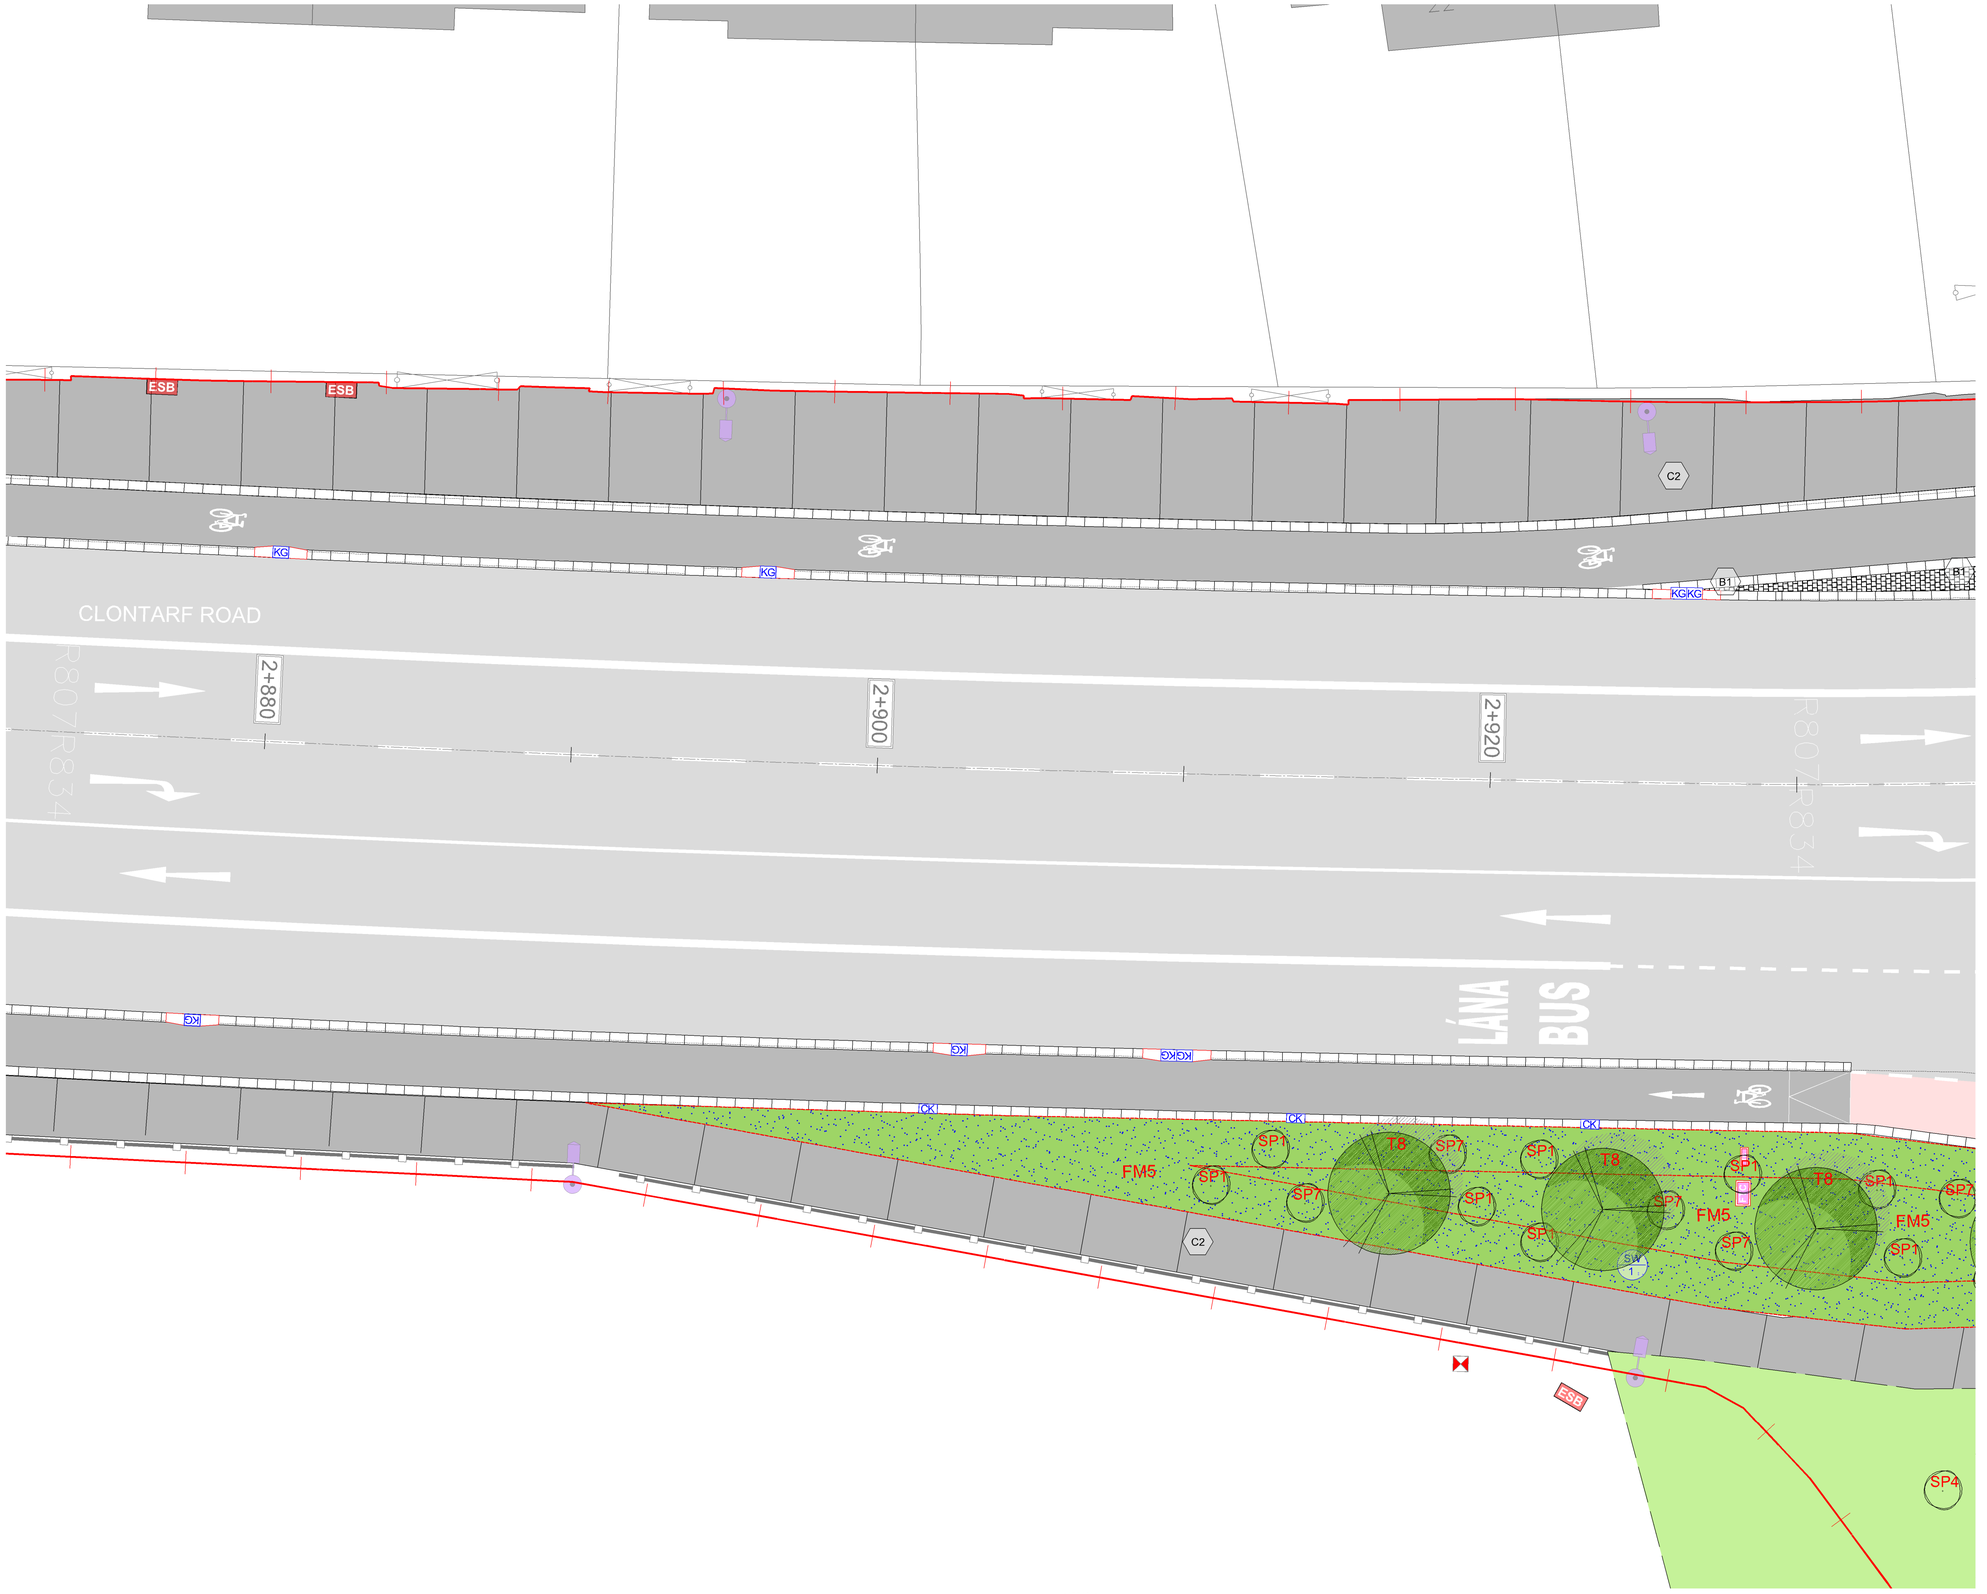

SURFACE LEGEND

A2 — **Material Ref A2 Detail Ref P01-P03**
600X600mm, 63-100mm thickness stone paving slab.
Leinster Granite.

C1 — **Material Ref C1 Detail Ref P01-P03**
600X600mm, 63-100mm thickness PC Concrete paving slab.

B1 — **Material Ref B1 Detail Ref P04**
150X150mm, 63-100mm thickness granite setts.
Silver-Grey Iberian Granite.

B2 — **Material Ref B2 Detail Ref P04**
150X150mm, 63-100mm thickness granite setts.
Leinster Granite.

B3 — **Material Ref B3 Detail Ref P04**
100X100mm, 100mm thickness granite setts.
Charcoal - Black, Split / textured.

B4 — **Material Ref B4 Detail Ref P04**
150X150mm, 100mm thickness granite setts.
Charcoal - Black, Flamed.

B5 — **Material Ref B5 Detail Ref P05**
Leinster Granite setts laid in Bogen style.

B6 — **Material Ref B6. Detail Ref P06**
100 X 100mm, 80mm thickness.
Leinster Granite.

Material Ref B6.1 Detail Ref P06
1000mm diameter 80mm thick feature
Leinster granite centrepiece.

Detail Ref P07a
400X400mm 80mm thick Tactile paving.
Refer to engineers drawings for details

Detail Ref P07b
400X400mm 80mm thick Tactile granite paving.
Platform edge ; Black Charcoal.

Detail Ref P07c
150X600mm 80mm thick Tactile granite paving.
Guidance strip ; Black Charcoal.

C2 — **Material Ref C2 Detail Ref - Engineers Details**
In-Situ Concrete, Natural colour, fine bush marked finish

C3 — **Material Ref C3.1/C3.2 Detail Ref Eng Details**
In-situ designed mix White/Charcoal concrete with ground finish

C5 — **Material Ref C5.**
Buff colored asphalt to Engineers detail & specification.

E1 — **Material Ref E. Detail Ref: P8**
Buff self binding gravel.

CH Coal Hole
DS Demarcation Setts
DC Drainage channel
K1 Antique kerbs

STREET FURNITURE LEGEND

F1.1 — **Detail Ref F1.1**
2850mm Timber seat

F1.2 — **Detail Ref F1.2**
1900mmTimber seat

F2 — **Detail Ref F2**
1900mm Timber seat.

F3 — **Detail Ref F3**
1800mm Timber bench

F4.1 — **Detail Ref F4.1**
Concrete bench - 1800mm x 600 width. White concrete with timber part seat

F4.2 — **Detail Ref F4.2**
Concrete cube bench - 600 X 600mm seating cube. Black with ground finish.

F5 — **Detail Ref F5**
850 X 750 Sheffield style bicycle stand. Stainless Steel. Matt finish.

TREE LEGEND

Proposed Trees Detail Ref: TP
In structural tree pit

Proposed Trees Detail Ref: TP
In grass/vegetation

Existing Trees Detail Ref: EP
With structural soil added

Tree Planting Schedule

Street Trees		Ornamental Trees			
T1	Corylus colurna	T6	Betula pendula	T7	Quercus petrea 25%
T2	Tilia cordata "Greenspire"	T8	Quercus ilex		Fagus sylvatica 25%
T3	Platanus X hispanica				Aesculus hippocastanum 20%
T4	Acer pseudoplatanus "Erectum"				Prunus avium "Plena" 20%
					Magnolia kobus 10%

Existing Trees
Retained

TRAFFIC SIGNAL LEGEND

- Cantilever traffic pole
- Sign post
- Traffic pole
- Phone box
- CCTV Pole
- Micro pillar
- Public lighting
- Mini pillar
- Traffic fibre cabinet
- Watermain kiosk

UTILITY ACCESS COVER LEGEND

- SUDS overflow gully
- Aeration inlet

KERB LEGEND

- Kerb
- Road inlet kerb
- Cycle inlet kerb
- Kerb gully
- Flow control


STREET SERVICES

- Parking meter
- Bin
- Post box
- Lifebuoy
- Pump

LEVELS LEGEND

- Existing level (3.117)
- Proposed path level
- Proposed crossfall

SURVEYED TREES

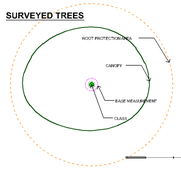


PROPOSED PLANTING LEGEND

See dwg 15373-3-750 for species

- Hedging
- Wildflower meadow
- Grass
- Wire fence (WF)
- BR-T — SUDS Bioretention area Impermeable
- BR — SUDS Bioretention area Permeable
- SW — SUDS Swale area
- PA — Planting area

SUDS catchment indicated with pink line

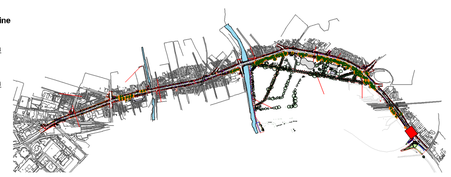

C1 01/03/22 CHANGE ORDER 1

REV	DATE	AMENDMENT


CONTRACT STATUS

CUNNANE STRATTON REYNOLDS
LAND PLANNING & DESIGN

DUBLIN OFFICE
3 MOLESWORTH PLACE DUBLIN 2
TEL 01 661 0419 FAX 01 661 0431
EMAIL info@csrlandplan.ie

N

PROJECT: CLONTARF TO CITY CENTRE PROJECT	DATE: DEC 2020
	SCALE: 1:100@A1 1:200@A3
DRAWING: GENERAL ARRANGEMENT PLAN	DRAWN: PE/EG/DOL CHECKED: DOL
	DWG NO: C2CC-CSR-ELS-S2_AE-DR-CH-503249

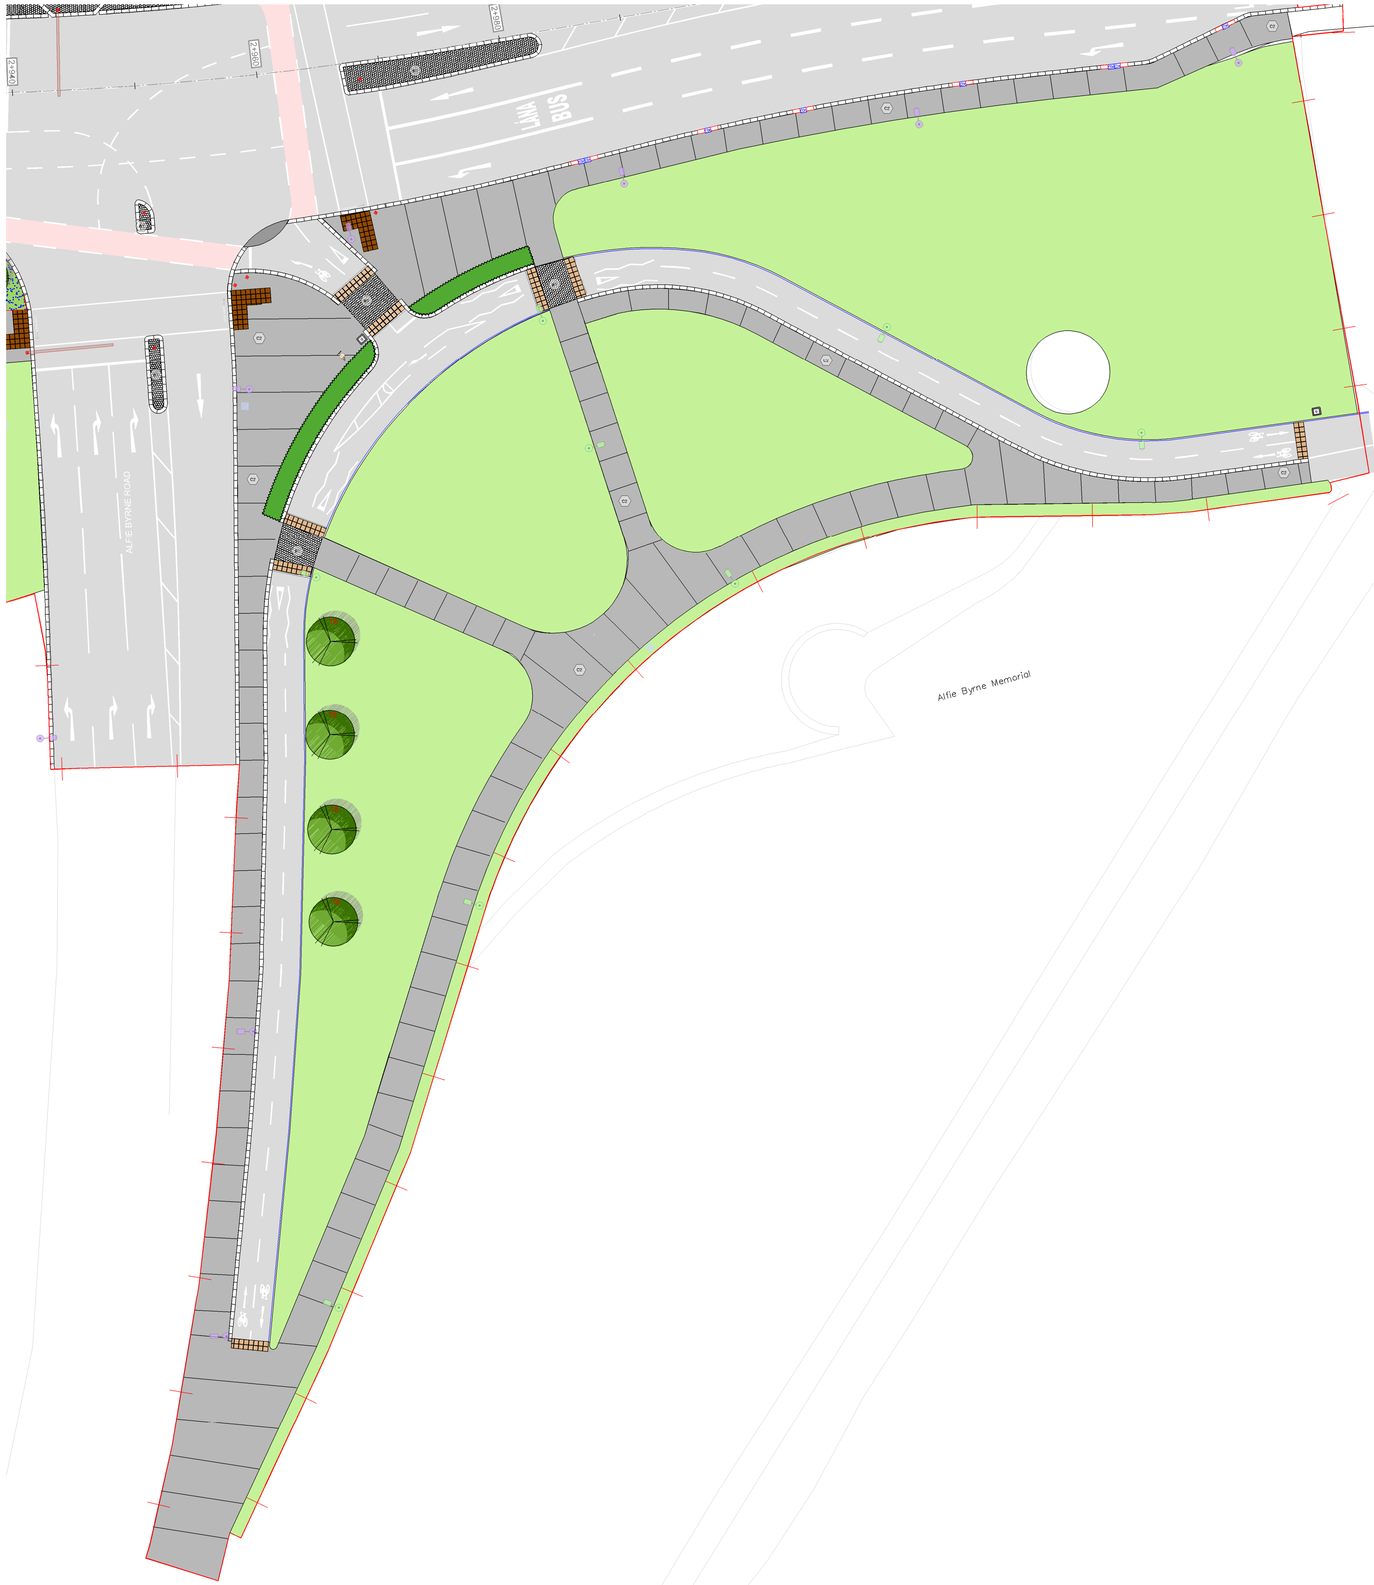

SURFACE LEGEND

A2 — **Material Ref A2 Detail Ref P01-P03**
600X600mm, 63-100mm thickness stone paving slab.
Leinster Granite.

C1 — **Material Ref C1 Detail Ref P01-P03**
600X600mm, 63-100mm thickness PC Concrete paving slab.

B1 — **Material Ref B1 Detail Ref P04**
150X150mm, 63-100mm thickness granite setts.
Silver-Grey Iberian Granite.

B2 — **Material Ref B2 Detail Ref P04**
150X150mm, 63-100mm thickness granite setts.
Leinster Granite.

B3 — **Material Ref B3 Detail Ref P04**
100X100mm, 100mm thickness granite setts.
Charcoal - Black, Split / textured.

B4 — **Material Ref B4 Detail Ref P04**
150X150mm, 100mm thickness granite setts.
Charcoal - Black, Flamed.

B5 — **Material Ref B5 Detail Ref P05**
Leinster Granite setts laid in Bogen style.

B6 — **Material Ref B6. Detail Ref P06**
100 X 100mm, 80mm thickness.
Leinster Granite.

Material Ref B6.1 Detail Ref P06
1000mm diameter 80mm thick feature
Leinster granite centrepiece.

Detail Ref P07a
400X400mm 80mm thick Tactile paving.
Refer to engineers drawings for details

Detail Ref P07b
400X400mm 80mm thick Tactile granite paving.
Platform edge ; Black Charcoal.

Detail Ref P07c
150X600mm 80mm thick Tactile granite paving.
Guidance strip ; Black Charcoal.

C2 — **Material Ref C2 Detail Ref - Engineers Details**
In-Situ Concrete, Natural colour, fine bush marked finish

C3 — **Material Ref C3.1/C3.2 Detail Ref Eng Details**
In-situ designed mix White/Charcoal concrete with ground finish

C5 — **Material Ref C5.**
Buff colored asphalt to Engineers detail & specification.

E1 — **Material Ref E. Detail Ref: P8**
Buff self binding gravel.

CH Coal Hole
DS Demarcation Setts
DC Drainage channel
K1 Antique kerbs

STREET FURNITURE LEGEND

F1.1 — **Detail Ref F1.1**
2850mm Timber seat

F1.2 — **Detail Ref F1.2**
1900mmTimber seat

F2 — **Detail Ref F2**
1900mm Timber seat.

F3 — **Detail Ref F3**
1800mm Timber bench

F4.1 — **Detail Ref F4.1**
Concrete bench - 1800mm x 600 width. White concrete with timber part seat

F4.2 — **Detail Ref F4.2**
Concrete cube bench - 600 X 600mm seating cube. Black with ground finish.

F5 — **Detail Ref F5**
850 X 750 Sheffield style bicycle stand. Stainless Steel. Matt finish.

TREE LEGEND

Proposed Trees Detail Ref: TP
In structural tree pit

Proposed Trees Detail Ref: TP
In grass/vegetation

Existing Trees Detail Ref: EP
With structural soil added

Tree Planting Schedule

Street Trees		Ornamental Trees			
T1	Corylus colurna	T6	Betula pendula	T7	Quercus petrea 25%
T2	Tilia cordata "Greenspire"	T8	Quercus ilex		Fagus sylvatica 25%
T3	Platanus X hispanica				Aesculus hippocastanum 20%
T4	Acer pseudoplatanus "Erectum"				Prunus avium "Plena" 20%
					Magnolia kobus 10%

Existing Trees
Retained

REV	DATE	AMENDMENT
C1	05/04/2022	DESIGN CHANGE

CUNNANE STRATTON REYNOLDS
LAND PLANNING & DESIGN

DUBLIN OFFICE
3 MOLESWORTH PLACE DUBLIN 2
TEL 01 661 0419 FAX 01 661 0431
EMAIL info@csrlandplan.ie

N

PROJECT: CLONTARF TO CITY CENTRE PROJECT	DATE: DEC 2020
	SCALE: 1:250@A1
DRAWING: GENERAL ARRANGEMENT PLAN	DRAWN: PE/EG/DOL CHECKED: DOL
	DWG NO: C2CC-CSR-ELS-S2_AE-DR-CH-503252

TRAFFIC SIGNAL LEGEND

- Cantilever traffic pole
- Sign post
- Traffic pole
- Phone box
- CCTV Pole
- Micro pillar
- Public lighting
- Mini pillar
- Traffic fibre cabinet
- Watermain kiosk

UTILITY ACCESS COVER LEGEND

- SUDS overflow gully
- Aeration inlet

KERB LEGEND

- Kerb
- Road inlet kerb
- Cycle inlet kerb
- Kerb gully
- Flow control


STREET SERVICES

- Parking meter
- Bin
- Post box
- Lifebuoy
- Pump

LEVELS LEGEND

- Existing level (317)
- Proposed path level
- Proposed crossfall

SURVEYED TREES

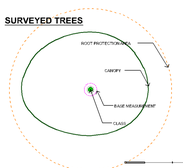

PROPOSED PLANTING LEGEND

See dwg 15373-3-750 for species


- Hedging
- Wildflower meadow
- Grass
- Wire fence (WF)

BR-T, BR, SW, PA

SUDS catchment indicated with pink line

- SUDS Bioretention area Impermeable
- SUDS Bioretention area Permeable
- SUDS Swale area
- Planting area



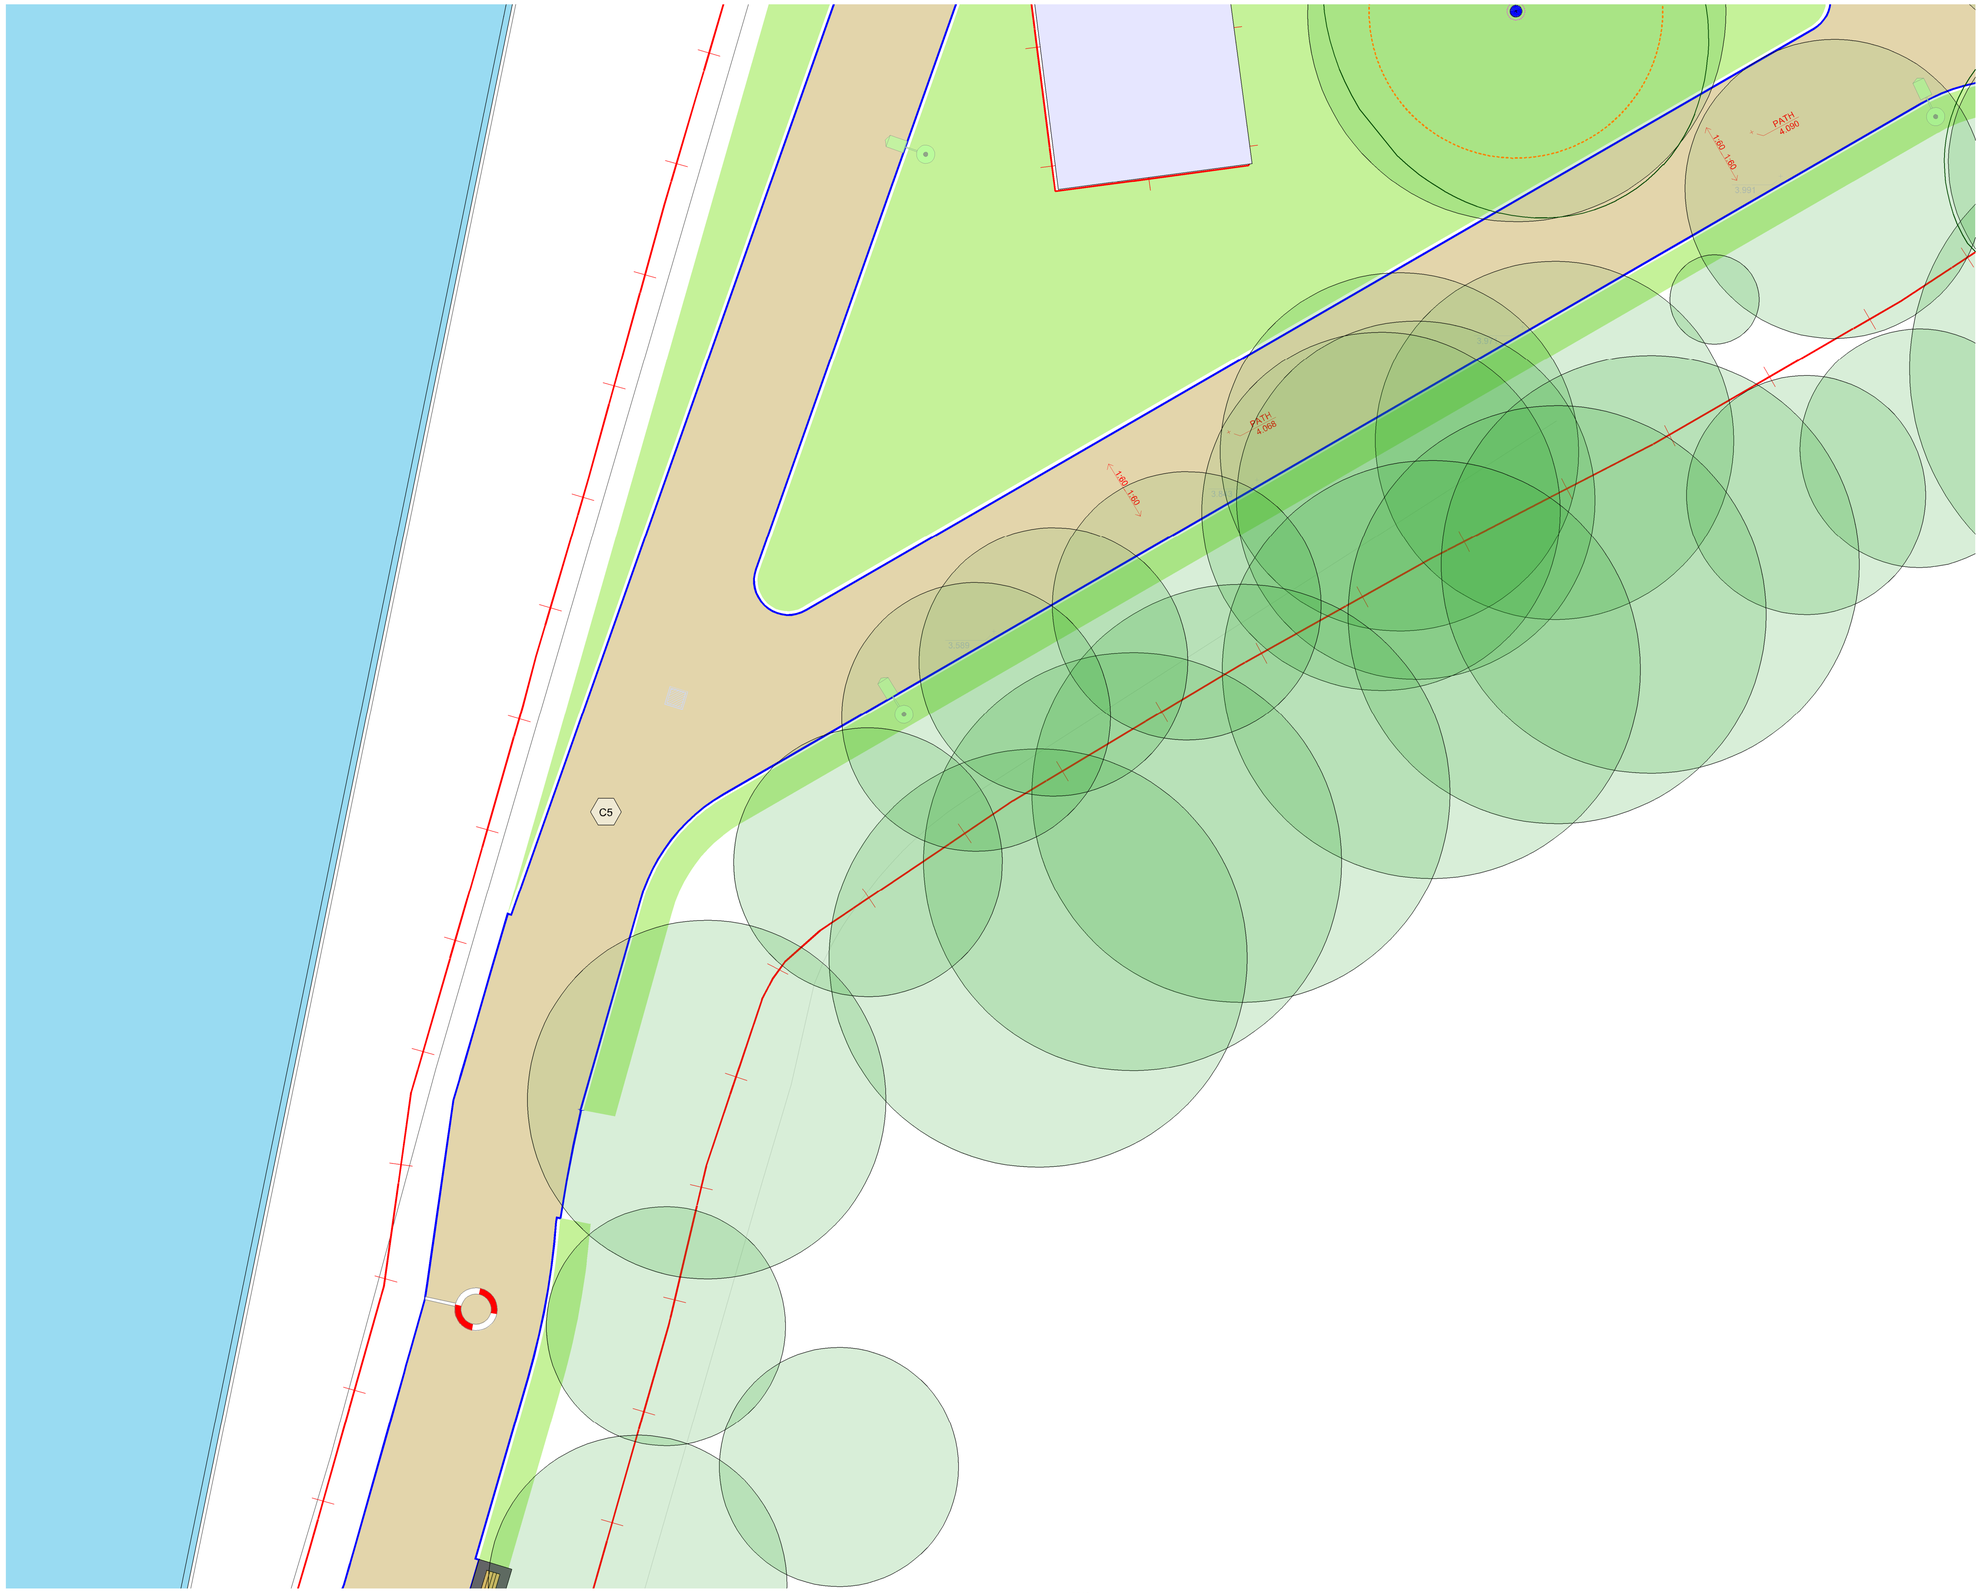

SURFACE LEGEND

A2 — **Material Ref A2 Detail Ref P01-P03**
600X600mm, 63-100mm thickness stone paving slab.
Leinster Granite.

C1 — **Material Ref C1 Detail Ref P01-P03**
600X600mm, 63-100mm thickness PC Concrete paving slab.

B1 — **Material Ref B1 Detail Ref P04**
150X150mm, 63-100mm thickness granite setts.
Silver-Grey Iberian Granite.

B2 — **Material Ref B2 Detail Ref P04**
150X150mm, 63-100mm thickness granite setts.
Leinster Granite.

B3 — **Material Ref B3 Detail Ref P04**
100X100mm, 100mm thickness granite setts.
Charcoal - Black, Split / textured.

B4 — **Material Ref B4 Detail Ref P04**
150X150mm, 100mm thickness granite setts.
Charcoal - Black, Flamed.

B5 — **Material Ref B5 Detail Ref P05**
Leinster Granite setts laid in Bogen style.

B6 — **Material Ref B6. Detail Ref P06**
100 X 100mm, 80mm thickness.
Leinster Granite.

Material Ref B6.1 Detail Ref P06
1000mm diameter 80mm thick feature
Leinster granite centrepiece.

Detail Ref P07a
400X400mm 80mm thick Tactile paving.
Refer to engineers drawings for details

Detail Ref P07b
400X400mm 80mm thick Tactile granite paving.
Platform edge ; Black Charcoal.

Detail Ref P07c
150X600mm 80mm thick Tactile granite paving.
Guidance strip ; Black Charcoal.

C2 — **Material Ref C2 Detail Ref - Engineers Details**
In-Situ Concrete, Natural colour, fine bush marked finish

C3 — **Material Ref C3.1/C3.2 Detail Ref Eng Details**
In-situ designed mix White/Charcoal concrete with ground finish

C5 — **Material Ref C5.**
Buff colored asphalt to Engineers detail & specification.

E1 — **Material Ref E. Detail Ref: P8**
Buff self binding gravel.

CH — Coal Hole

DS — Demarcation Setts

DC — Drainage channel

K1 — Antique kerbs

STREET FURNITURE LEGEND

F1.1 — **Detail Ref F1.1**
2850mm Timber seat

F1.2 — **Detail Ref F1.2**
1900mmTimber seat

F2 — **Detail Ref F2**
1900mm Timber seat.

F3 — **Detail Ref F3**
1800mm Timber bench

F4.1 — **Detail Ref F4.1**
Concrete bench - 1800mm x 600 width. White concrete with timber part seat

F4.2 — **Detail Ref F4.2**
Concrete cube bench - 600 X 600mm seating cube. Black with ground finish.

F5 — **Detail Ref F5**
850 X 750 Sheffield style bicycle stand. Stainless Steel. Matt finish.

TREE LEGEND

Proposed Trees Detail Ref: TP
In structural tree pit

Proposed Trees Detail Ref: TP
In grass/vegetation

Existing Trees Detail Ref: EP
With structural soil added

Tree Planting Schedule					
Street Trees		**Ornamental Trees**			
T1	Corylus colurna	T6	Betula pendula	T7	Quercus petrea 25%
T2	Tilia cordata "Greenspire"	T8	Quercus ilex		Fagus sylvatica 25%
T3	Platanus X hispanica				Aesculus hippocastanum 20%
T4	Acer pseudoplatanus "Erectum"				Prunus avium "Plena" 20%
					Magnolia kobus 10%

Existing Trees
Retained

C1 01/03/22 CHANGE ORDER 1

REV	DATE	AMENDMENT

CONTRACT STATUS

CUNNANE STRATTON REYNOLDS
LAND PLANNING & DESIGN

DUBLIN OFFICE
3 MOLESWORTH PLACE DUBLIN 2
TEL 01 661 0419 FAX 01 661 0431
EMAIL info@csrlandplan.ie

PROJECT: CLONTARF TO CITY CENTRE PROJECT	DATE: DEC 2020
	SCALE: 1:100@A1 1:200@A3
DRAWING: GENERAL ARRANGEMENT PLAN	DRAWN: PE/EG/DOL CHECKED: DOL
	DWG NO: C2CC-CSR-ELS-S2_AE-DR-CH-503253

TRAFFIC SIGNAL LEGEND

- Cantilever traffic pole
- Sign post
- Traffic pole
- Phone box
- CCTV Pole
- Micro pillar
- Public lighting
- Mini pillar
- Traffic fibre cabinet
- Watermain kiosk

UTILITY ACCESS COVER LEGEND

- SUDS overflow gully
- Aeration inlet

KERB LEGEND

- Kerb
- Road inlet kerb
- Cycle inlet kerb
- Kerb gully
- Flow control


STREET SERVICES

- Parking meter
- Bin
- Post box
- Lifebuoy
- Pump

LEVELS LEGEND

- Existing level (3.117)
- Proposed path level
- Proposed crossfall

SURVEYED TREES

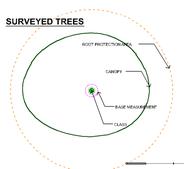


PROPOSED PLANTING LEGEND


See dwg 15373-3-750 for species

- Hedging
- Wildflower meadow
- Grass
- WF — Wire fence

BR-T — SUDS Bioretention area Impermeable
BR — SUDS Bioretention area Permeable
SW — SUDS Swale area
PA — Planting area

SUDS catchment indicated with pink line

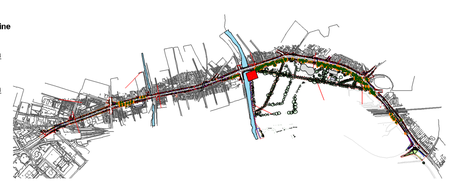

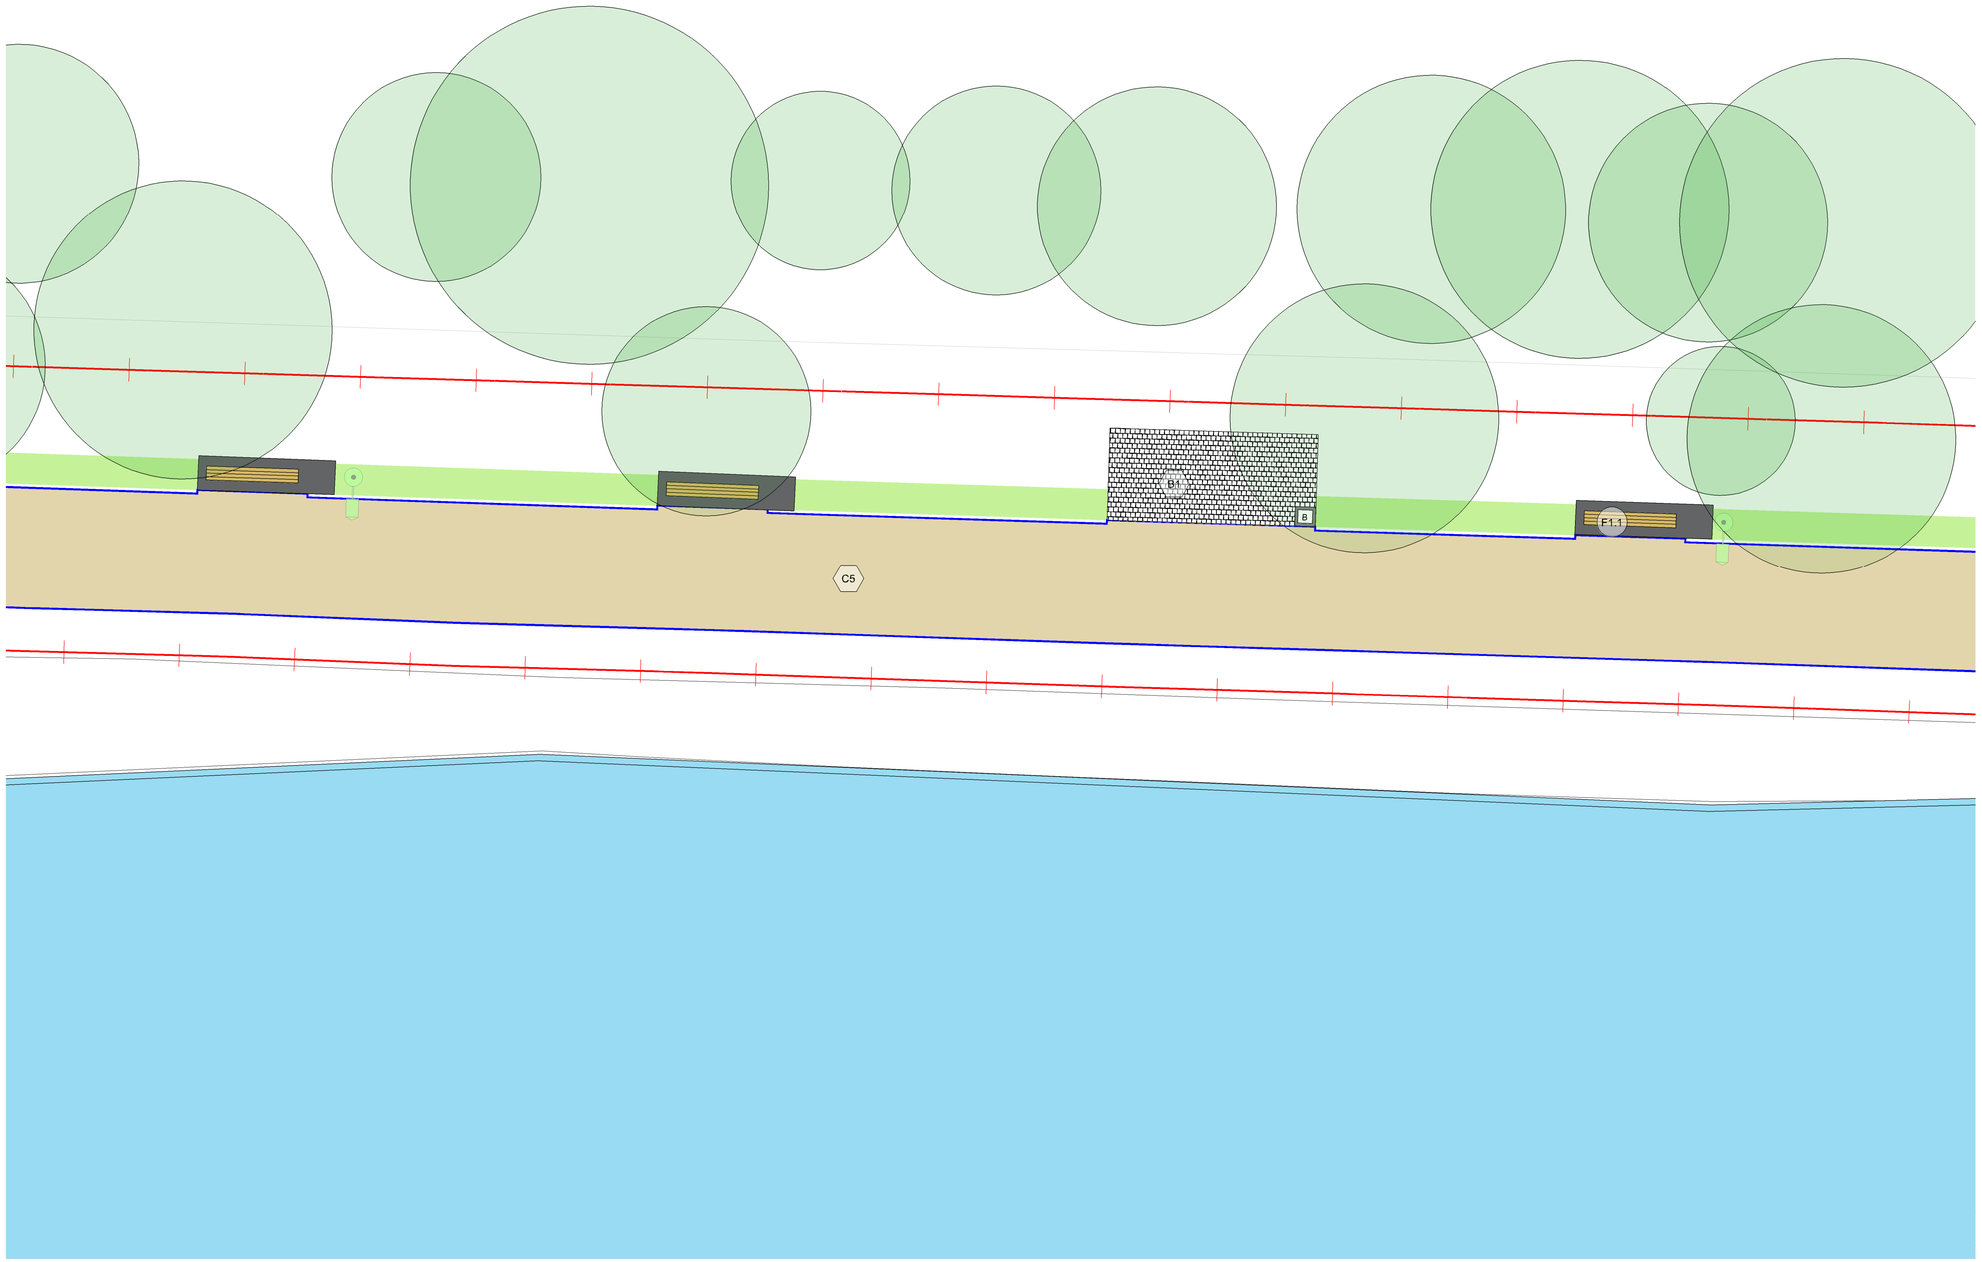

SURFACE LEGEND

A2 — **Material Ref A2 Detail Ref P01-P03**
600X600mm, 63-100mm thickness stone paving slab.
Leinster Granite.

C1 — **Material Ref C1 Detail Ref P01-P03**
600X600mm, 63-100mm thickness PC Concrete paving slab.

B1 — **Material Ref B1 Detail Ref P04**
150X150mm, 63-100mm thickness granite setts.
Silver-Grey Iberian Granite.

B2 — **Material Ref B2 Detail Ref P04**
150X150mm, 63-100mm thickness granite setts.
Leinster Granite.

B3 — **Material Ref B3 Detail Ref P04**
100X100mm, 100mm thickness granite setts.
Charcoal - Black, Split / textured.

B4 — **Material Ref B4 Detail Ref P04**
150X150mm, 100mm thickness granite setts.
Charcoal - Black, Flamed.

B5 — **Material Ref B5 Detail Ref P05**
Leinster Granite setts laid in Bogen style.

B6 — **Material Ref B6. Detail Ref P06**
100 X 100mm, 80mm thickness.
Leinster Granite.

Material Ref B6.1 Detail Ref P06
1000mm diameter 80mm thick feature
Leinster granite centrepiece.

Detail Ref P07a
400X400mm 80mm thick Tactile paving.
Refer to engineers drawings for details

Detail Ref P07b
400X400mm 80mm thick Tactile granite paving.
Platform edge ; Black Charcoal.

Detail Ref P07c
150X600mm 80mm thick Tactile granite paving.
Guidance strip ; Black Charcoal.

C2 — **Material Ref C2 Detail Ref - Engineers Details**
In-Situ Concrete, Natural colour, fine bush marked finish

C3 — **Material Ref C3.1/C3.2 Detail Ref Eng Details**
In-situ designed mix White/Charcoal concrete with ground finish

C5 — **Material Ref C5.**
Buff colored asphalt to Engineers detail & specification.

E1 — **Material Ref E. Detail Ref: P8**
Buff self binding gravel.

CH — Coal Hole

DS — Demarcation Setts

DC — Drainage channel

K1 — Antique kerbs

STREET FURNITURE LEGEND

F1.1 — **Detail Ref F1.1**
2850mm Timber seat

Detail Ref F1.2
1900mmTimber seat — F1.2

F2 — **Detail Ref F2**
1900mm Timber seat.

Detail Ref F3
1800mm Timber bench — F3

F4.1 — **Detail Ref F4.1**
Concrete bench - 1800mm x 600 width. White concrete with timber part seat

F4.2 — **Detail Ref F4.2**
Concrete cube bench - 600 X 600mm seating cube. Black with ground finish.

F5 — **Detail Ref F5**
850 X 750 Sheffield style bicycle stand. Stainless Steel. Matt finish.

TREE LEGEND

Proposed Trees Detail Ref: TP
In structural tree pit

Proposed Trees Detail Ref: TP
In grass/vegetation

Existing Trees Detail Ref: EP
With structural soil added

Tree Planting Schedule					
Street Trees		**Ornamental Trees**			
T1	Corylus colurna	T6	Betula pendula	T7	Quercus petrea 25%
T2	Tilia cordata "Greenspire"	T8	Quercus ilex		Fagus sylvatica 25%
T3	Platanus X hispanica				Aesculus hippocastanum 20%
T4	Acer pseudoplatanus "Erectum"				Prunus avium "Plena" 20%
					Magnolia kobus 10%

Existing Trees
Retained

C1 01/03/22 CHANGE ORDER 1

REV	DATE	AMENDMENT

CONTRACT STATUS

CUNNANE STRATTON REYNOLDS
LAND PLANNING & DESIGN

DUBLIN OFFICE
3 MOLESWORTH PLACE DUBLIN 2
TEL 01 661 0419 FAX 01 661 0431
EMAIL info@csrlandplan.ie

N

PROJECT: CLONTARF TO CITY CENTRE PROJECT	DATE: DEC 2020
	SCALE: 1:100@A1 1:200@A3
DRAWING: GENERAL ARRANGEMENT PLAN	DRAWN: PE/EG/DOL CHECKED: DOL
	DWG NO: C2CC-CSR-ELS-S2_AE-DR-CH-503254

TRAFFIC SIGNAL LEGEND

- Cantilever traffic pole
- Sign post
- Traffic pole
- Phone box
- CCTV Pole
- Micro pillar
- Public lighting
- Mini pillar
- Traffic fibre cabinet
- Watermain kiosk

UTILITY ACCESS COVER LEGEND

- SUDS overflow gully
- Aeration inlet

KERB LEGEND

- Kerb
- Road inlet kerb
- Cycle inlet kerb
- Kerb gully
- Flow control


STREET SERVICES

- Parking meter
- Bin
- Post box
- Lifebuoy
- Pump

LEVELS LEGEND

- Existing level (317)
- Proposed path level
- Proposed crossfall

SURVEYED TREES

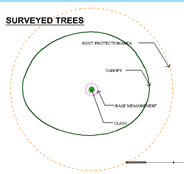


PROPOSED PLANTING LEGEND


See dwg 15373-3-750 for species

- Hedging
- Wildflower meadow
- Grass
- Wire fence (WF)

BR-T — SUDS Bioretention area Impermeable
BR — SUDS Bioretention area Permeable
SW — SUDS Swale area
PA — Planting area

SUDS catchment indicated with pink line

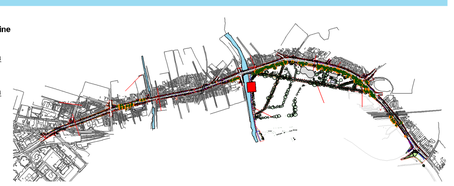

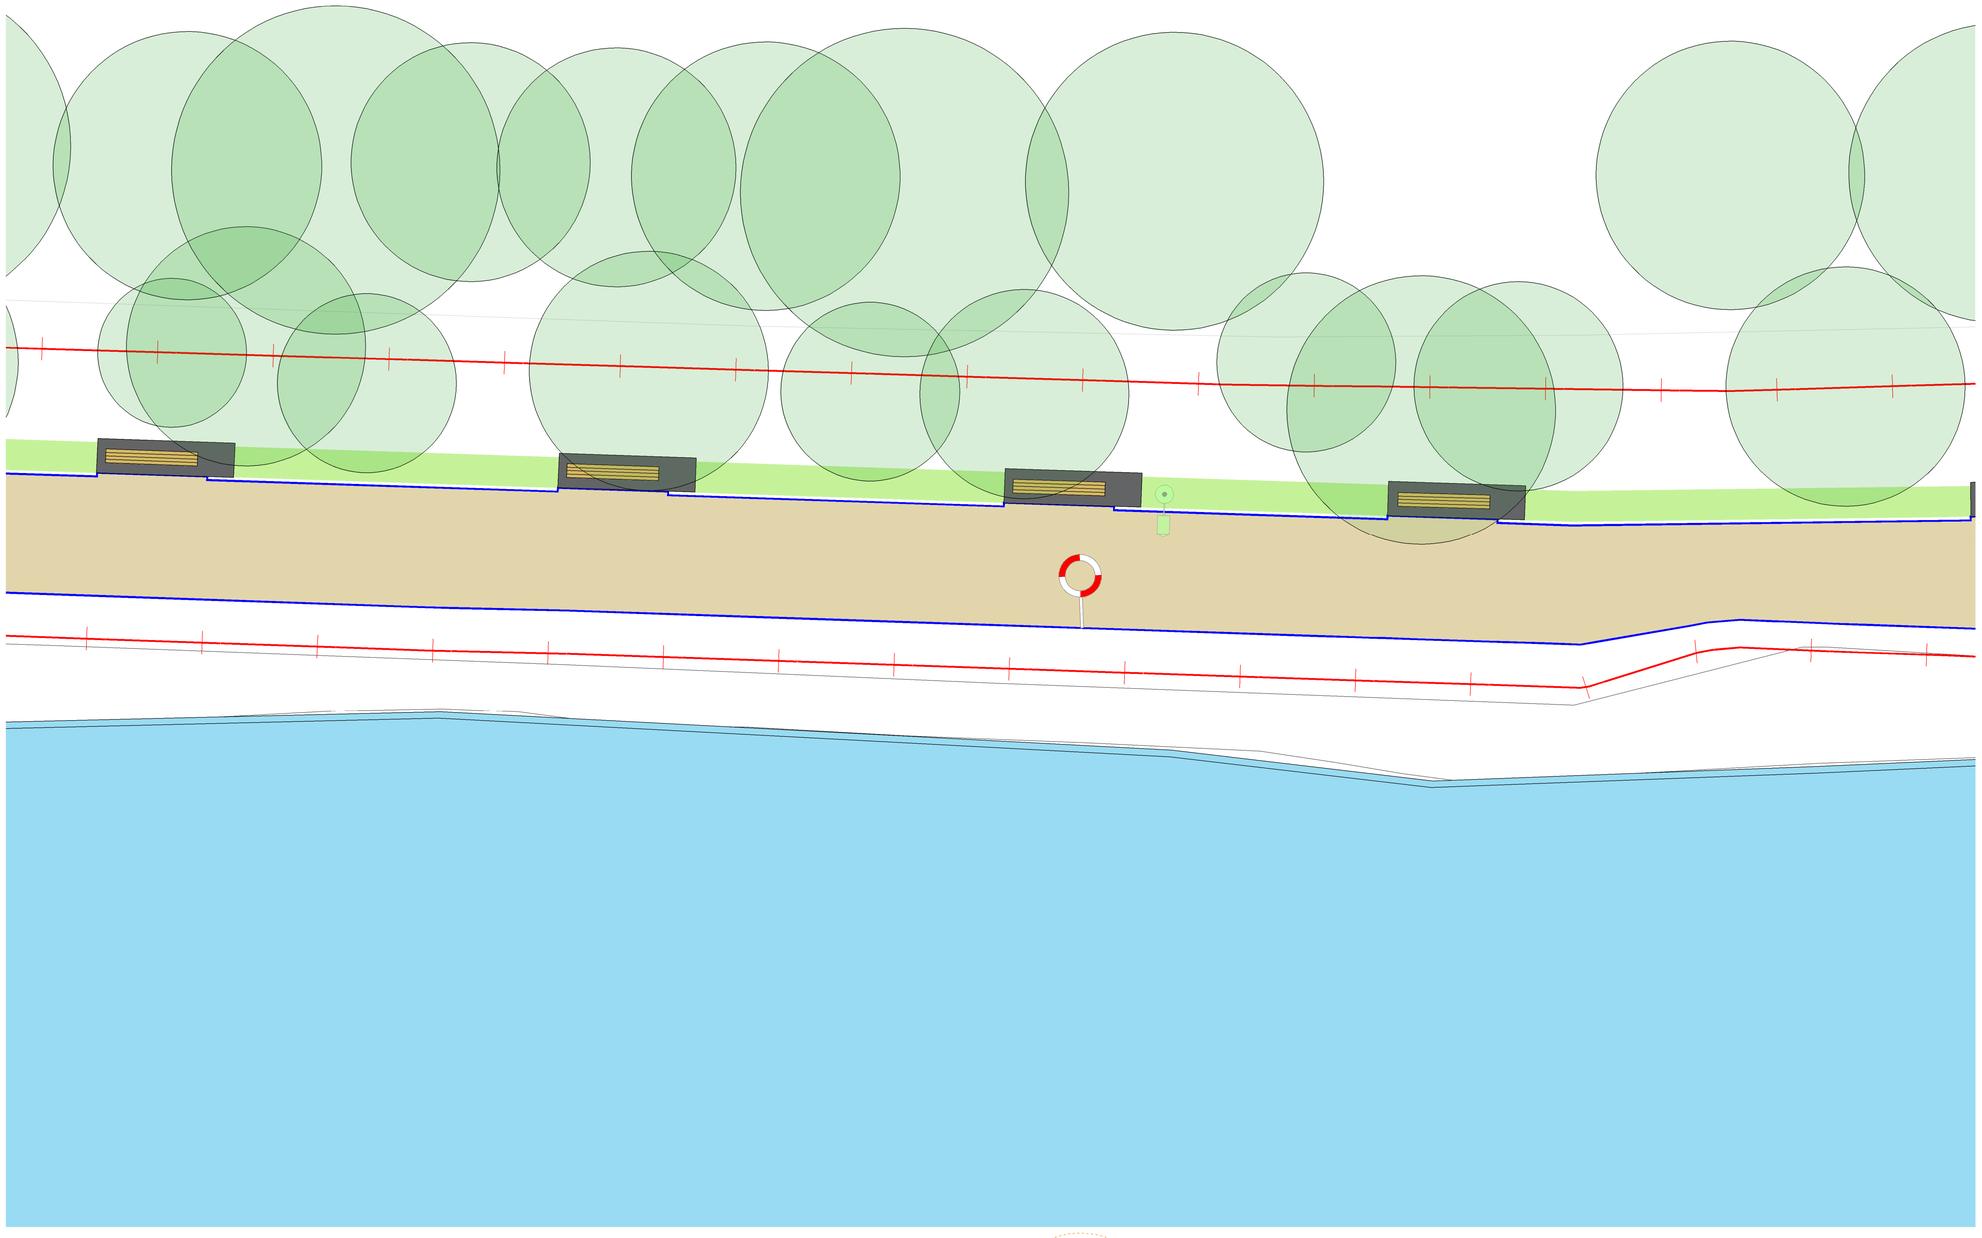

SURFACE LEGEND

A2 — **Material Ref A2 Detail Ref P01-P03**
600X600mm, 63-100mm thickness stone paving slab.
Leinster Granite.

C1 — **Material Ref C1 Detail Ref P01-P03**
600X600mm, 63-100mm thickness PC Concrete paving slab.

B1 — **Material Ref B1 Detail Ref P04**
150X150mm, 63-100mm thickness granite setts.
Silver-Grey Iberian Granite.

B2 — **Material Ref B2 Detail Ref P04**
150X150mm, 63-100mm thickness granite setts.
Leinster Granite.

B3 — **Material Ref B3 Detail Ref P04**
100X100mm, 100mm thickness granite setts.
Charcoal - Black, Split / textured.

B4 — **Material Ref B4 Detail Ref P04**
150X150mm, 100mm thickness granite setts.
Charcoal - Black, Flamed.

B5 — **Material Ref B5 Detail Ref P05**
Leinster Granite setts laid in Bogen style.

B6 — **Material Ref B6. Detail Ref P06**
100 X 100mm, 80mm thickness.
Leinster Granite.

Material Ref B6.1 Detail Ref P06
1000mm diameter 80mm thick feature
Leinster granite centrepiece.

Detail Ref P07a
400X400mm 80mm thick Tactile paving.
Refer to engineers drawings for details

Detail Ref P07b
400X400mm 80mm thick Tactile granite paving.
Platform edge ; Black Charcoal.

Detail Ref P07c
150X600mm 80mm thick Tactile granite paving.
Guidance strip ; Black Charcoal.

C2 — **Material Ref C2 Detail Ref - Engineers Details**
In-Situ Concrete, Natural colour, fine bush marked finish

C3 — **Material Ref C3.1/C3.2 Detail Ref Eng Details**
In-situ designed mix White/Charcoal concrete with ground finish

C5 — **Material Ref C5.**
Buff colored asphalt to Engineers detail & specification.

E1 — **Material Ref E. Detail Ref: P8**
Buff self binding gravel.

CH — Coal Hole

DS — Demarcation Setts

DC — Drainage channel

K1 — Antique kerbs

STREET FURNITURE LEGEND

F1.1 — **Detail Ref F1.1**
2650mm Timber seat

F1.2 — **Detail Ref F1.2**
1900mmTimber seat

F2 — **Detail Ref F2**
1900mm Timber seat.

F3 — **Detail Ref F3**
1800mm Timber bench

F4.1 — **Detail Ref F4.1**
Concrete bench - 1800mm x 600 width. White concrete with timber part seat

F4.2 — **Detail Ref F4.2**
Concrete cube bench - 600 X 600mm seating cube. Black with ground finish.

F5 — **Detail Ref F5**
650 X 750 Sheffield style bicycle stand. Stainless Steel. Matt finish.

TREE LEGEND

Proposed Trees Detail Ref: TP
In structural tree pit

Proposed Trees Detail Ref: TP
In grass/vegetation

Existing Trees Detail Ref: EP
With structural soil added

Tree Planting Schedule

Street Trees		Ornamental Trees			
T1	Corylus colurna	T6	Betula pendula	T7	Quercus petrea 25%
T2	Tilia cordata "Greenspire"	T8	Quercus ilex		Fagus sylvatica 25%
T3	Platanus X hispanica				Aesculus hippocastanum 20%
T4	Acer pseudoplatanus "Erectum"				Prunus avium "Plena" 20%
					Magnolia kobus 10%

Existing Trees
Retained

TRAFFIC SIGNAL LEGEND

- Cantilever traffic pole
- Sign post
- Traffic pole
- Phone box
- CCTV Pole
- Micro pillar
- Public lighting
- Mini pillar
- Traffic fibre cabinet
- Watermain kiosk

UTILITY ACCESS COVER LEGEND

- SUDS overflow gully
- Aeration inlet

KERB LEGEND

- Kerb
- Road inlet kerb
- Cycle inlet kerb
- Kerb gully
- Flow control


STREET SERVICES

- Parking meter
- Bin
- Post box
- Lifebuoy
- Pump

LEVELS LEGEND

- Existing level (3.117)
- Proposed path level
- Proposed crossfall

SURVEYED TREES

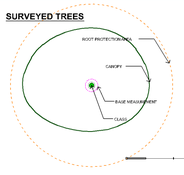


PROPOSED PLANTING LEGEND

See dwg 15373-3-750 for species

- Hedging
- Wildflower meadow
- Grass
- Wire fence

- BR-T — SUDS Bioretention area Impermeable
- BR — SUDS Bioretention area Permeable
- SW — SUDS Swale area
- PA — Planting area

SUDS catchment indicated with pink line

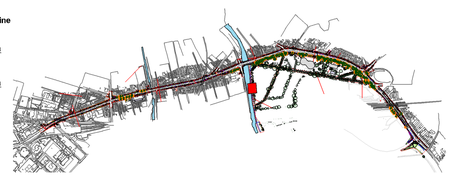


CONTRACT STATUS

REV	DATE	AMENDMENT
C1	01/03/22	CHANGE ORDER 1

CUNNANE STRATTON REYNOLDS
LAND PLANNING & DESIGN

DUBLIN OFFICE
3 MOLESWORTH PLACE DUBLIN 2
TEL 01 661 0419 FAX 01 661 0431
EMAIL info@csrlandplan.ie

PROJECT: CLONTARF TO CITY CENTRE PROJECT	DATE: DEC 2020
	SCALE: 1:100@A1 1:200@A3
DRAWING: GENERAL ARRANGEMENT PLAN	DRAWN: PE/EG/DOL CHECKED: DOL
	DWG NO: C2CC-CSR-ELS-S2_AE-DR-CH-503255

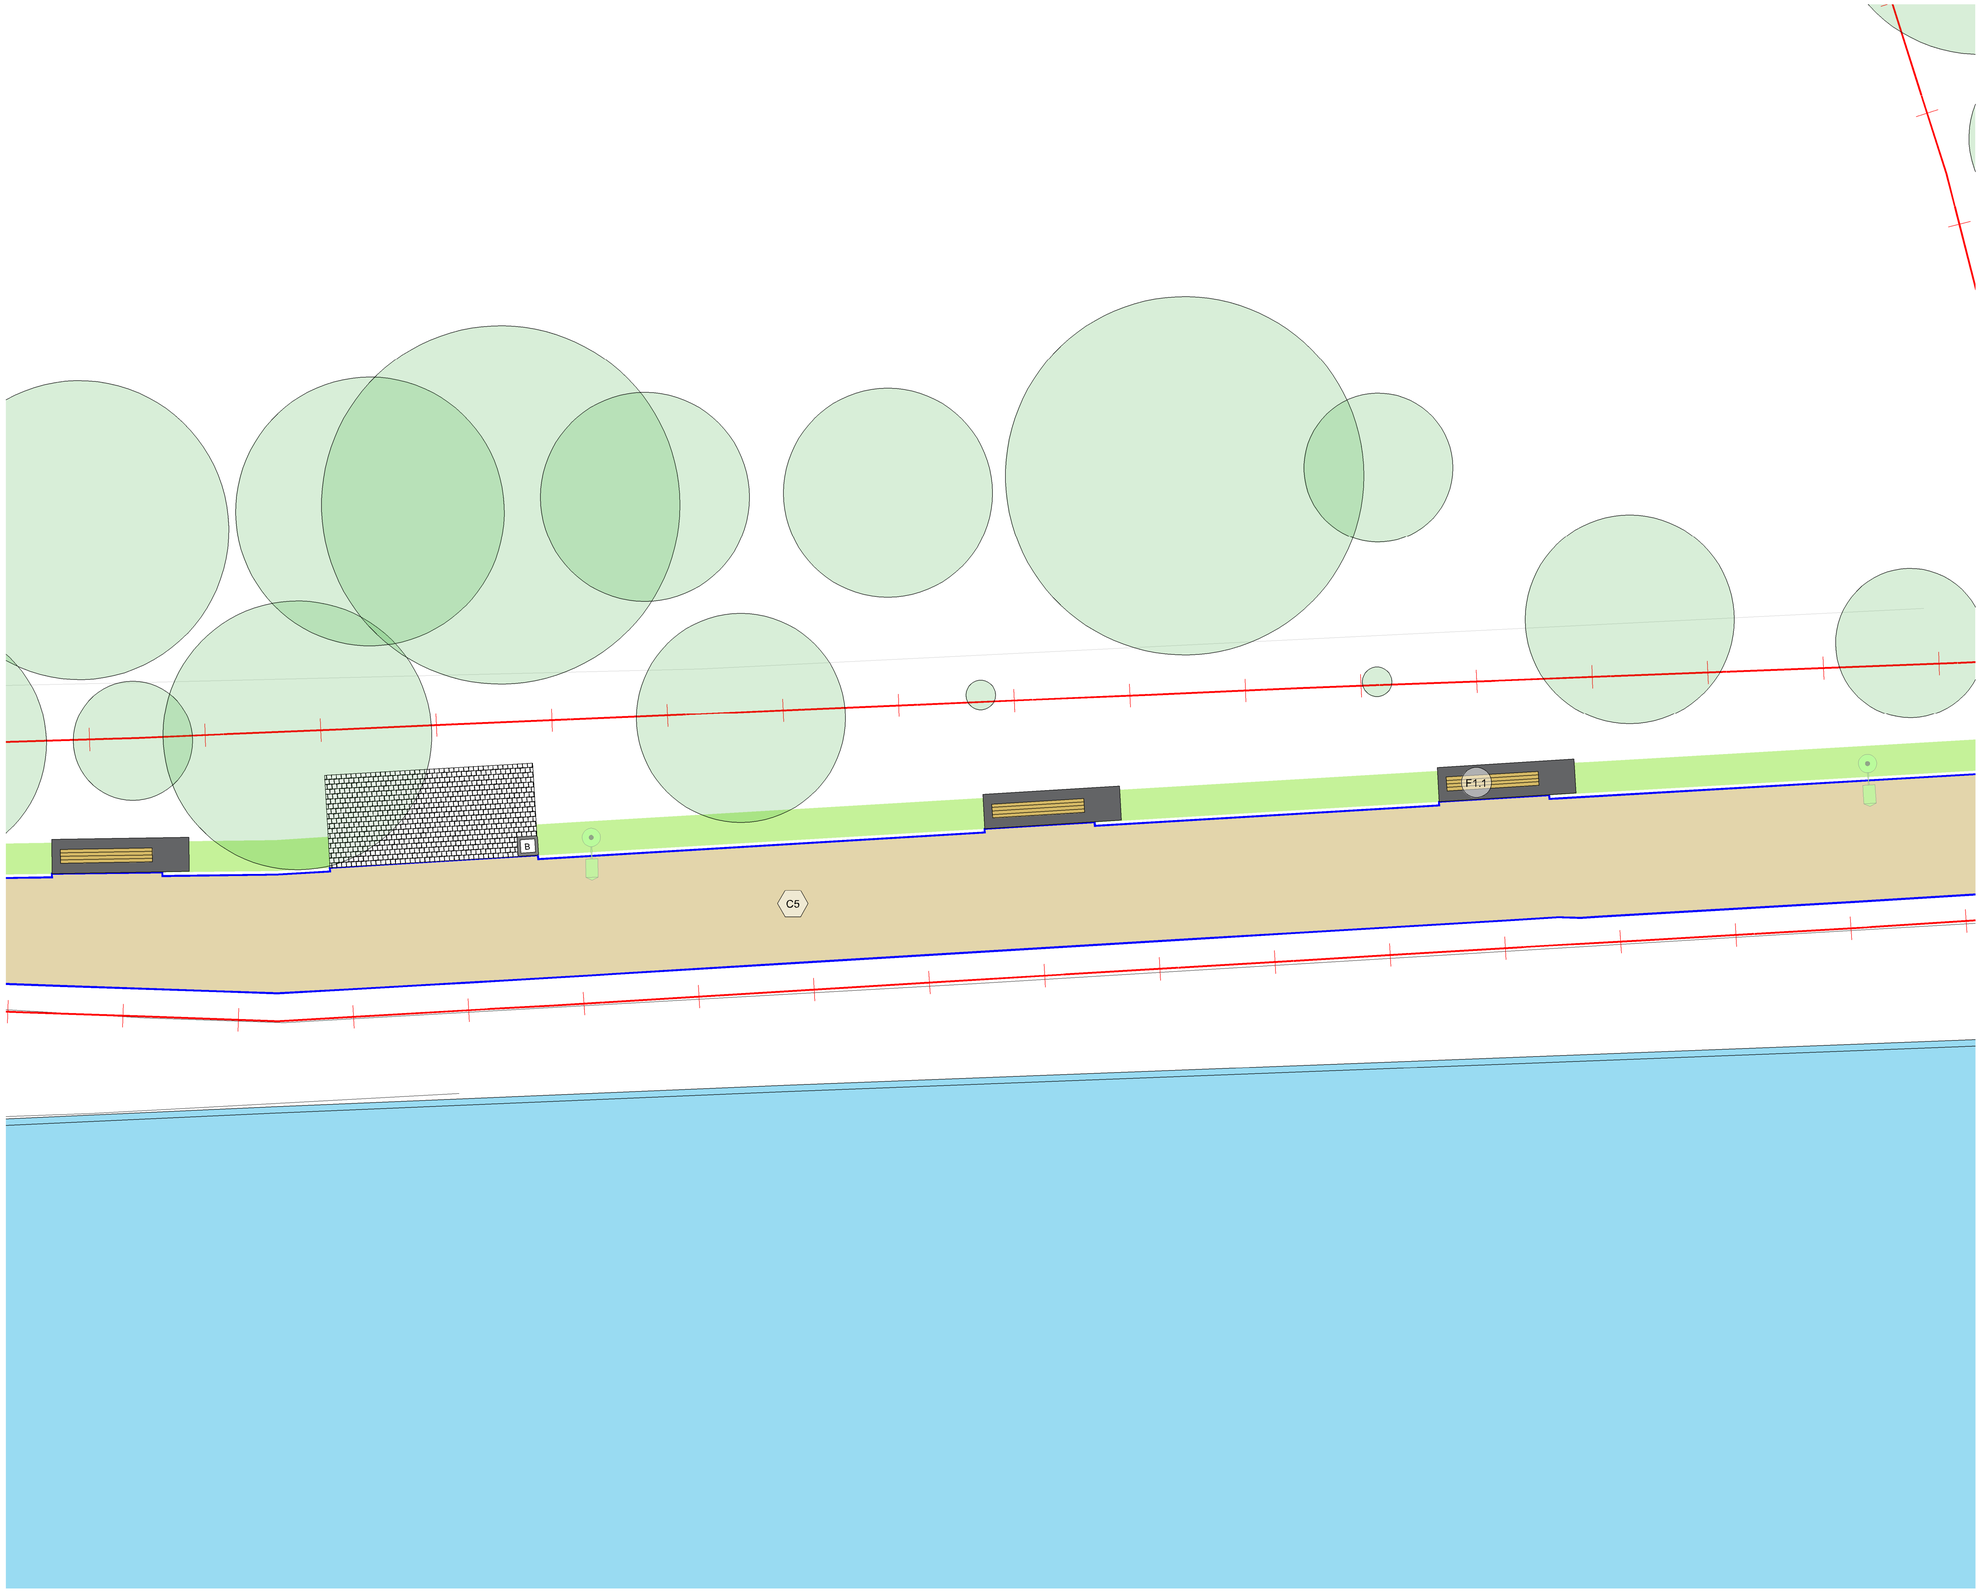

SURFACE LEGEND

A2 — **Material Ref A2 Detail Ref P01-P03**
600X600mm, 63-100mm thickness stone paving slab.
Leinster Granite.

C1 — **Material Ref C1 Detail Ref P01-P03**
600X600mm, 63-100mm thickness PC Concrete paving slab.

B1 — **Material Ref B1 Detail Ref P04**
150X150mm, 63-100mm thickness granite setts.
Silver-Grey Iberian Granite.

B2 — **Material Ref B2 Detail Ref P04**
150X150mm, 63-100mm thickness granite setts.
Leinster Granite.

B3 — **Material Ref B3 Detail Ref P04**
100X100mm, 100mm thickness granite setts.
Charcoal - Black, Split / textured.

B4 — **Material Ref B4 Detail Ref P04**
150X150mm, 100mm thickness granite setts.
Charcoal - Black, Flamed.

B5 — **Material Ref B5 Detail Ref P05**
Leinster Granite setts laid in Bogen style.

B6 — **Material Ref B6. Detail Ref P06**
100 X 100mm, 80mm thickness.
Leinster Granite.

Material Ref B6.1 Detail Ref P06
1000mm diameter 80mm thick feature
Leinster granite centrepiece.

Detail Ref P07a
400X400mm 80mm thick Tactile paving.
Refer to engineers drawings for details

Detail Ref P07b
400X400mm 80mm thick Tactile granite paving.
Platform edge ; Black Charcoal.

Detail Ref P07c
150X600mm 80mm thick Tactile granite paving.
Guidance strip ; Black Charcoal.

C2 — **Material Ref C2 Detail Ref - Engineers Details**
In-Situ Concrete, Natural colour, fine bush marked finish

C3 — **Material Ref C3.1/C3.2 Detail Ref Eng Details**
In-situ designed mix White/Charcoal concrete with ground finish

C5 — **Material Ref C5.**
Buff colored asphalt to Engineers detail & specification.

E1 — **Material Ref E. Detail Ref: P8**
Buff self binding gravel.

CH Coal Hole

DS Demarcation Setts

DC Drainage channel

K1 Antique kerbs

STREET FURNITURE LEGEND

F1.1 — **Detail Ref F1.1**
2850mm Timber seat

F1.2 — **Detail Ref F1.2**
1900mmTimber seat

F2 — **Detail Ref F2**
1900mm Timber seat.

F3 — **Detail Ref F3**
1800mm Timber bench

F4.1 — **Detail Ref F4.1**
Concrete bench - 1800mm x 600 width. White concrete with timber part seat

F4.2 — **Detail Ref F4.2**
Concrete cube bench - 600 X 600mm seating cube. Black with ground finish.

F5 — **Detail Ref F5**
850 X 750 Sheffield style bicycle stand. Stainless Steel. Matt finish.

TREE LEGEND

Proposed Trees Detail Ref: TP
In structural tree pit

Proposed Trees Detail Ref: TP
In grass/vegetation

Existing Trees Detail Ref: EP
With structural soil added

Tree Planting Schedule

Street Trees		Ornamental Trees			
T1	Corylus colurna	T6	Betula pendula	T7	Quercus petrea 25%
T2	Tilia cordata "Greenspire"	T8	Quercus ilex		Fagus sylvatica 25%
T3	Platanus X hispanica				Aesculus hippocastanum 20%
T4	Acer pseudoplatanus "Erectum"				Prunus avium "Plena" 20%
					Magnolia kobus 10%

Existing Trees
Retained

C1 01/03/22 CHANGE ORDER 1

REV	DATE	AMENDMENT

CONTRACT STATUS

CUNNANE STRATTON REYNOLDS
LAND PLANNING & DESIGN

DUBLIN OFFICE
3 MOLESWORTH PLACE DUBLIN 2
TEL 01 661 0419 FAX 01 661 0431
EMAIL info@csrlandplan.ie

PROJECT: CLONTARF TO CITY CENTRE PROJECT	DATE: DEC 2020
	SCALE: 1:100@A1 1:200@A3
DRAWING: GENERAL ARRANGEMENT PLAN	DRAWN: PE/EG/DOL CHECKED: DOL
	DWG NO: C2CC-CSR-ELS-S2_AE-DR-CH-503256

TRAFFIC SIGNAL LEGEND

- Cantilever traffic pole
- Sign post
- Traffic pole
- Phone box
- CCTV Pole
- Micro pillar
- Public lighting
- Mini pillar
- Traffic fibre cabinet
- Watermain kiosk

UTILITY ACCESS COVER LEGEND

- SUDS overflow gully
- Aeration inlet

KERB LEGEND

- Kerb
- Road inlet kerb
- Cycle inlet kerb
- Kerb gully
- Flow control


STREET SERVICES

- Parking meter
- Bin
- Post box
- Lifebuoy
- Pump

LEVELS LEGEND

- Existing level (3.117)
- Proposed path level
- Proposed crossfall

SURVEYED TREES

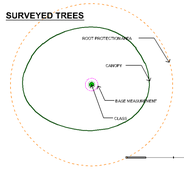

PROPOSED PLANTING LEGEND


See dwg 15373-3-750 for species


- Hedging
- Wildflower meadow
- Grass
- Wire fence

BR-T, BR, SW, PA

- SUDS Bioretention area Impermeable
- SUDS Bioretention area Permeable
- SUDS Swale area
- Planting area

SUDS catchment indicated with pink line

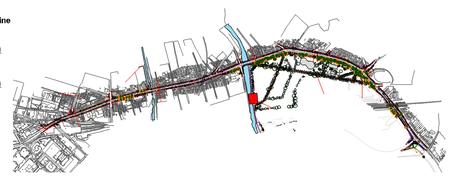

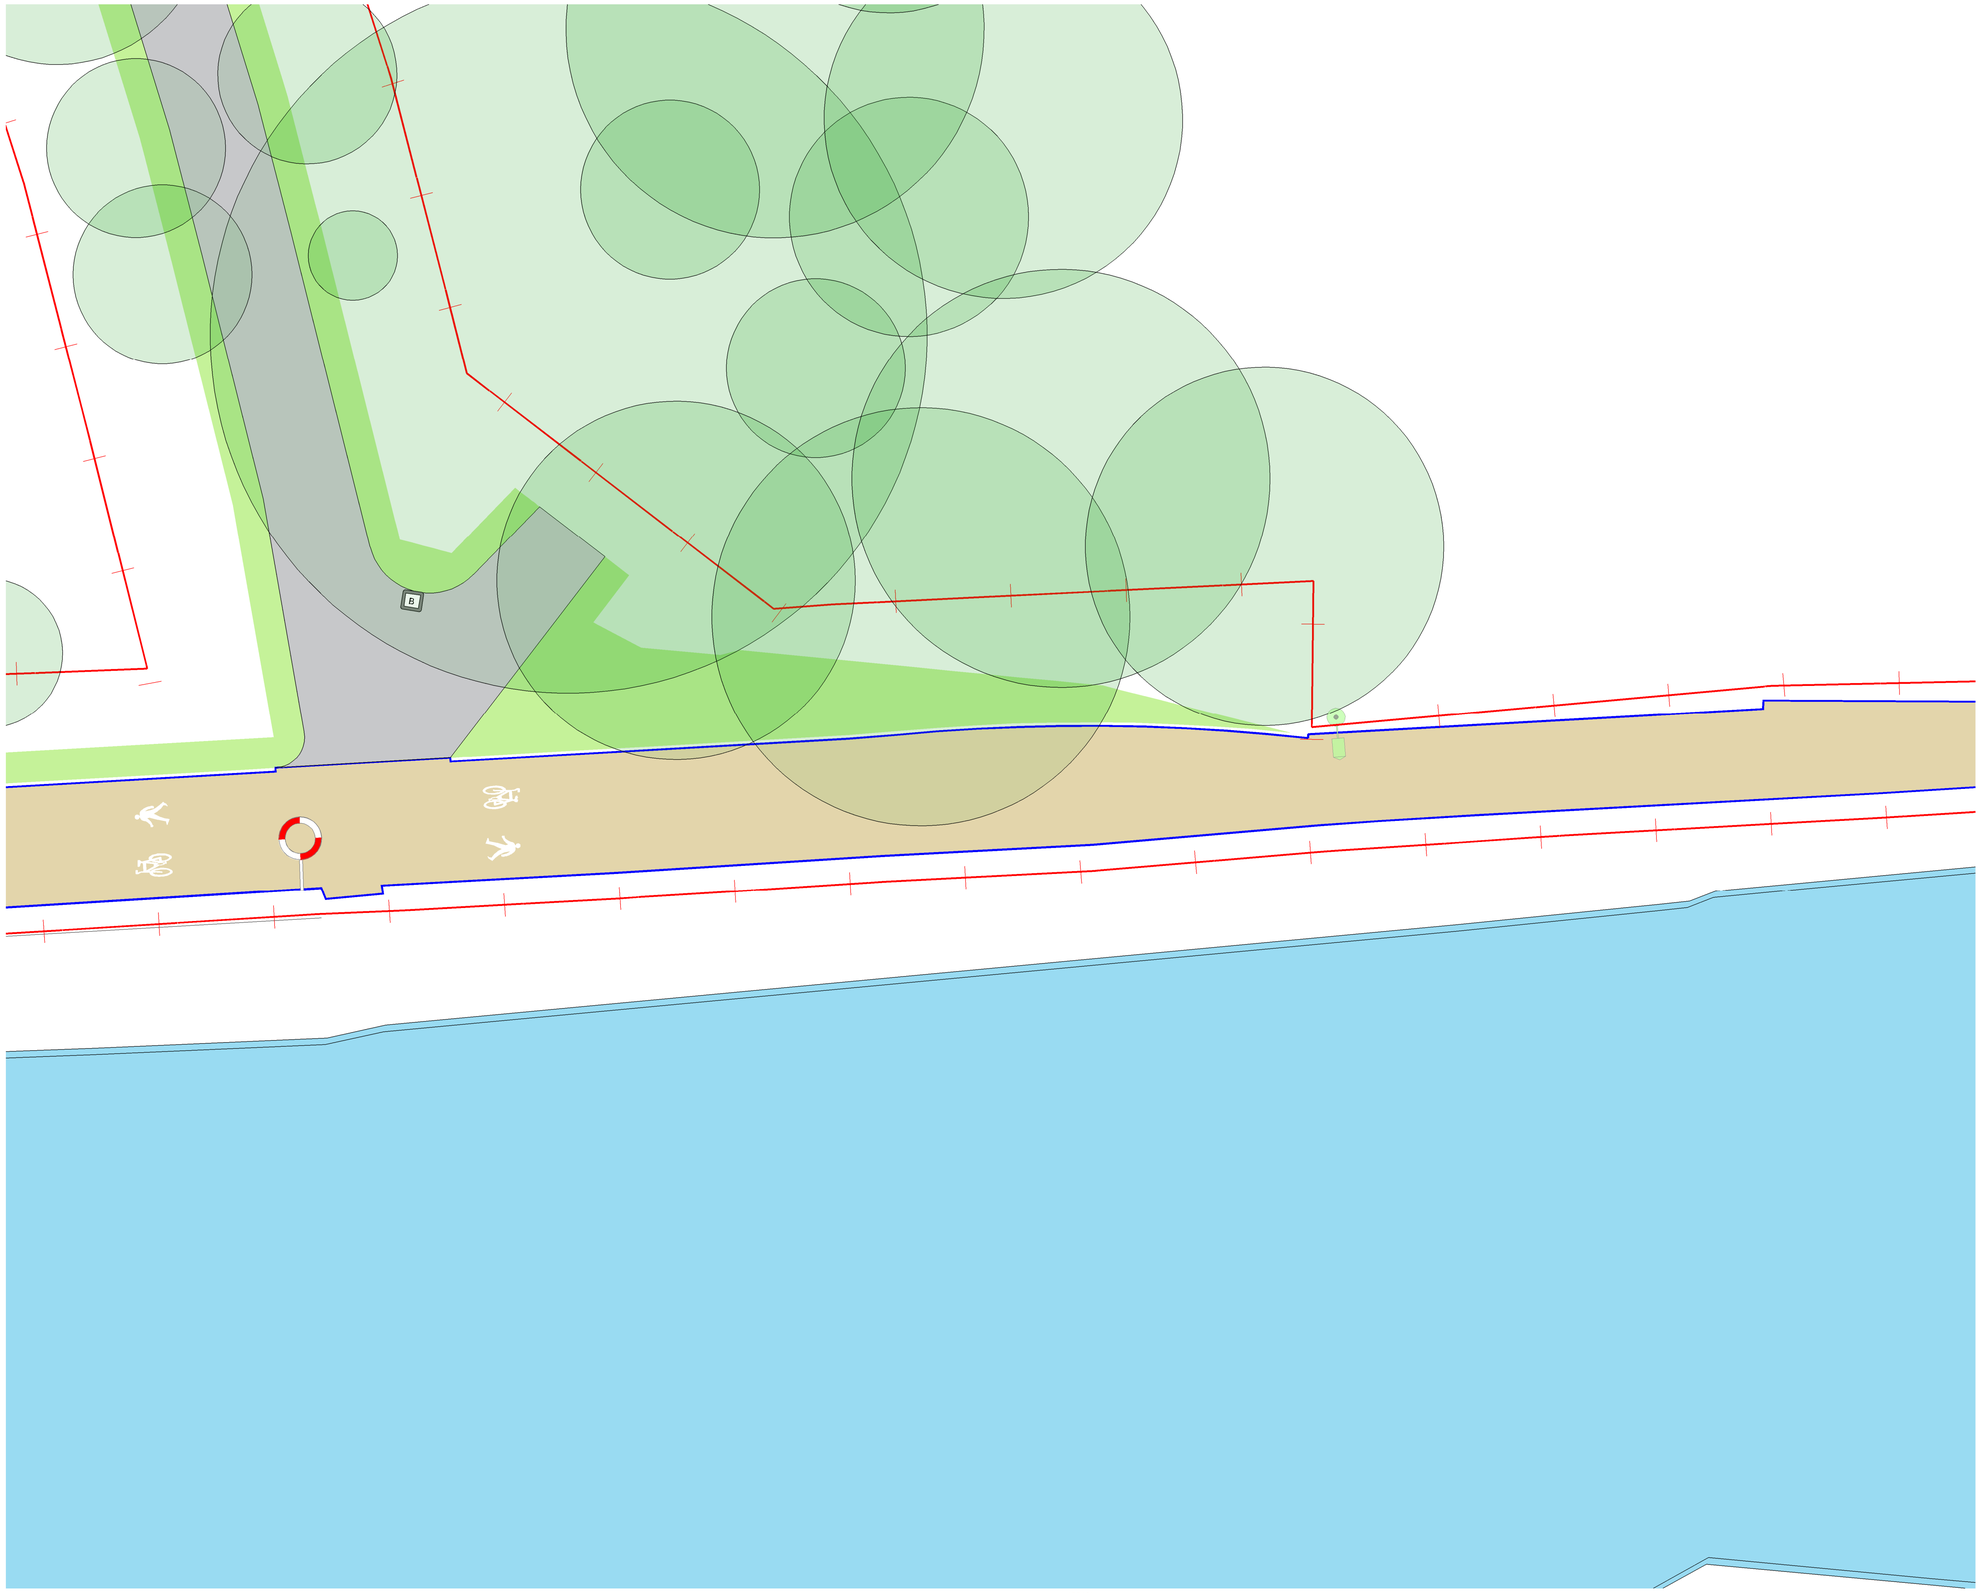

SURFACE LEGEND

A2 — **Material Ref A2 Detail Ref P01-P03**
600X600mm, 63-100mm thickness stone paving slab.
Leinster Granite.

C1 — **Material Ref C1 Detail Ref P01-P03**
600X600mm, 63-100mm thickness PC Concrete paving slab.

B1 — **Material Ref B1 Detail Ref P04**
150X150mm, 63-100mm thickness granite setts.
Silver-Grey Iberian Granite.

B2 — **Material Ref B2 Detail Ref P04**
150X150mm, 63-100mm thickness granite setts.
Leinster Granite.

B3 — **Material Ref B3 Detail Ref P04**
100X100mm, 100mm thickness granite setts.
Charcoal - Black, Split / textured.

B4 — **Material Ref B4 Detail Ref P04**
150X150mm, 100mm thickness granite setts.
Charcoal - Black, Flamed.

B5 — **Material Ref B5 Detail Ref P05**
Leinster Granite setts laid in Bogen style.

B6 — **Material Ref B6. Detail Ref P06**
100 X 100mm, 80mm thickness.
Leinster Granite.

Material Ref B6.1 Detail Ref P06
1000mm diameter 80mm thick feature
Leinster granite centrepiece.

Detail Ref P07a
400X400mm 80mm thick Tactile paving.
Refer to engineers drawings for details

Detail Ref P07b
400X400mm 80mm thick Tactile granite paving.
Platform edge ; Black Charcoal.

Detail Ref P07c
150X600mm 80mm thick Tactile granite paving.
Guidance strip ; Black Charcoal.

C2 — **Material Ref C2 Detail Ref - Engineers Details**
In-Situ Concrete, Natural colour, fine bush marked finish

C3 — **Material Ref C3.1/C3.2 Detail Ref Eng Details**
In-situ designed mix White/Charcoal concrete with ground finish

C5 — **Material Ref C5.**
Buff colored asphalt to Engineers detail & specification.

E1 — **Material Ref E. Detail Ref: P8**
Buff self binding gravel.

CH Coal Hole

DS Demarcation Setts

DC Drainage channel

K1 Antique kerbs

STREET FURNITURE LEGEND

F1.1 — **Detail Ref F1.1**
2850mm Timber seat

F1.2 — **Detail Ref F1.2**
1900mmTimber seat

F2 — **Detail Ref F2**
1900mm Timber seat.

F3 — **Detail Ref F3**
1800mm Timber bench

F4.1 — **Detail Ref F4.1**
Concrete bench - 1800mm x 600 width. White concrete with timber part seat

F4.2 — **Detail Ref F4.2**
Concrete cube bench - 600 X 600mm seating cube. Black with ground finish.

F5 — **Detail Ref F5**
850 X 750 Sheffield style bicycle stand. Stainless Steel. Matt finish.

TREE LEGEND

Proposed Trees Detail Ref: TP
In structural tree pit

Proposed Trees Detail Ref: TP
In grass/vegetation

Existing Trees Detail Ref: EP
With structural soil added

Tree Planting Schedule					
Street Trees		**Ornamental Trees**			
T1	Corylus colurna	T6	Betula pendula	T7	Quercus petrea 25%
T2	Tilia cordata "Greenspire"	T8	Quercus ilex		Fagus sylvatica 25%
T3	Platanus X hispanica				Aesculus hippocastanum 20%
T4	Acer pseudoplatanus "Erectum"				Prunus avium "Plena" 20%
					Magnolia kobus 10%

Existing Trees
Retained

TRAFFIC SIGNAL LEGEND

- Cantilever traffic pole
- Sign post
- Traffic pole
- Phone box
- CCTV Pole
- Micro pillar
- Public lighting
- Mini pillar
- Traffic fibre cabinet
- Watermain kiosk

UTILITY ACCESS COVER LEGEND

- SUDS overflow gully
- Aeration inlet

KERB LEGEND

- Kerb
- Road inlet kerb
- Cycle inlet kerb
- Kerb gully
- Flow control


STREET SERVICES

- Parking meter
- Bin
- Post box
- Lifebuoy
- Pump

LEVELS LEGEND

- Existing level (317)
- Proposed path level
- Proposed crossfall

SURVEYED TREES

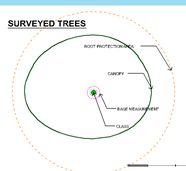


PROPOSED PLANTING LEGEND

See dwg 15373-3-750 for species

- Hedging (BR-T)
- Wildflower meadow (BR)
- Grass (SW)
- Wire fence (WF)
- Planting area (PA)

SUDS catchment indicated with pink line

- SUDS Bioretention area Impermeable
- SUDS Bioretention area Permeable
- SUDS Swale area

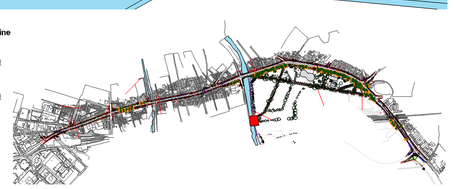

C1 01/03/22 CHANGE ORDER 1


REV	DATE	AMENDMENT

CONTRACT STATUS

CUNNANE STRATTON REYNOLDS
LAND PLANNING & DESIGN

DUBLIN OFFICE
3 MOLESWORTH PLACE DUBLIN 2
TEL 01 661 0419 FAX 01 661 0431
EMAIL info@csrlandplan.ie

PROJECT: CLONTARF TO CITY CENTRE PROJECT	DATE: DEC 2020
	SCALE: 1:100@A1 1:200@A3
DRAWING: GENERAL ARRANGEMENT PLAN	DRAWN: PE/EG/DOL CHECKED: DOL
	DWG NO: C2CC-CSR-ELS-S2_AE-DR-CH-503257

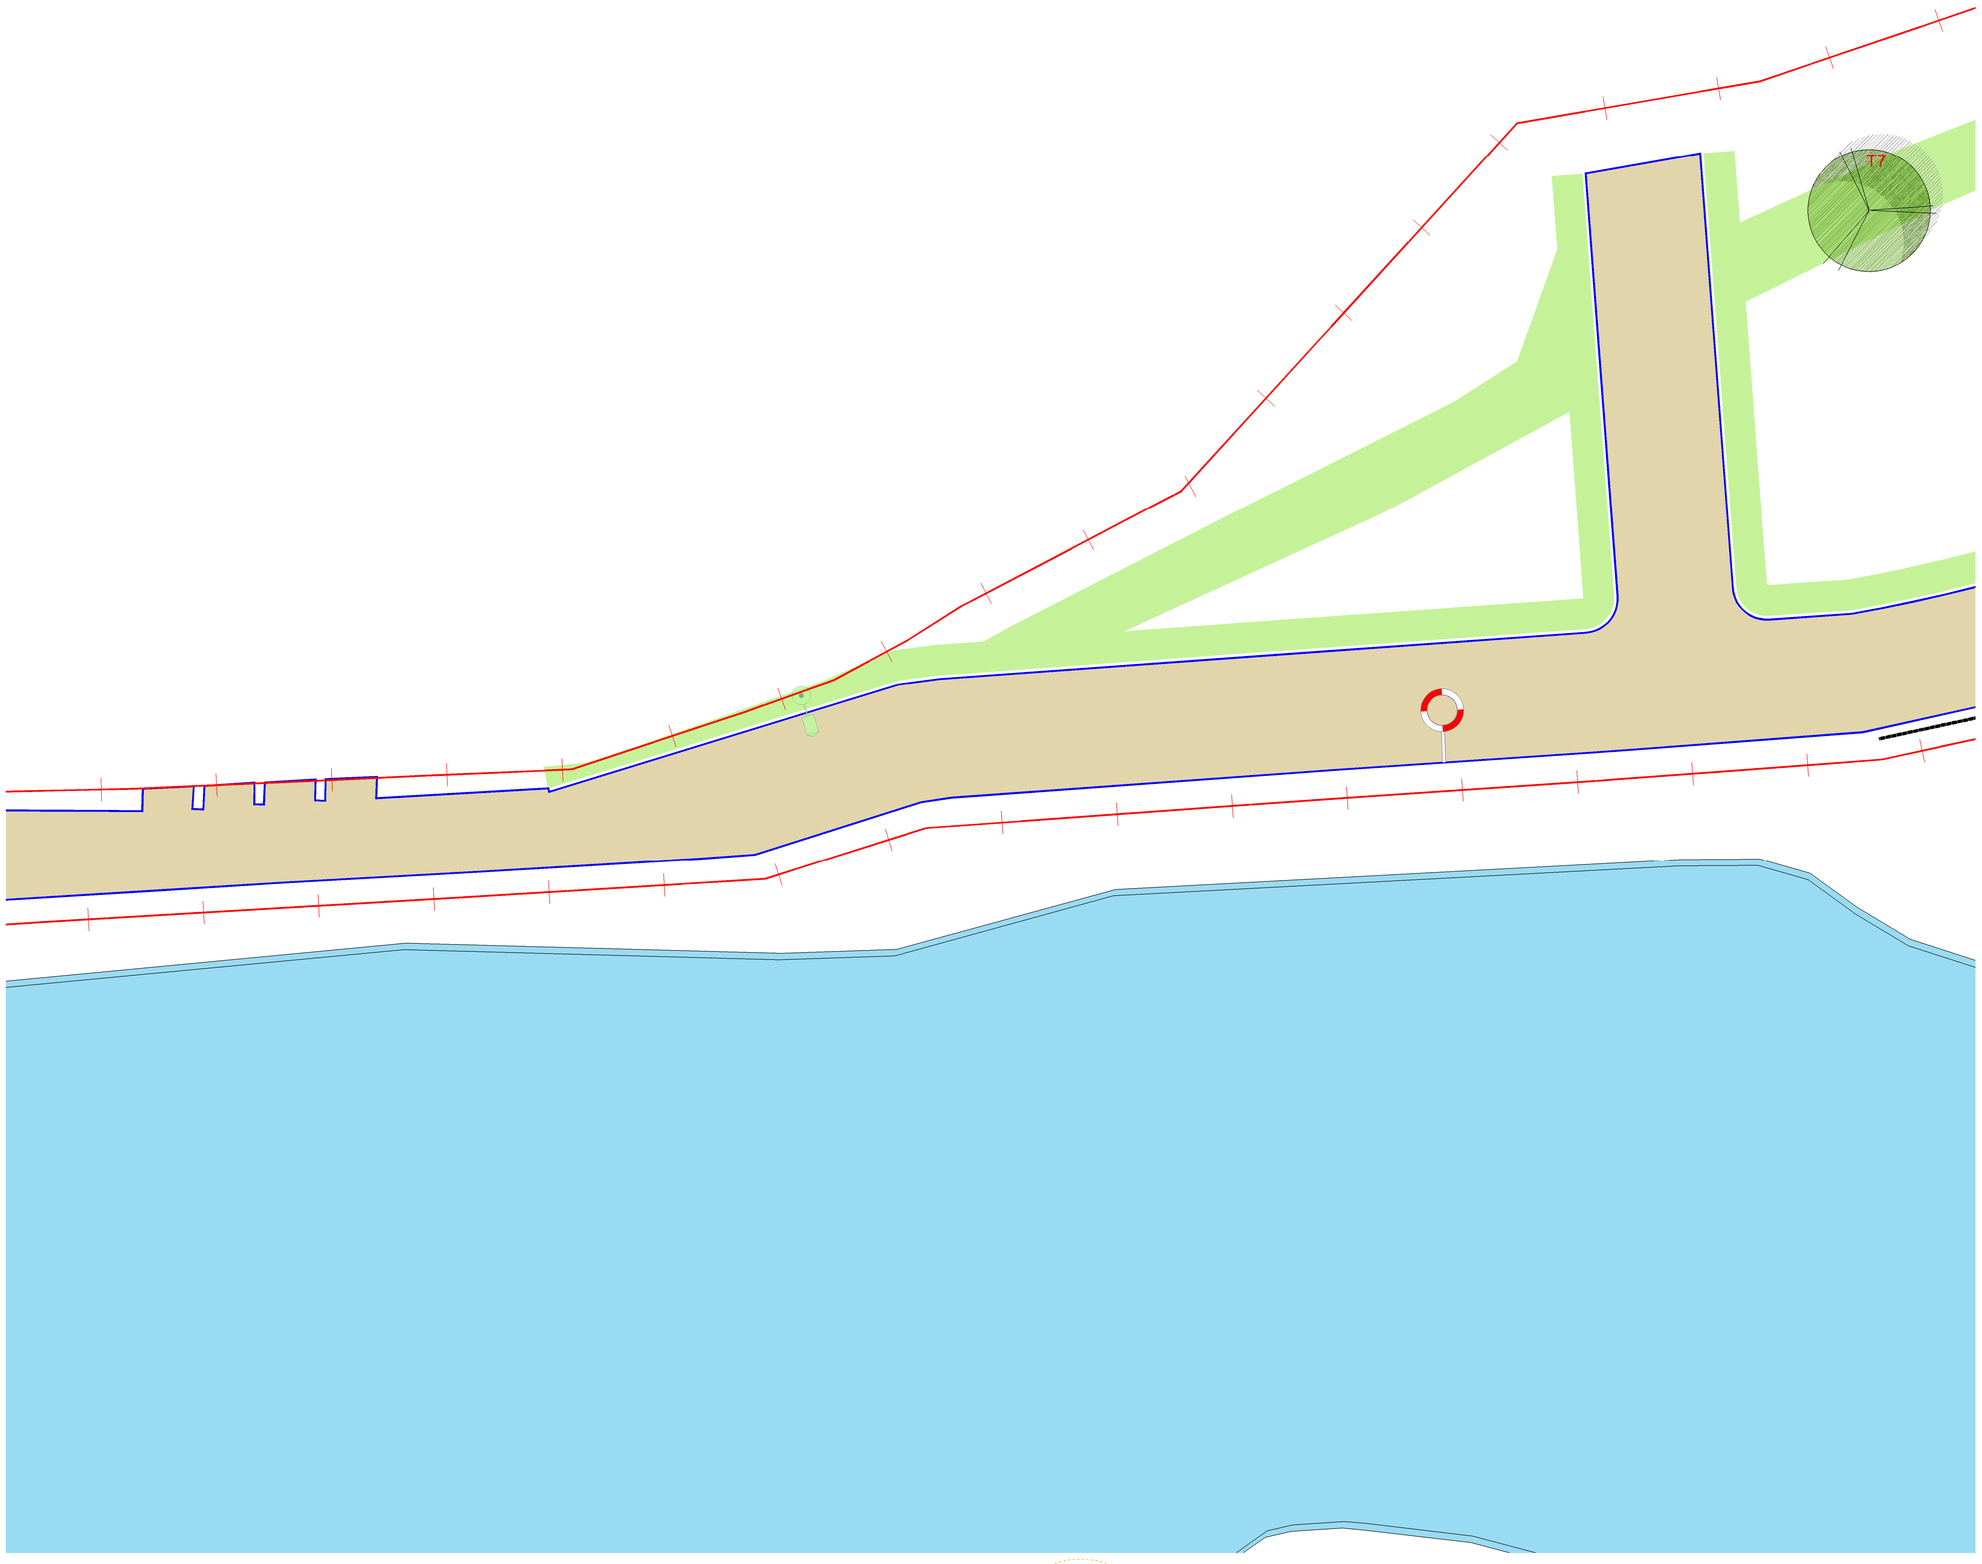

SURFACE LEGEND

A2 — **Material Ref A2 Detail Ref P01-P03**
600X600mm, 63-100mm thickness stone paving slab.
Leinster Granite.

C1 — **Material Ref C1 Detail Ref P01-P03**
600X600mm, 63-100mm thickness PC Concrete paving slab.

B1 — **Material Ref B1 Detail Ref P04**
150X150mm, 63-100mm thickness granite setts.
Silver-Grey Iberian Granite.

B2 — **Material Ref B2 Detail Ref P04**
150X150mm, 63-100mm thickness granite setts.
Leinster Granite.

B3 — **Material Ref B3 Detail Ref P04**
100X100mm, 100mm thickness granite setts.
Charcoal - Black, Split / textured.

B4 — **Material Ref B4 Detail Ref P04**
150X150mm, 100mm thickness granite setts.
Charcoal - Black, Flamed.

B5 — **Material Ref B5 Detail Ref P05**
Leinster Granite setts laid in Bogen style.

B6 — **Material Ref B6. Detail Ref P06**
100 X 100mm, 80mm thickness.
Leinster Granite.

Material Ref B6.1 Detail Ref P06
1000mm diameter 80mm thick feature
Leinster granite centrepiece.

Detail Ref P07a
400X400mm 80mm thick Tactile paving.
Refer to engineers drawings for details

Detail Ref P07b
400X400mm 80mm thick Tactile granite paving.
Platform edge ; Black Charcoal.

Detail Ref P07c
150X600mm 80mm thick Tactile granite paving.
Guidance strip ; Black Charcoal.

C2 — **Material Ref C2 Detail Ref - Engineers Details**
In-Situ Concrete, Natural colour, fine bush marked finish

C3 — **Material Ref C3.1/C3.2 Detail Ref Eng Details**
In-situ designed mix White/Charcoal concrete with ground finish

C5 — **Material Ref C5.**
Buff colored asphalt to Engineers detail & specification.

E1 — **Material Ref E. Detail Ref: P8**
Buff self binding gravel.

CH Coal Hole

DS Demarcation Setts

DC Drainage channel

K1 Antique kerbs

STREET FURNITURE LEGEND

F1.1 — **Detail Ref F1.1**
2850mm Timber seat

Detail Ref F1.2 (F1.2)
1900mmTimber seat

F2 — **Detail Ref F2**
1900mm Timber seat.

Detail Ref F3 (F3)
1800mm Timber bench

F4.1 — **Detail Ref F4.1**
Concrete bench - 1800mm x 600 width. White concrete with timber part seat

F4.2 — **Detail Ref F4.2**
Concrete cube bench - 600 X 600mm seating cube. Black with ground finish.

F5 — **Detail Ref F5**
850 X 750 Sheffield style bicycle stand. Stainless Steel. Matt finish.

TREE LEGEND

Proposed Trees Detail Ref: TP
In structural tree pit

Proposed Trees Detail Ref: TP
In grass/vegetation

Existing Trees Detail Ref: EP
With structural soil added

Tree Planting Schedule

Street Trees		Ornamental Trees			
T1	Corylus colurna	T6	Betula pendula	T7	Quercus petrea 25%
T2	Tilia cordata "Greenspire"	T8	Quercus ilex		Fagus sylvatica 25%
T3	Platanus X hispanica				Aesculus hippocastanum 20%
T4	Acer pseudoplatanus "Erectum"				Prunus avium "Plena" 20%
					Magnolia kobus 10%

Existing Trees
Retained

REV	DATE	AMENDMENT
C1	01/03/22	CHANGE ORDER 1

CONTRACT STATUS

CUNNANE STRATTON REYNOLDS
LAND PLANNING & DESIGN

DUBLIN OFFICE
3 MOLESWORTH PLACE DUBLIN 2
TEL 01 661 0419 FAX 01 661 0431
EMAIL info@csrlandplan.ie

PROJECT: CLONTARF TO CITY CENTRE PROJECT	DATE: DEC 2020
	SCALE: 1:100@A1 1:200@A3
DRAWING: GENERAL ARRANGEMENT PLAN	DRAWN: PE/EG/DOL CHECKED: DOL
	DWG NO: C2CC-CSR-ELS-S2_AE-DR-CH-503258

TRAFFIC SIGNAL LEGEND

- Cantilever traffic pole
- Sign post
- Traffic pole
- Phone box
- CCTV Pole
- Micro pillar
- Public lighting
- Mini pillar
- Traffic fibre cabinet
- Watermain kiosk

UTILITY ACCESS COVER LEGEND

- SUDS overflow gully
- Aeration inlet

KERB LEGEND

- Kerb
- Road inlet kerb
- Cycle inlet kerb
- Kerb gully
- Flow control


STREET SERVICES

- Parking meter
- Bin
- Post box
- Lifebuoy
- Pump

LEVELS LEGEND

- Existing level (317)
- Proposed path level
- Proposed crossfall

SURVEYED TREES

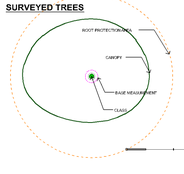


PROPOSED PLANTING LEGEND


See dwg 15373-3-750 for species

- Hedging (BR-T)
- Wildflower meadow (BR)
- Grass (SW)
- Wire fence (WF)
- Planting area (PA)

SUDS catchment indicated with pink line

- SUDS Bioretention area Impermeable
- SUDS Bioretention area Permeable
- SUDS Swale area

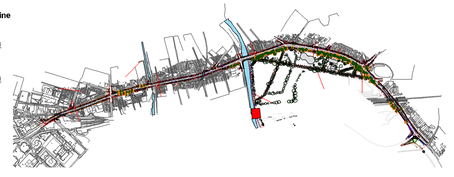

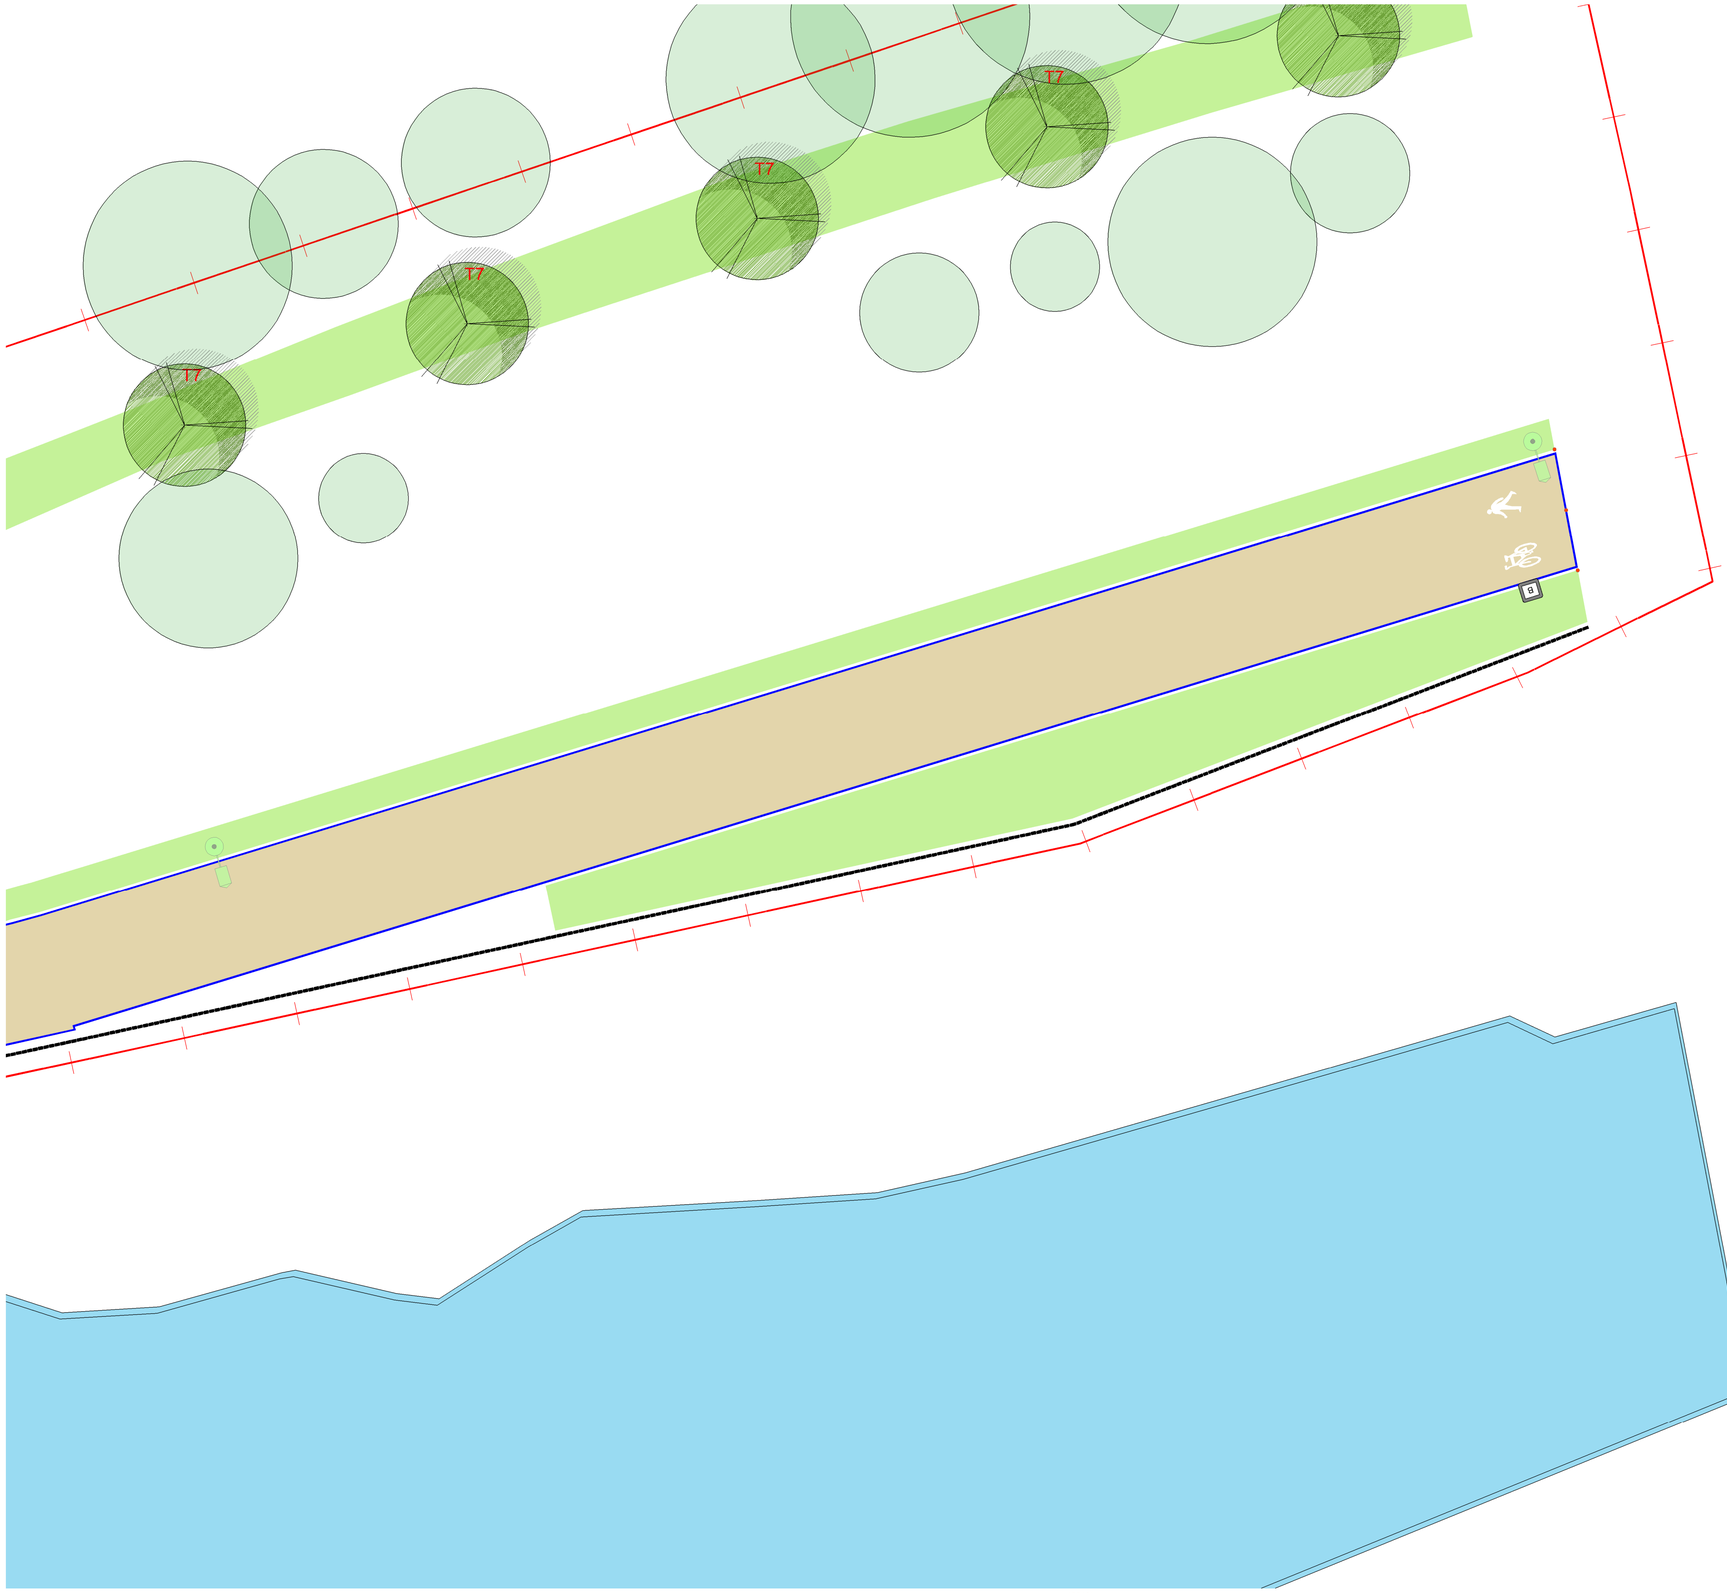

SURFACE LEGEND

Material Ref A2 Detail Ref P01-P03
600X600mm, 63-100mm thickness stone paving slab.
Leinster Granite.

Material Ref C1 Detail Ref P01-P03
600X600mm, 63-100mm thickness PC Concrete paving slab.

Material Ref B1 Detail Ref P04
150X150mm, 63-100mm thickness granite setts.
Silver-Grey Iberian Granite.

Material Ref B2 Detail Ref P04
150X150mm, 63-100mm thickness granite setts.
Leinster Granite.

Material Ref B3 Detail Ref P04
100X100mm, 100mm thickness granite setts.
Charcoal - Black, Split / textured.

Material Ref B4 Detail Ref P04
150X150mm, 100mm thickness granite setts.
Charcoal - Black, Flamed.

Material Ref B5 Detail Ref P05
Leinster Granite setts laid in Bogen style.

Material Ref B6. Detail Ref P06
100 X 100mm, 80mm thickness.
Leinster Granite.

Material Ref B6.1 Detail Ref P06
1000mm diameter 80mm thick feature
Leinster granite centrepiece.

Detail Ref P07a
400X400mm 80mm thick Tactile paving.
Refer to engineers drawings for details

Detail Ref P07b
400X400mm 80mm thick Tactile granite paving.
Platform edge ; Black Charcoal.

Detail Ref P07c
150X600mm 80mm thick Tactile granite paving.
Guidance strip ; Black Charcoal.

Material Ref C2 Detail Ref - Engineers Details
In-Situ Concrete, Natural colour, fine bush marked finish

Material Ref C3.1/C3.2 Detail Ref Eng Details
In-situ designed mix White/Charcoal concrete with ground finish

Material Ref C5.
Buff colored asphalt to Engineers detail & specification.

Material Ref E. Detail Ref: P8
Buff self binding gravel.

CH Coal Hole
DS Demarcation Setts
DC Drainage channel
K1 Antique kerbs

STREET FURNITURE LEGEND

F1.1 **Detail Ref F1.1** 2850mm Timber seat
F1.2 **Detail Ref F1.2** 1900mmTimber seat
F2 **Detail Ref F2** 1900mm Timber seat.
F3 **Detail Ref F3** 1800mm Timber bench
F4.1 **Detail Ref F4.1** Concrete bench - 1800mm x 600 width. White concrete with timber part seat
F4.2 **Detail Ref F4.2** Concrete cube bench - 600 X 600mm seating cube. Black with ground finish.
F5 **Detail Ref F5** 850 X 750 Sheffield style bicycle stand. Stainless Steel. Matt finish.

TREE LEGEND

Proposed Trees Detail Ref: TP
In structural tree pit

Proposed Trees Detail Ref: TP
In grass/vegetation

Existing Trees Detail Ref: EP
With structural soil added

Tree Planting Schedule					
Street Trees		**Ornamental Trees**			
T1	Corylus colurna	T6	Betula pendula	T7	Quercus petrea 25%
T2	Tilia cordata "Greenspire"	T8	Quercus ilex		Fagus sylvatica 25%
T3	Platanus X hispanica				Aesculus hippocastanum 20%
T4	Acer pseudoplatanus "Erectum"				Prunus avium "Plena" 20%
					Magnolia kobus 10%

Existing Trees
Retained

C1 01/03/22 CHANGE ORDER 1

REV	DATE	AMENDMENT

CONTRACT STATUS

CUNNANE STRATTON REYNOLDS
LAND PLANNING & DESIGN

DUBLIN OFFICE
3 MOLESWORTH PLACE DUBLIN 2
TEL 01 661 0419 FAX 01 661 0431
EMAIL info@csrlandplan.ie

PROJECT: CLONTARF TO CITY CENTRE PROJECT	DATE: DEC 2020
	SCALE: 1:100@A1 1:200@A3
DRAWING: GENERAL ARRANGEMENT PLAN	DRAWN: PE/EG/DOL CHECKED: DOL
	DWG NO: C2CC-CSR-ELS-S2_AE-DR-CH-503259

TRAFFIC SIGNAL LEGEND

Cantilever traffic pole
Sign post
Traffic pole
Phone box
CCTV Pole
Micro pillar
Public lighting
Mini pillar
Traffic fibre cabinet
Watermain kiosk

UTILITY ACCESS COVER LEGEND

SUDS overflow gully
Aeration inlet

KERB LEGEND

Kerb
Road inlet kerb
Cycle inlet kerb
Kerb gully
Flow control


STREET SERVICES

Parking meter
Bin
Post box
Lifebuoy
Pump

LEVELS LEGEND

Existing level
Proposed path level
Proposed crossfall

SURVEYED TREES

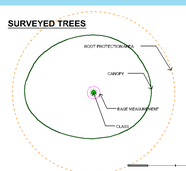

PROPOSED PLANTING LEGEND

See dwg 15373-3-750 for species

Hedging
Wildflower meadow
Grass
Wire fence
BR-T
BR
SW
PA
WF

SUDS catchment indicated with pink line

SUDS Bioretention area Impermeable
SUDS Bioretention area Permeable
SUDS Swale area
Planting area

