





DETAIL A - LANE WIDTH MEASUREMENT

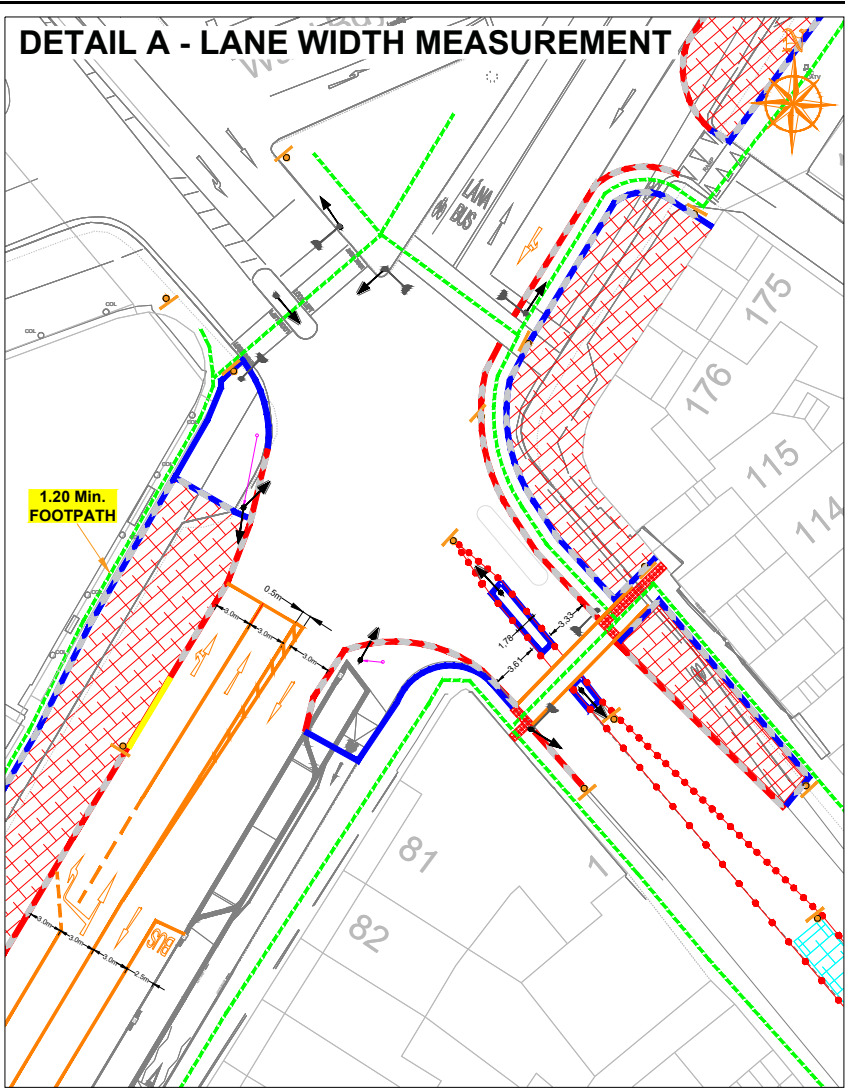

CLONTARF TO CITY CENTRE PROJECT
SECTION 2_PHASE 2A

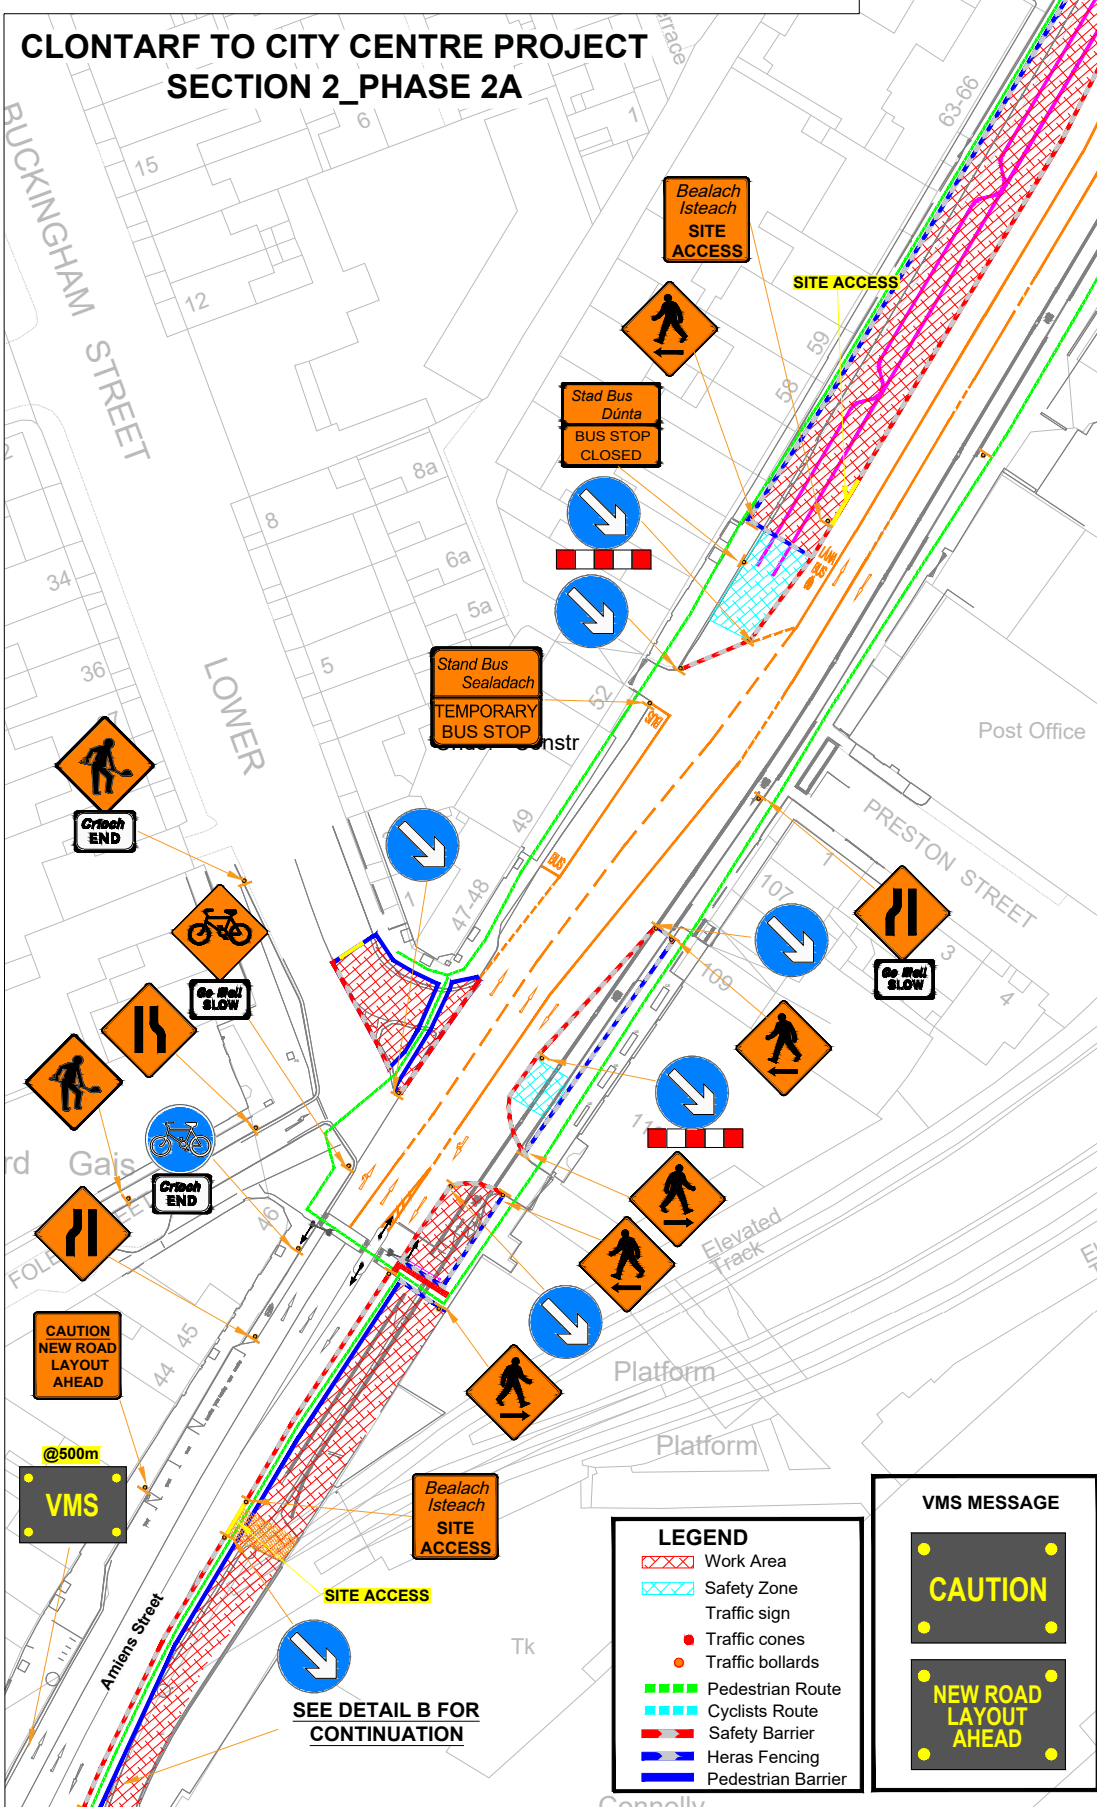

DETAIL B

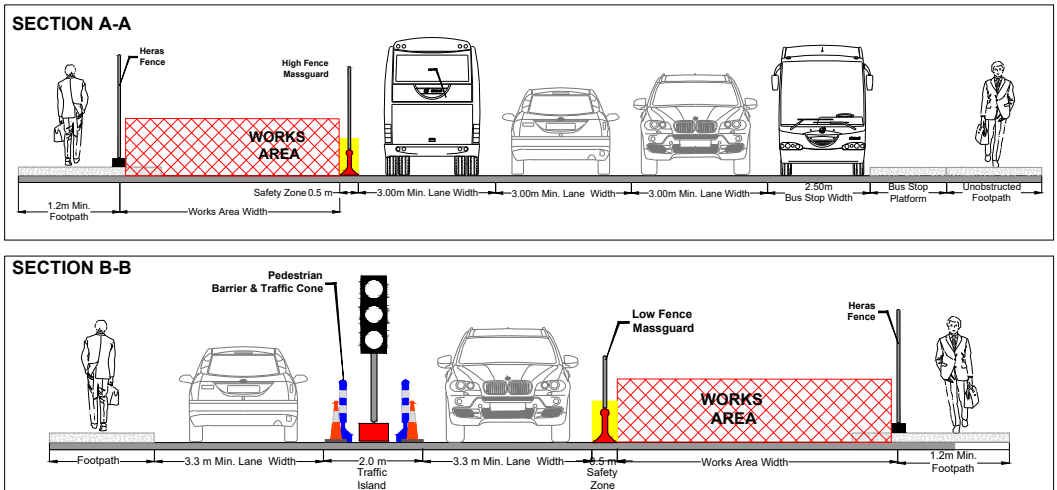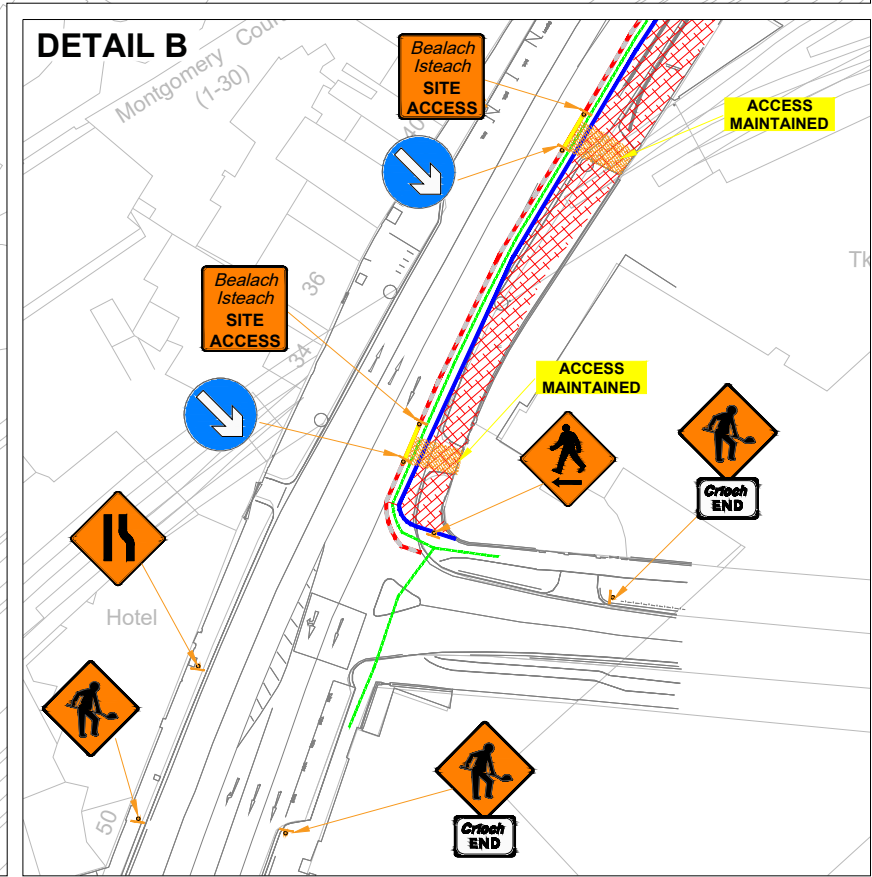

- LEGEND**
- Work Area
 - Safety Zone
 - Traffic sign
 - Traffic cones
 - Traffic bollards
 - Pedestrian Route
 - Cyclists Route
 - Safety Barrier
 - Heras Fencing
 - Pedestrian Barrier

VMS MESSAGE

CAUTION

NEW ROAD LAYOUT AHEAD



Copyright Notes:
This drawing is the property of Road Control Services Ltd. The design information contained herein is strictly confidential. This document is not to be used, reproduced, disclosed or circulated in whole or in part without prior written consent.

CLIENT



DESIGN PARAMETERS

Speed Limit 60
Road Classification 1(iv)
Roadworks type A
Number of advance signs 3
Sign visibility 60m
Distance between signs 20m
Taper at lane 1 in 10 / 45°
Taper at hard shoulder N/A

Sign size (diamond) 600mm
Sign size (circular) 600mm
Minimum Cone size 750mm
Cone spacing at tapers 3m
Cone spacing longitudinal 6m
Lateral Safety Zone 0.5m
Longitudinal Safety Zone 15m
Minimum lane width 3.0m

Rev	Date	Details	Drm	Chk	App	Drm	Chk	DS
01	19.12.22	WORKS AREA AMENDMENT	DJ	MA	DH	Chk	MA	
02	04.01.22	OUTBOUND TRAFFIC AMENDMENT	BC	MA	DH	App	DH	
03	05.01.22	CEL COMMENTS	BC	MA	DH	Date	13/12/2022	
04	12.01.22	CEL COMMENTS	BC	MA	DH	Scale	A1 NTS	
05	16.01.22	CEL COMMENTS	BC	MA	DH	Scale	A3 NTS	
						Stage	CONSTRUCTION	

Project	CLONTARF TO CITY CENTRE PROJECT
Title	TRAFFIC MANAGEMENT PLAN SECTION 2_PHASE 2A
Drawing No	C22001_00_072
Rev	5