DRAWING
C2CC-ROD-HGN-S2_AE-DR-CH-500001 - 500017
LEGEND

GENERAL

AREA PROVIDED BY THE EMPLOYER

PROPOSED KERBLINE

PROPOSED ANTIQUE KERBLINE

SURFACES

PROPOSED PAVEMENT

PROPOSED PAVING

PROPOSED PAVING

PROPOSED PAVING

PROPOSED IN-SITU CONCRETE

PROPOSED ESPLANADE

PROPOSED QUARRY DUST

PROPOSED BUS STOP

PROPOSED PARKING

PROPOSED LOADING BAY

PROPOSED ON-ROAD CYCLE LANE

PROPOSED TACTILE PAVING
BUFF, RED, CHARCOLE

PROPOSED CORDUROY PAVING
CONCRETE / GRANITE

PROPOSED PLATFORM EDGE PAVING

PROPOSED DELINEATOR STRIP

PROPOSED DRAINAGE CHANNEL

GATES, WALLS & RAILINGS & FENCES

PROPOSED WALL

PROPOSED WALL & RAILING

PROPOSED FENCE

GATE TO BE RELOCATED

STREET FURNITURE

PROPOSED BUS STOP

PROPOSED TRAFFIC SIGNALS

PROPOSED BIN

PROPOSED PUBLIC LIGHTING COLUMN

PROPOSED BENCHES

PROPOSED BICYCLE STAND

PROPOSED PHONE BOX

PROPOSED PARKING METER

PROPOSED POST BOX

LANDSCAPING

EXISTING TREE TO BE RETAINED

EXISTING TREE TO BE REMOVED

PROPOSED TREE

PROPOSED LANDSCAPING AREA

PROPOSED SUDS AREA

NOTES

1. REFER TO DRAWINGS FOR FURTHER DETAILS
2. REFER TO SPECIFICATION FOR FURTHER DETAILS

Project Ireland 2040 Building Ireland's Future

Comhairle Cathrach Bhaile Átha Cliath
Dublin City Council

NTA Údarás Náisiúnta Iompair National Transport Authority

No.	Revision	Date	By	Chk'd	App'd
C0	CONTRACT	JAN 2022	CG	EOC	SMG

AECOM - Roughan & O'Donovan Alliance

ROUGHAN & O' DONOVAN
CONSULTING ENGINEERS
ARENA HOUSE, ARENA ROAD,
SANDYFORD, DUBLIN 18
D18 V8P6, IRELAND

Drawn: CG | Designed: TL | Checked: EOC | Approved: SMG | Status: D3 - Contract

Project Title: Clontarf to City Centre Project (Main Works)

Drawing Title: General Arrangement SHEET 00 LEGEND


Drawing Number: Project C2CC - Originator ROD - Volume HGN - Location S2_AE - Type DR - Role CH - Number 500000

Scale (A1): 1:250 | Date: JAN 2022 | Job No: 17.203 | Rev: C0

Ordnance Survey Ireland Licence No EN 0006519
© Ordnance Survey Ireland/Government of Ireland.

14 January 2022 16:45:22 J:\2017\17203\DWG\CONTRACT\S2-MAIN WORKS\C2CC-ROD-HGN-S2_AE-DR-CH-500001.DWG

DO NOT SCALE USE FIGURED DIMENSIONS ONLY

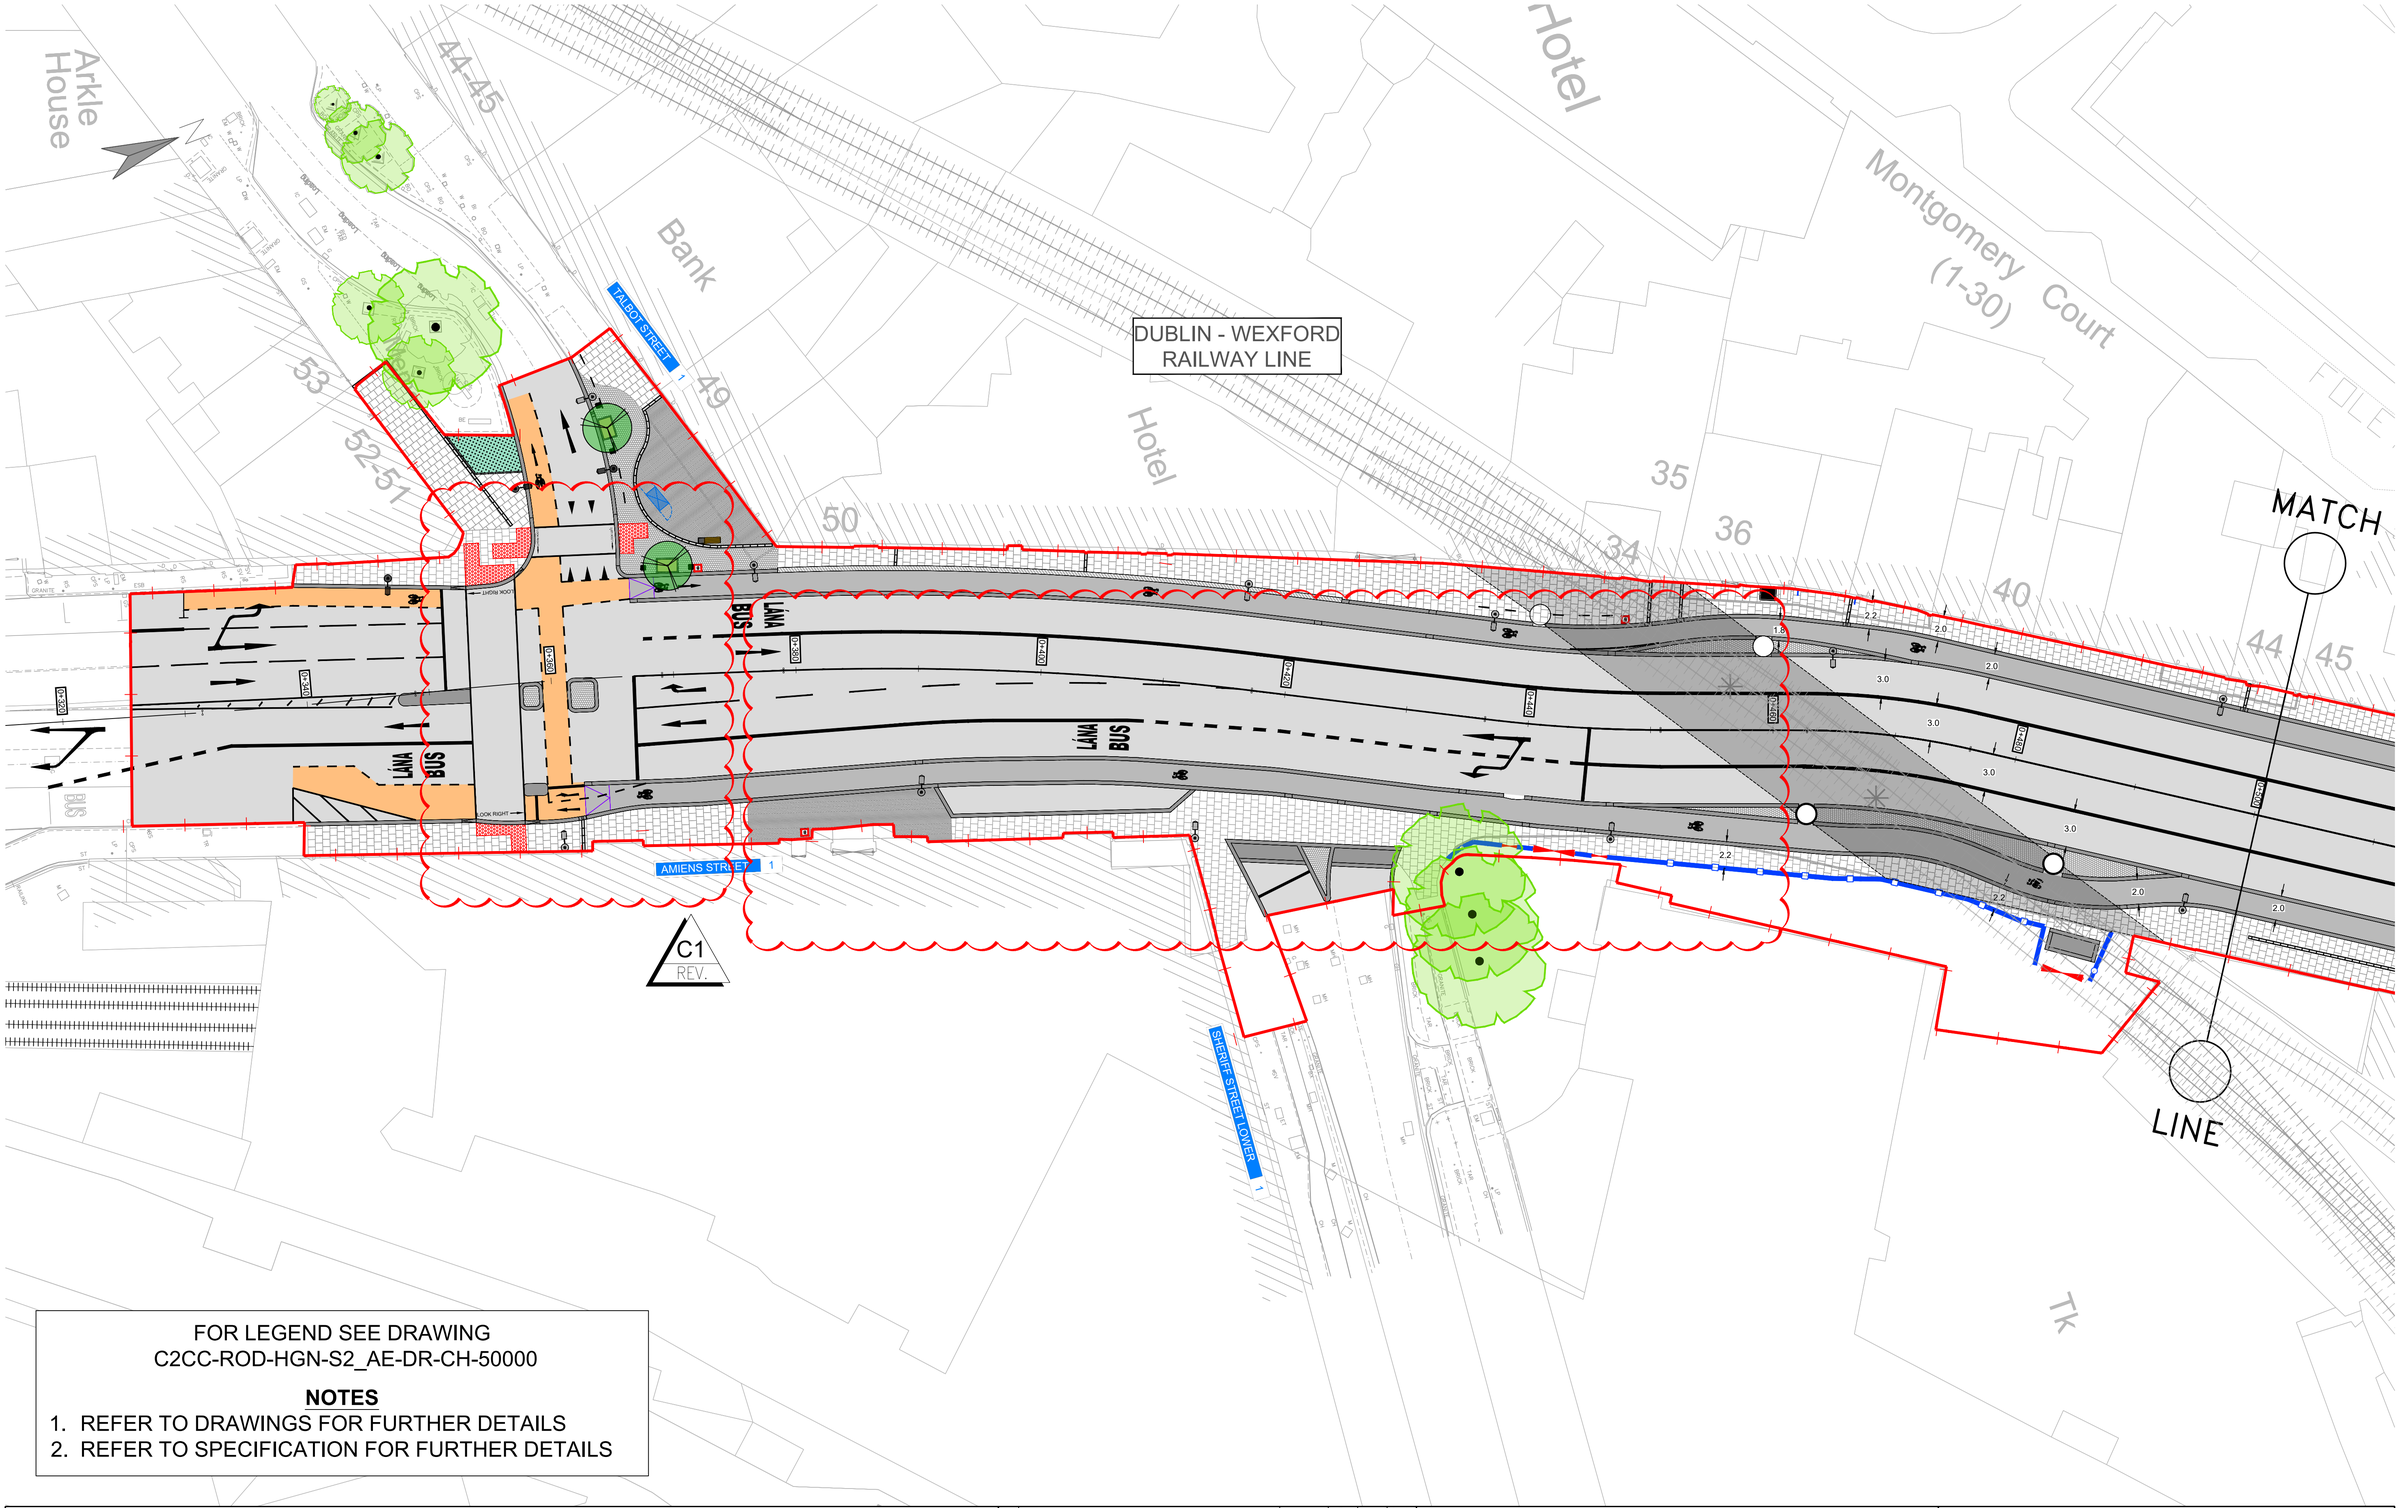

FOR LEGEND SEE DRAWING
C2CC-ROD-HGN-S2_AE-DR-CH-50000

NOTES

1. REFER TO DRAWINGS FOR FURTHER DETAILS
2. REFER TO SPECIFICATION FOR FURTHER DETAILS

Project Ireland 2040 Building Ireland's Future

Comhairle Cathrach Bhaile Átha Cliath
Dublin City Council

NTA
Údarás Náisiúnta Iompair
National Transport Authority

No.	Revision	Date	By	Chk'd	App'd
C0	CONTRACT	JAN 2022	CG	EOC	SMG
C1	PROPOSED INSTRUCTION No. 1	FEB 2022	AG	EOC	SMG
-					
-					
-					
-					
-					
-					
-					
-					
-					

AECOM - Roughan & O'Donovan Alliance

ROD ROUGHAN & O'DONOVAN
AECOM

ROUGHAN & O' DONOVAN
CONSULTING ENGINEERS
ARENA HOUSE, ARENA ROAD,
SANDYFORD, DUBLIN 18
D18 V8P6, IRELAND

Drawn:	Designed:	Checked:	Approved:	Status:
CG	TL	EOC	SMG	D3 - Contract

Project Title	Clontarf to City Centre Project (Main Works)
Drawing Title	General Arrangement SHEET 01 OF 17
Drawing Number	Project | Originator | Volume | Location | Type | Role | Number C2CC - ROD - HGN - S2_AE - DR - CH - 500001


Scale (A1)	Date:	Job No:	Rev:
1:250	JAN 2022	17.203	C1

Ordnance Survey Ireland Licence No EN 0006519
© Ordnance Survey Ireland/Government of Ireland.

21 March 2022 12:00:01

J:\2017\17203\DWG\CONTRACT\S2-MAIN WORKS\C2CC-ROD-HGN-S2_AE-DR-CH-500001.DWG

DO NOT SCALE USE FIGURED DIMENSIONS ONLY

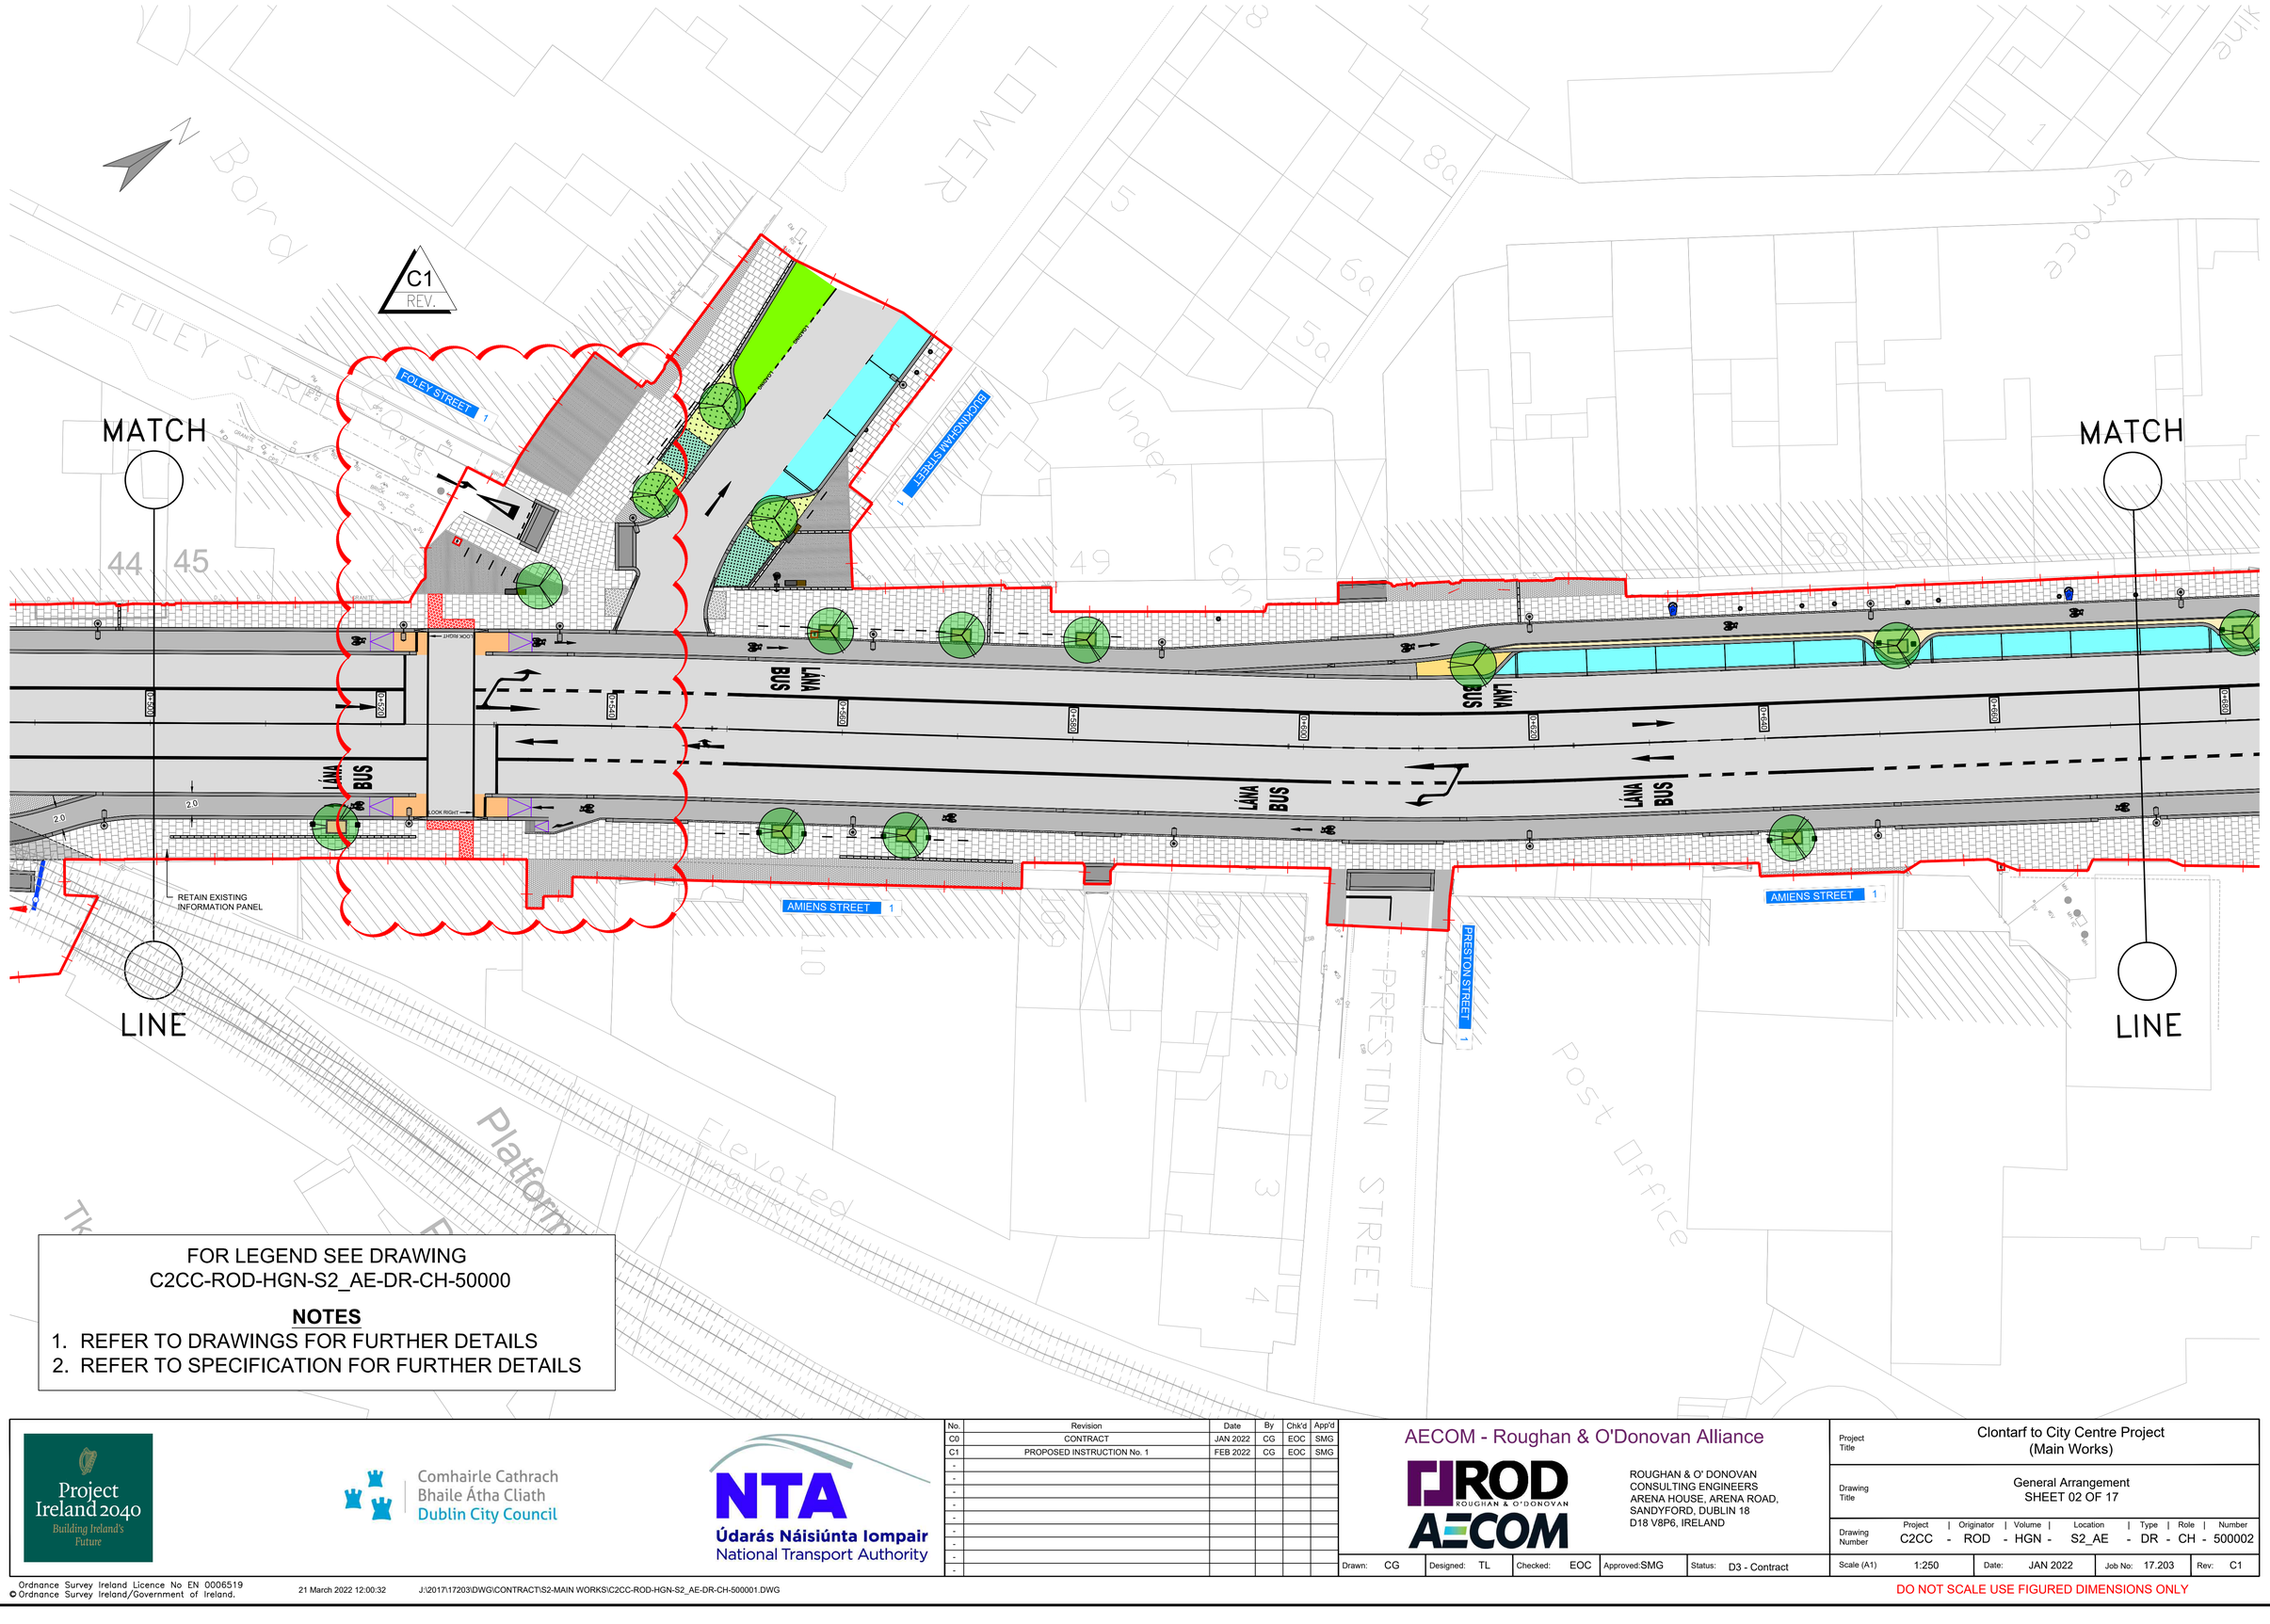

No.	Revision	Date	By	Chk'd	App'd
C0	CONTRACT	JAN 2022	CG	EOC	SMG
C1	PROPOSED INSTRUCTION No. 1	FEB 2022	CG	EOC	SMG
-					
-					
-					
-					
-					
-					
-					
-					
-					

AECOM - Roughan & O'Donovan Alliance

ROUGHAN & O' DONOVAN
CONSULTING ENGINEERS
ARENA HOUSE, ARENA ROAD,
SANDYFORD, DUBLIN 18
D18 V8P6, IRELAND

Drawn: CG | Designed: TL | Checked: EOC | Approved: SMG | Status: D3 - Contract

Project Title: Clontarf to City Centre Project (Main Works)

Drawing Title: General Arrangement SHEET 02 OF 17

Drawing Number: Project C2CC - Originator ROD - Volume HGN - Location S2_AE - Type DR - Role CH - Number 500002


Scale (A1): 1:250 | Date: JAN 2022 | Job No: 17.203 | Rev: C1

Ordnance Survey Ireland Licence No EN 0006519
© Ordnance Survey Ireland/Government of Ireland.

21 March 2022 12:00:32

J:\2017\17203\DWG\CONTRACT\S2-MAIN WORKS\C2CC-ROD-HGN-S2_AE-DR-CH-500001.DWG

DO NOT SCALE USE FIGURED DIMENSIONS ONLY

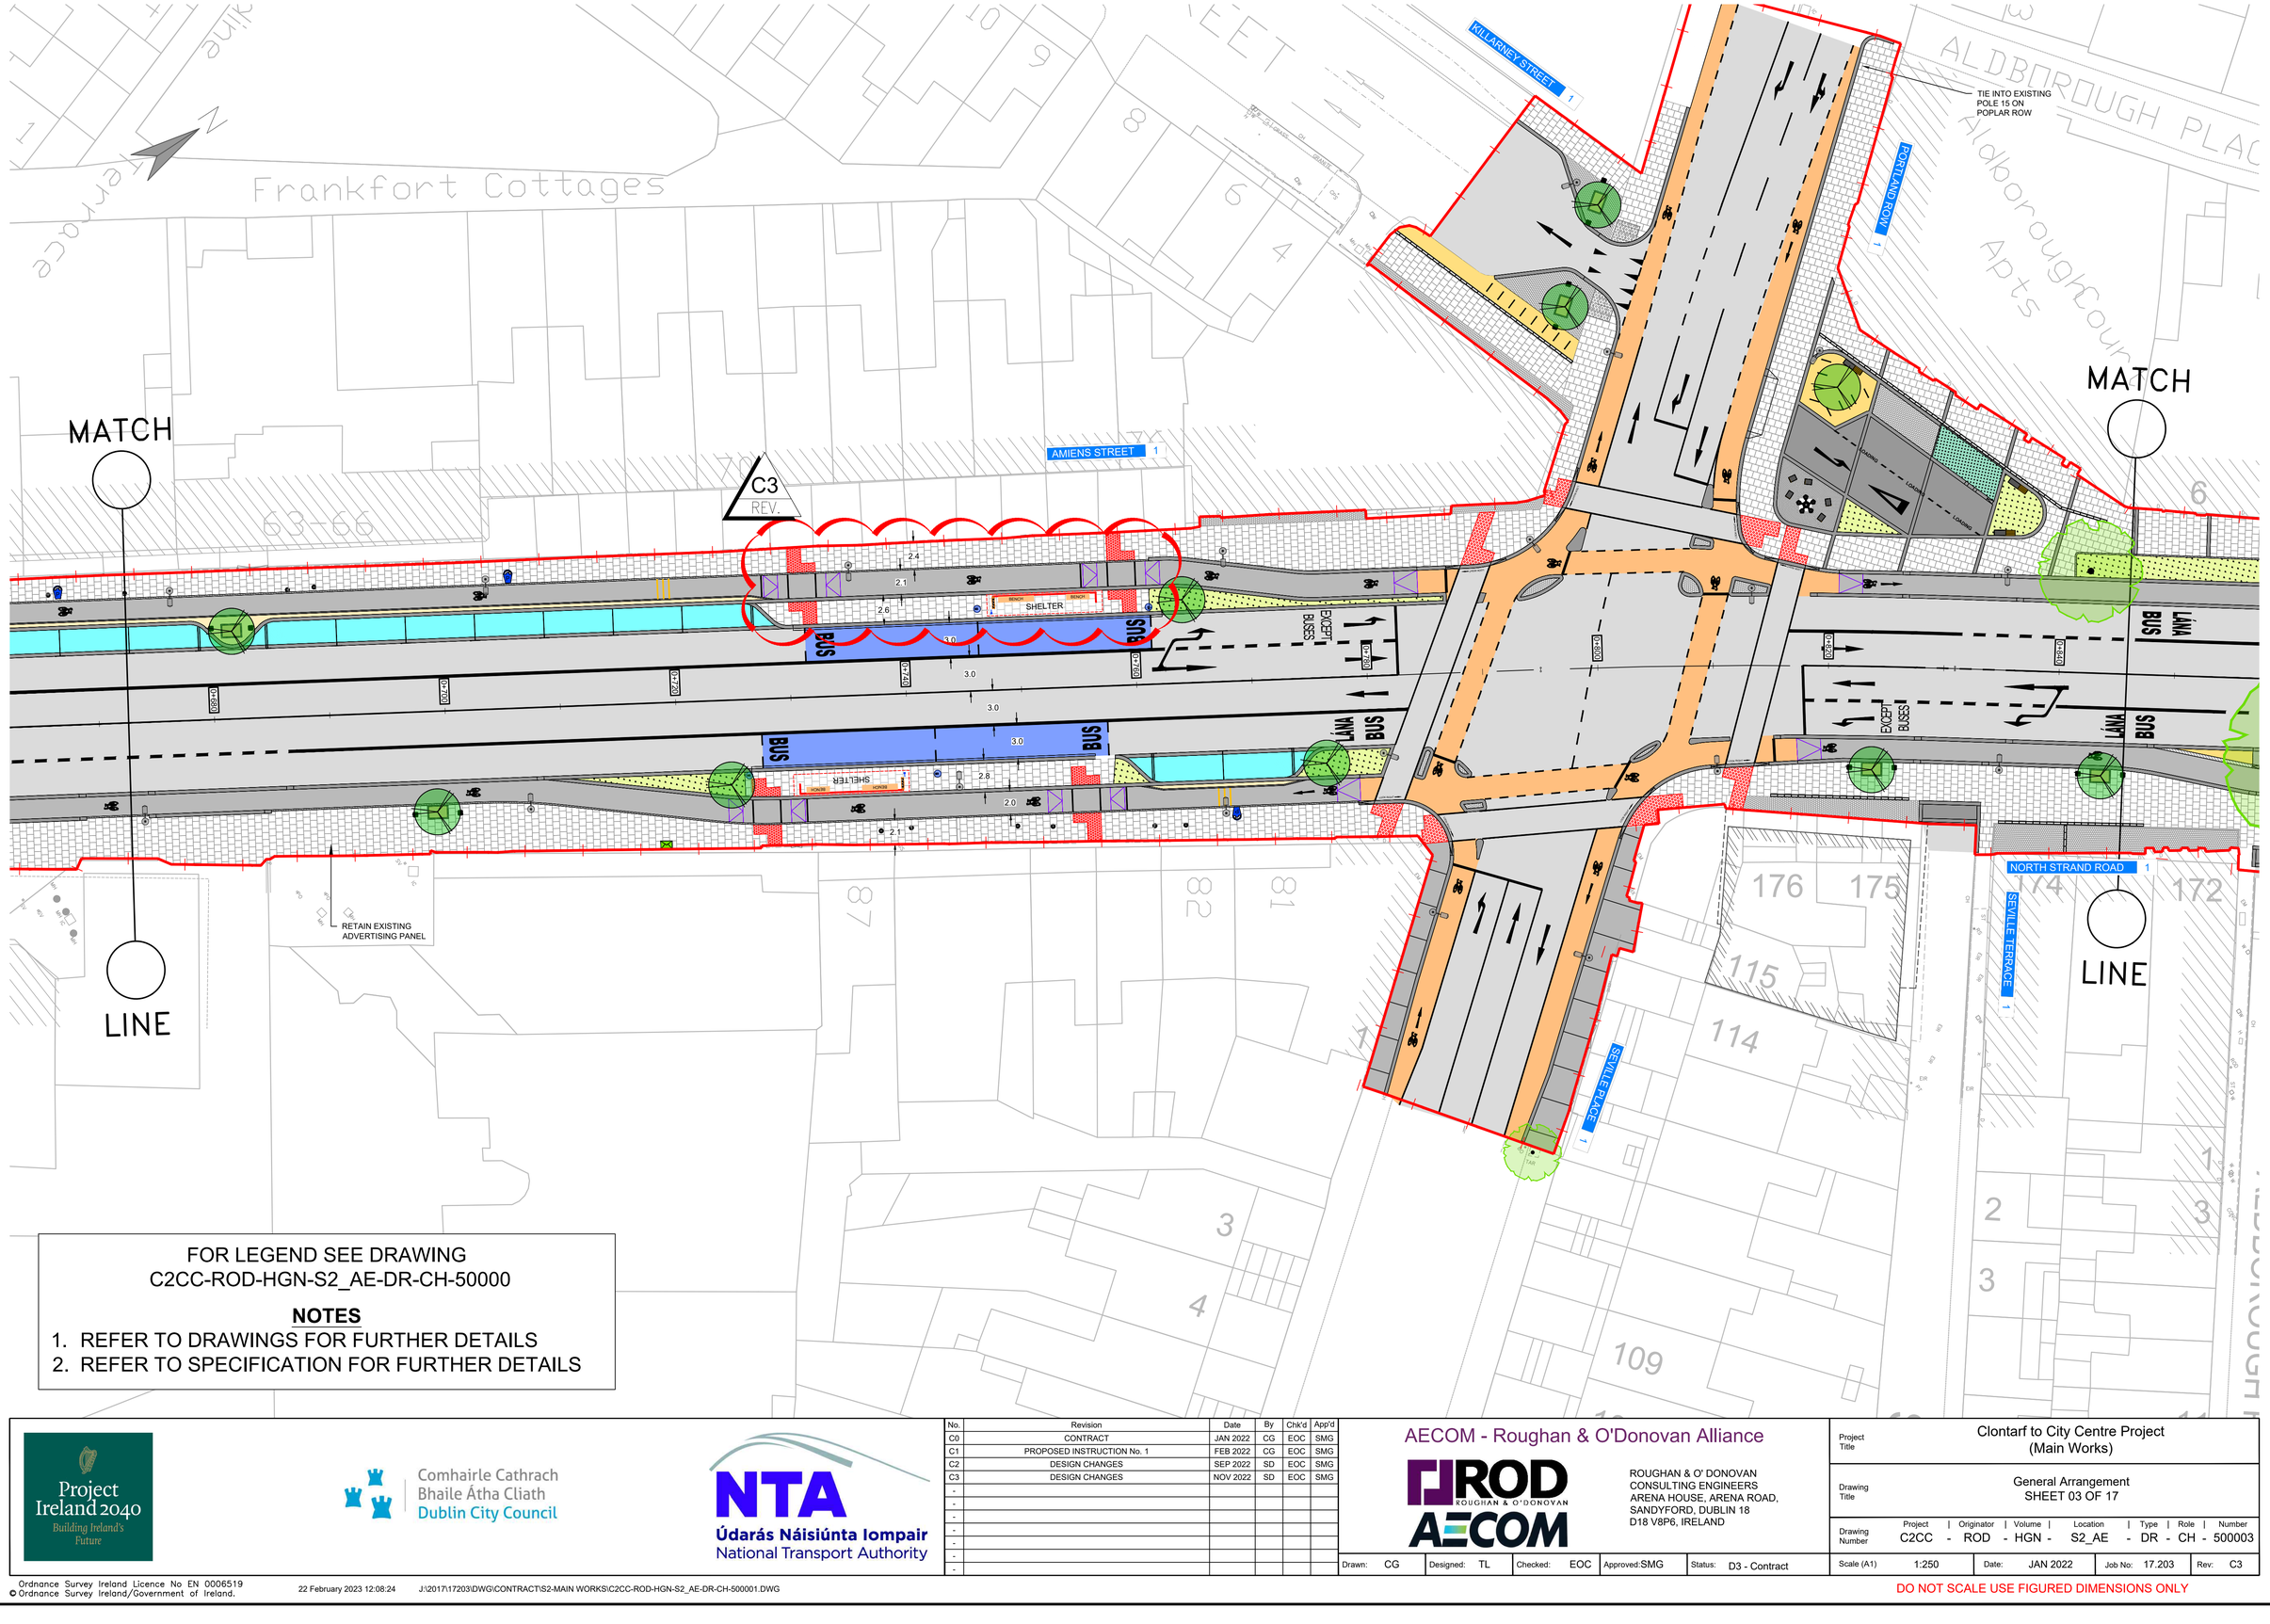

FOR LEGEND SEE DRAWING
C2CC-ROD-HGN-S2_AE-DR-CH-50000

NOTES

1. REFER TO DRAWINGS FOR FURTHER DETAILS
2. REFER TO SPECIFICATION FOR FURTHER DETAILS

Project Ireland 2040 Building Ireland's Future

Comhairle Cathrach Bhaile Átha Cliath
Dublin City Council

NTA
Údarás Náisiúnta Iompair
National Transport Authority

No.	Revision	Date	By	Chk'd	App'd
C0	CONTRACT	JAN 2022	CG	EOC	SMG
C1	PROPOSED INSTRUCTION No. 1	FEB 2022	CG	EOC	SMG
C2	DESIGN CHANGES	SEP 2022	SD	EOC	SMG
C3	DESIGN CHANGES	NOV 2022	SD	EOC	SMG
-					
-					
-					
-					
-					
-					
-					

AECOM - Roughan & O'Donovan Alliance

ROD ROUGHAN & O'DONOVAN
AECOM

ROUGHAN & O' DONOVAN
CONSULTING ENGINEERS
ARENA HOUSE, ARENA ROAD,
SANDYFORD, DUBLIN 18
D18 V8P6, IRELAND

Drawn:	Designed:	Checked:	Approved:	Status:
CG	TL	EOC	SMG	D3 - Contract

Project Title: Clontarf to City Centre Project (Main Works)

Drawing Title: General Arrangement SHEET 03 OF 17


Drawing Number: Project | Originator | Volume | Location | Type | Role | Number
C2CC - ROD - HGN - S2_AE - DR - CH - 500003

Scale (A1)	Date:	Job No:	Rev:
1:250	JAN 2022	17.203	C3

Ordnance Survey Ireland Licence No EN 0006519
© Ordnance Survey Ireland/Government of Ireland.

22 February 2023 12:08:24 J:\2017\17203\DWG\CONTRACT\S2-MAIN WORKS\C2CC-ROD-HGN-S2_AE-DR-CH-500001.DWG

DO NOT SCALE USE FIGURED DIMENSIONS ONLY

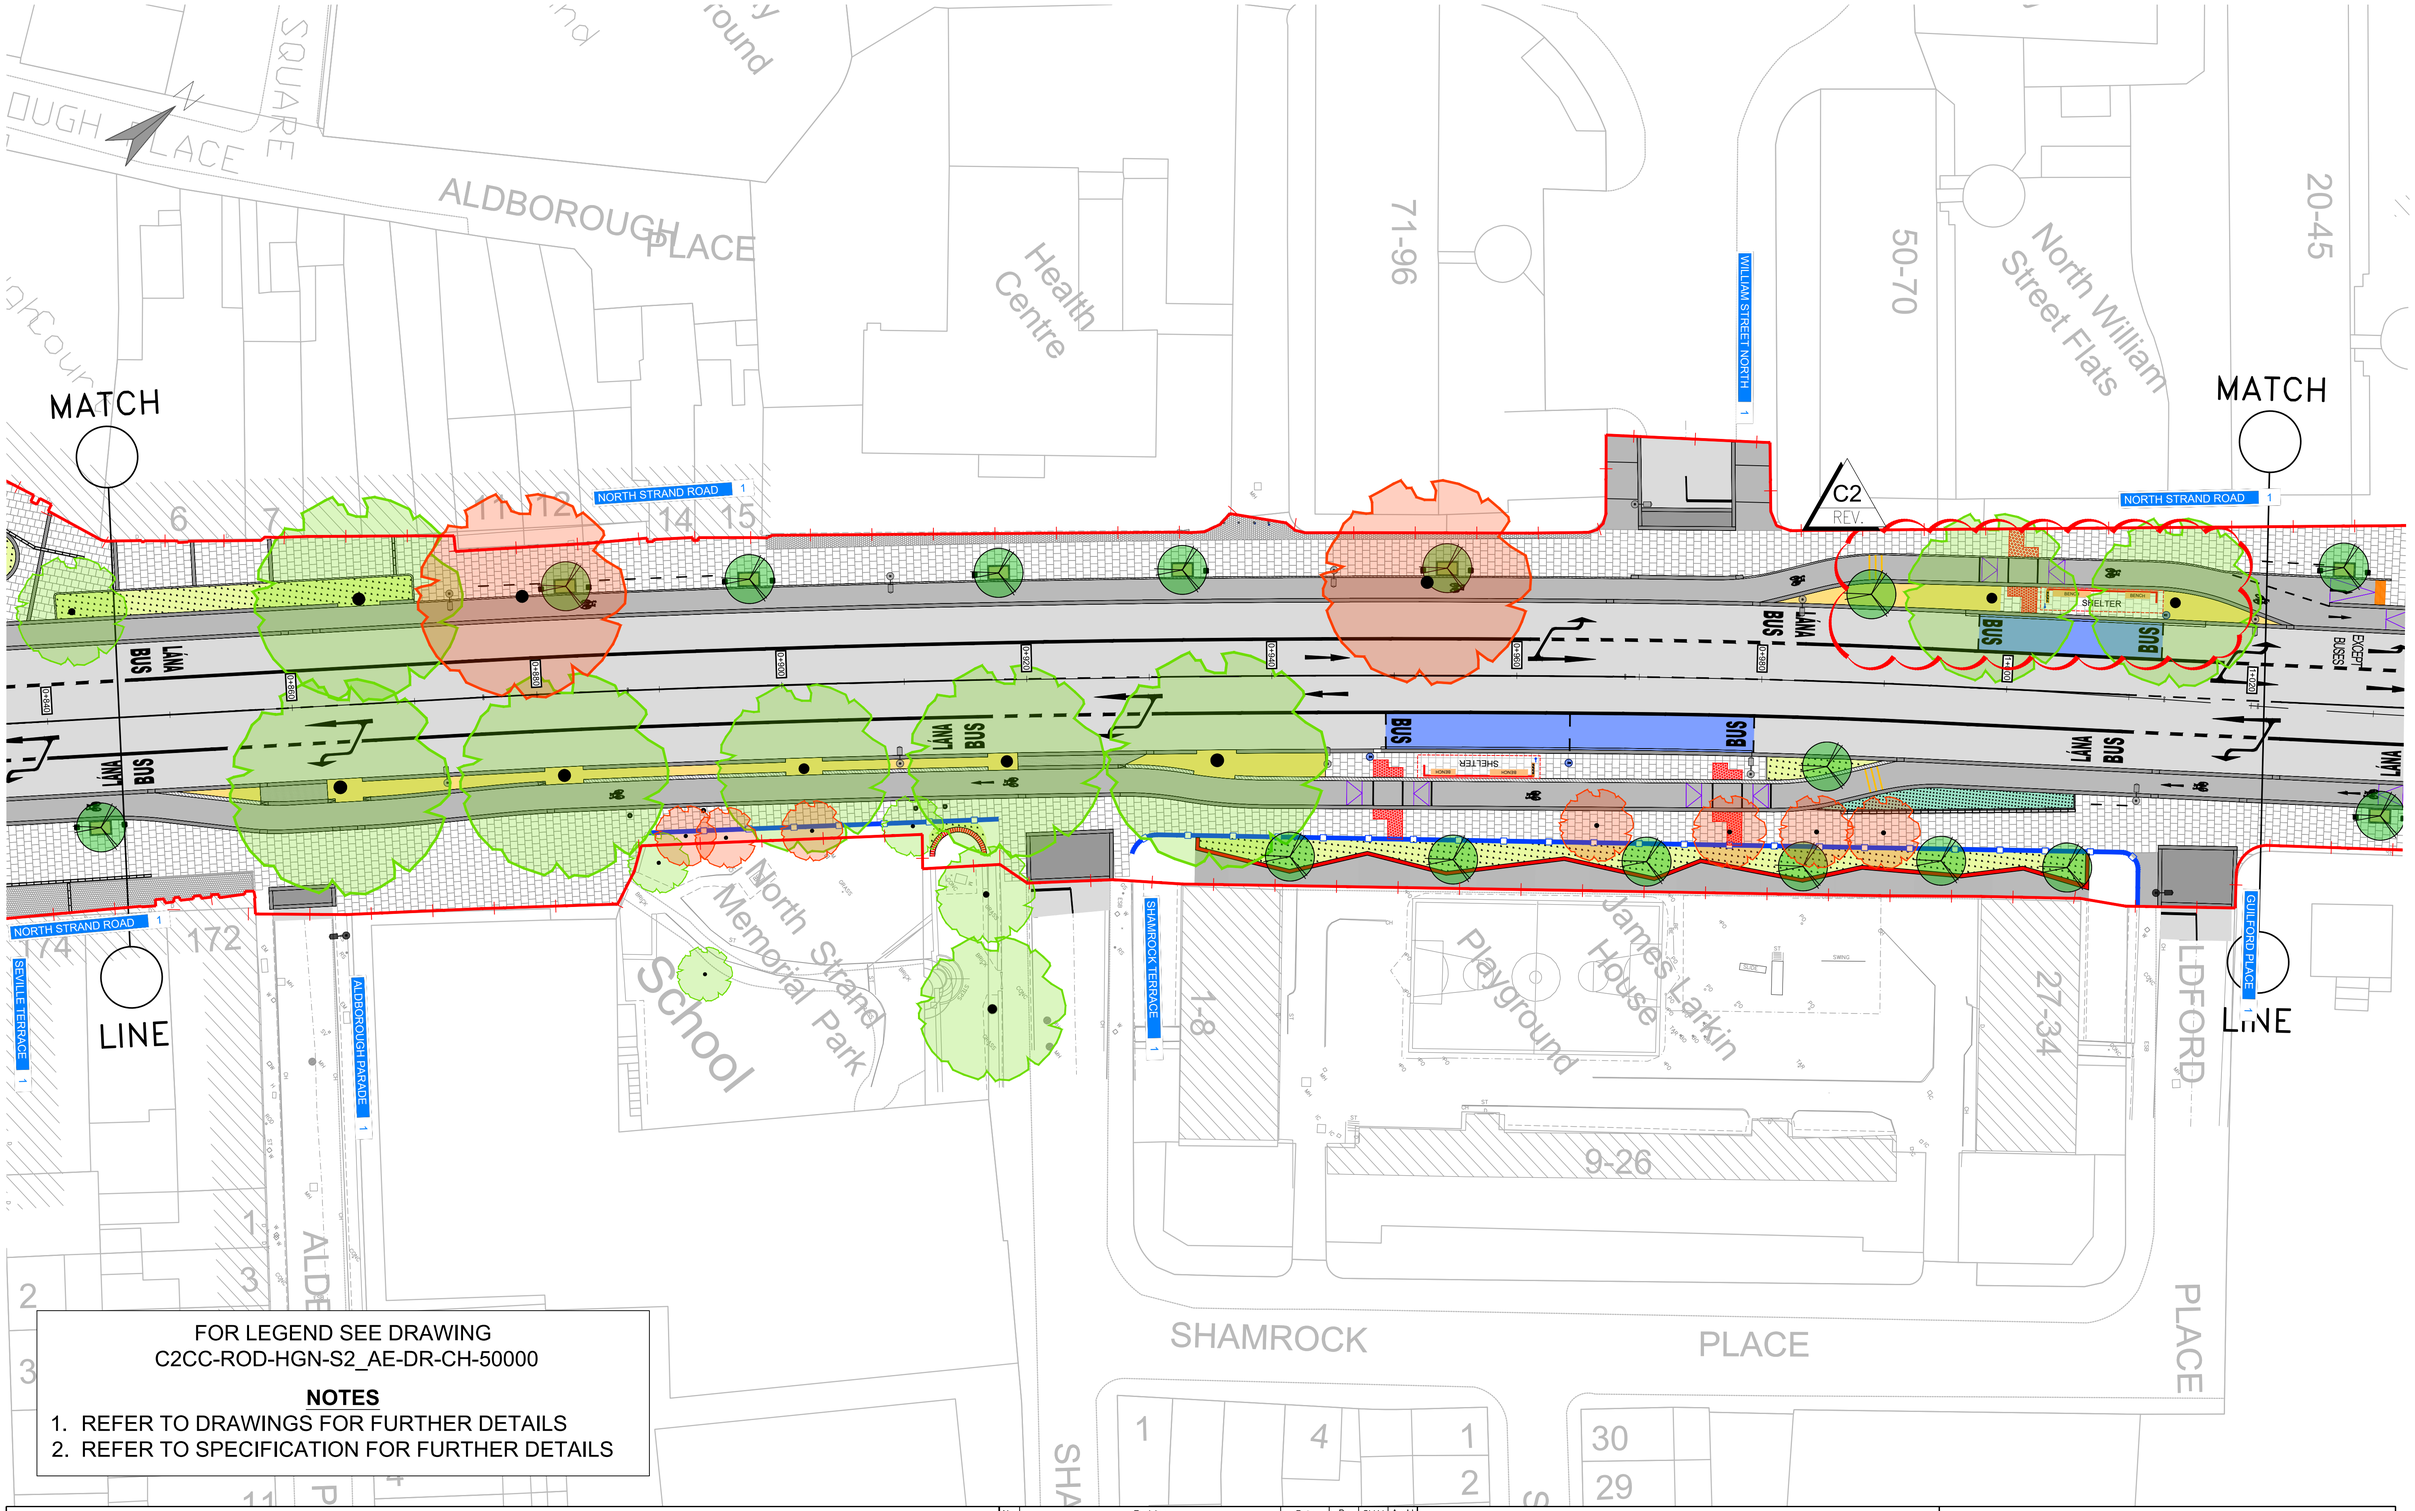

FOR LEGEND SEE DRAWING
C2CC-ROD-HGN-S2_AE-DR-CH-50000

NOTES

1. REFER TO DRAWINGS FOR FURTHER DETAILS
2. REFER TO SPECIFICATION FOR FURTHER DETAILS

No.	Revision	Date	By	Chk'd	App'd
C0	CONTRACT	JAN 2022	CG	EOC	SMG
C1	DESIGN CHANGES	SEP 2022	SD	EOC	SMG
C2	DESIGN CHANGES	NOV 2022	SD	EOC	SMG
-					
-					
-					
-					
-					
-					
-					
-					

Project Ireland 2040 Building Ireland's Future

Comhairle Cathrach Bhaile Átha Cliath Dublin City Council

NTA Údarás Náisiúnta Iompair National Transport Authority

AECOM - Roughan & O'Donovan Alliance

ROD ROUGHAN & O'DONOVAN

AECOM

ROUGHAN & O' DONOVAN
CONSULTING ENGINEERS
ARENA HOUSE, ARENA ROAD,
SANDYFORD, DUBLIN 18
D18 V8P6, IRELAND

Drawn:	Designed:	Checked:	Approved:	Status:
CG	TL	EOC	SMG	D3 - Contract

Project Title: Clontarf to City Centre Project (Main Works)

Drawing Title: General Arrangement SHEET 04 OF 17


Drawing Number: Project | Originator | Volume | Location | Type | Role | Number
C2CC - ROD - HGN - S2_AE - DR - CH - 500004

Scale (A1): 1:250 | Date: JAN 2022 | Job No: 17.203 | Rev: C2

Ordnance Survey Ireland Licence No EN 0006519
© Ordnance Survey Ireland/Government of Ireland.

22 February 2023 12:11:52 J:\2017\17203\DWG\CONTRACT\S2-MAIN WORKS\C2CC-ROD-HGN-S2_AE-DR-CH-500001.DWG

DO NOT SCALE USE FIGURED DIMENSIONS ONLY

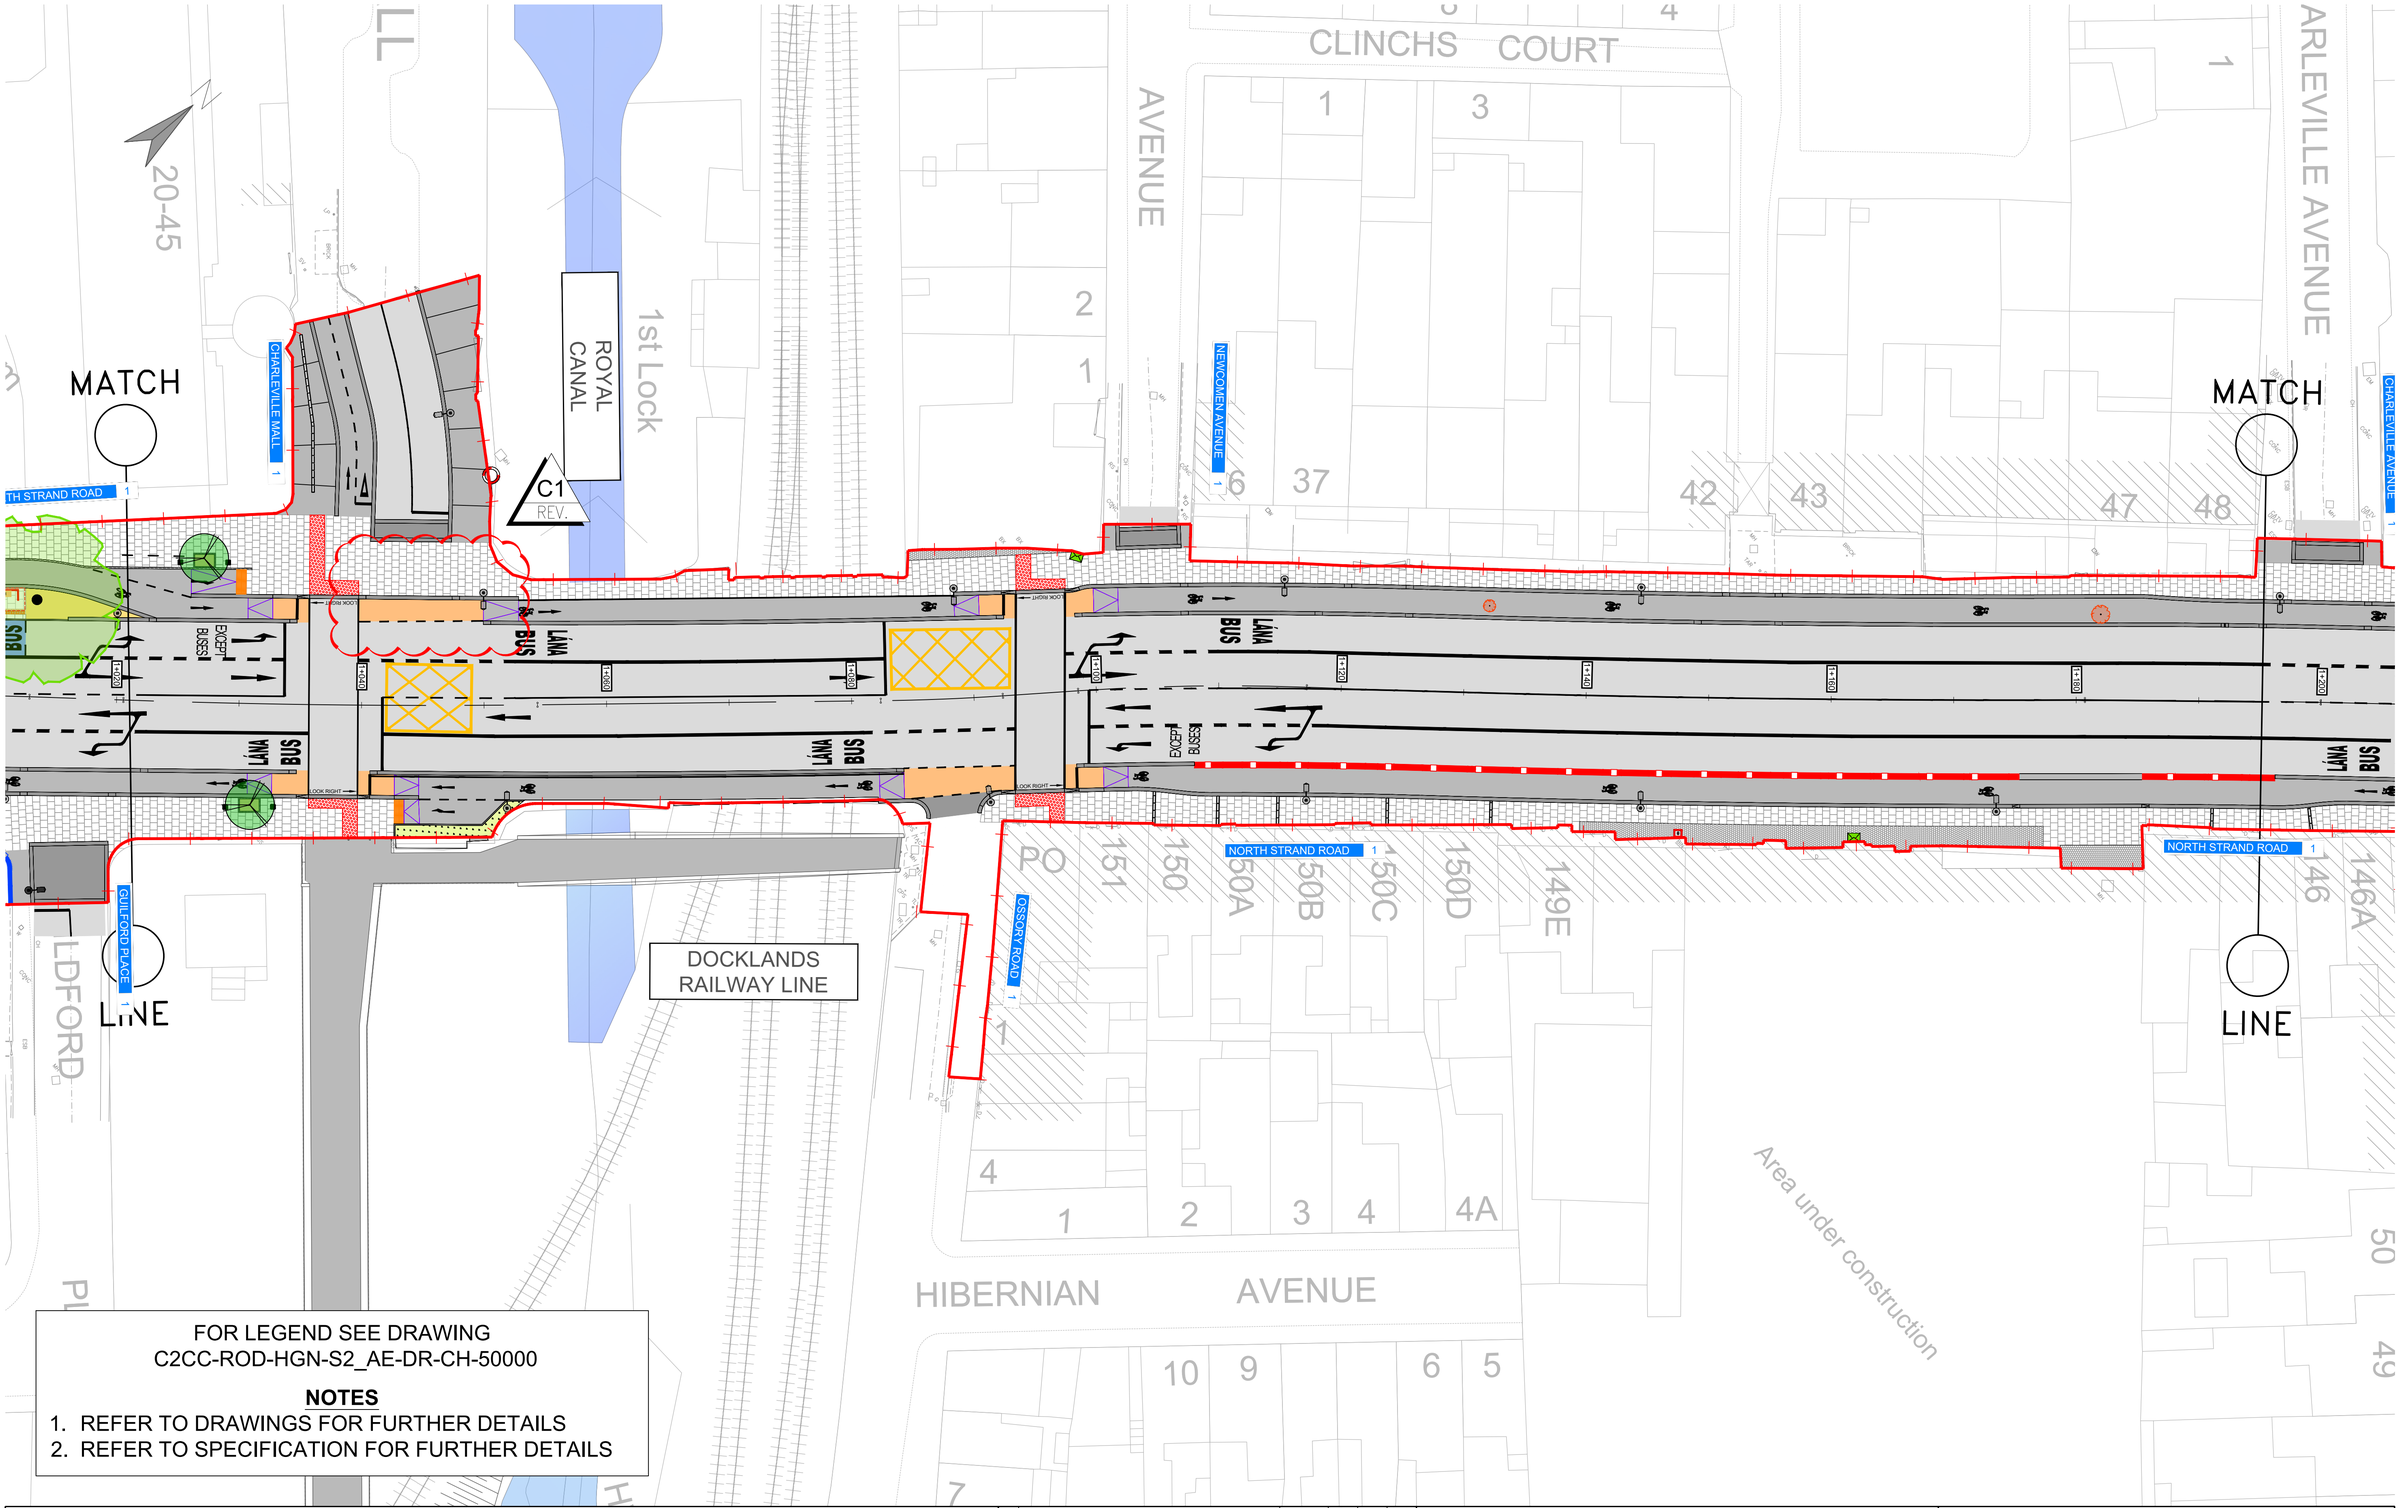

FOR LEGEND SEE DRAWING
C2CC-ROD-HGN-S2_AE-DR-CH-50000

NOTES

1. REFER TO DRAWINGS FOR FURTHER DETAILS
2. REFER TO SPECIFICATION FOR FURTHER DETAILS

Project Ireland 2040 Building Ireland's Future

Comhairle Cathrach Bhaile Átha Cliath
Dublin City Council

NTA
Údarás Náisiúnta Iompair
National Transport Authority

No.	Revision	Date	By	Chk'd	App'd
C0	CONTRACT	JAN 2022	CG	EOC	SMG
C1	PROPOSED INSTRUCTION No. 1	FEB 2022	CG	EOC	SMG
-					
-					
-					
-					
-					
-					
-					
-					
-					

AECOM - Roughan & O'Donovan Alliance

ROD ROUGHAN & O'DONOVAN AECOM

ROUGHAN & O' DONOVAN
CONSULTING ENGINEERS
ARENA HOUSE, ARENA ROAD,
SANDYFORD, DUBLIN 18
D18 V8P6, IRELAND

Drawn: CG | Designed: TL | Checked: EOC | Approved: SMG | Status: D3 - Contract

Project Title: Clontarf to City Centre Project (Main Works)

Drawing Title: General Arrangement SHEET 05 OF 17

Drawing Number: Project C2CC - Originator ROD - Volume HGN - Location S2_AE - Type DR - Role CH - Number 500005


Scale (A1): 1:250 | Date: JAN 2022 | Job No: 17.203 | Rev: C1

Ordnance Survey Ireland Licence No EN 0006519
© Ordnance Survey Ireland/Government of Ireland.

21 March 2022 12:01:43

J:\2017\17203\DWG\CONTRACT\S2-MAIN WORKS\C2CC-ROD-HGN-S2_AE-DR-CH-500001.DWG

DO NOT SCALE USE FIGURED DIMENSIONS ONLY

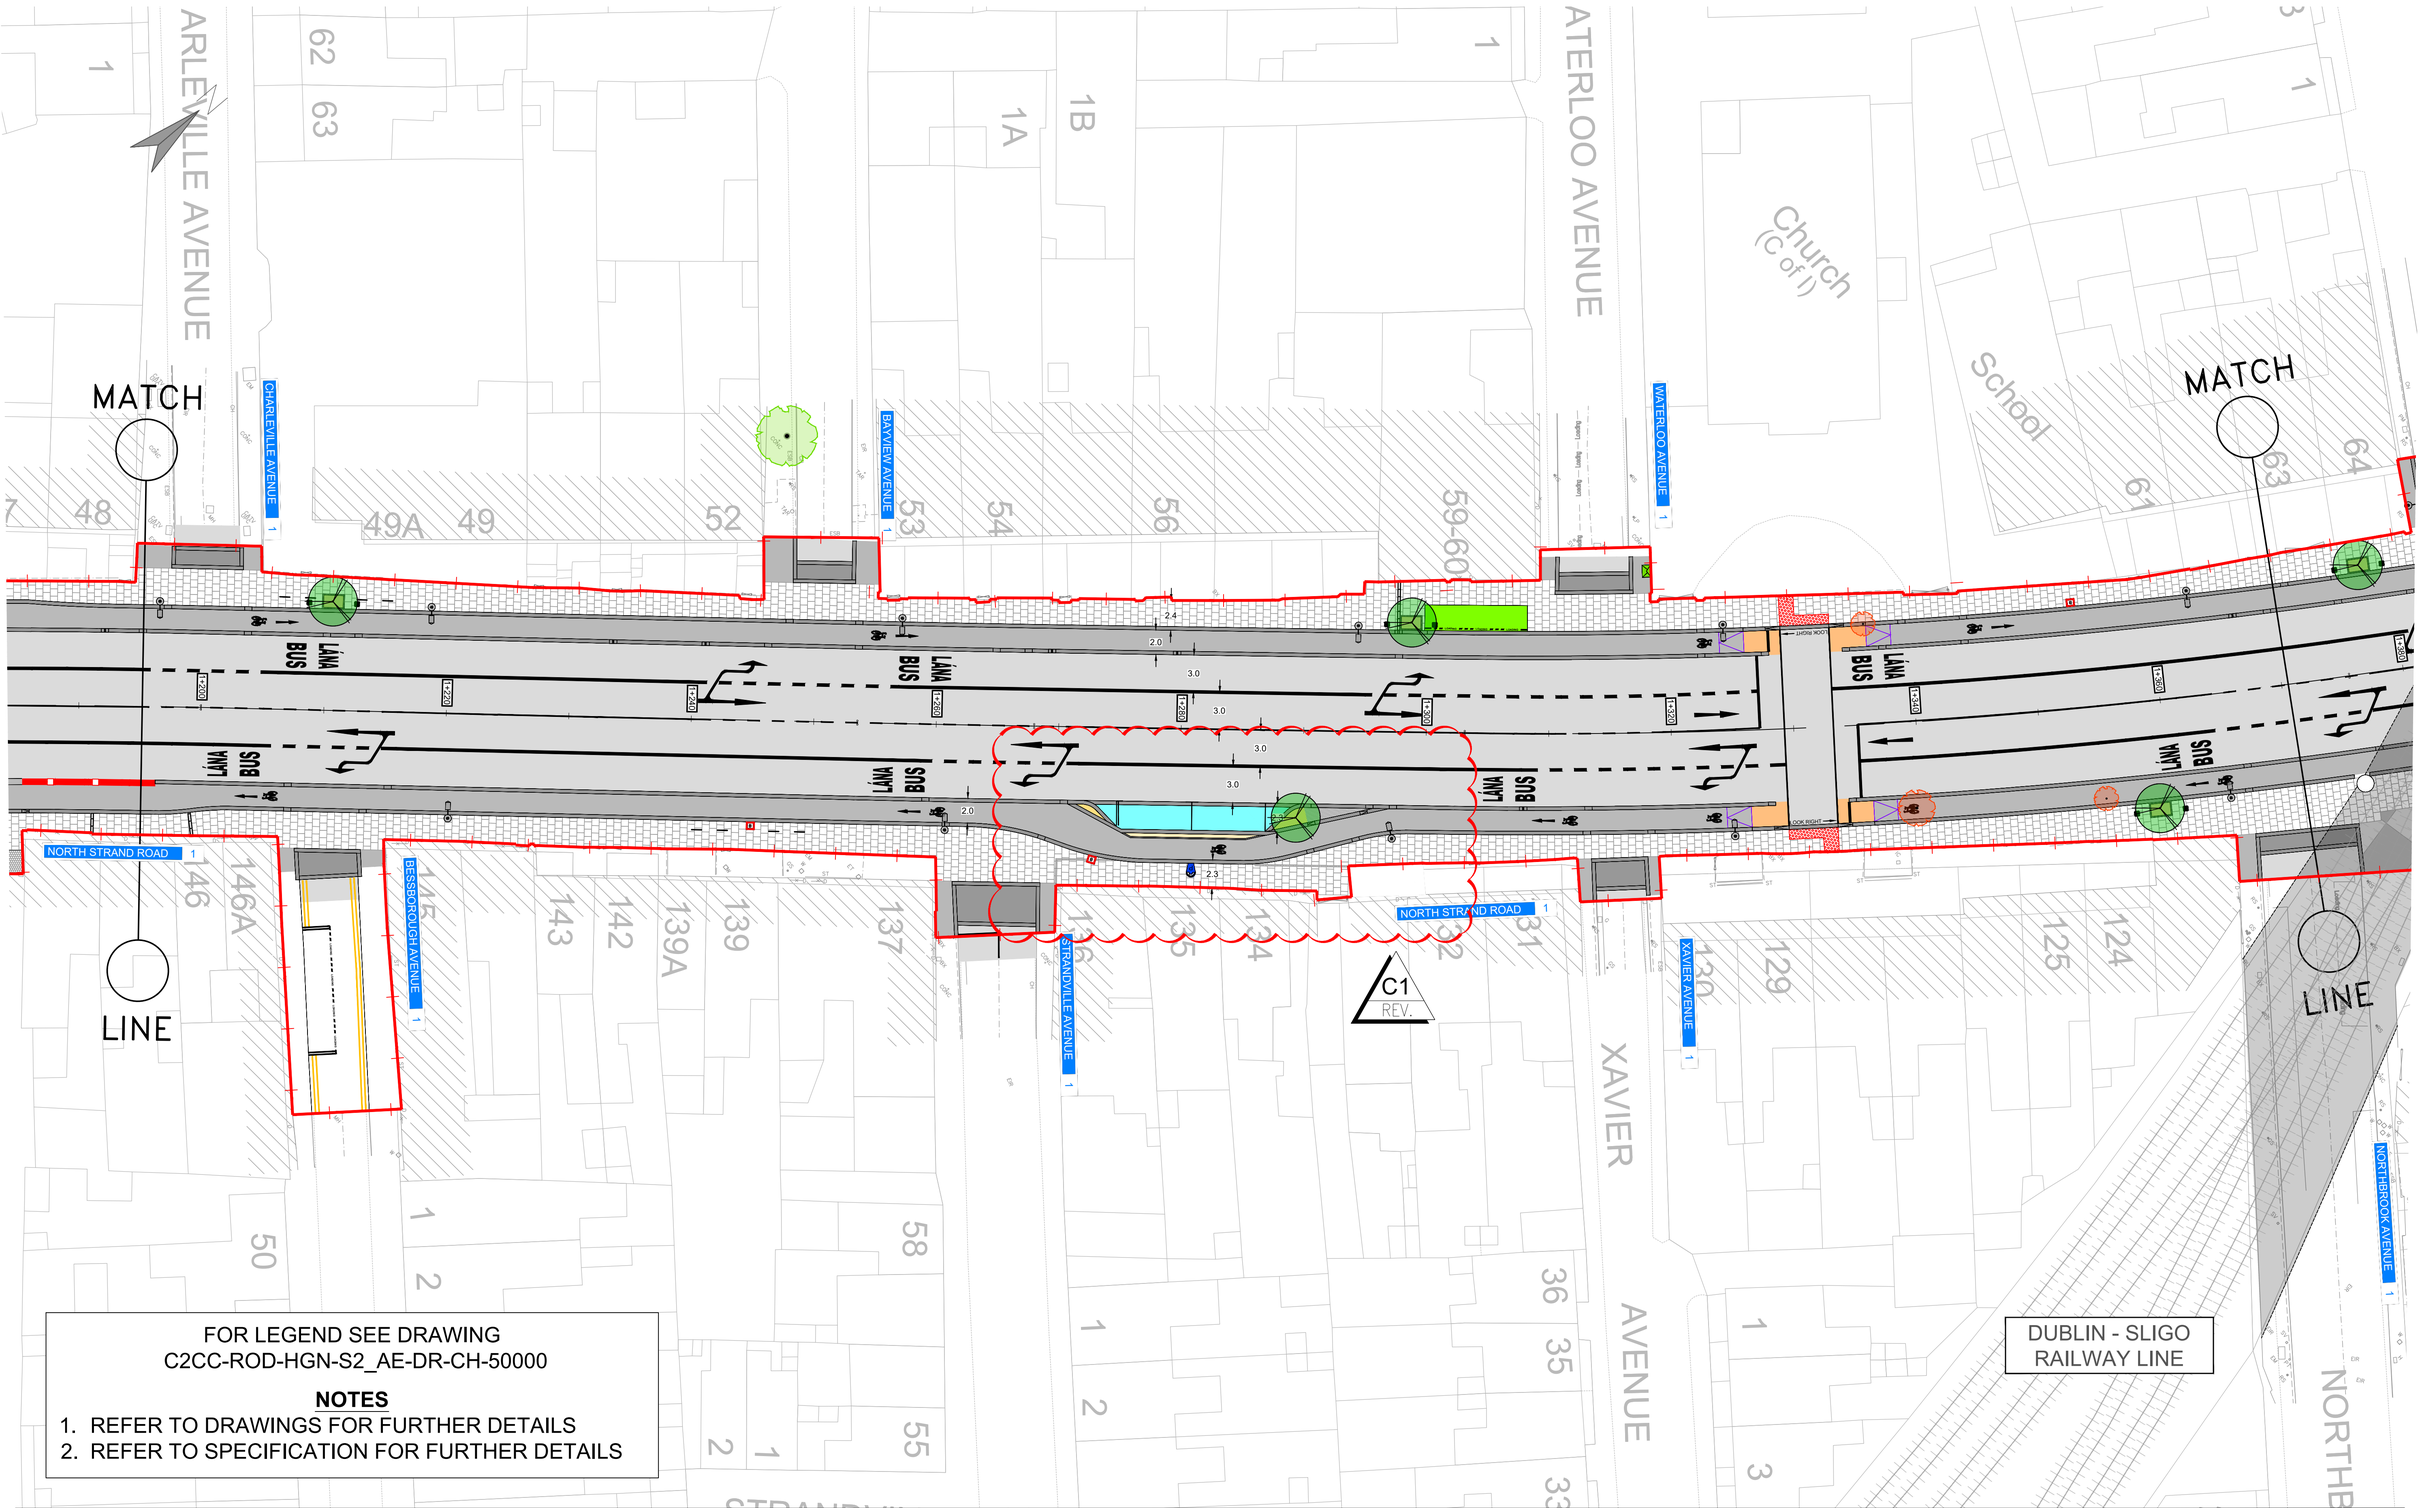

No.	Revision	Date	By	Chk'd	App'd
C0	CONTRACT	JAN 2022	CG	EOC	SMG
C1	DESIGN CHANGES	SEPT 2022	CG	EOC	SMG
-					
-					
-					
-					
-					
-					
-					
-					
-					
-					

AECOM - Roughan & O'Donovan Alliance

ROUGHAN & O' DONOVAN
CONSULTING ENGINEERS
ARENA HOUSE, ARENA ROAD,
SANDYFORD, DUBLIN 18
D18 V8P6, IRELAND

Drawn:	Designed:	Checked:	Approved:	Status:
CG	TL	EOC	SMG	D3 - Contract


Project Title	Clontarf to City Centre Project (Main Works)
Drawing Title	General Arrangement SHEET 06 OF 17
Drawing Number	C2CC - ROD - HGN - S2_AE - DR - CH - 500006

Scale (A1)	1:250	Date:	JAN 2022	Job No:	17.203	Rev:	C1

Ordnance Survey Ireland Licence No EN 0006519
© Ordnance Survey Ireland/Government of Ireland.

30 September 2022 14:58:53 J:\2017\17203\DWG\CONTRACT\S2-MAIN WORKS\C2CC-ROD-HGN-S2_AE-DR-CH-500001.DWG

DO NOT SCALE USE FIGURED DIMENSIONS ONLY

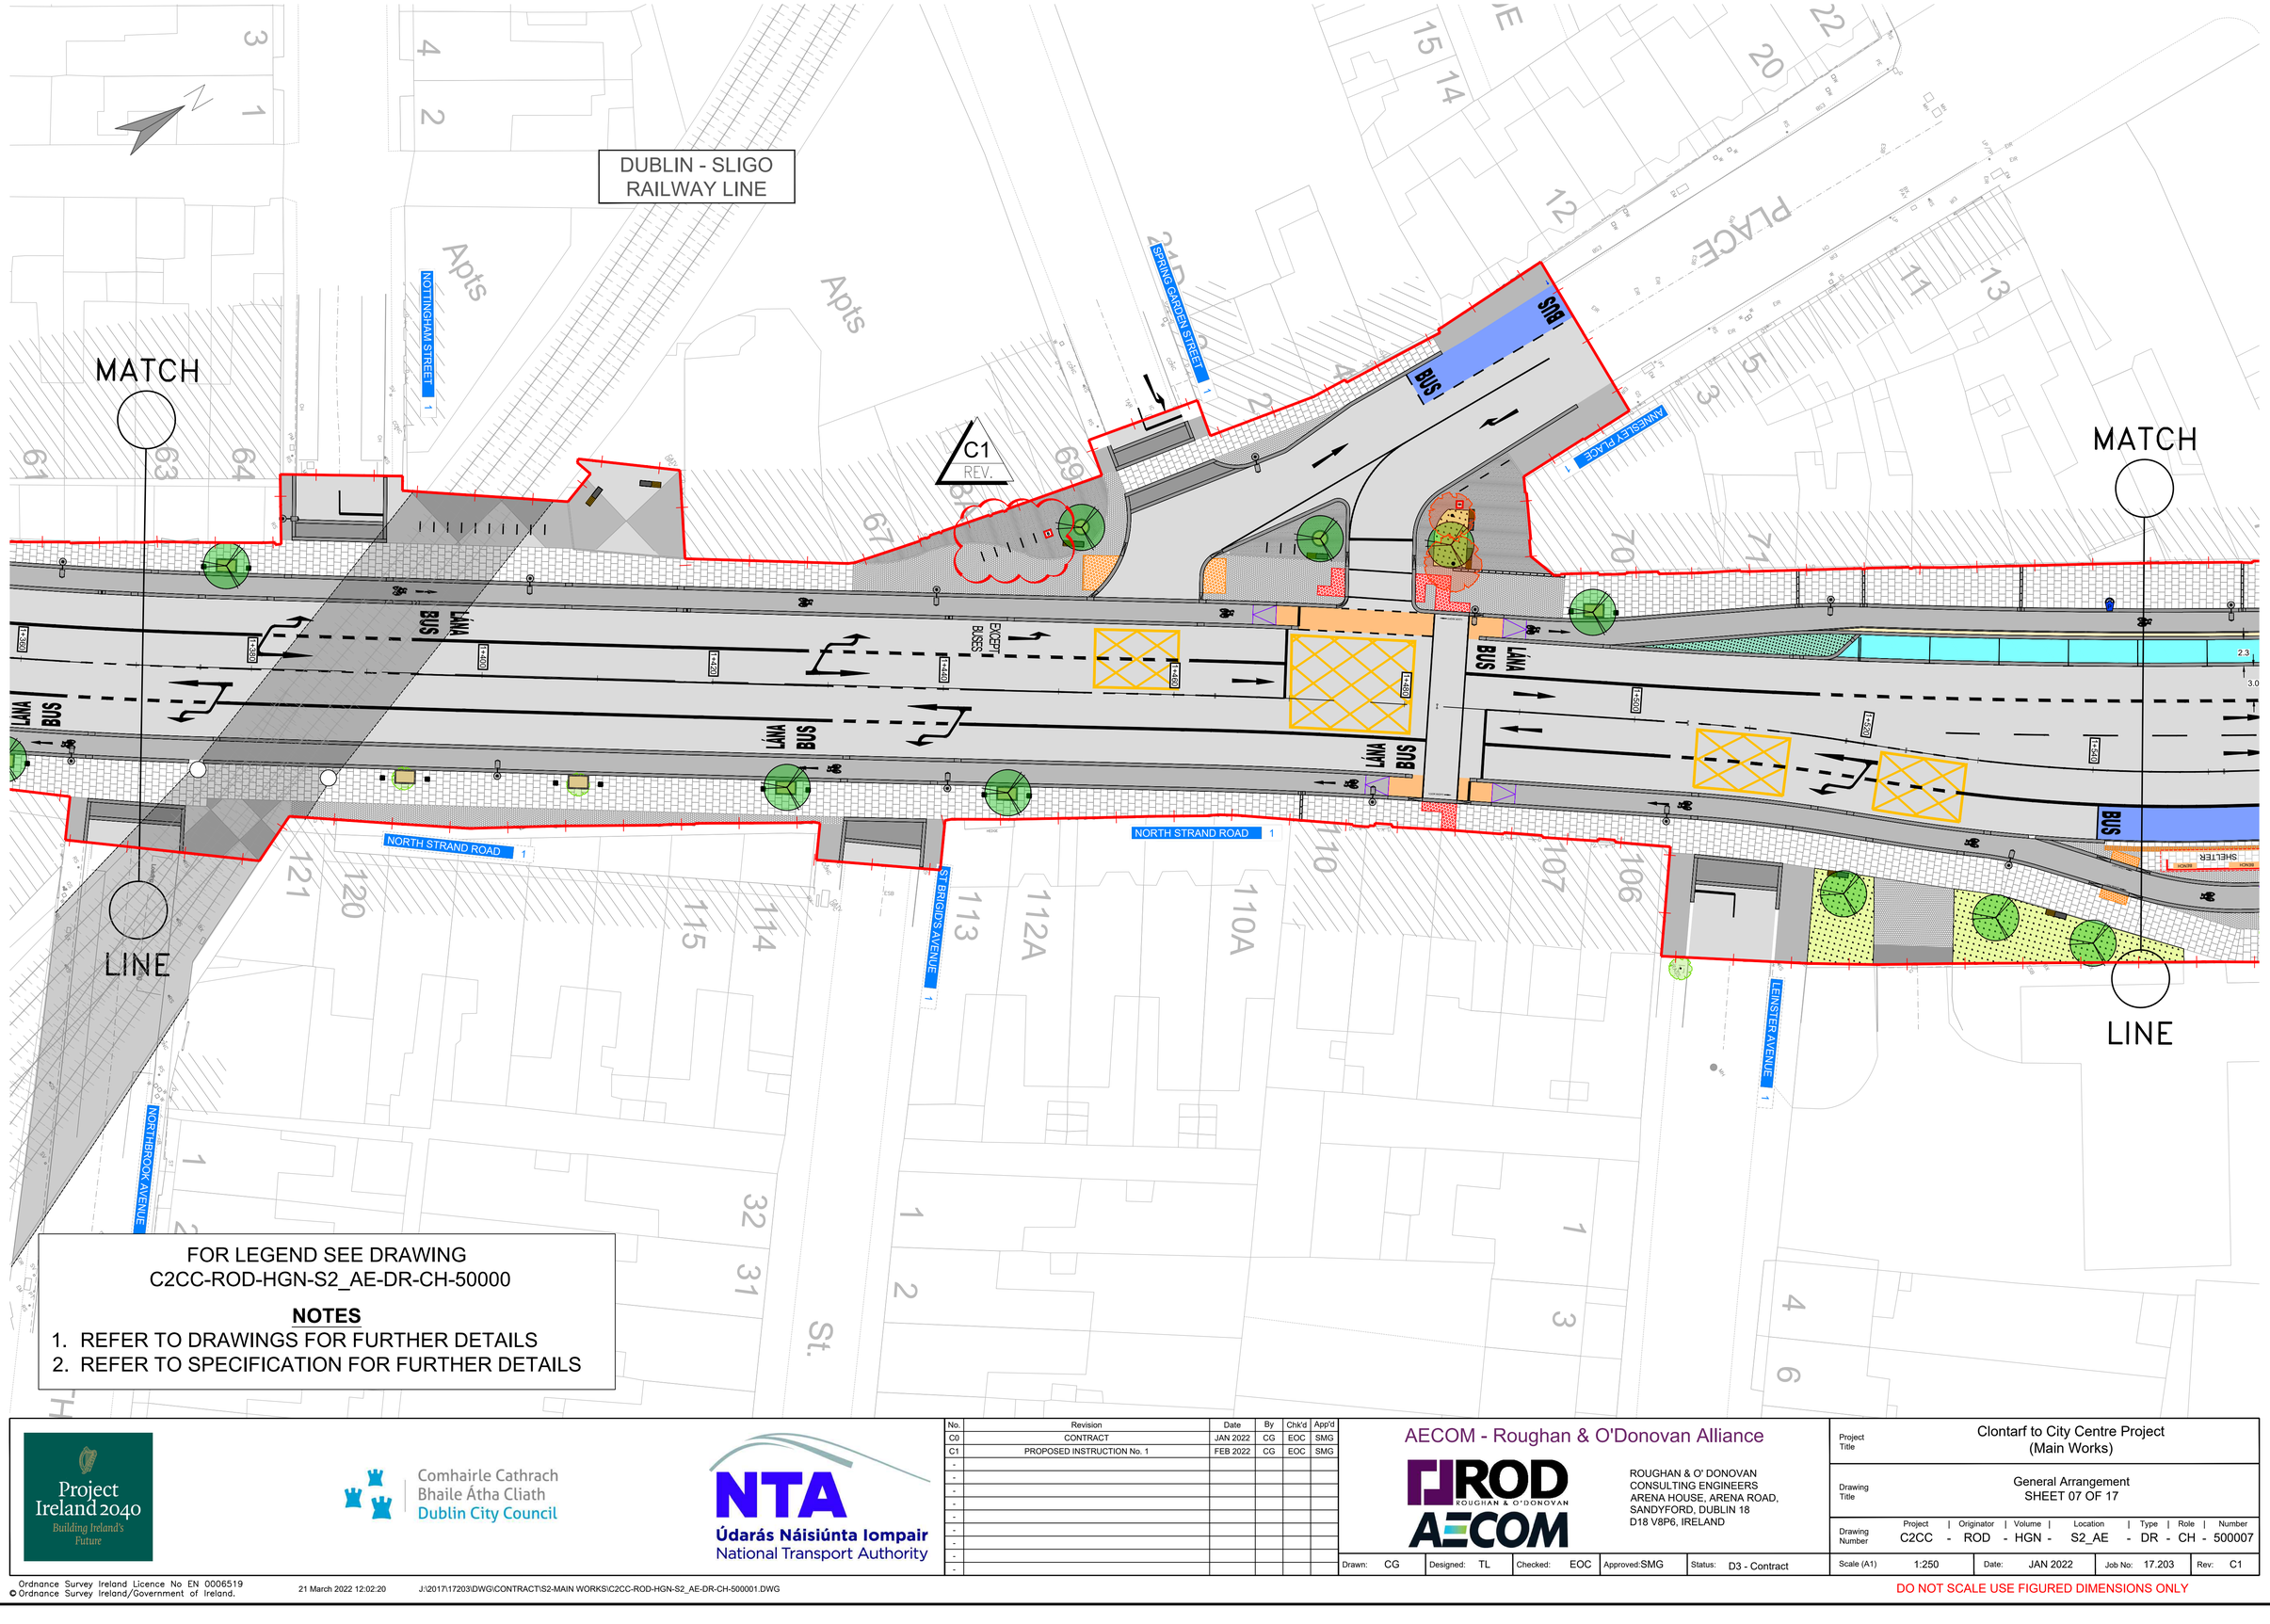

FOR LEGEND SEE DRAWING
C2CC-ROD-HGN-S2_AE-DR-CH-50000

NOTES

1. REFER TO DRAWINGS FOR FURTHER DETAILS
2. REFER TO SPECIFICATION FOR FURTHER DETAILS

Project Ireland 2040 Building Ireland's Future

Comhairle Cathrach Bhaile Átha Cliath
Dublin City Council

NTA
Údarás Náisiúnta Iompair
National Transport Authority

No.	Revision	Date	By	Chk'd	App'd
C0	CONTRACT	JAN 2022	CG	EOC	SMG
C1	PROPOSED INSTRUCTION No. 1	FEB 2022	CG	EOC	SMG
-					
-					
-					
-					
-					
-					
-					
-					
-					

AECOM - Roughan & O'Donovan Alliance

ROD ROUGHAN & O'DONOVAN
AECOM

ROUGHAN & O' DONOVAN
CONSULTING ENGINEERS
ARENA HOUSE, ARENA ROAD,
SANDYFORD, DUBLIN 18
D18 V8P6, IRELAND

Drawn: CG | Designed: TL | Checked: EOC | Approved: SMG | Status: D3 - Contract

Project Title: Clontarf to City Centre Project (Main Works)

Drawing Title: General Arrangement SHEET 07 OF 17

Drawing Number: Project | Originator | Volume | Location | Type | Role | Number
C2CC - ROD - HGN - S2_AE - DR - CH - 500007

Scale (A1): 1:250 | Date: JAN 2022 | Job No: 17.203 | Rev: C1

Ordnance Survey Ireland Licence No EN 0006519
© Ordnance Survey Ireland/Government of Ireland.

21 March 2022 12:02:20

J:\2017\17203\DWG\CONTRACT\S2-MAIN WORKS\C2CC-ROD-HGN-S2_AE-DR-CH-500001.DWG

DO NOT SCALE USE FIGURED DIMENSIONS ONLY

MATCH

C4 REV.

LINE

C4 REV.

MATCH

LINE

SHELTER

SHELTER

BUS

LÁNA BUS

NORTH STRAND ROAD 1

POPLAR ROW 1

ANNESLEY BRIDGE ROAD 1

EAST WALL ROAD 1

EXCEPT BUSES

RIVER TOLKA

Tolka River

Bank

Fire Station

COTTAGES

FOR LEGEND SEE DRAWING
C2CC-ROD-HGN-S2_AE-DR-CH-50000

NOTES

1. REFER TO DRAWINGS FOR FURTHER DETAILS
2. REFER TO SPECIFICATION FOR FURTHER DETAILS

Project Ireland 2040 Building Ireland's Future

Comhairle Cathrach Bhaile Átha Cliath Dublin City Council

NTA Údarás Náisiúnta Iompair National Transport Authority

No.	Revision	Date	By	Chk'd	App'd
C0	CONTRACT	JAN 2022	CG	EOC	SMG
C1	PROPOSED INSTRUCTION No. 1	FEB 2022	AG	EOC	SMG
C2	DESIGN CHANGES	AUG 2022	SD	EOC	SMG
C3	DESIGN CHANGES	FEB 2023	SD	EOC	SMG
C4	DESIGN CHANGES	FEB 2023	SD	EOC	SMG
-					
-					
-					
-					
-					
-					

AECOM - Roughan & O'Donovan Alliance

ROD ROUGHAN & O'DONOVAN AECOM

ROUGHAN & O' DONOVAN
CONSULTING ENGINEERS
ARENA HOUSE, ARENA ROAD,
SANDYFORD, DUBLIN 18
D18 V8P6, IRELAND

Drawn: CG | Designed: TL | Checked: EOC | Approved: SMG | Status: D3 - Contract

Project Title: Clontarf to City Centre Project (Main Works)

Drawing Title: General Arrangement SHEET 08 OF 17

Drawing Number: Project | Originator | Volume | Location | Type | Role | Number
C2CC - ROD - HGN - S2_AE - DR - CH - 500008


Scale (A1): 1:250 | Date: JAN 2022 | Job No: 17.203 | Rev: C4

DO NOT SCALE USE FIGURED DIMENSIONS ONLY

Ordnance Survey Ireland Licence No EN 0006519
© Ordnance Survey Ireland/Government of Ireland.

22 February 2023 17:05:50

J:\2017\17203\DWG\CONTRACT\S2-MAIN WORKS\C2CC-ROD-HGN-S2_AE-DR-CH-500001.DWG

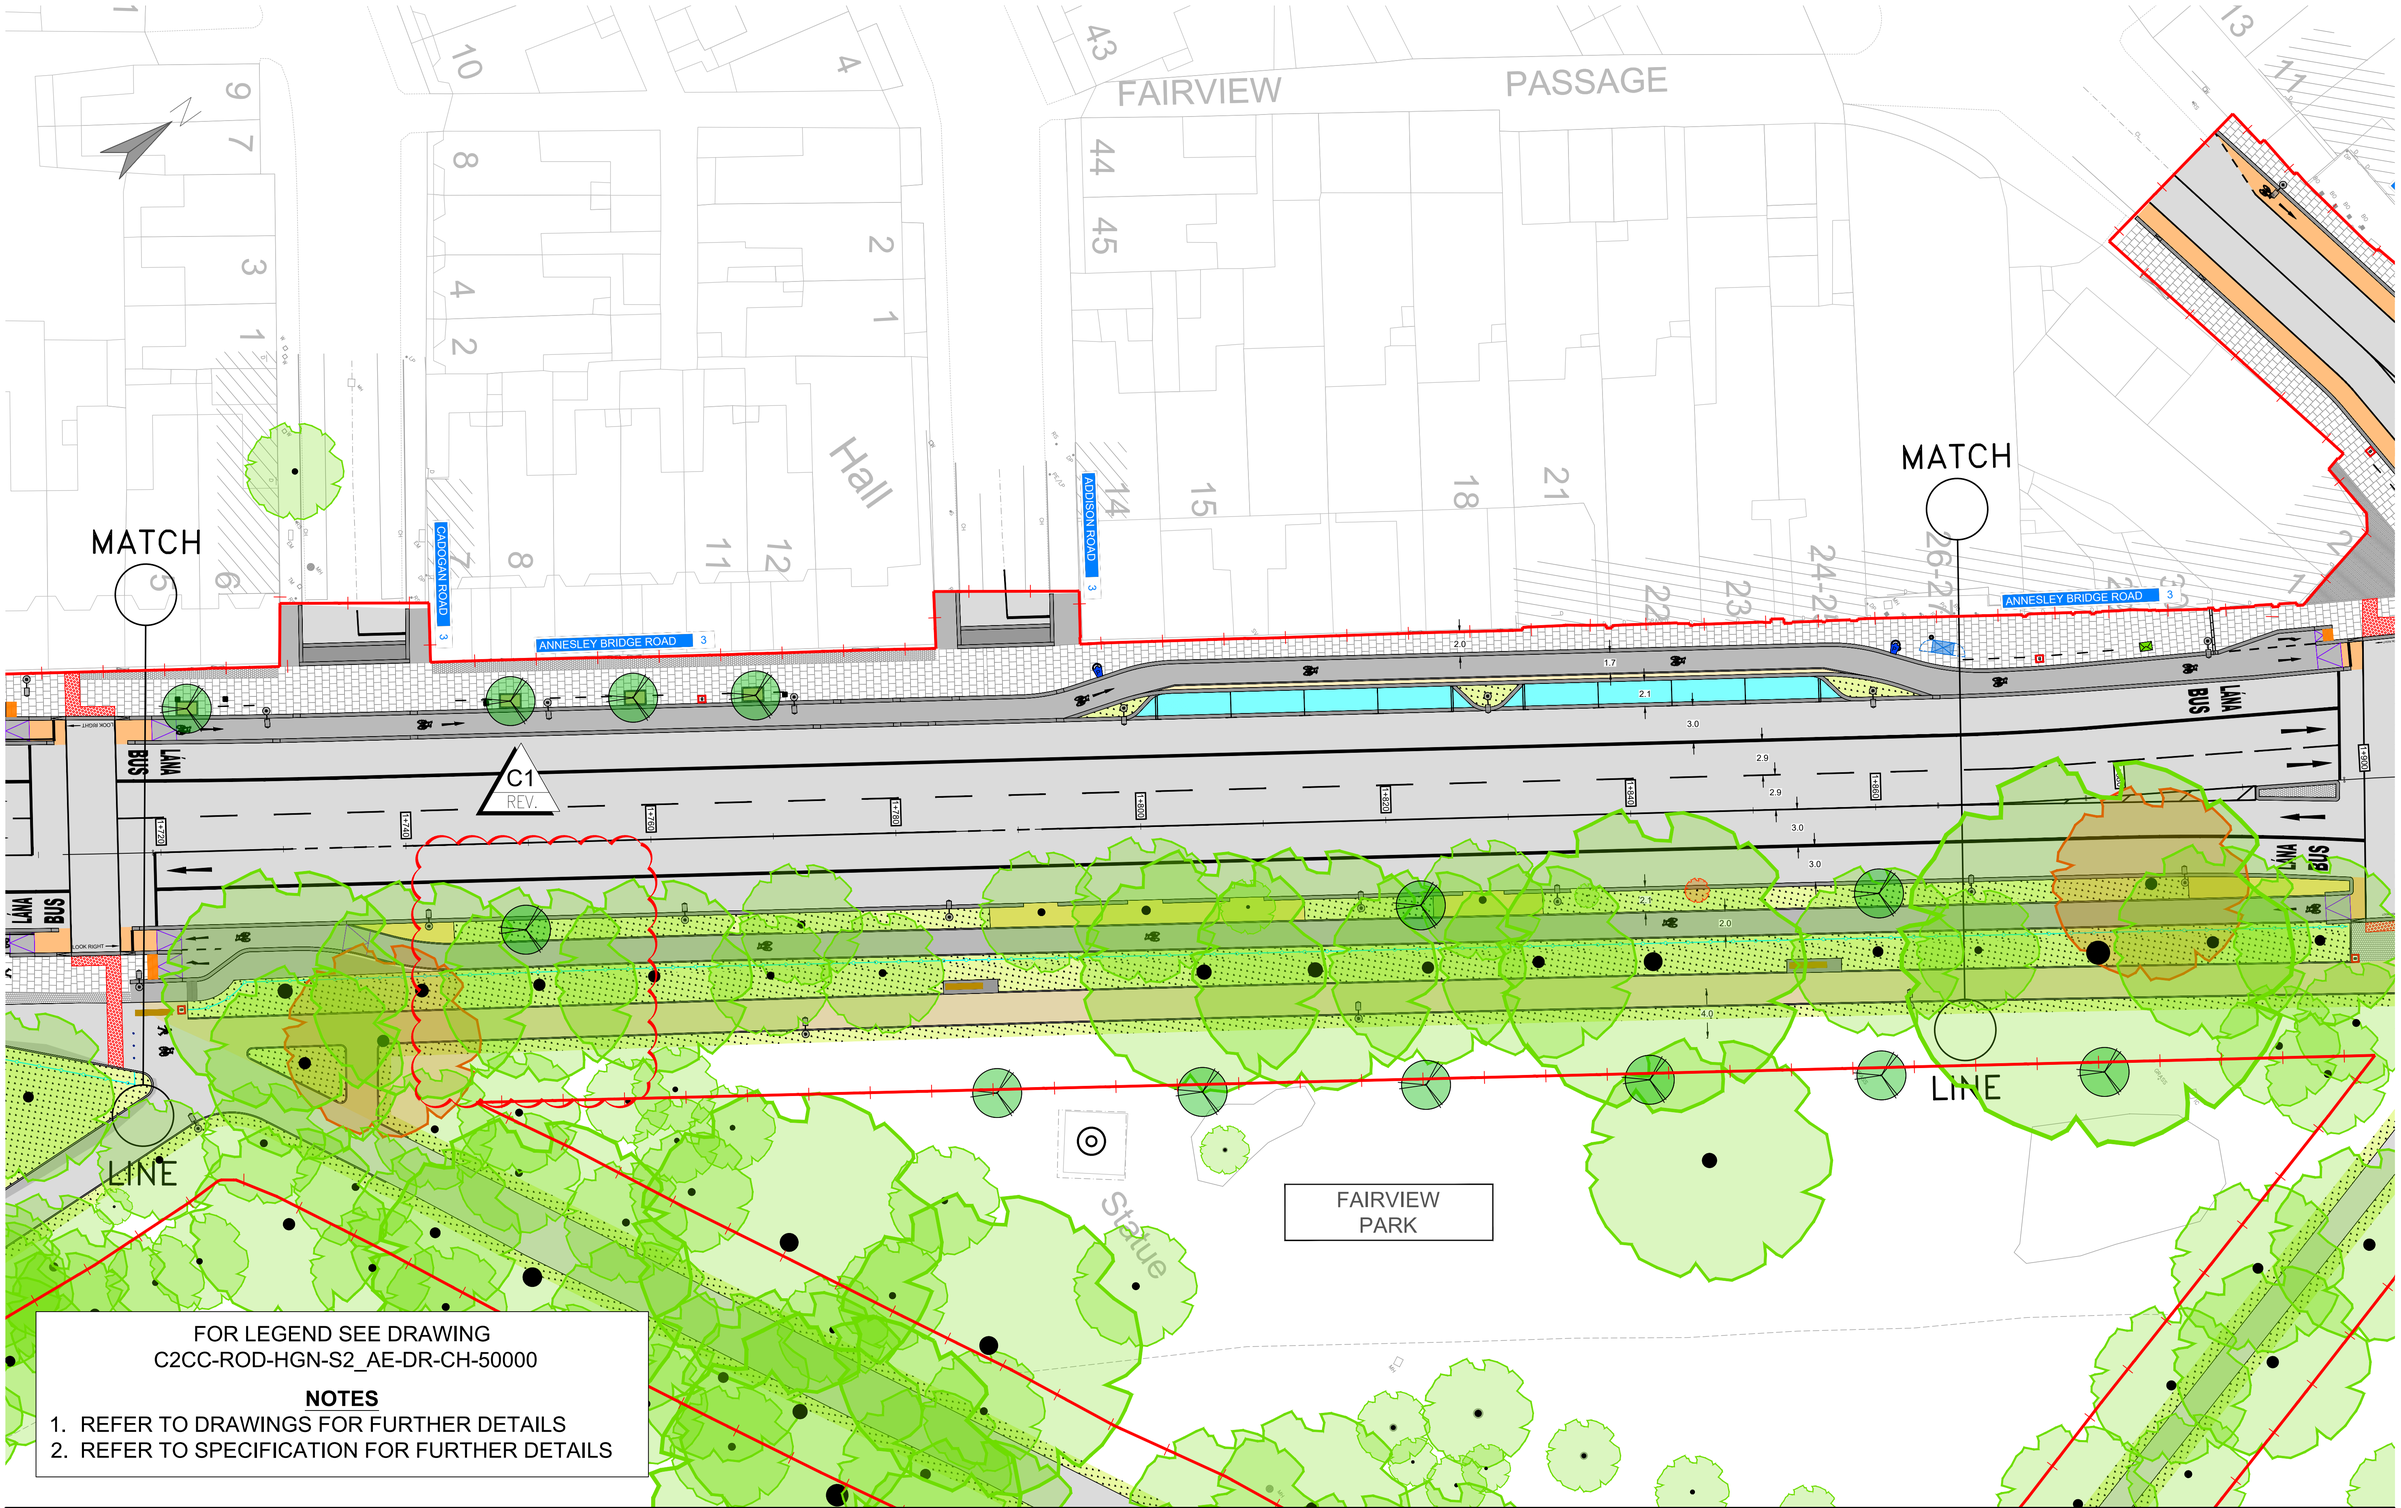

FOR LEGEND SEE DRAWING
C2CC-ROD-HGN-S2_AE-DR-CH-50000

NOTES

1. REFER TO DRAWINGS FOR FURTHER DETAILS
2. REFER TO SPECIFICATION FOR FURTHER DETAILS

Project Ireland 2040 Building Ireland's Future

Comhairle Cathrach Bhaile Átha Cliath
Dublin City Council

NTA Údarás Náisiúnta Iompair National Transport Authority

No.	Revision	Date	By	Chk'd	App'd
C0	CONTRACT	JAN 2022	CG	EOC	SMG
C1	PROPOSED INSTRUCTION No. 1	FEB 2022	CG	EOC	SMG
-					
-					
-					
-					
-					
-					
-					
-					
-					

AECOM - Roughan & O'Donovan Alliance

ROD ROUGHAN & O'DONOVAN
AECOM

ROUGHAN & O' DONOVAN
CONSULTING ENGINEERS
ARENA HOUSE, ARENA ROAD,
SANDYFORD, DUBLIN 18
D18 V8P6, IRELAND

Drawn:	Designed:	Checked:	Approved:	Status:
CG	TL	EOC	SMG	D3 - Contract

Project Title: Clontarf to City Centre Project (Main Works)

Drawing Title: General Arrangement SHEET 09 OF 17

Drawing Number: C2CC - ROD - HGN - S2_AE - DR - CH - 500009


Scale (A1)	Date:	Job No:	Rev:
1:250	JAN 2022	17.203	C1

Ordnance Survey Ireland Licence No EN 0006519
© Ordnance Survey Ireland/Government of Ireland.

21 March 2022 12:04:20

J:\2017\17203\DWG\CONTRACT\S2-MAIN WORKS\C2CC-ROD-HGN-S2_AE-DR-CH-500001.DWG

DO NOT SCALE USE FIGURED DIMENSIONS ONLY

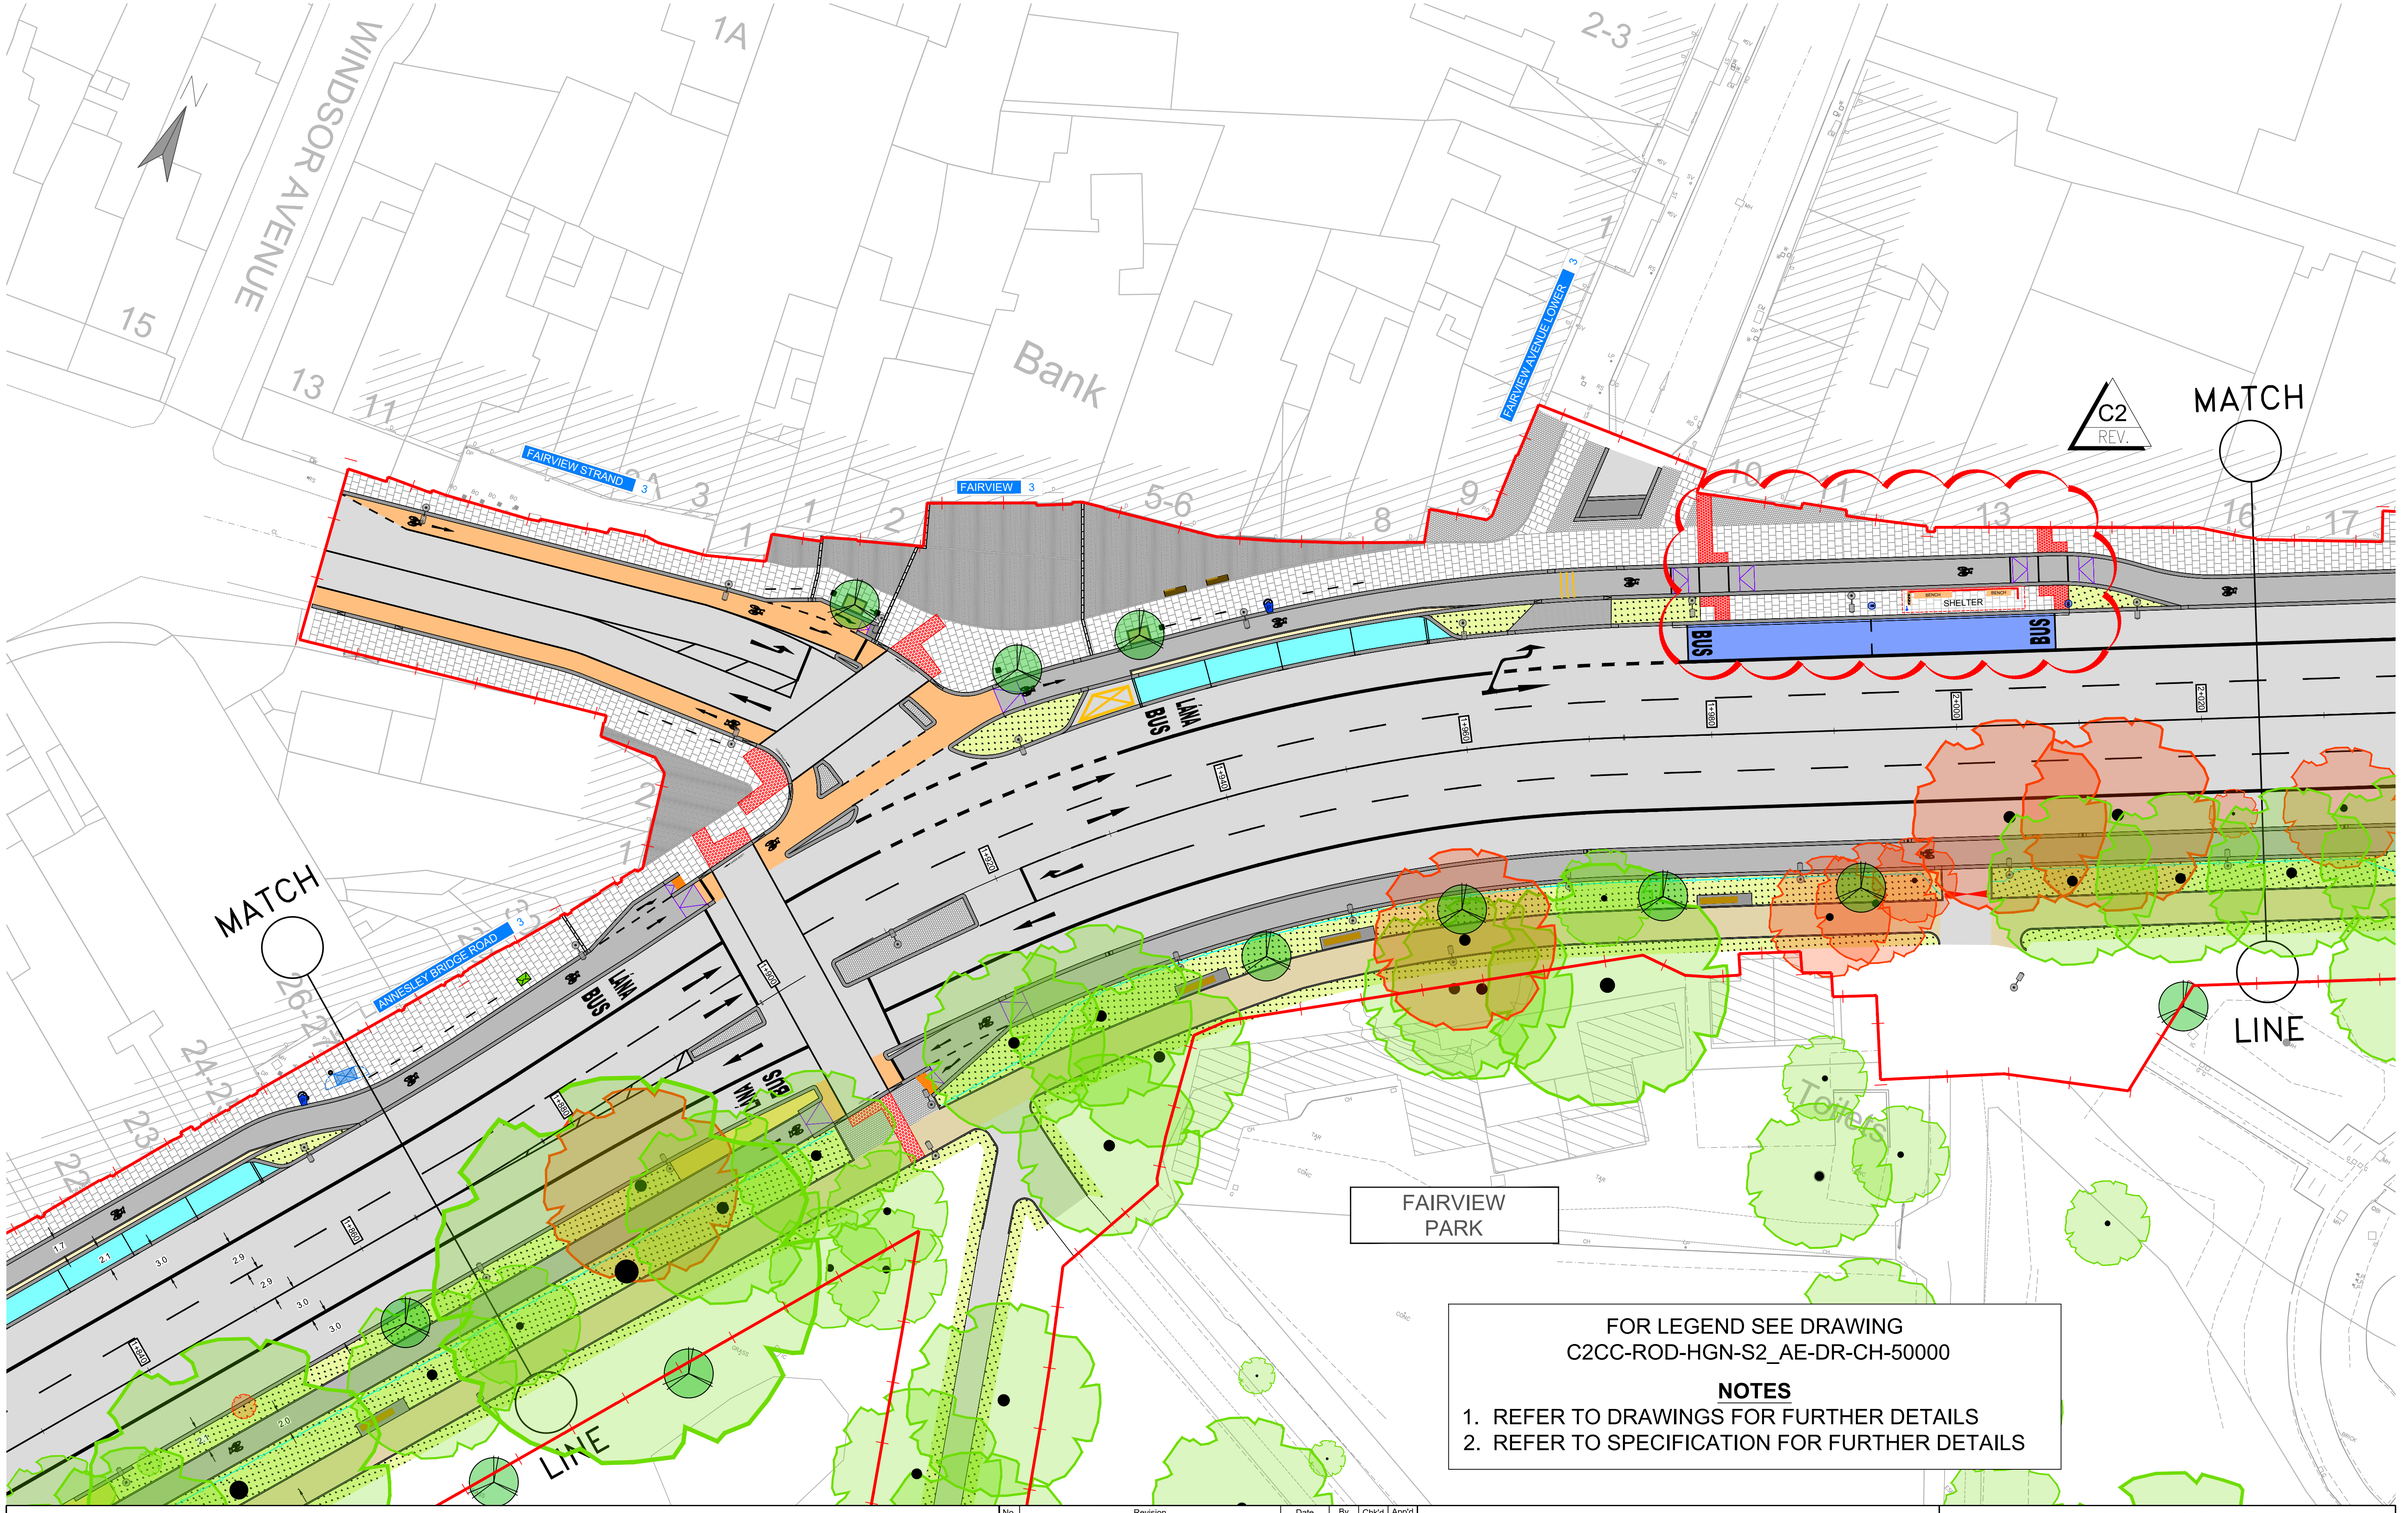

FOR LEGEND SEE DRAWING
C2CC-ROD-HGN-S2_AE-DR-CH-50000

NOTES

1. REFER TO DRAWINGS FOR FURTHER DETAILS
2. REFER TO SPECIFICATION FOR FURTHER DETAILS

Project Ireland 2040 Building Ireland's Future

Comhairle Cathrach Bhaile Átha Cliath
Dublin City Council

NTA
Údarás Náisiúnta Iompair
National Transport Authority

No.	Revision	Date	By	Chk'd	App'd
C0	CONTRACT	JAN 2022	CG	EOC	SMG
C1	PROPOSED INSTRUCTION No. 1	FEB 2022	CG	EOC	SMG
C2	DESIGN CHANGES	NOV 2022	SD	EOC	SMG
-					
-					
-					
-					
-					
-					
-					
-					

AECOM - Roughan & O'Donovan Alliance

ROD ROUGHAN & O'DONOVAN
AECOM

ROUGHAN & O' DONOVAN
CONSULTING ENGINEERS
ARENA HOUSE, ARENA ROAD,
SANDYFORD, DUBLIN 18
D18 V8P6, IRELAND

Drawn: CG | Designed: TL | Checked: EOC | Approved: SMG | Status: D3 - Contract

Project Title: Clontarf to City Centre Project (Main Works)

Drawing Title: General Arrangement SHEET 10 OF 17


Drawing Number: C2CC - ROD - HGN - S2_AE - DR - CH - 500010

Scale (A1): 1:250 | Date: JAN 2022 | Job No: 17.203 | Rev: C2

Ordnance Survey Ireland Licence No EN 0006519
© Ordnance Survey Ireland/Government of Ireland.

22 February 2023 12:09:35 J:\2017\17203\DWG\CONTRACT\S2-MAIN WORKS\C2CC-ROD-HGN-S2_AE-DR-CH-500001.DWG

DO NOT SCALE USE FIGURED DIMENSIONS ONLY

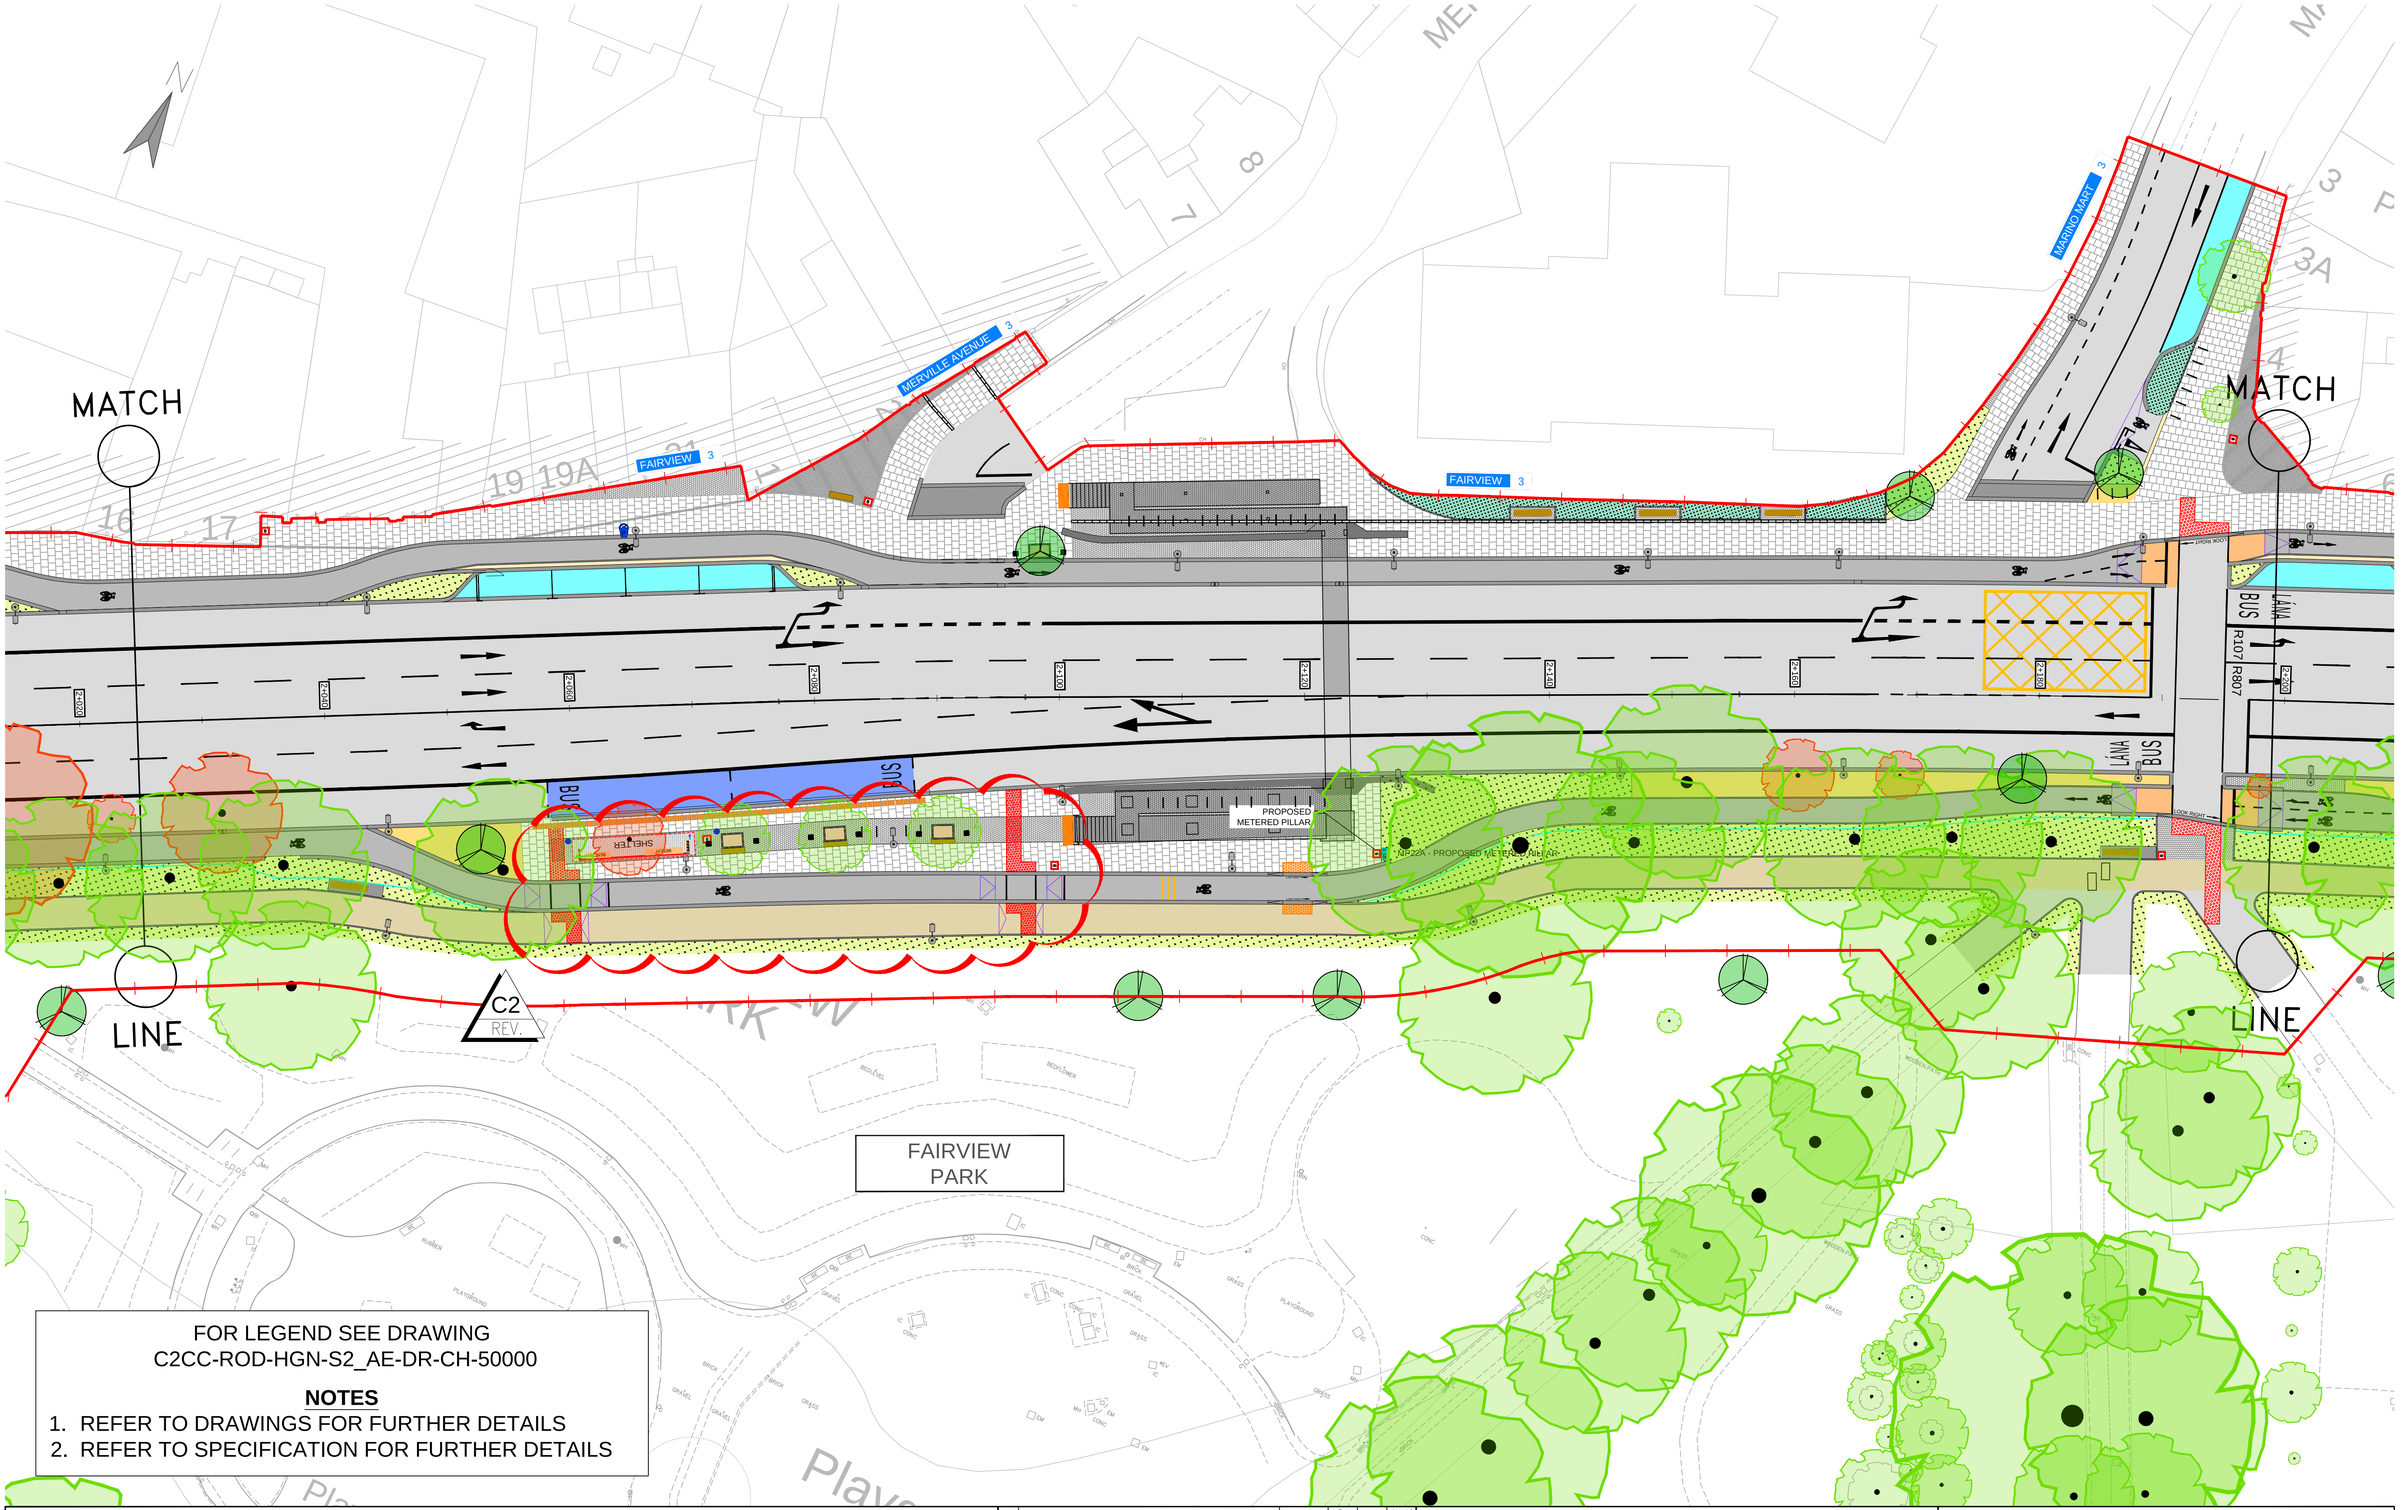

No.	Revision	Date	By	Chk'd	App'd
C0	CONTRACT	JAN 2022	CG	EOC	SMG
C1	PROPOSED INSTRUCTION No. 1	FEB 2022	CG	EOC	SMG
C2	DESIGN CHANGES	AUG 2022	SD	EOC	SMG
-					
-					
-					
-					
-					
-					
-					
-					

AECOM - Roughan & O'Donovan Alliance

ROUGHAN & O' DONOVAN
CONSULTING ENGINEERS
ARENA HOUSE, ARENA ROAD,
SANDYFORD, DUBLIN 18
D18 V8P6, IRELAND

Drawn:	Designed:	Checked:	Approved:	Status:
CG	TL	EOC	SMG	D3 - Contract

Project Title: Clontarf to City Centre Project (Main Works)

Drawing Title: General Arrangement SHEET 11 OF 17


Drawing Number	Project	Originator	Volume	Location	Type	Role	Number
	C2CC	ROD	HGN	S2_AE	DR	CH	500011

Scale (A1)	Date:	Job No:	Rev:
1:250	JAN 2022	17.203	C2

Ordnance Survey Ireland Licence No EN 0006519
© Ordnance Survey Ireland/Government of Ireland.

05 September 2022 17:30:21 J:\2017\17203\DWG\CONTRACT\S2-MAIN WORKS\C2CC-ROD-HGN-S2_AE-DR-CH-500001.DWG

DO NOT SCALE USE FIGURED DIMENSIONS ONLY

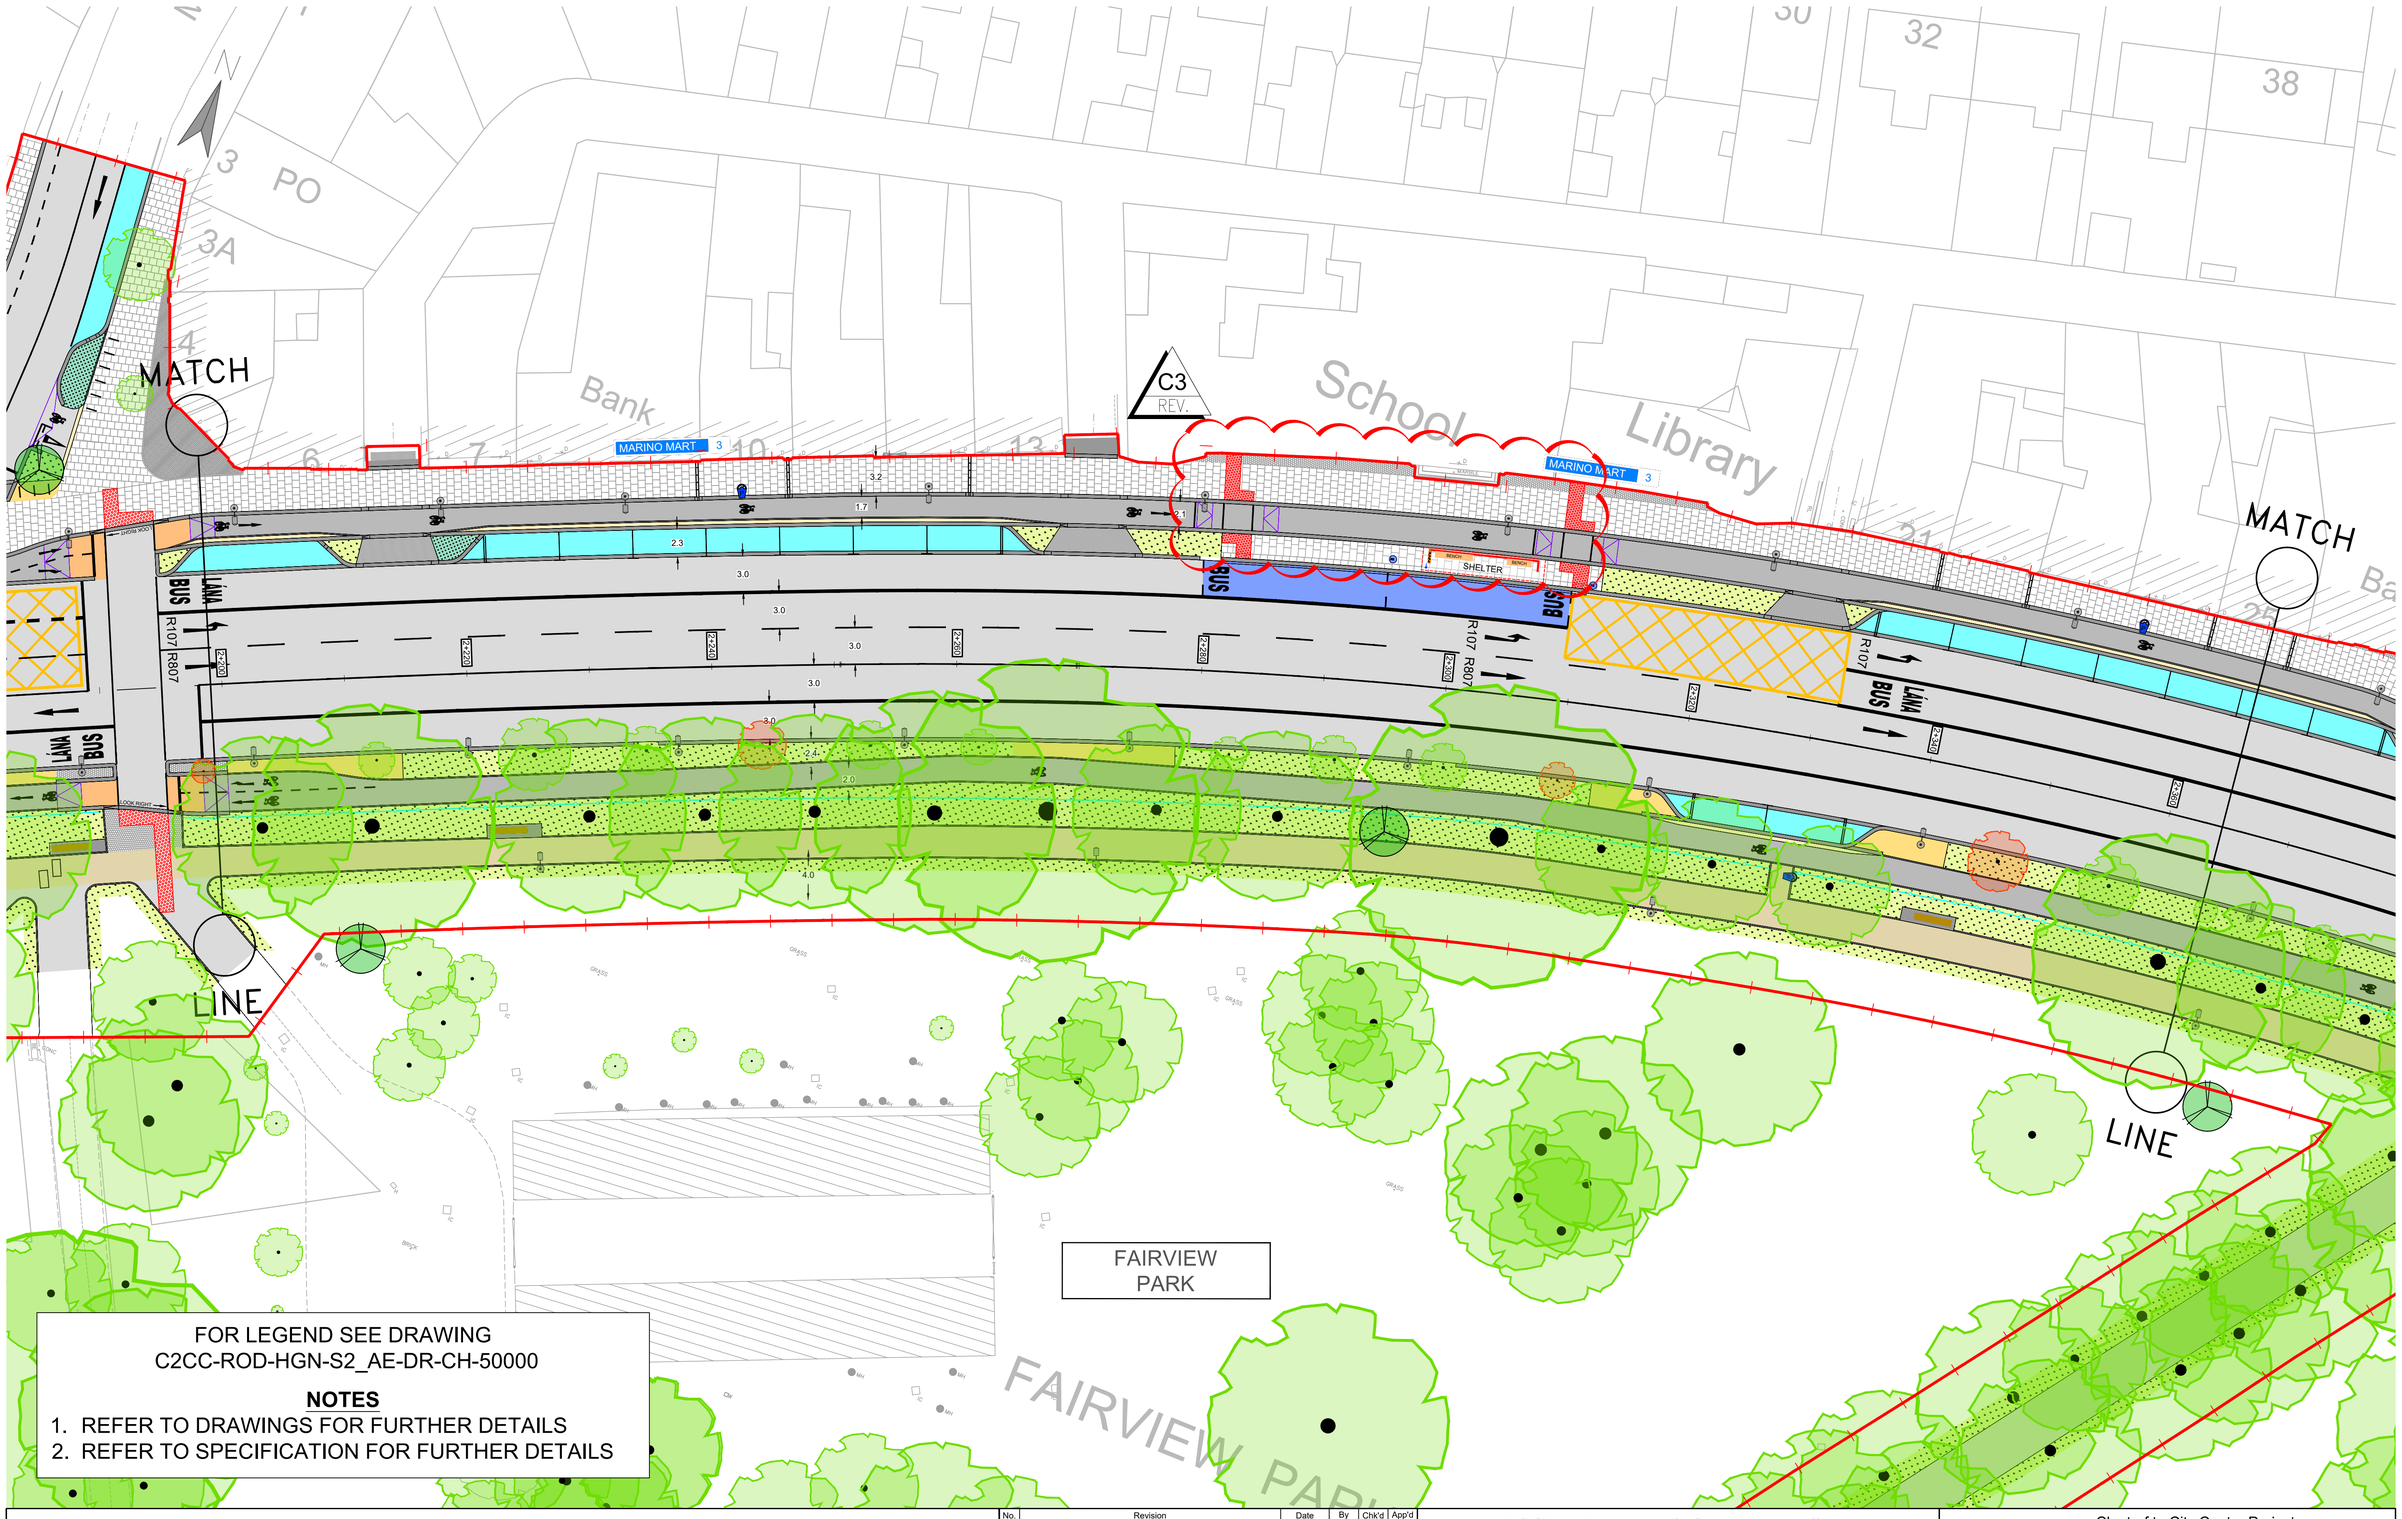

FOR LEGEND SEE DRAWING
C2CC-ROD-HGN-S2_AE-DR-CH-50000

NOTES

1. REFER TO DRAWINGS FOR FURTHER DETAILS
2. REFER TO SPECIFICATION FOR FURTHER DETAILS

Project Ireland 2040 Building Ireland's Future

Comhairle Cathrach Bhaile Átha Cliath
Dublin City Council

NTA
Údarás Náisiúnta Iompair
National Transport Authority

No.	Revision	Date	By	Chk'd	App'd
C0	CONTRACT	JAN 2022	CG	EOC	SMG
C1	PROPOSED INSTRUCTION No. 1	FEB 2022	CG	EOC	SMG
C2	CYCLETRACK REALIGNED	SEPT 2022	CG	EOC	SMG
C3	DESIGN CHANGES	NOV 2022	SD	EOC	SMG
-					
-					
-					
-					
-					
-					
-					

AECOM - Roughan & O'Donovan Alliance

ROD ROUGHAN & O'DONOVAN AECOM

ROUGHAN & O' DONOVAN
CONSULTING ENGINEERS
ARENA HOUSE, ARENA ROAD,
SANDYFORD, DUBLIN 18
D18 V8P6, IRELAND

Drawn: CG | Designed: TL | Checked: EOC | Approved: SMG | Status: D3 - Contract

Project Title: Clontarf to City Centre Project (Main Works)

Drawing Title: General Arrangement SHEET 12 OF 17

Drawing Number: Project C2CC - Originator ROD - Volume HGN - Location S2_AE - Type DR - Role CH - Number 500012

Scale (A1): 1:250 | Date: JAN 2022 | Job No: 17.203 | Rev: C3

Ordnance Survey Ireland Licence No EN 0006519
© Ordnance Survey Ireland/Government of Ireland.

22 February 2023 12:09:00 J:\2017\17203\DWG\CONTRACT\S2-MAIN WORKS\C2CC-ROD-HGN-S2_AE-DR-CH-500001.DWG

DO NOT SCALE USE FIGURED DIMENSIONS ONLY

FOR LEGEND SEE DRAWING
C2CC-ROD-HGN-S2_AE-DR-CH-50000

NOTES

1. REFER TO DRAWINGS FOR FURTHER DETAILS
2. REFER TO SPECIFICATION FOR FURTHER DETAILS

C2
REV.

FAIRVIEW PARK

MATCH LINE

MATCH LINE

Bank

MARINO MART

MALAHIDE ROAD

SYDNEY PARADE RD

MALAHIDE ROAD

MARINO CRESCENT

LÁNA BUS

BUS

SHELTER

No.	Revision	Date	By	Chk'd	App'd
C0	CONTRACT	JAN 2022	CG	EOC	SMG
C1	PROPOSED INSTRUCTION No. 1	FEB 2022	CG	EOC	SMG
C2	DESIGN CHANGES	NOV 2022	SD	EOC	SMG

Project Ireland 2040 Building Ireland's Future

Comhairle Cathrach Bhaile Átha Cliath Dublin City Council

NTA Údarás Náisiúnta Iompair National Transport Authority

AECOM - Roughan & O'Donovan Alliance

ROD ROUGHAN & O'DONOVAN AECOM

ROUGHAN & O' DONOVAN
CONSULTING ENGINEERS
ARENA HOUSE, ARENA ROAD,
SANDYFORD, DUBLIN 18
D18 V8P6, IRELAND

Drawn: CG | Designed: TL | Checked: EOC | Approved: SMG | Status: D3 - Contract

Project Title: Clontarf to City Centre Project (Main Works)

Drawing Title: General Arrangement SHEET 13 OF 17

Drawing Number: Project C2CC - Originator ROD - Volume HGN - Location S2_AE - Type DR - Role CH - Number 500013

Scale (A1): 1:250 | Date: JAN 2022 | Job No: 17.203 | Rev: C2

DO NOT SCALE USE FIGURED DIMENSIONS ONLY

Ordnance Survey Ireland Licence No EN 0006519
© Ordnance Survey Ireland/Government of Ireland.

22 February 2023 12:11:17

J:\2017\17203\DWG\CONTRACT\S2-MAIN WORKS\C2CC-ROD-HGN-S2_AE-DR-CH-500001.DWG

MATCH

LINE

CLONTARF ROAD 3

HOWTH ROAD 3

BUS LANE

EXCEPT BUSES

SCHOOL KEEP CLEAR

Church
(Presby)

MATCH

CLONTARF ROAD 3

BUS LANE

SCHOOL SET DOWN ONLY

KEEP CLEAR

Pumping Station

LINE

C3
REV.

FAIRVIEW PARK

FOR LEGEND SEE DRAWING
C2CC-ROD-HGN-S2_AE-DR-CH-50000

NOTES

1. REFER TO DRAWINGS FOR FURTHER DETAILS
2. REFER TO SPECIFICATION FOR FURTHER DETAILS

Project Ireland 2040
Building Ireland's Future

Comhairle Cathrach Bhaile Átha Cliath
Dublin City Council

NTA
Údarás Náisiúnta Iompair
National Transport Authority

No.	Revision	Date	By	Chk'd	App'd
C0	CONTRACT	JAN 2022	CG	EOC	SMG
C1	PROPOSED INSTRUCTION No. 1	FEB 2022	CG	EOC	SMG
C2	DESIGN CHANGES	JUN 2022	SD	EOC	SMG
C3	DESIGN CHANGES	JUN 2022	SD	EOC	SMG
-					
-					
-					
-					
-					
-					
-					

AECOM - Roughan & O'Donovan Alliance

ROD ROUGHAN & O'DONOVAN
AECOM

ROUGHAN & O' DONOVAN
CONSULTING ENGINEERS
ARENA HOUSE, ARENA ROAD,
SANDYFORD, DUBLIN 18
D18 V8P6, IRELAND

Drawn: CG | Designed: TL | Checked: EOC | Approved: SMG | Status: D3 - Contract

Project Title: Clontarf to City Centre Project (Main Works)

Drawing Title: General Arrangement SHEET 14 OF 17

Drawing Number: Project C2CC - Originator ROD - Volume HGN - Location S2_AE - Type DR - Role CH - Number 500014


Scale (A1): 1:250 | Date: JAN 2022 | Job No: 17.203 | Rev: C3

DO NOT SCALE USE FIGURED DIMENSIONS ONLY

Ordnance Survey Ireland Licence No EN 0006519
© Ordnance Survey Ireland/Government of Ireland.

23 June 2022 11:21:54

J:\2017\17203\DWG\CONTRACT\S2-MAIN WORKS\C2CC-ROD-HGN-S2_AE-DR-CH-500001.DWG

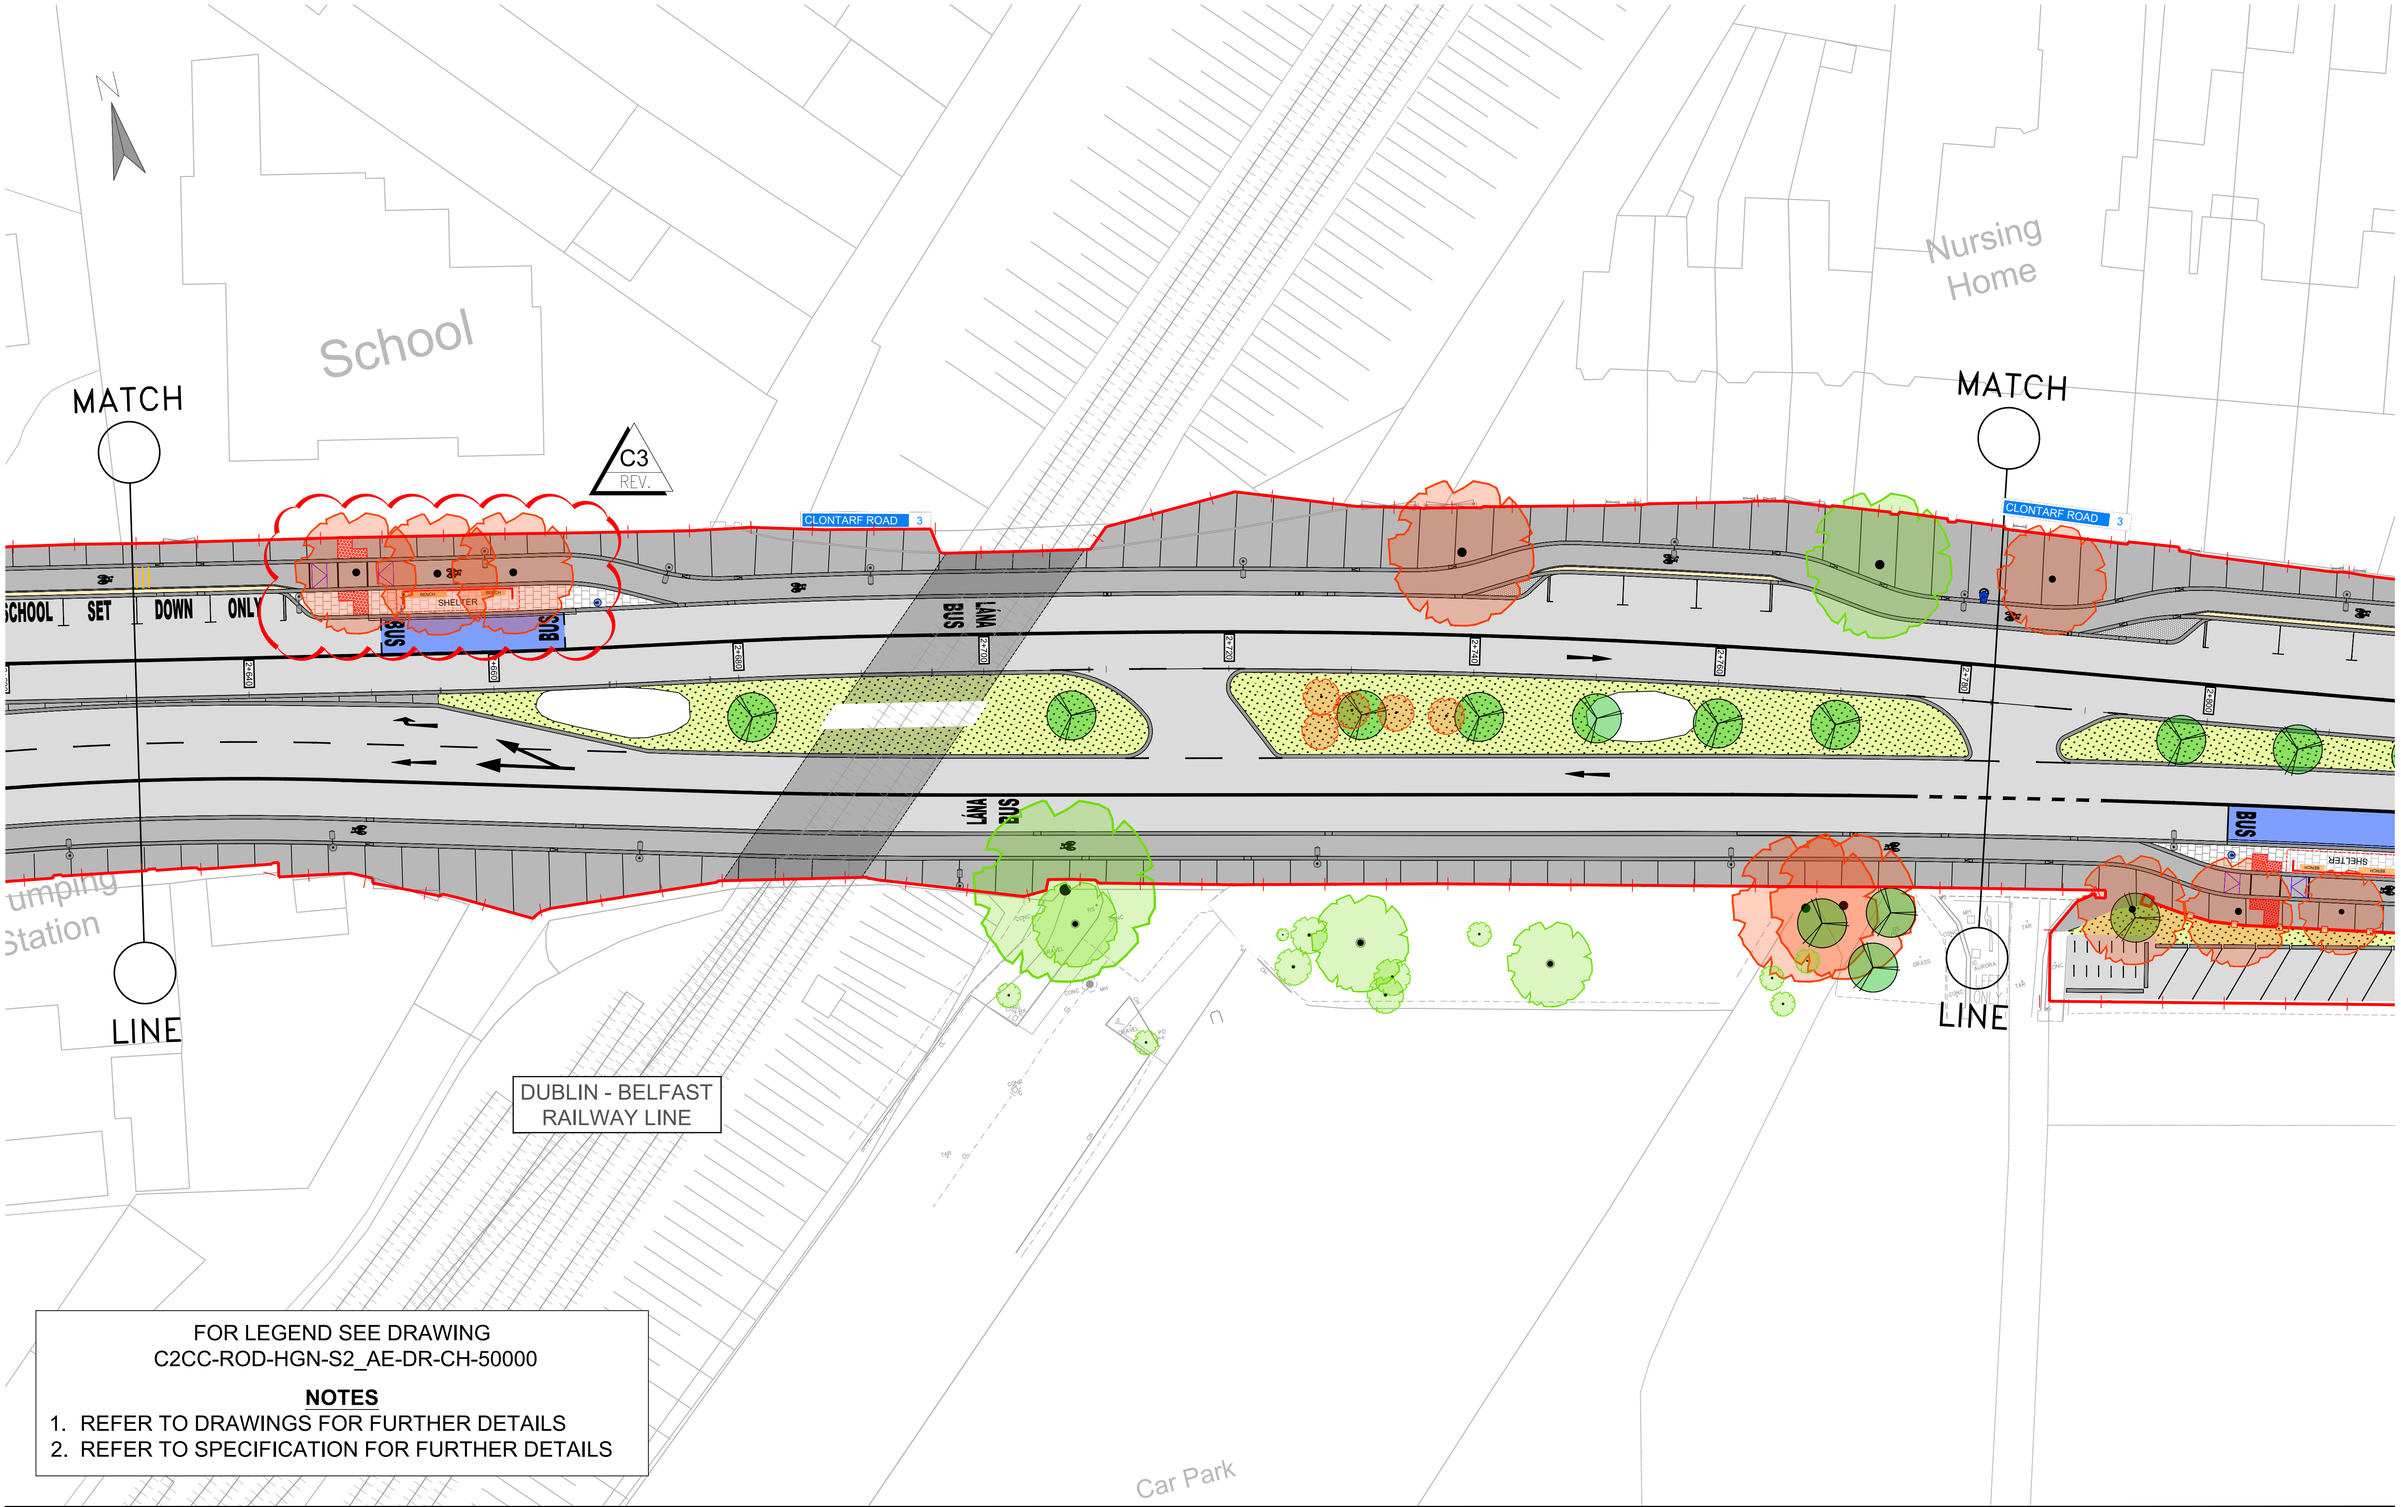

FOR LEGEND SEE DRAWING
C2CC-ROD-HGN-S2_AE-DR-CH-50000

NOTES

1. REFER TO DRAWINGS FOR FURTHER DETAILS
2. REFER TO SPECIFICATION FOR FURTHER DETAILS

Project Ireland 2040 Building Ireland's Future

Comhairle Cathrach Bhaile Átha Cliath
Dublin City Council

NTA
Údarás Náisiúnta Iompair
National Transport Authority

No.	Revision	Date	By	Chk'd	App'd
C0	CONTRACT	JAN 2022	CG	EOC	SMG
C1	DESIGN CHANGES	JUN 2022	SD	EOC	SMG
C2	DESIGN CHANGES	JUN 2022	SD	EOC	SMG
C3	DESIGN CHANGES	NOV 2022	SD	EOC	SMG
-					
-					
-					
-					
-					
-					
-					

AECOM - Roughan & O'Donovan Alliance

ROD ROUGHAN & O'DONOVAN
AECOM

ROUGHAN & O' DONOVAN
CONSULTING ENGINEERS
ARENA HOUSE, ARENA ROAD,
SANDYFORD, DUBLIN 18
D18 V8P6, IRELAND

Drawn: CG | Designed: TL | Checked: EOC | Approved: SMG | Status: D3 - Contract

Project Title: Clontarf to City Centre Project (Main Works)

Drawing Title: General Arrangement SHEET 15 OF 17


Drawing Number: Project C2CC | Originator ROD | Volume HGN | Location S2_AE | Type DR | Role CH | Number 500015

Scale (A1): 1:250 | Date: JAN 2022 | Job No: 17.203 | Rev: C3

Ordnance Survey Ireland Licence No EN 0006519
© Ordnance Survey Ireland/Government of Ireland.

22 February 2023 12:10:41 J:\2017\17203\DWG\CONTRACT\S2-MAIN WORKS\C2CC-ROD-HGN-S2_AE-DR-CH-500001.DWG

DO NOT SCALE USE FIGURED DIMENSIONS ONLY

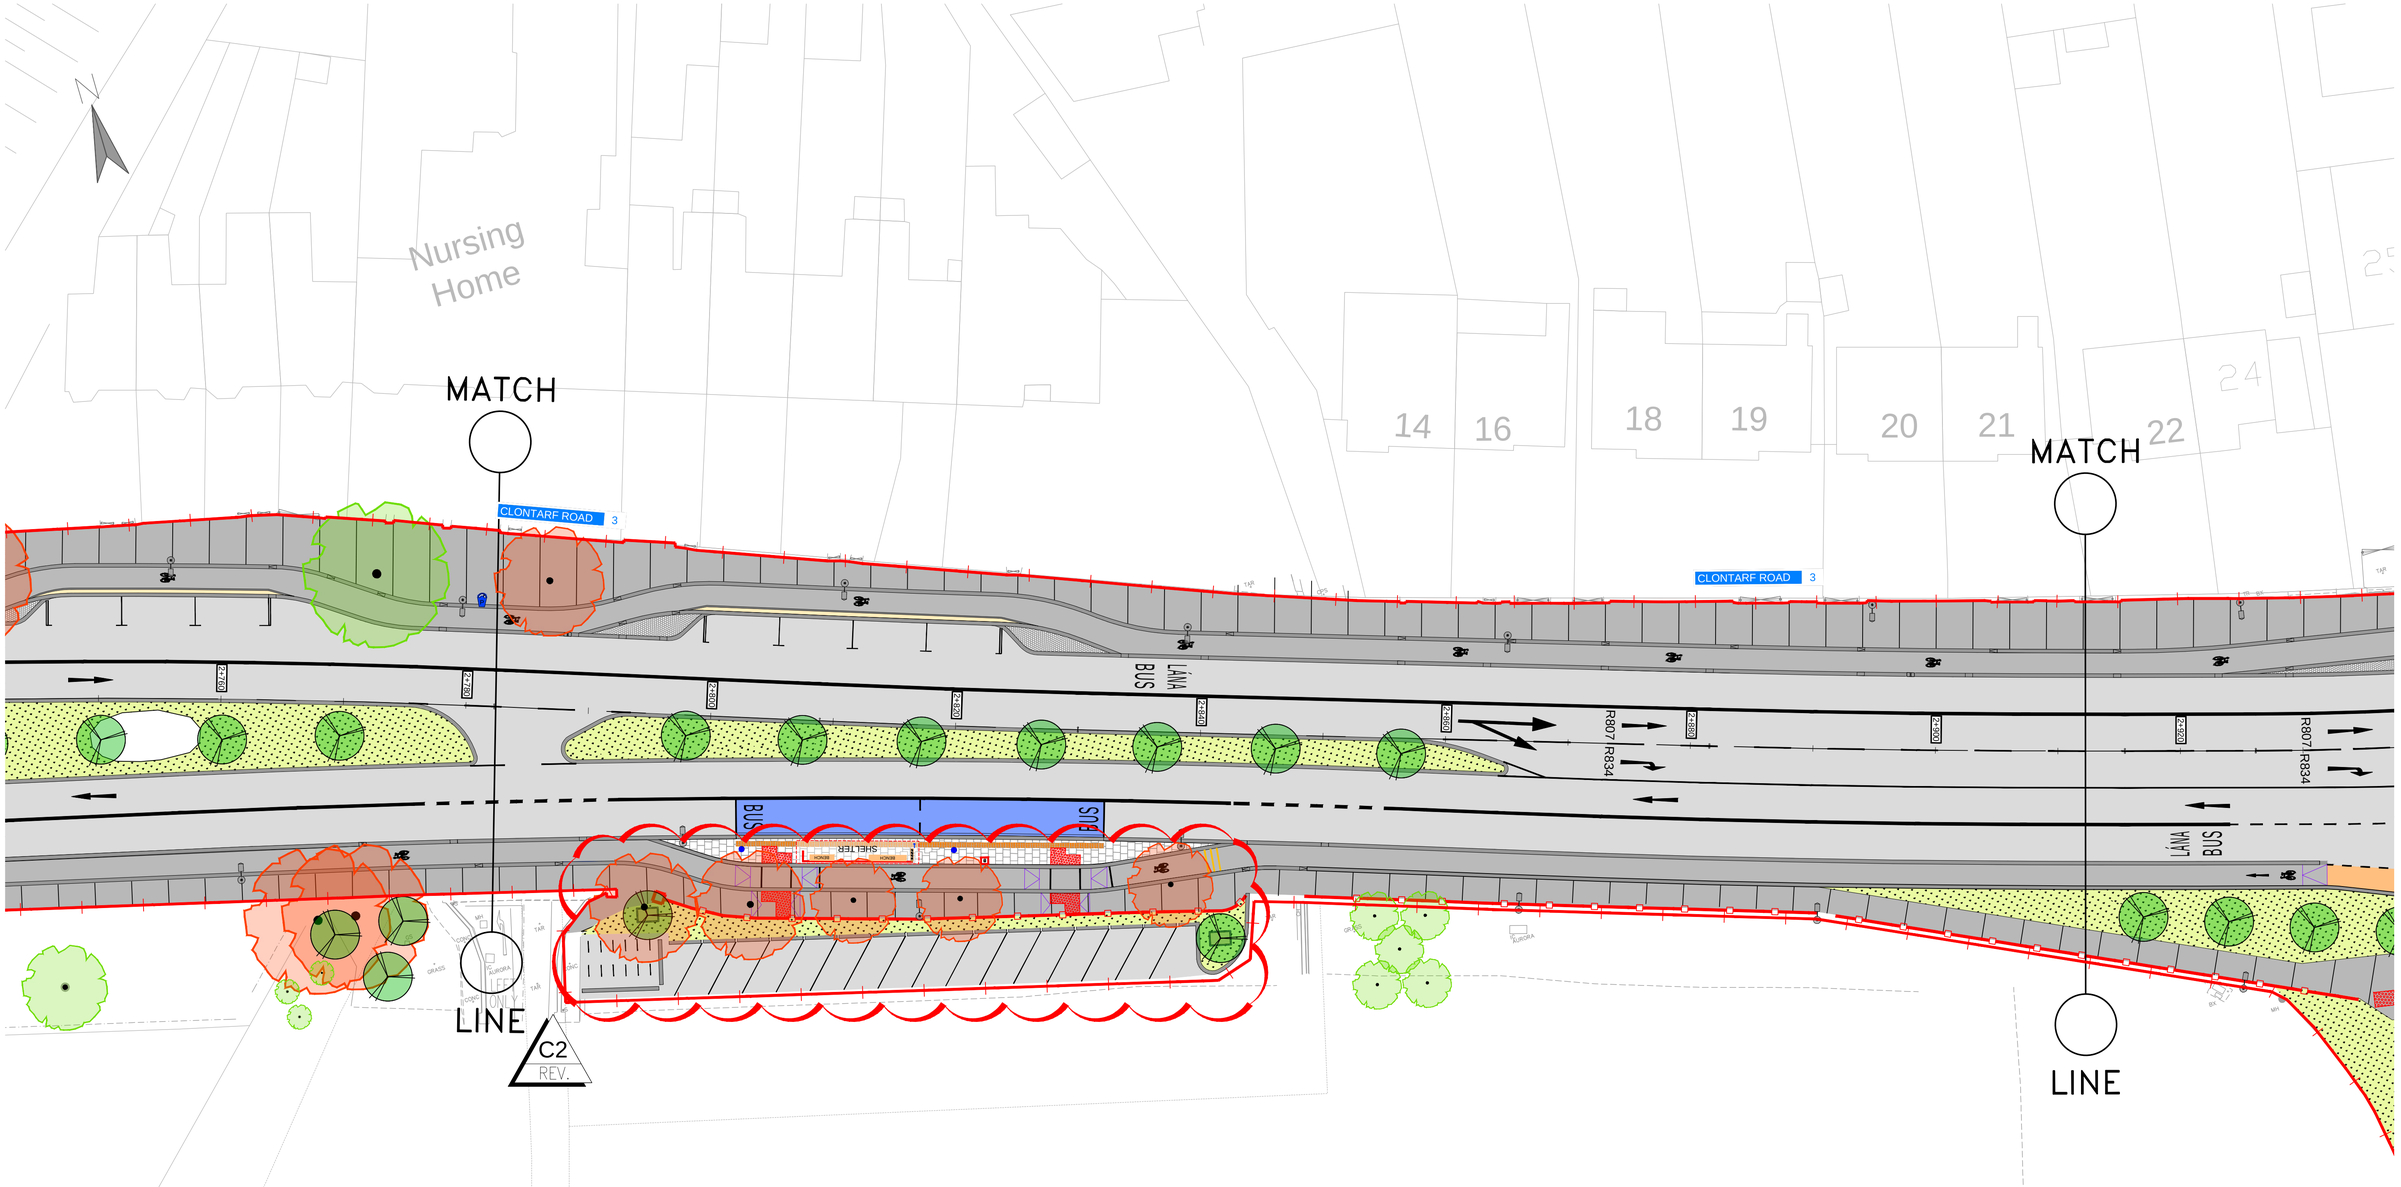

FOR LEGEND SEE DRAWING
C2CC-ROD-HGN-S2_AE-DR-CH-50000

NOTES

1. REFER TO DRAWINGS FOR FURTHER DETAILS
2. REFER TO SPECIFICATION FOR FURTHER DETAILS

Project Ireland 2040 Building Ireland's Future

Comhairle Cathrach Bhaile Átha Cliath Dublin City Council

NTA Údarás Náisiúnta Iompair National Transport Authority

No.	Revision	Date	By	Chk'd	App'd
C0	CONTRACT	JAN 2022	CG	EOC	SMG
C1	DESIGN CHANGES	JUN 2022	SD	EOC	SMG
C2	DESIGN CHANGES	JULY 2022	SD	EOC	SMG
-					
-					
-					
-					
-					
-					
-					
-					

AECOM - Roughan & O'Donovan Alliance

ROD ROUGHAN & O'DONOVAN AECOM

ROUGHAN & O' DONOVAN
CONSULTING ENGINEERS
ARENA HOUSE, ARENA ROAD,
SANDYFORD, DUBLIN 18
D18 V8P6, IRELAND

Drawn: CG | Designed: TL | Checked: EOC | Approved: SMG | Status: D3 - Contract

Project Title: Clontarf to City Centre Project (Main Works)

Drawing Title: General Arrangement SHEET 16 OF 17


Drawing Number: Project C2CC - Originator ROD - Volume HGN - Location S2_AE - Type DR - Role CH - Number 500016

Scale (A1): 1:250 | Date: JAN 2022 | Job No: 17.203 | Rev: C2

Ordnance Survey Ireland Licence No EN 0006519
© Ordnance Survey Ireland/Government of Ireland.

05 September 2022 17:31:13 J:\2017\17203\DWG\CONTRACT\S2-MAIN WORKS\C2CC-ROD-HGN-S2_AE-DR-CH-500001.DWG

DO NOT SCALE USE FIGURED DIMENSIONS ONLY

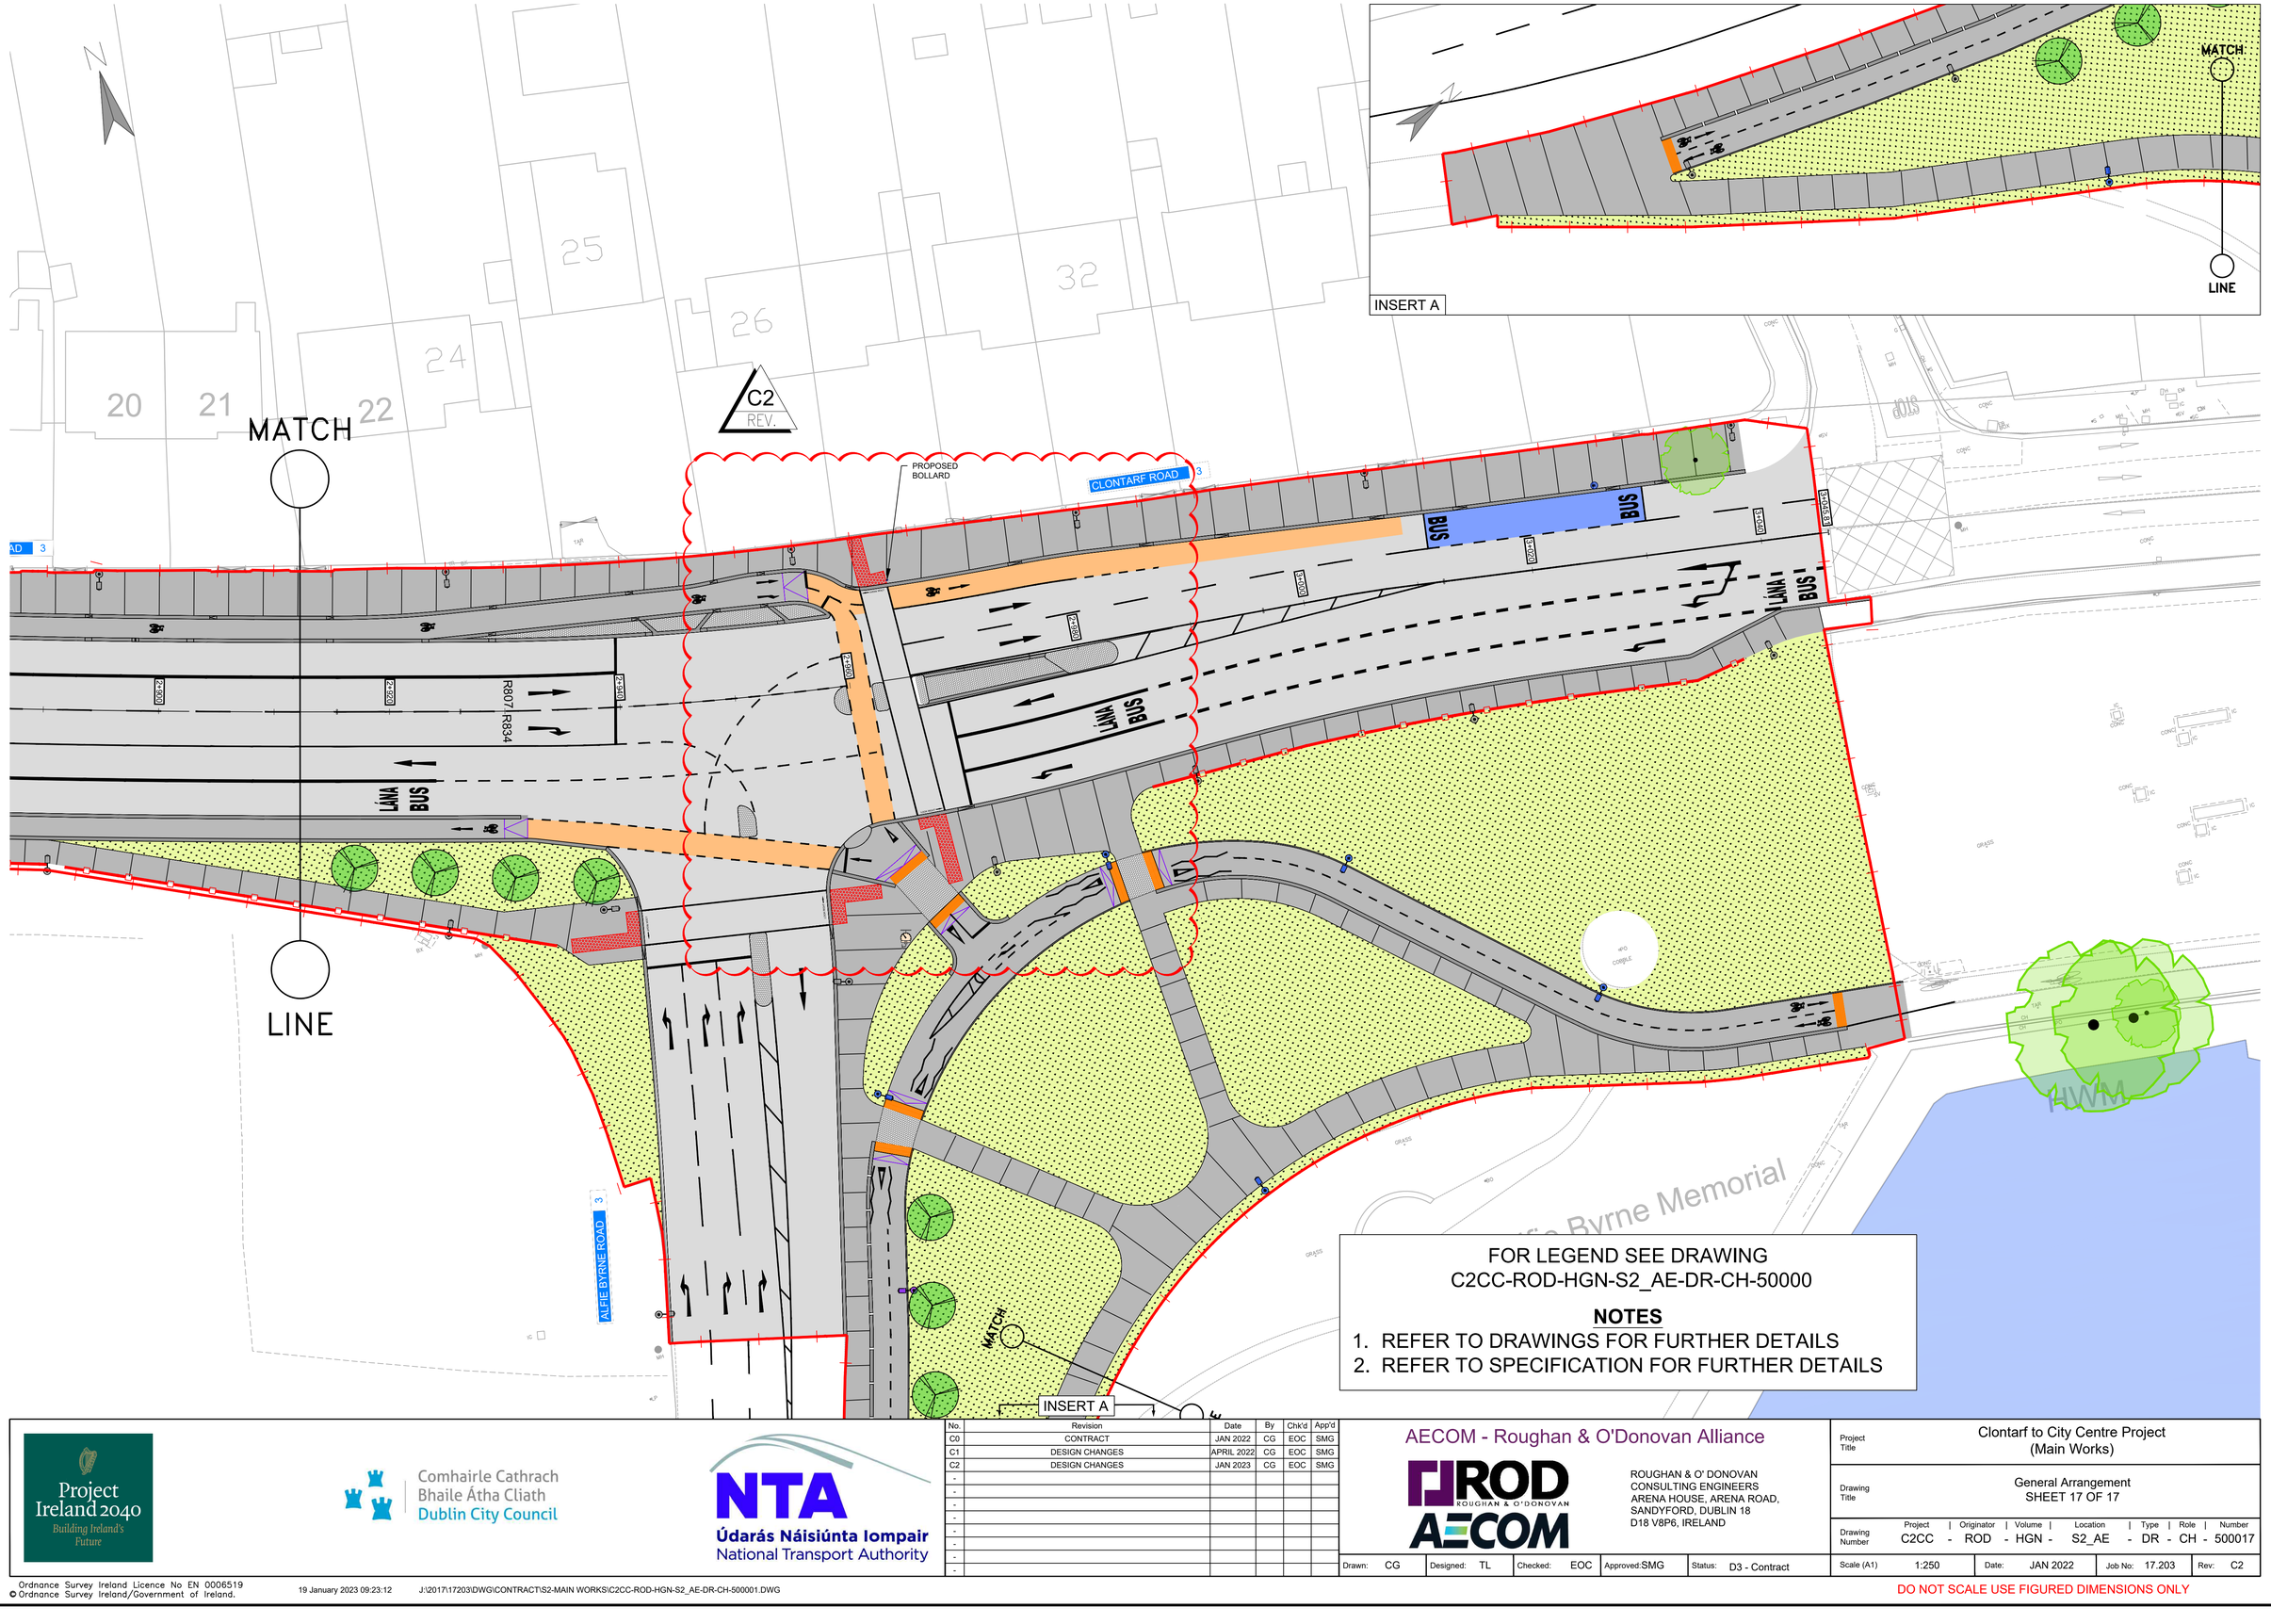

Project Ireland 2040 Building Ireland's Future

Comhairle Cathrach Bhaile Átha Cliath Dublin City Council

NTA Údarás Náisiúnta Iompair National Transport Authority

No.	Revision	Date	By	Chk'd	App'd
C0	CONTRACT	JAN 2022	CG	EOC	SMG
C1	DESIGN CHANGES	APRIL 2022	CG	EOC	SMG
C2	DESIGN CHANGES	JAN 2023	CG	EOC	SMG
-					
-					
-					
-					
-					
-					
-					
-					

AECOM - Roughan & O'Donovan Alliance

ROD ROUGHAN & O'DONOVAN AECOM

ROUGHAN & O' DONOVAN
CONSULTING ENGINEERS
ARENA HOUSE, ARENA ROAD,
SANDYFORD, DUBLIN 18
D18 V8P6, IRELAND

Drawn:	Designed:	Checked:	Approved:	Status:
CG	TL	EOC	SMG	D3 - Contract

Project Title	Clontarf to City Centre Project (Main Works)
Drawing Title	General Arrangement SHEET 17 OF 17
Drawing Number	Project | Originator | Volume | Location | Type | Role | Number C2CC - ROD - HGN - S2_AE - DR - CH - 500017

Scale (A1)	Date:	Job No:	Rev:
1:250	JAN 2022	17.203	C2

Ordnance Survey Ireland Licence No EN 0006519
© Ordnance Survey Ireland/Government of Ireland.

19 January 2023 09:23:12

J:\2017\17203\DWG\CONTRACT\S2-MAIN WORKS\C2CC-ROD-HGN-S2_AE-DR-CH-500001.DWG

DO NOT SCALE USE FIGURED DIMENSIONS ONLY