ORDNANCE SURVEY IRELAND LICENCE NO **CYAL50317588**
©ORDNANCE SURVEY IRELAND / GOVERNMENT OF IRELAND

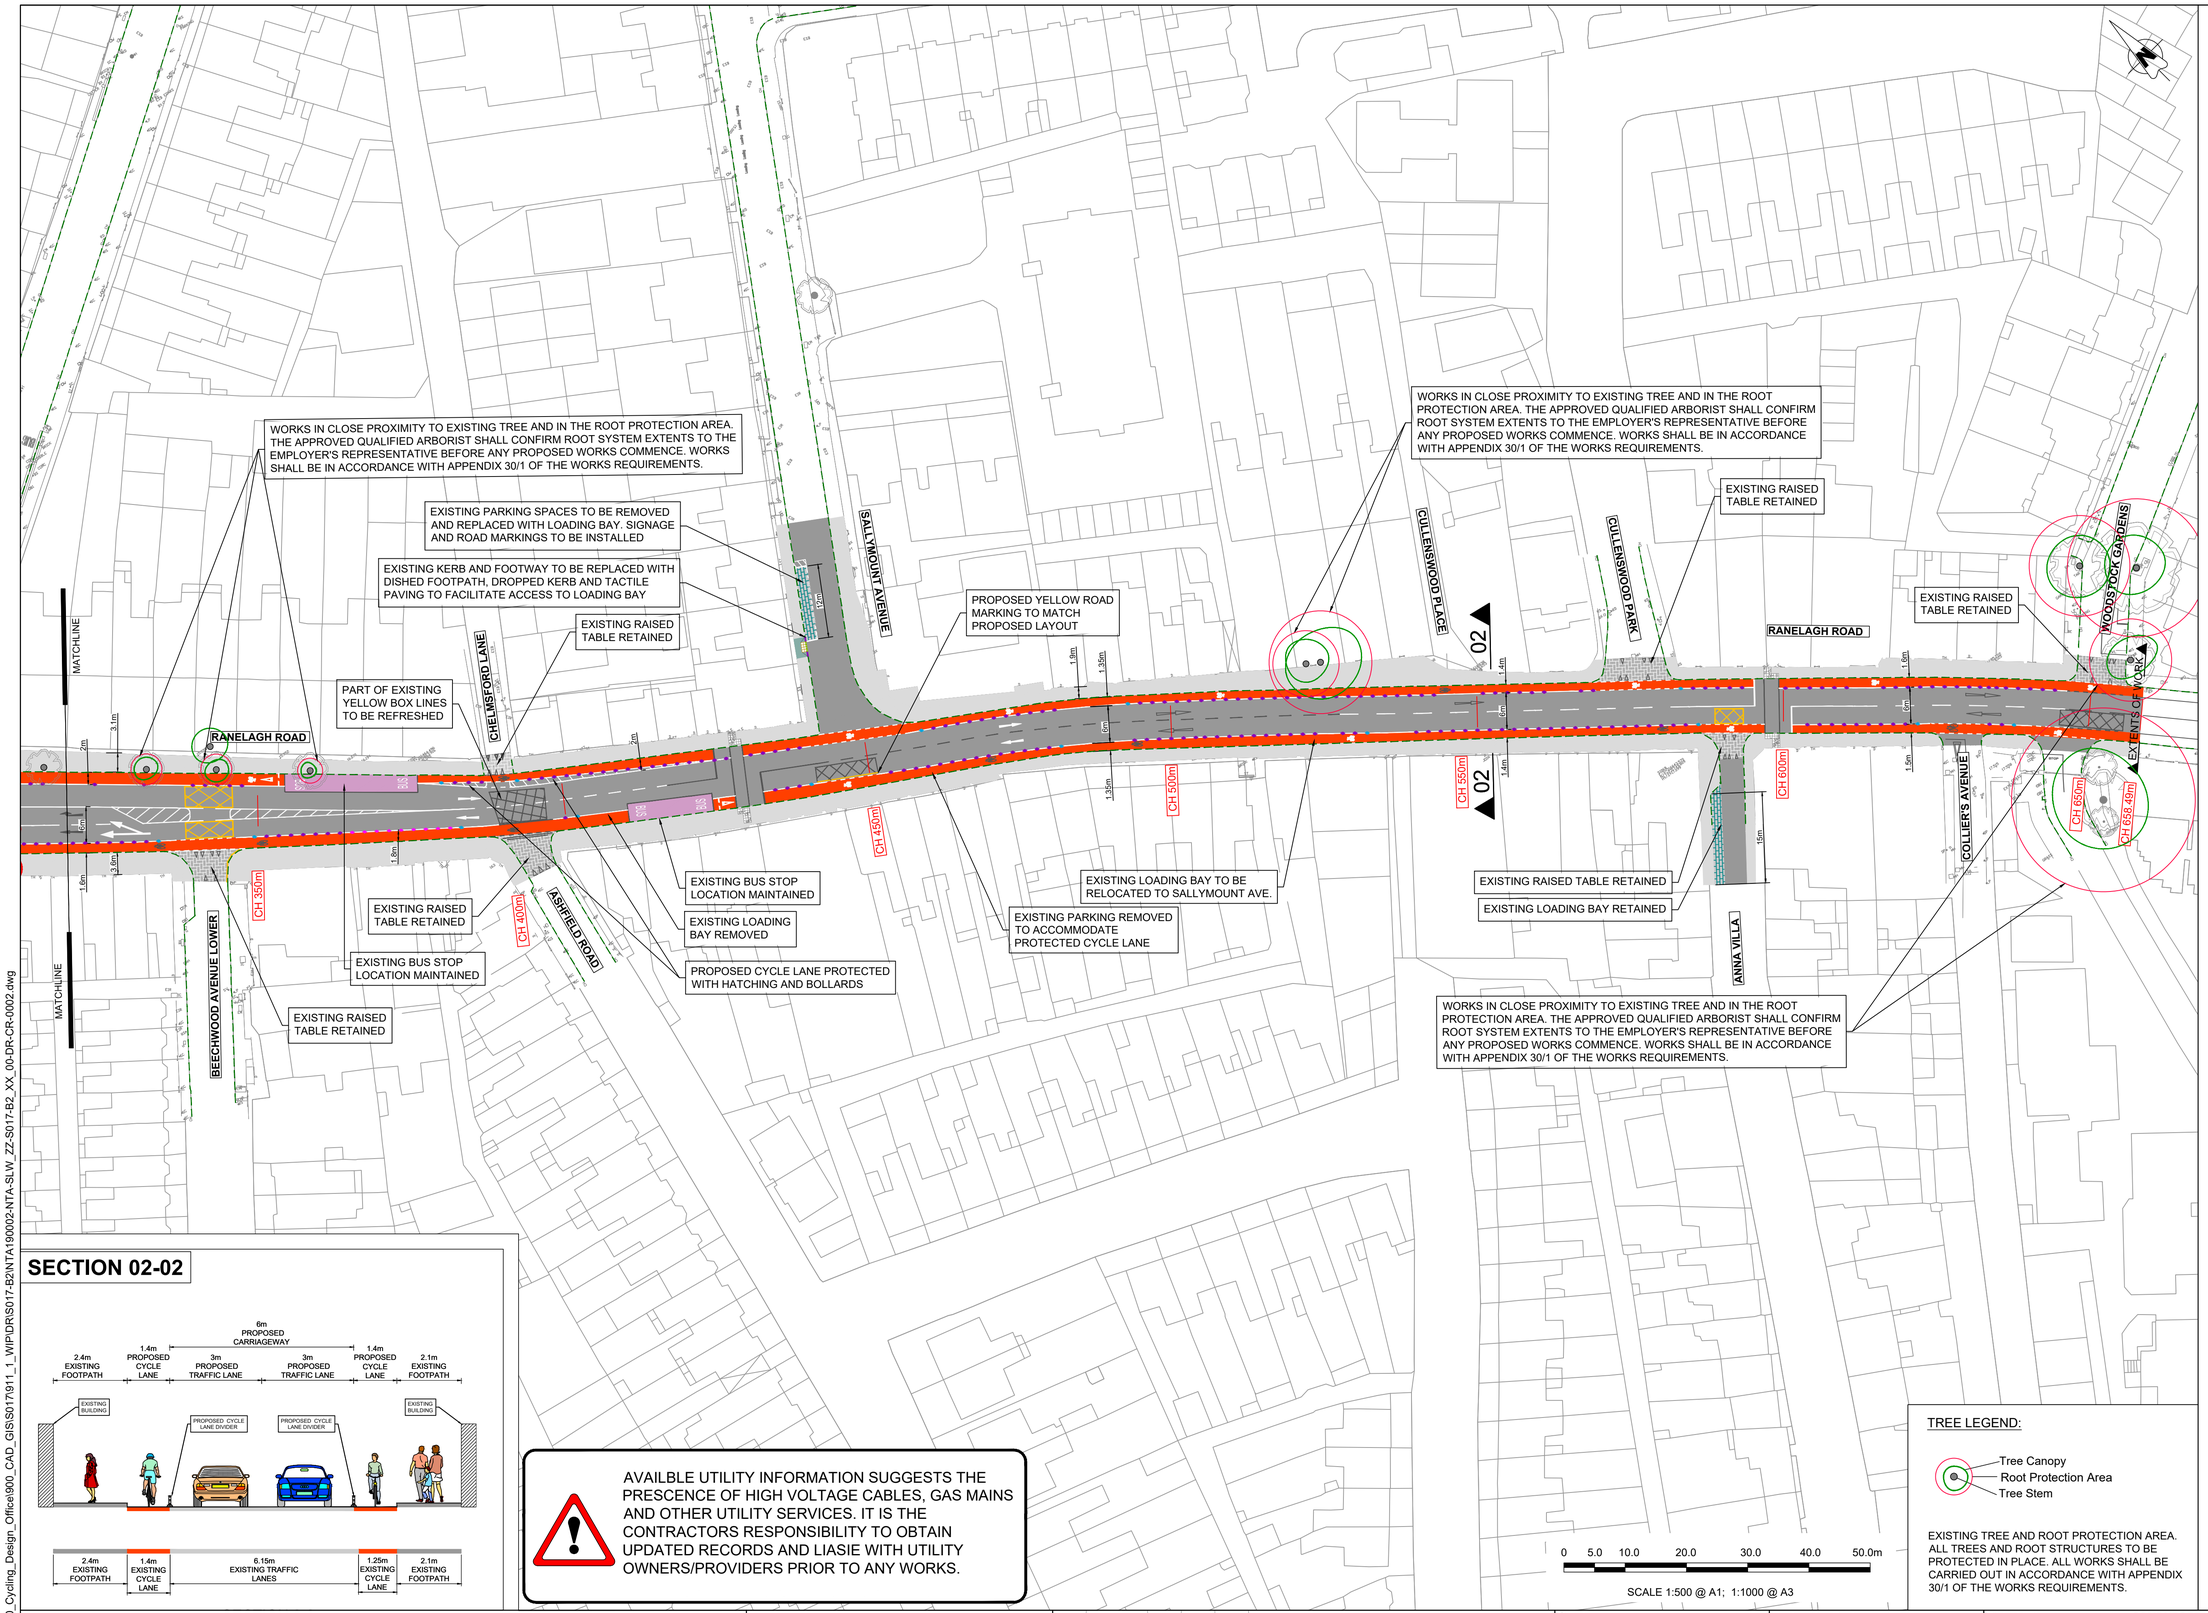

SECTION 02-02

AVAILBLE UTILITY INFORMATION SUGGESTS THE PRESCENCE OF HIGH VOLTAGE CABLES, GAS MAINS AND OTHER UTILITY SERVICES. IT IS THE CONTRACTORS RESPONSIBILITY TO OBTAIN UPDATED RECORDS AND LIASIE WITH UTILITY OWNERS/PROVIDERS PRIOR TO ANY WORKS.

NOTE:

1. THIS DRAWING IS TO BE READ IN CONJUNCTION WITH ALL OTHER RELEVANT ENGINEERING DRAWINGS, ANY DISCREPANCIES, ERRORS OR OMISSIONS TO BE BROUGHT TO THE ATTENTION OF THE EMPLOYER.
2. EMPLOYERS REPRESENTATIVE MUST BE INFORMED BY THE CONTRACTOR OF ANY DISCREPANCIES PRIOR TO THE COMMENCEMENT OF WORKS ON SITE.
3. ALL BOUNDARIES AND ADJOINING ROADS TO BE CHECKED ON SITE PRIOR TO COMMENCEMENT OF WORKS.
4. DO NOT SCALE FROM THIS DRAWING, ANY MEASUREMENTS AND COORDINATES TO BE CONFIRMED ON SITE. LOCATIONS OF EXISTING SERVICES ARE INDICATIVE ONLY, THE CONTRACTOR MUST LIAISE WITH EACH UTILITY PROVIDER PRIOR TO THE COMMENCEMENT OF WORKS AND THROUGHOUT THE WORKS.THE CONTRACTOR IS TO PRESUME THAT ALL COMMUNICATION DUCTS CONTAIN FIBRE OPTIC CABLES.
5. ALL PROPOSED WORKS TO COMPLY WITH CONSTRUCTION STANDARDS FOR ROAD AND STREET WORKS IN DUBLIN CITY COUNCIL.
6. CONTRACTOR TO DEVELOP THEIR TEMPORARY TRAFFIC MANAGEMENT PLAN FOR THE WORKS IN AGREEMENT WITH THE REQUIREMENTS OF DUBLIN CITY COUNCIL. THE TEMPORARY TRAFFIC MANAGEMENT PLAN IS TO MAINTAIN EXISTING BUS ALIGNMENTS. EXISTING STOPS ALONG THE SCHEME SHOULD BE RETAINED, AND TEMPORARY STOPS BE PROVIDED WHERE THIS IS NOT POSSIBLE. THE CONTRACTOR IS TO PROVIDE A MINIMUM OF 3 WEEKS NOTICE TO DUBLIN BUS BEFORE ANY STOPS ARE IMPACTED ALONG THE SCHEME.
7. WHERE REFERENCE TO NRA HAS BEEN MADE, THE CONTRACTOR IS TO REFER TO THE TII SPECIFICATION FOR ROAD WORKS SERIES AND THE CONSTRUCTION STANDARDS FOR ROAD AND STREET WORKS IN DUBLIN CITY COUNCIL. PRIOR TO ANY WORKS THE CONTRACTOR MUST AGREE THE DETAIL PROPOSED WITH THE EMPLOYERS REPRESENTATIVE.
8. THE CONTRACTOR MUST LIAISE WITH EACH UTILITY PROVIDER PRIOR TO THE COMMENCEMENT OF WORKS AND THROUGHOUT THE WORK.
9. THE LOCATION AND DEPTH OF SERVICES TO BE CHECKED ON SITE PRIOR TO COMMENCING ANY WORKS. NO WARRANTY GIVEN AS TO THE ACCURACY OF THE INFORMATION PROVIDED.

LEGEND:

- EXISTING KERB TO BE RETAINED AND PROTECTED IN PLACE
- EXISTING KERB TO BE REMOVED
- PROPOSED SILVER GREY GRANITE KERB
- PROPOSED SILVER GREY GRANITE DROPPED TRANSITION KERB
- PROPOSED TEMPORARY BOLT DOWN KERB
- EXISTING ROAD MARKINGS TO BE RETAINED
- PROPOSED ROAD MARKINGS
- EXISTING CARRIAGEWAY
- EXISTING RAISED TABLE
- EXISTING BUS STOP
- PROPOSED BUS STOP
- EXISTING FOOTPATH
- PROPOSED FOOTPATH
- PROPOSED RED EPOXY SURFACING
- PROPOSED TEMPORARY BUILDOUT
- PARKING AREA
- LOADING BAY
- MOBILITY IMPAIRED PARKING BAY
- PROPOSED SHERGAN CYCLE LANE DIVIDER WITH REMOVABLE DELINEATION WAND
- PROPOSED LOCATION OF EXISTING BOLLARD TAKEN UP FOR REUSE
- PROPOSED FLEXIBLE KEEP LEFT CYCLIST BOLLARD
- PROPOSED FLEXIBLE KEEP RIGHT BOLLARD
- EXISTING FLEXIBLE BOLLARD TO BE PROTECTED IN PLACE
- EXISTING CYCLE PARKING EQUIPMENT
- EXISTING TACTILE PAVING
- PROPOSED TACTILE PAVING

TREE LEGEND:

- Tree Canopy
- Root Protection Area
- Tree Stem

EXISTING TREE AND ROOT PROTECTION AREA. ALL TREES AND ROOT STRUCTURES TO BE PROTECTED IN PLACE. ALL WORKS SHALL BE CARRIED OUT IN ACCORDANCE WITH APPENDIX 30/1 OF THE WORKS REQUIREMENTS.

Disclaimer
a. © National Transport Authority (NTA) 2024. This drawing is confidential and the copyright in it is owned by NTA. This drawing must not be either loaned, copied or otherwise reproduced in whole or in part or used for any purpose without the prior permission of NTA.
b. This drawing is to be used for the design element identified in the titlebox. Other information shown is to be considered indicative only. The drawing is to be read in conjunction with all other relevant design drawings.
c. O.S. data used for plans are printed under © Ordnance Survey Ireland Government of Ireland. All rights reserved. Licence Number EN 0082119 National Transport Authority. All elevations are in metres and relate to OSi Geoid Model (OSGM15) Malin Head. All Co-ordinates are in Irish Transverse Mercator Grid (ITM) as defined by OSi active local GPS station.
d. Information concerning the position of apparatus shown on this drawing is based on drawings supplied by the utility owners and/or the utility works contractor, whilst every care has been taken in the preparation of this drawing, positions should be taken as approximate and are intended for general guidance only and no representation is made by the NTA as to the accuracy, completeness, sufficiency or otherwise of this drawing and the position of the apparatus.The information contained herein does not purport to be comprehensive or final as the apparatus is subject to being altered and/or superceded. Recipients should not rely on this information. Any liabilities are hereby expressly disclaimed.
e. The information contained herein has been provided by the NTA but does not purport to be comprehensive or final. Recipients should not rely on the information. Neither the NTA nor any of its directors, officers, employees, agents, stakeholders or advisers make any representation or warranty as to, or accept any liability or responsibility in relation to, the adequacy, accuracy, reasonableness or completeness of the information provided as part of this document or any matter on which the information is based (including but not limited to loss or damage arising as a result of reliance by recipients on the information or any part of it). Any liabilities are hereby expressly disclaimed.

Project Ireland 2040
Building Ireland's Future

Rev	Date	Drn	Chk'd	App'd	Description
P06	22.07.2024	EC	ER	MC	TENDER ISSUE
P05	10.07.2024	RD	ER	MC	TENDER ISSUE
P04	26.06.2024	RD	ER	MC	TENDER ISSUE
P03	23.05.2024	RD	ER	MC	TENDER ISSUE
P02	12.03.2024	AK	ER	SK	SECOND DRAFT
P01	27.02.2024	AK	ER	SK	FIRST DRAFT

Client: NTA Údarás Náisiúnta Iompair National Transport Authority

Engineering Designer: AECOM

Project Title: **SANDYFORD CLONSKEAGH TO CHARLEMONT STREET PEDESTRIAN & CYCLIST IMPROVEMENT SCHEME (SC2C) INTERIM LAYOUT**

Drawing Title: GENERAL ARRANGEMENT RANELAGH ROAD - BEECHWOOD AVENUE LOWER - WOODSTOCK GARDENS

Date	Scale	Drawn	Checked	Approved
22.07.2024	1:500@A1 1:1000@A3	EC	ER	MC

Project Code	Originator Code	QMS Code	Drawing File Name	Sheet Number	Status	Rev
NTA190002	NTA	S017	NTA190002-NTA-SLW_ZZ-S017-B2_XX_00-DR-CR-0002	2 OF 2	E3	P06

DO NOT SCALE USE FIGURED DIMENSIONS ONLY

Z:\UK\IEDBL2\Jobs\PR-426780_Cycling_Design_Office\900_CAD_GIS\S017\911_1_WIP\DR\S017-B2\NTA190002-NTA-SLW_ZZ-S017-B2_XX_00-DR-CR-0002.dwg