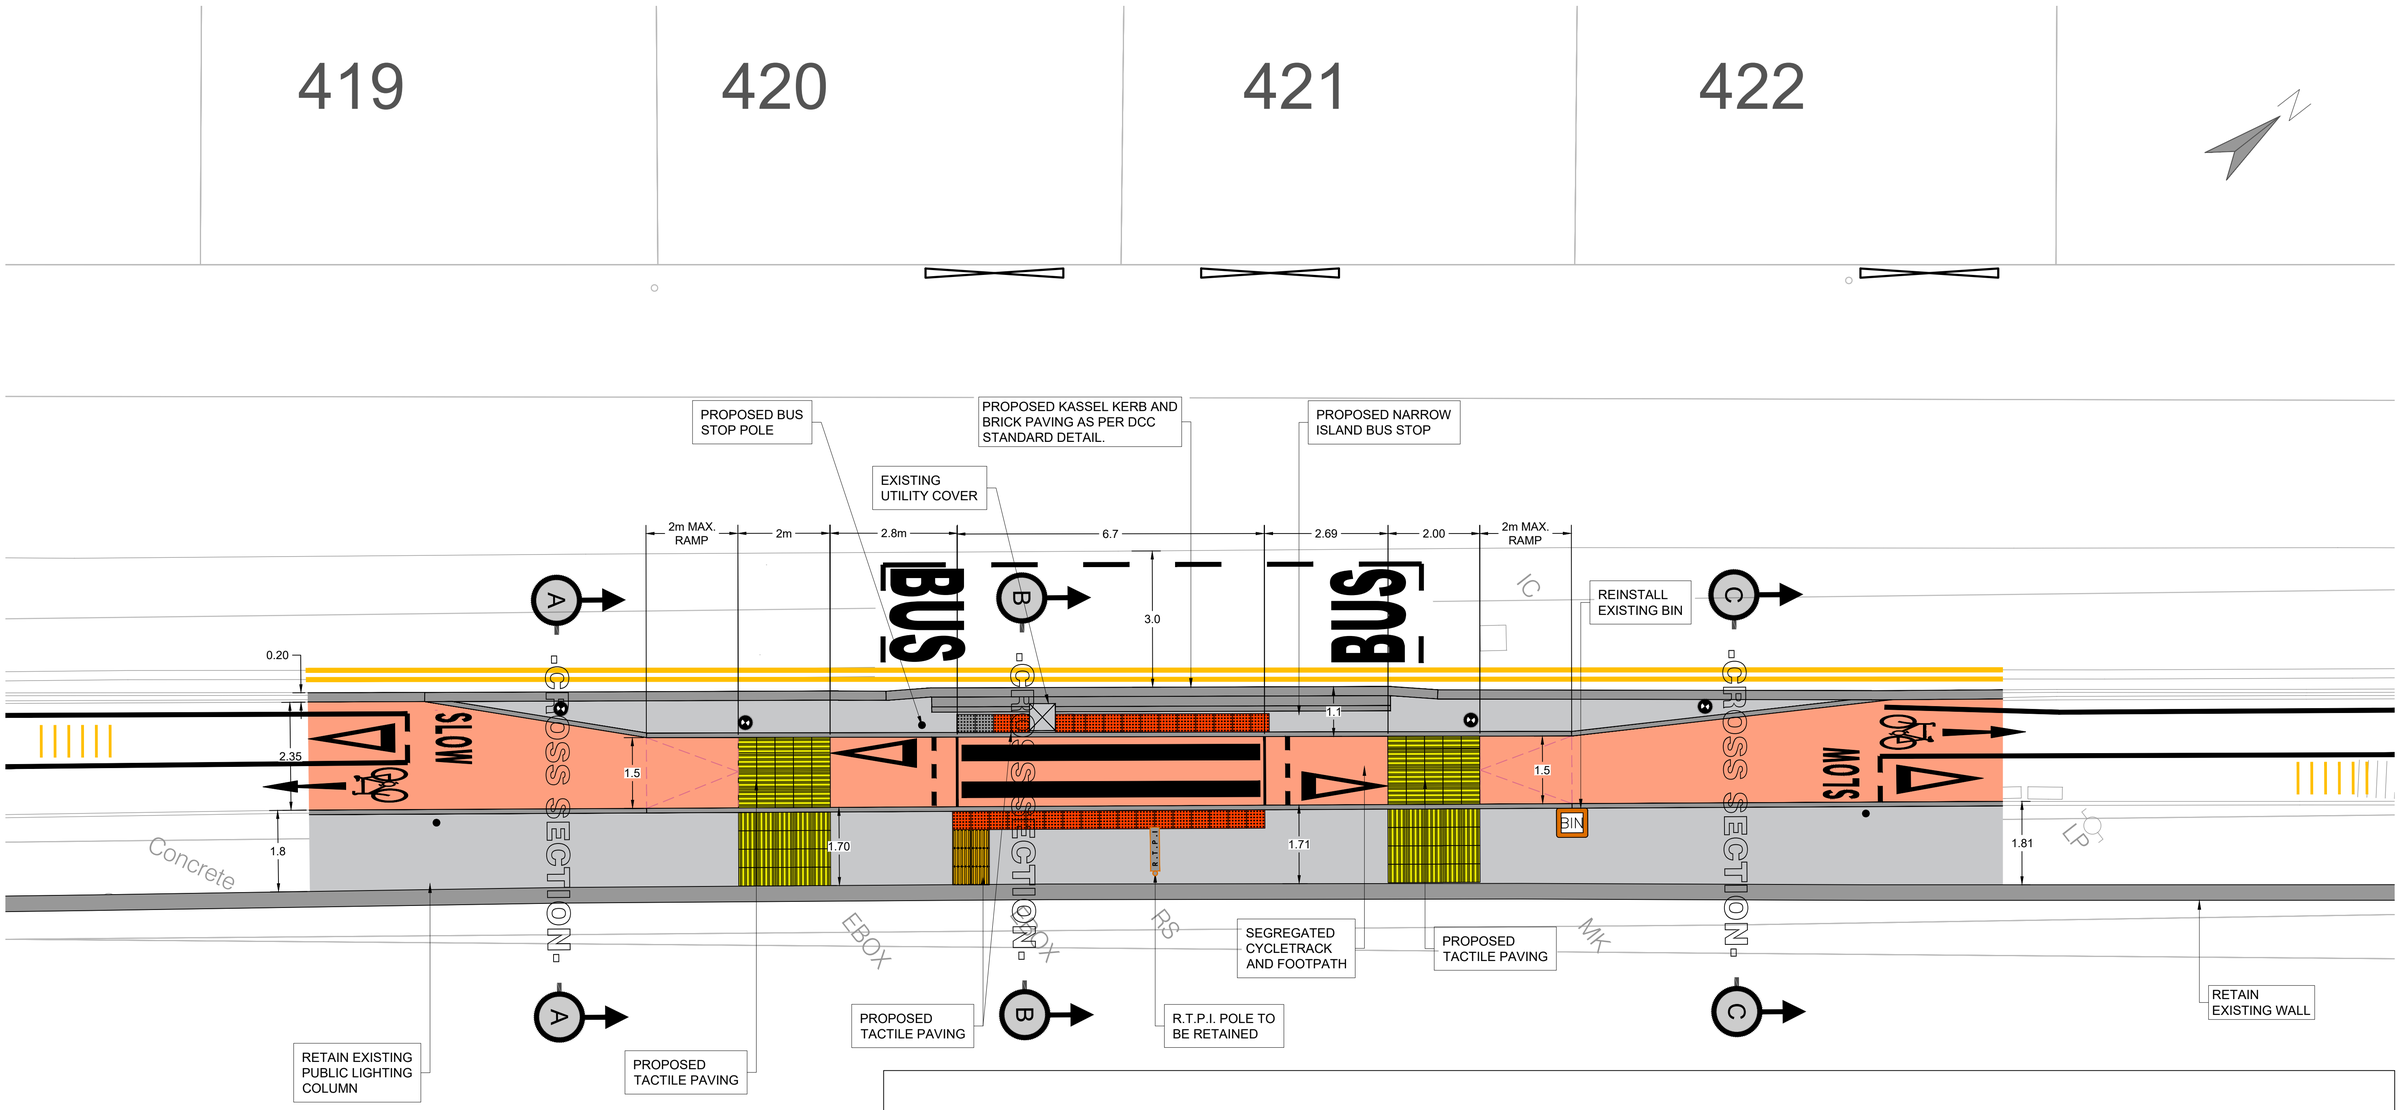

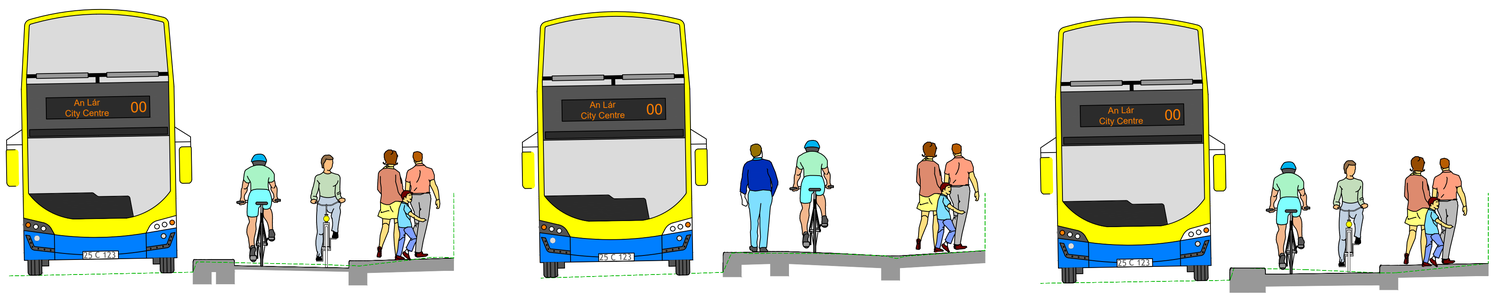

CROSS SECTION A-A

CROSS SECTION B-B

CROSS SECTION C-C

LEGEND

- PROPOSED CYCLETRACK
- PROPOSED FOOTPATH / CONCRETE ISLAND
- PROPOSED BUS SHELTER
- PROPOSED TACTILE PAVING
- PROPOSED KERBS (SEE HKF DRAWING)

Project Ireland 2040 — Building Ireland's Future

Comhairle Cathrach Bhaile Átha Cliath — Dublin City Council

NTA — Údarás Náisiúnta Iompair — National Transport Authority

No.	Revision	Date	By	Chk'd	App'd
-					

AECOM - Roughan & O'Donovan Alliance

ROD ROUGHAN & O'DONOVAN — AECOM

ROUGHAN & O' DONOVAN CONSULTING ENGINEERS
ARENA HOUSE, ARENA ROAD,
SANDYFORD, DUBLIN 18
D18 V8P6, IRELAND

Project Title	Reconstruction of the Clontarf Road Bus Stop 1724 & Miscellaneous Works
Drawing Title	CLONTARF RD BUS STOP GENERAL ARRANGEMENT LAYOUT DRAWING
Drawing Number	CRBS-ROD-HGN-S4_AE-DR-CH-0000001

Drawn:	Designed:	Checked:	Approved:	Status:	Scale (A1)	Date:	Job No:	Rev:
CG	TL	EOC	SMG	S0 - Work In Progress	N.T.S	MAY 2025	17.203	C0

Copyright © OSI 2025/23/CCMA/DCC

28 July 2025 08:30:37 J:\2017\17203\DWG\S2S BUS STOP\DWGS\CRBS-ROD-HGN-S4_AE-DR-CH-000001-(BUS STOP GA).DWG

DO NOT SCALE USE FIGURED DIMENSIONS ONLY