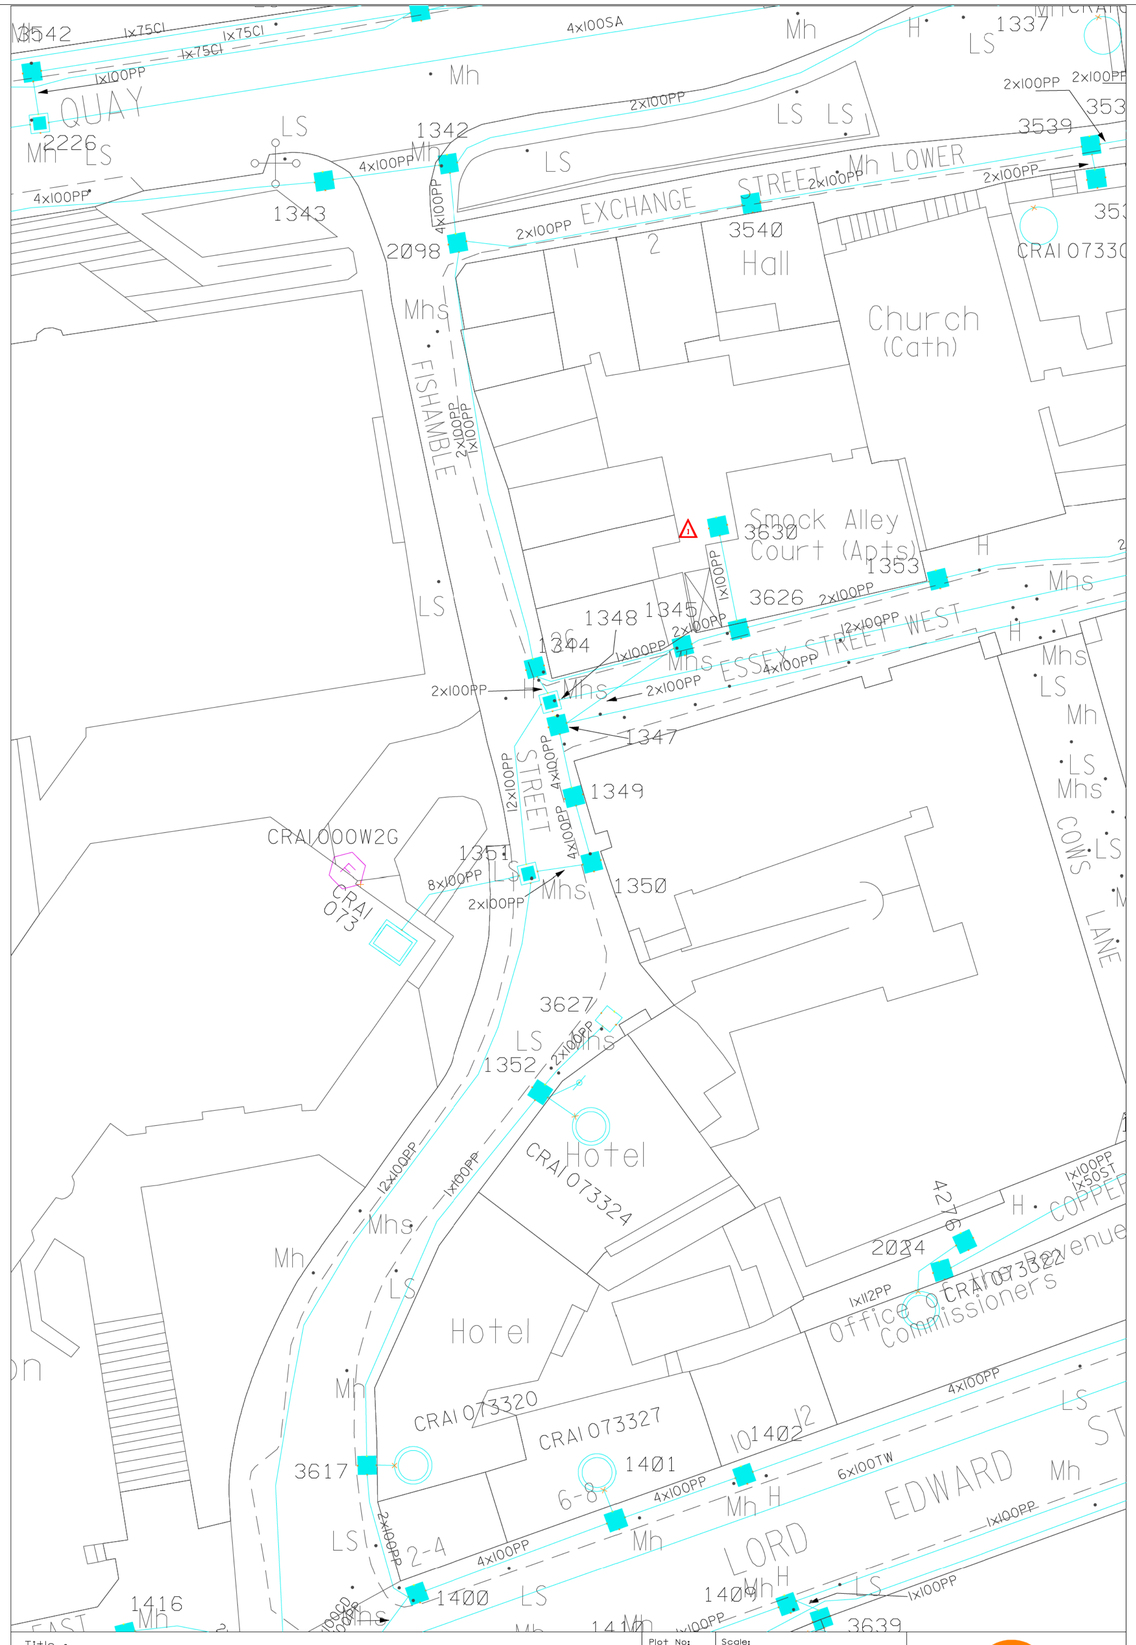

Title : J01389_att1 Generic Plot		Plot No: N/A	Scale: 1@625 @ A4
		Date: Mar 21 2014	Prepared By: Network Engineering Bureau

THE INFORMATION IN THIS DRAWING IS CONFIDENTIAL AND SHOULD NOT BE DISCLOSEDTO ANY THIRD PARTY WITHOUT THE EXPRESS WRITTEN CONSENT OF EIRCOM LTD. THE DRAWING IS NOT TO BE PHOTOCOPIED OR REPRODUCED IN ANY WAY

THE INFORMATION GIVEN IS COMPILED FROM RECORDS AND IS BELIEVED TO BE CORRECT. THERE MAY, HOWEVER, BE DEPARTURES FROM THE COURSE(S) AND DEPTH(S) SHOWN OR INDICATED. THERE MAY ALSO BE ITEMS OF EIRCOM PLANT OF WHICH NO RECORD IS HELD. THE INFORMATION IS GIVEN WITHOUT PREJUDICE TO THE LEGAL RIGHTS OF EIRCOM LTD. TO COMPENSATION SHOULD EIRCOM PLANT BE DAMAGED.

eircom

Ordnance Survey Ireland Licence no. EN 0001906
© Ordnance Survey Ireland and Government of Ireland

IMPORTANT

1 DO NOT SCALE FROM THIS DRAWING.
2 WORK ONLY FROM FIGURED DIMENSIONS.
3 ALL ERRORS & OMISSIONS TO BE REPORTED TO THE ARCHITECT.
4 THIS DRAWING IS TO BE READ IN CONJUNCTION WITH ALL OTHER DRAWINGS

VER	DATE	DESCRIPTION

ISSUE STATUS KEY

SURV–P	survey production	SURV–F	survey final
FEAS–P	feasibility production	FEAS–F	feasibility final
PREL–P	preliminary production	PREL–F	preliminary final
FIRE–P	fire production	FIRE–F	fire final
PLAN–P	planning production	PLAN–F	planning final
UTIL–P	utility production	–	–
TEND–P	tender production	TEND–F	tender final
CONS–P	construction production	–	–
DEFT–P	defect liability production	–	–
–	–	BULT–F	as–built final

Dublin City Council
Comhairle Cathrach Bhaile Atha Cliath

CITY ARCHITECTS DIVISION
RANNOG AILTIRE NA CATHRACH

CITY ARCHITECTS DIVISION, CIVIC OFFICES, WOOD QUAY, DUBLIN 8, IRELAND
www.dublincity.ie T. +353 (0)1 222 3526 F. +353 (0)1 222 2084

DUBLIN HOUSE

DATE: May 2014
SCALE: –

DRAWING TITLE

Services – Telecom

REFERENCE NO.	ISSUE STATUS	DWG. NO.	VER.
CA1102	FEAS–P	06	–