


L:\Legacy\del2\p001\UJobs\PR-426780_Cycling_Design_Office\900_CAD_GIS\0171911_1_WIP\DRNTA190002-NTA-PRW_PC-S17-1_XX_00-DR-CR-0009.dwg

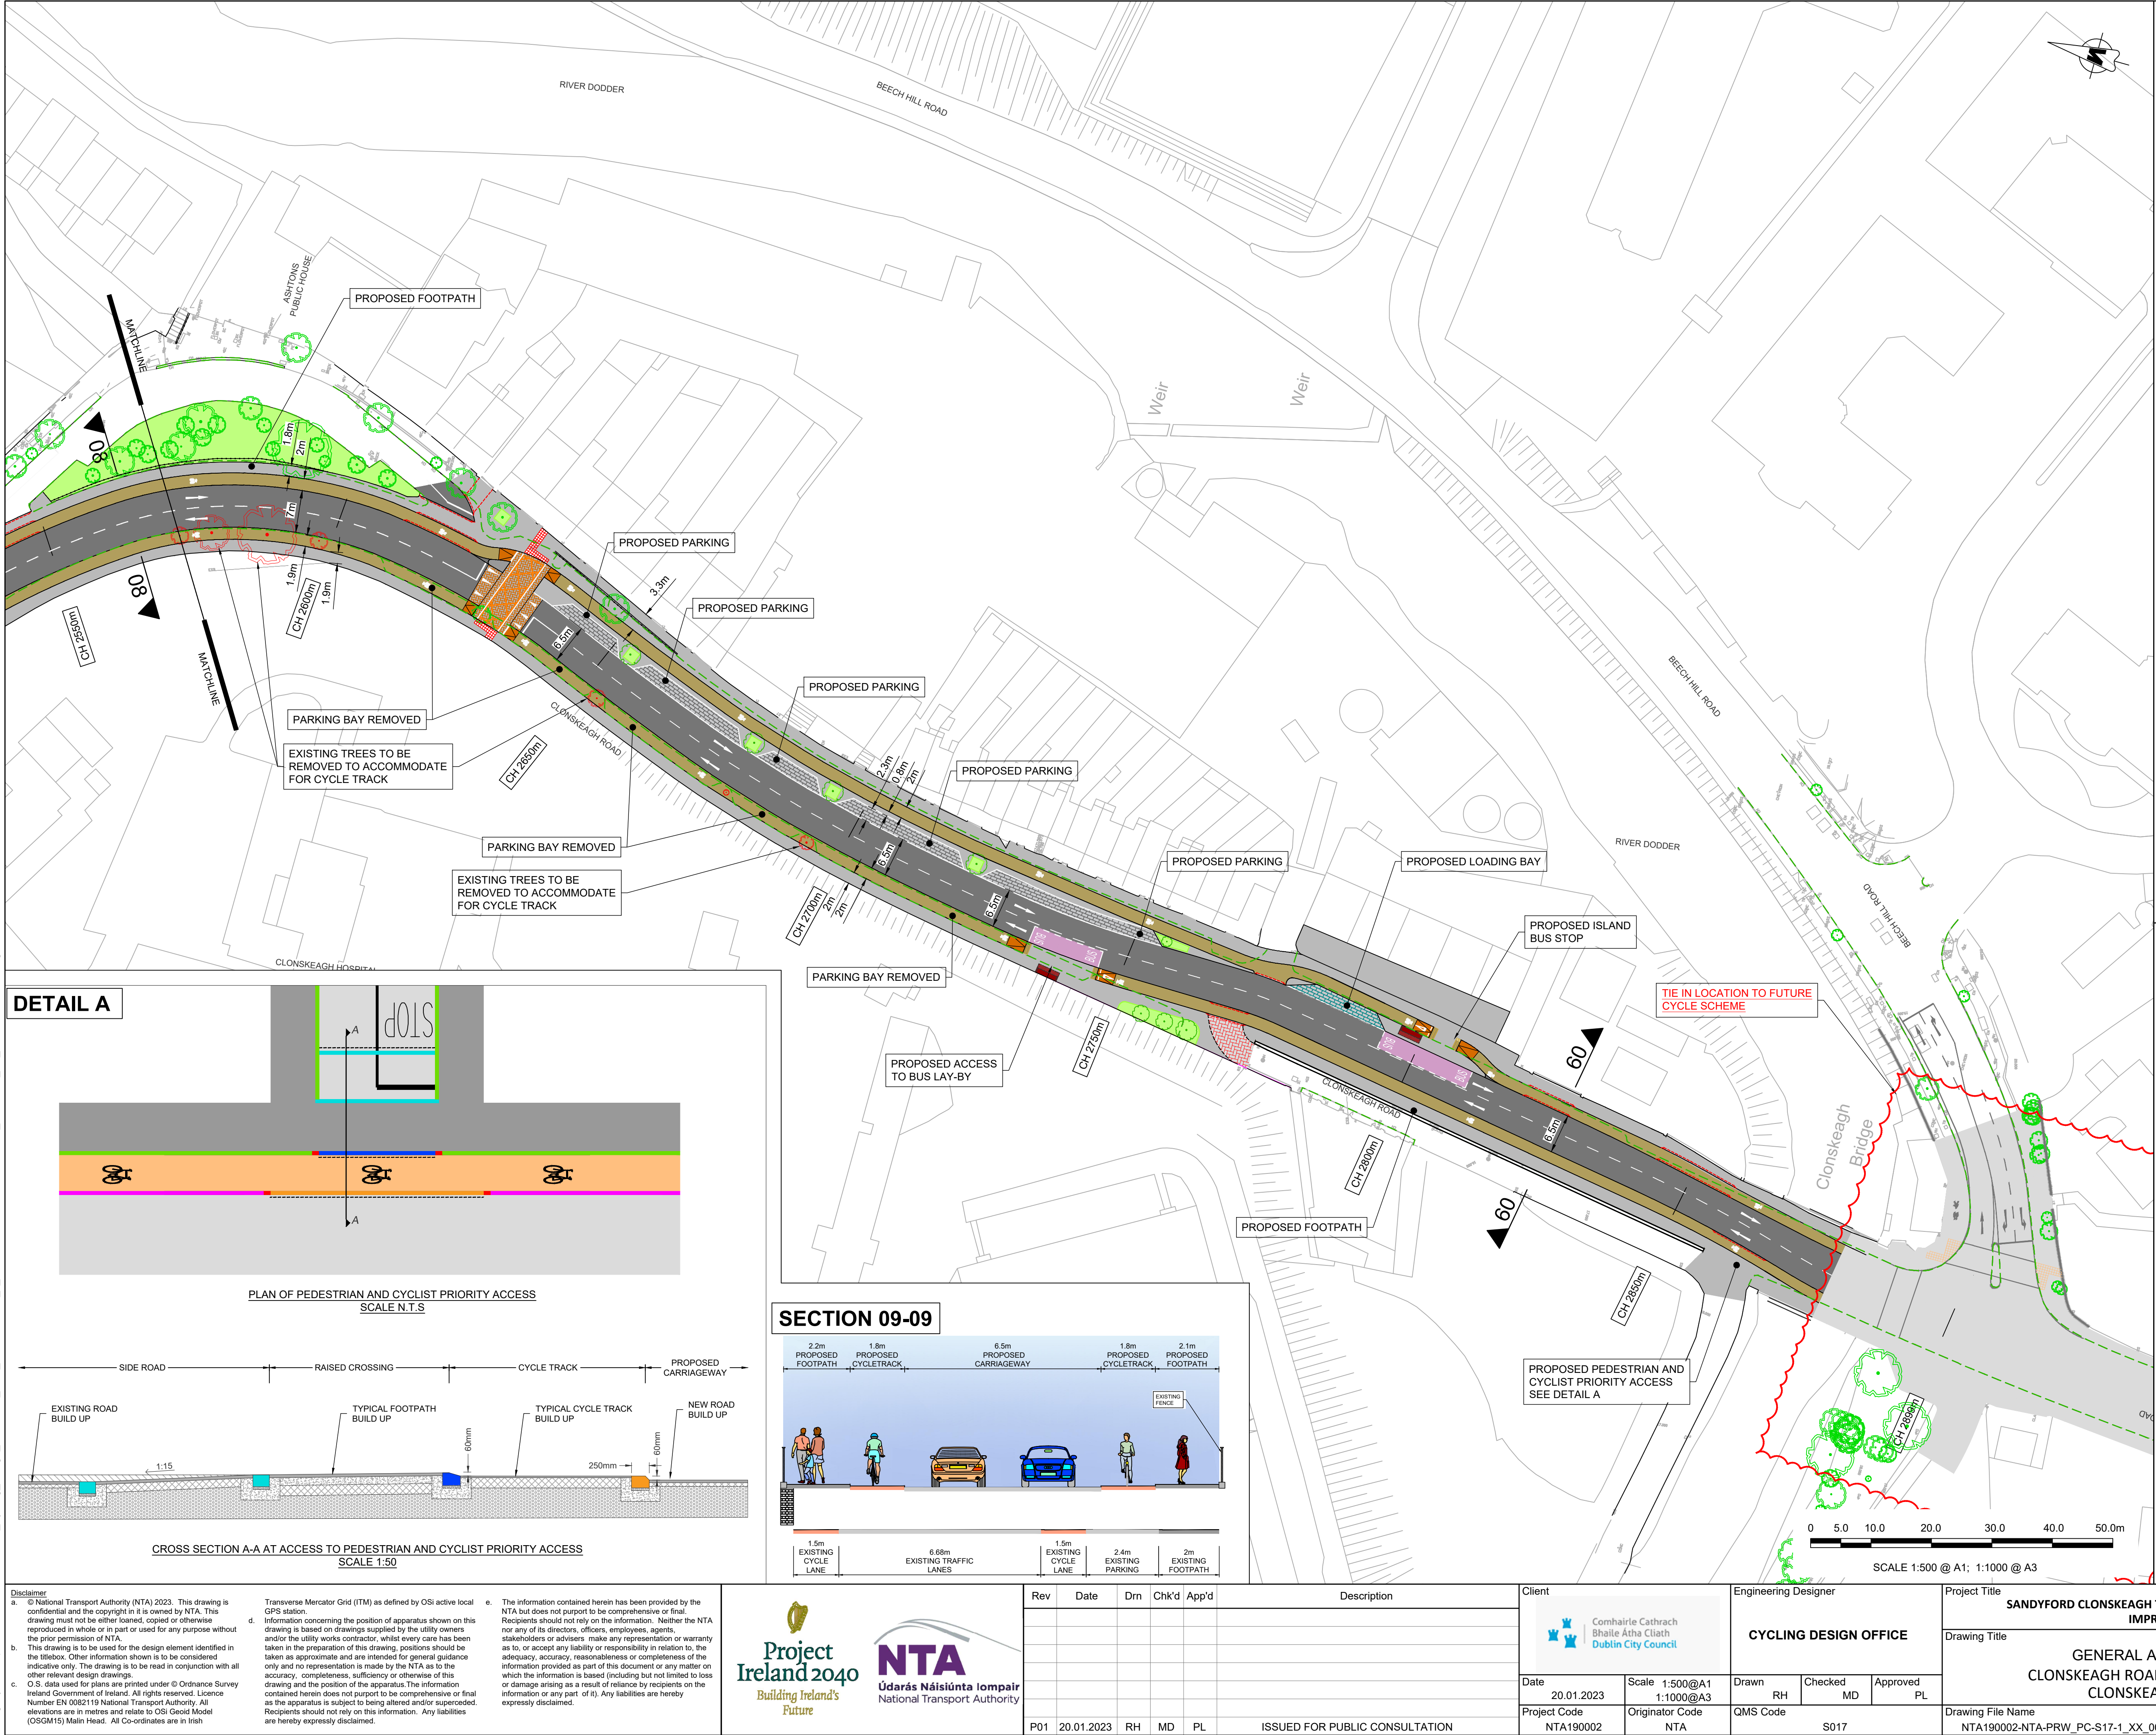

ORDNANCE SURVEY IRELAND LICENCE NO CYAL50217544
©ORDNANCE SURVEY IRELAND / GOVERNMENT OF IRELAND

NOTES:
1. THIS DRAWING IS TO BE READ IN CONJUNCTION WITH ALL OTHER RELEVANT ENGINEERING DRAWINGS. ANY DISCREPANCIES, ERRORS OR OMISSIONS TO BE BROUGHT TO THE ATTENTION OF THE EMPLOYER'S REPRESENTATIVE.
2. ALL DIMENSIONS TO BE CHECKED BY THE CONTRACTOR ON SITE PRIOR TO COMMENCEMENT OF WORKS.
3. EMPLOYER'S REPRESENTATIVE TO BE INFORMED BY THE CONTRACTOR OF ANY DISCREPANCIES PRIOR TO THE COMMENCEMENT OF WORKS ON SITE.
4. DIMENSIONS OF ALL BOUNDARIES AND ADJOINING ROADS TO BE CHECKED ON SITE PRIOR TO COMMENCEMENT OF WORKS.
5. DO NOT SCALE. ALL MEASUREMENTS AND COORDINATES TO BE CHECKED ON SITE.

FOR CONSULTATION

LEGEND:

EXISTING KERB LINE

PROPOSED DROPPED KERB LINE TO RESIDENTIAL ACCESS AND SIDE ROAD

PROPOSED KERB

PROPOSED DELINEATION KERB

PROPOSED OFF ROAD CYCLE LANE

PROPOSED ON ROAD CYCLE LANE

PROPOSED DELINEATION SURFACE

PROPOSED BUS STOP

PROPOSED FOOTPATH / TRAFFIC ISLAND

PROPOSED CARRIAGEWAY

PROPOSED RAISED TABLE

PROPOSED LANDSCAPE

PROPOSED PARKING AREA

PROPOSED LOADING BAY

INDICATIVE RAMP/ DRIVEWAY

PROPOSED TACTILE PAVING (RED)

PROPOSED TACTILE PAVING (BUFF)

PROPOSED RAMP

TREE TO BE PROTECTED

TREE TO BE REMOVED

DETAIL A

PLAN OF PEDESTRIAN AND CYCLIST PRIORITY ACCESS
SCALE N.T.S

CROSS SECTION A-A AT ACCESS TO PEDESTRIAN AND CYCLIST PRIORITY ACCESS
SCALE 1:50

SECTION 09-09

2.2m PROPOSED FOOTPATH

1.8m PROPOSED CYCLETRACK

6.5m PROPOSED CARRIAGEWAY

1.8m PROPOSED CYCLETRACK

2.1m PROPOSED FOOTPATH

1.5m EXISTING CYCLE LANE

6.68m EXISTING TRAFFIC LANES

1.5m EXISTING CYCLE LANE

2.4m EXISTING PARKING

2m EXISTING FOOTPATH

Client

Comhairle Cathrach
Bhaile Átha Cliath
Dublin City Council

Engineering Designer

CYCLING DESIGN OFFICE

Project Title

SANDYFORD CLONSKEAGH TO CHARLEMONT STREET PEDESTRIAN & CYCLIST IMPROVEMENT SCHEME (SC2C)

Drawing Title

GENERAL ARRANGEMENT
CLONSKEAGH ROAD, VERGEMOUNT TO
CLONSKEAGH BRIDGE

Date

20.01.2023

Scale

1:500@A1
1:1000@A3

Drawn

RH

Checked

MD

Approved

PL

Project Code

NTA190002

Originator Code

NTA

QMS Code

S017

Drawing File Name

NTA190002-NTA-PRW_PC-S17-1_XX_00-DR-CR-0009

Sheet Number

9 OF 9

Status

B2

Rev

P01

Rev

Date

Drn

Chk'd

App'd

Description

P01

20.01.2023

RH

MD

PL

ISSUED FOR PUBLIC CONSULTATION

Disclaimer

a. © National Transport Authority (NTA) 2023. This drawing is confidential and the copyright in it is owned by NTA. This drawing must not be either loaned, copied or otherwise reproduced in whole or in part or used for any purpose without the prior permission of NTA.
b. This drawing is to be used for the design element identified in the titlebox. Other information shown is to be considered indicative only. The drawing is to be read in conjunction with all other relevant design drawings.
c. O.S. data used for plans are printed under © Ordnance Survey Ireland Government of Ireland. All rights reserved. Licence Number EN 0082119 National Transport Authority. All elevations are in metres and relate to OSI Geoid Model (OSGM15) Mean Head. All Co-ordinates are in Irish Transverse Mercator Grid (ITM) as defined by OSI active local GPS station.
d. Information concerning the position of apparatus shown on this drawing is based on drawings supplied by the utility owners and/or the utility works contractor, whilst every care has been taken in the preparation of this drawing, positions should be taken as approximate and are intended for general guidance only and no representation is made by the NTA as to the accuracy, completeness, sufficiency or otherwise of this drawing and the position of the apparatus. The information contained herein does not purport to be comprehensive or final as the apparatus is subject to being altered and/or superceded. Recipients should not rely on this information. Any liabilities are hereby expressly disclaimed.
e. The information contained herein has been provided by the NTA but does not purport to be comprehensive or final. Recipients should not rely on the information. Neither the NTA nor any of its directors, officers, employees, agents, stakeholders or advisers make any representation or warranty as to, or accept any liability or responsibility in relation to, the adequacy, accuracy, reasonableness or completeness of the information provided as part of this document or any matter on which the information is based (including but not limited to loss or damage arising as a result of reliance by recipients on the information or any part of it). Any liabilities are hereby expressly disclaimed.

Project Ireland 2040
Building Ireland's Future

NTA
Údarás Náisiúnta Iompair
National Transport Authority

DO NOT SCALE USE FIGURED DIMENSIONS ONLY