


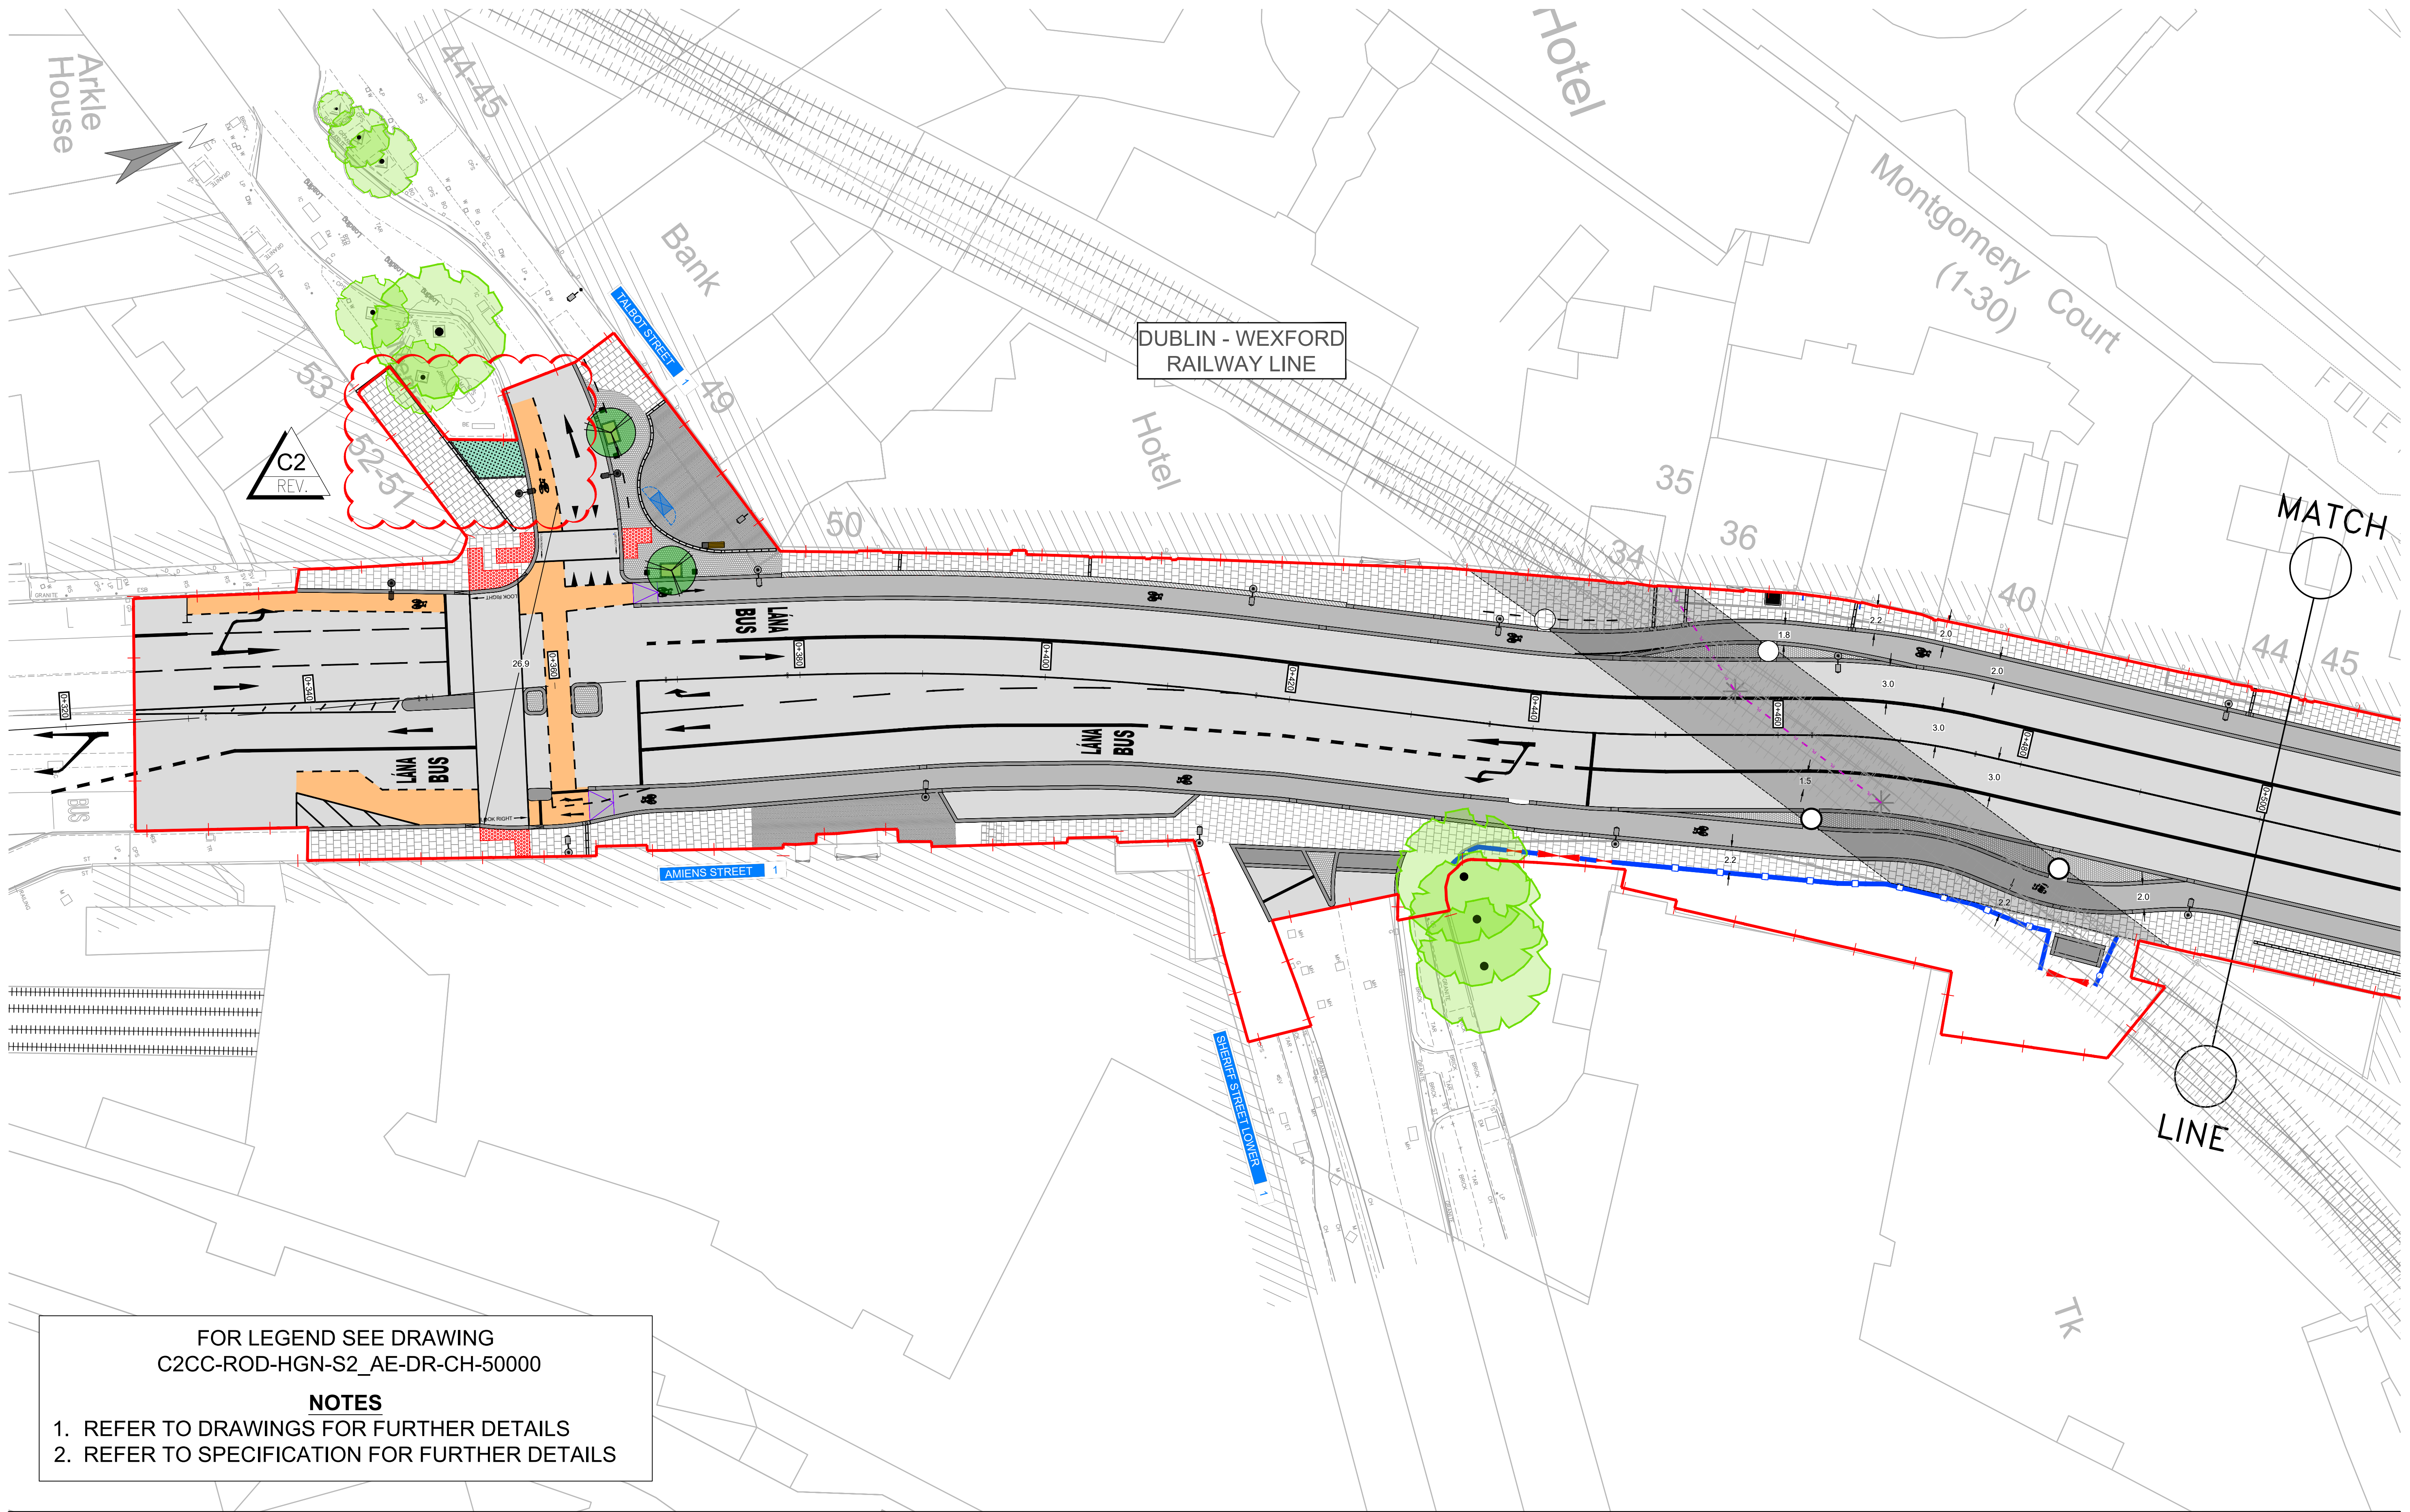

FOR LEGEND SEE DRAWING
C2CC-ROD-HGN-S2_AE-DR-CH-50000

NOTES

1. REFER TO DRAWINGS FOR FURTHER DETAILS
2. REFER TO SPECIFICATION FOR FURTHER DETAILS




No.	Revision	Date	By	Chk'd	App'd
C0	CONTRACT	JAN 2022	CG	EOC	SMG
C1	PROPOSED INSTRUCTION No. 1	FEB 2022	AG	EOC	SMG
C2	DESIGN CHANGES	SEPT 2023	CG	TL	EOC
-					
-					
-					
-					
-					
-					
-					
-					



ROUGHAN & O'DONOVAN
CONSULTING ENGINEERS
ARENA HOUSE, ARENA ROAD,
SANDYFORD, DUBLIN 18
D18 V8P6, IRELAND

Drawn:	CG	Designed:	TL	Checked:	EOC	Approved:	SMG	Status:	D3 - Contract
--------	----	-----------	----	----------	-----	-----------	-----	---------	---------------

Project Title		Clontarf to City Centre Project (Main Works)					
Drawing Title		General Arrangement SHEET 01 OF 17					
Project	Originator	Volume	Location	Type	Role	Number	
C2CC	-	ROD	-	HGN	-	S2_AE - DR - CH - 500001	
Drawing Number	C2CC	-	ROD	-	HGN	-	S2_AE - DR - CH - 500001
Scale (A1)	1:250	Date:	JAN 2022	Job No:	17.203	Rev:	C2

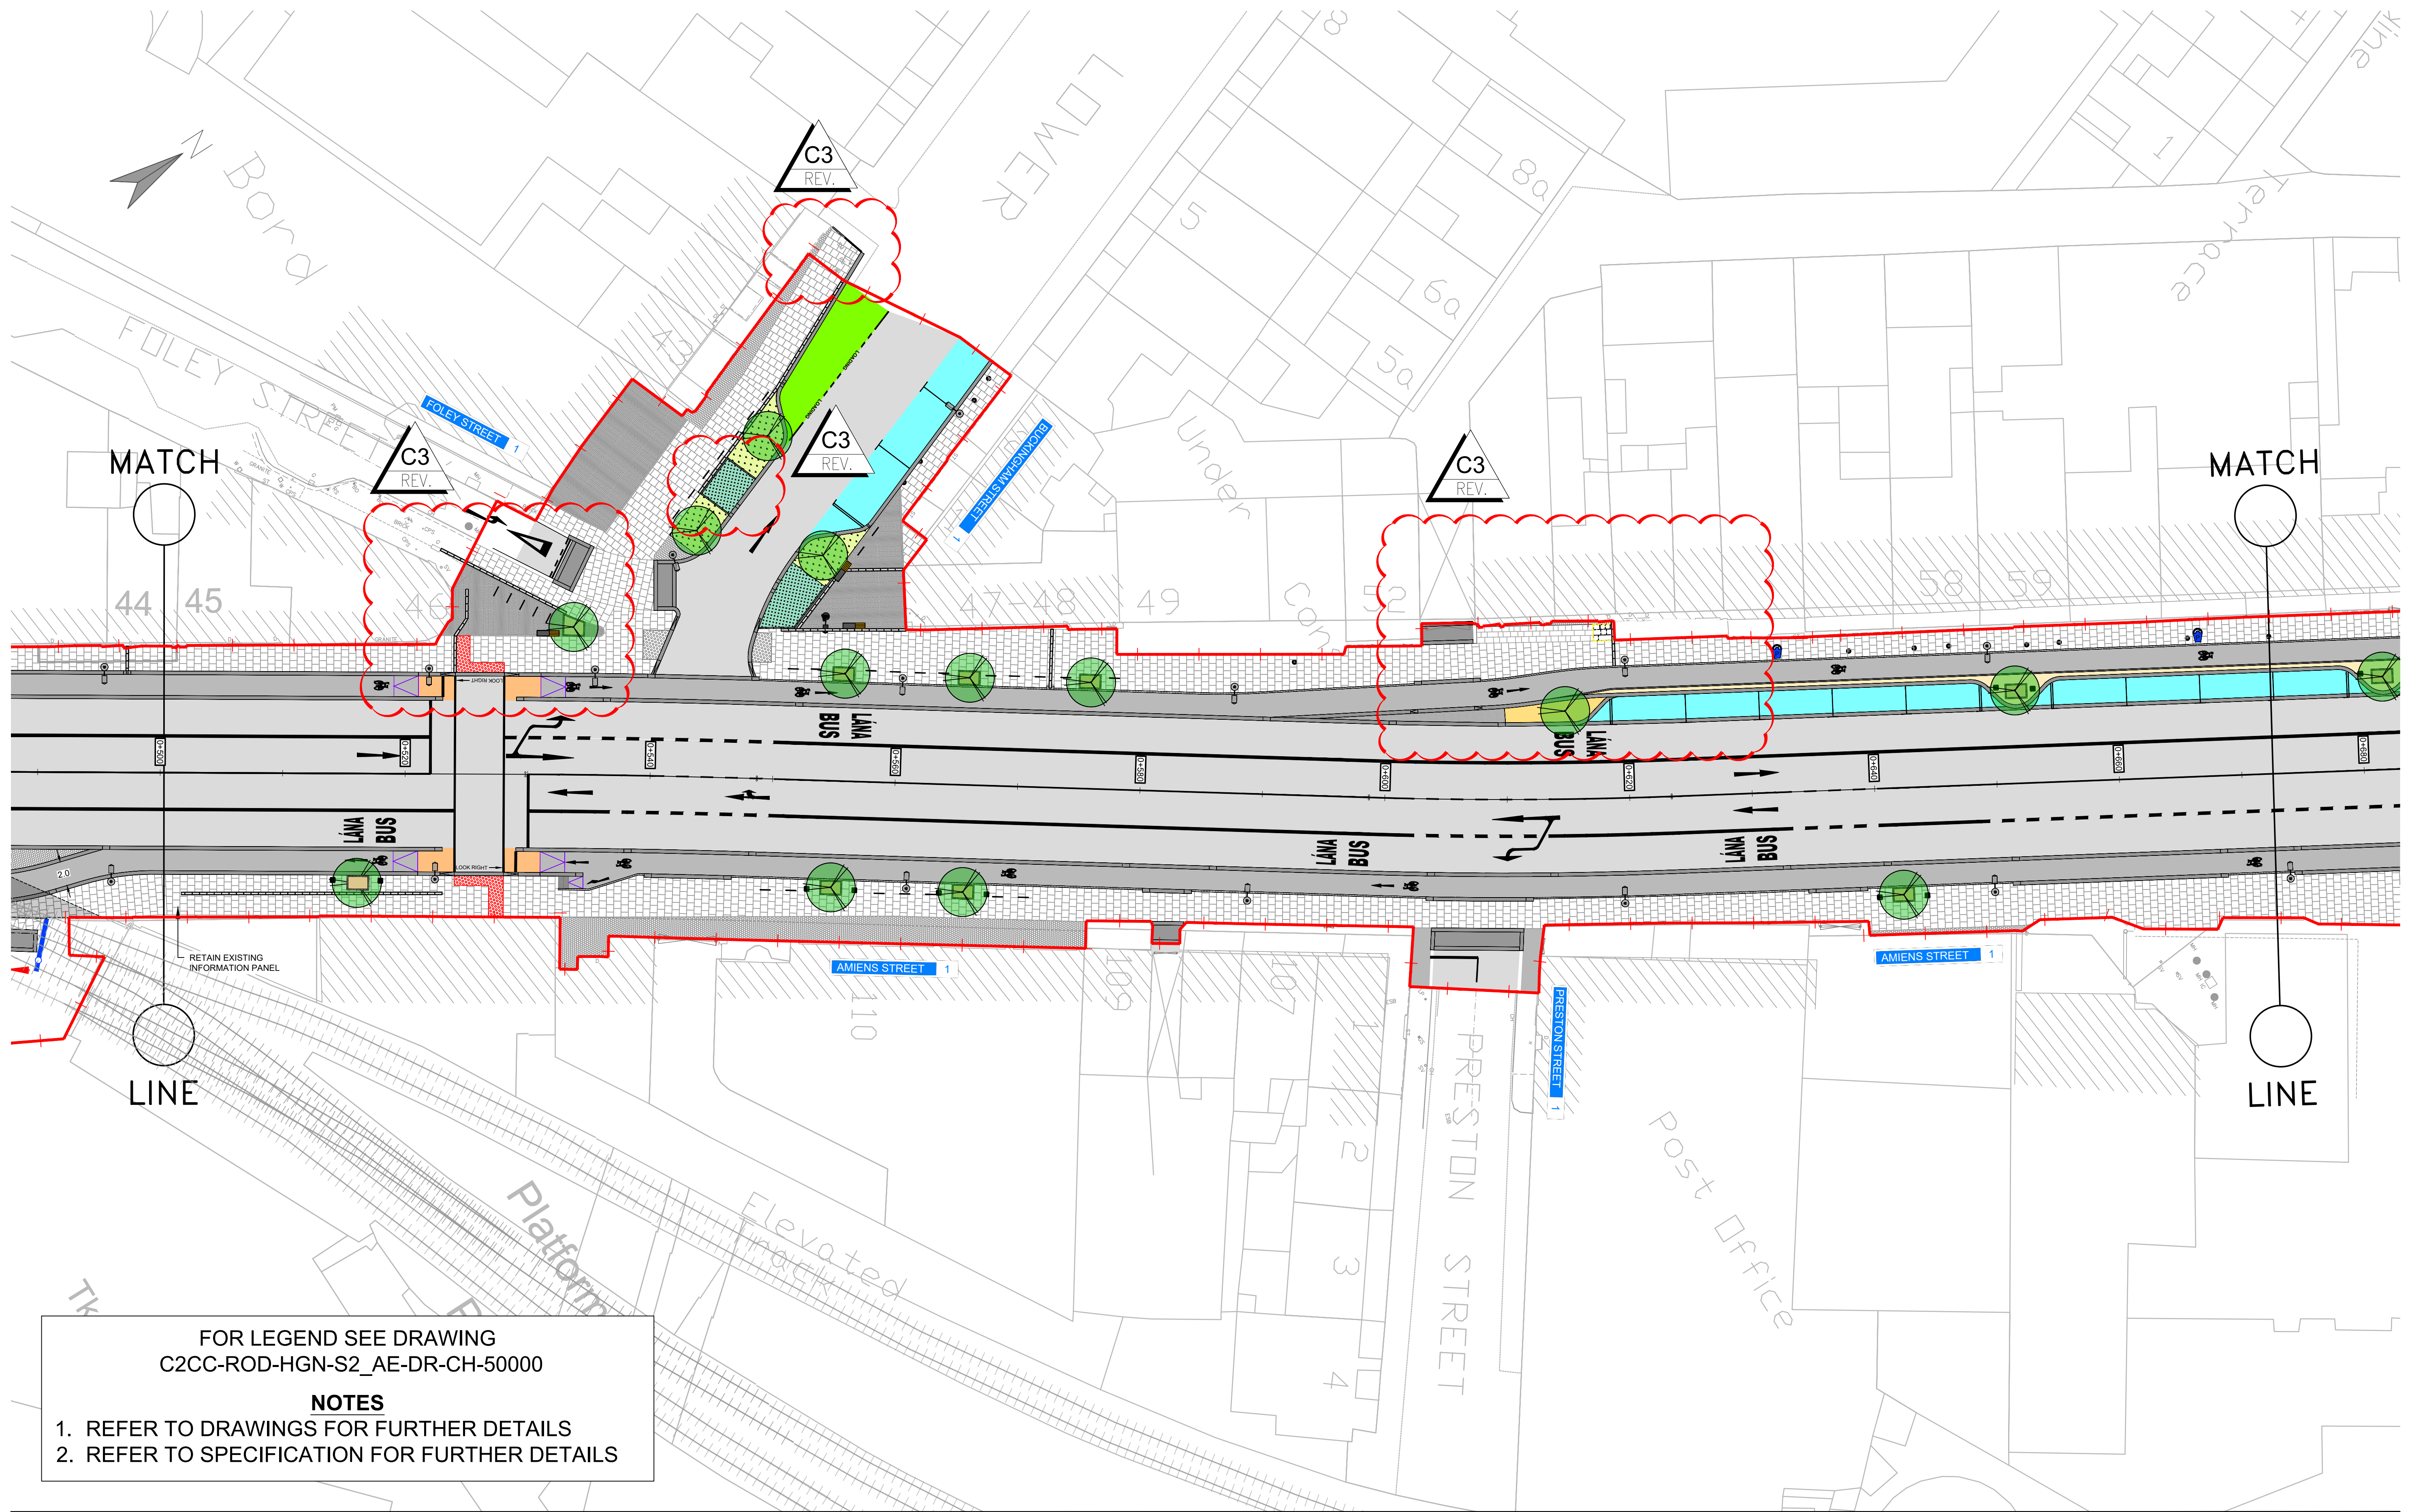

FOR LEGEND SEE DRAWING
C2CC-ROD-HGN-S2_AE-DR-CH-50000

NOTES

1. REFER TO DRAWINGS FOR FURTHER DETAILS
2. REFER TO SPECIFICATION FOR FURTHER DETAILS




No.	Revision	Date	By	Chkd	App'd
C0	CONTRACT	JAN 2022	CG	EOC	SMG
C1	PROPOSED INSTRUCTION No. 1	FEB 2022	CG	EOC	SMG
C2	DESIGN CHANGES	JUN 2023	SD	EOC	SMG
C3	DESIGN CHANGES	SEPT 2023	CG	TL	EOC
-					
-					
-					
-					
-					
-					
-					

AECOM - Roughan & O'Donovan Alliance



ROUGHAN & O'DONOVAN
CONSULTING ENGINEERS
ARENA HOUSE, ARENA ROAD,
SANDYFORD, DUBLIN 18
D18 V8P6, IRELAND

Project Title						
Clontarf to City Centre Project (Main Works)						
Drawing Title						
General Arrangement SHEET 02 OF 17						
Drawing Number	Project	Originator	Volume	Location	Type	Role
C2CC	-	ROD	-	HGN	-	S2_AE
						DR - CH
						500002
Scale (A1)	1:250	Date:	JAN 2022	Job No:	17.203	Rev:
						C3

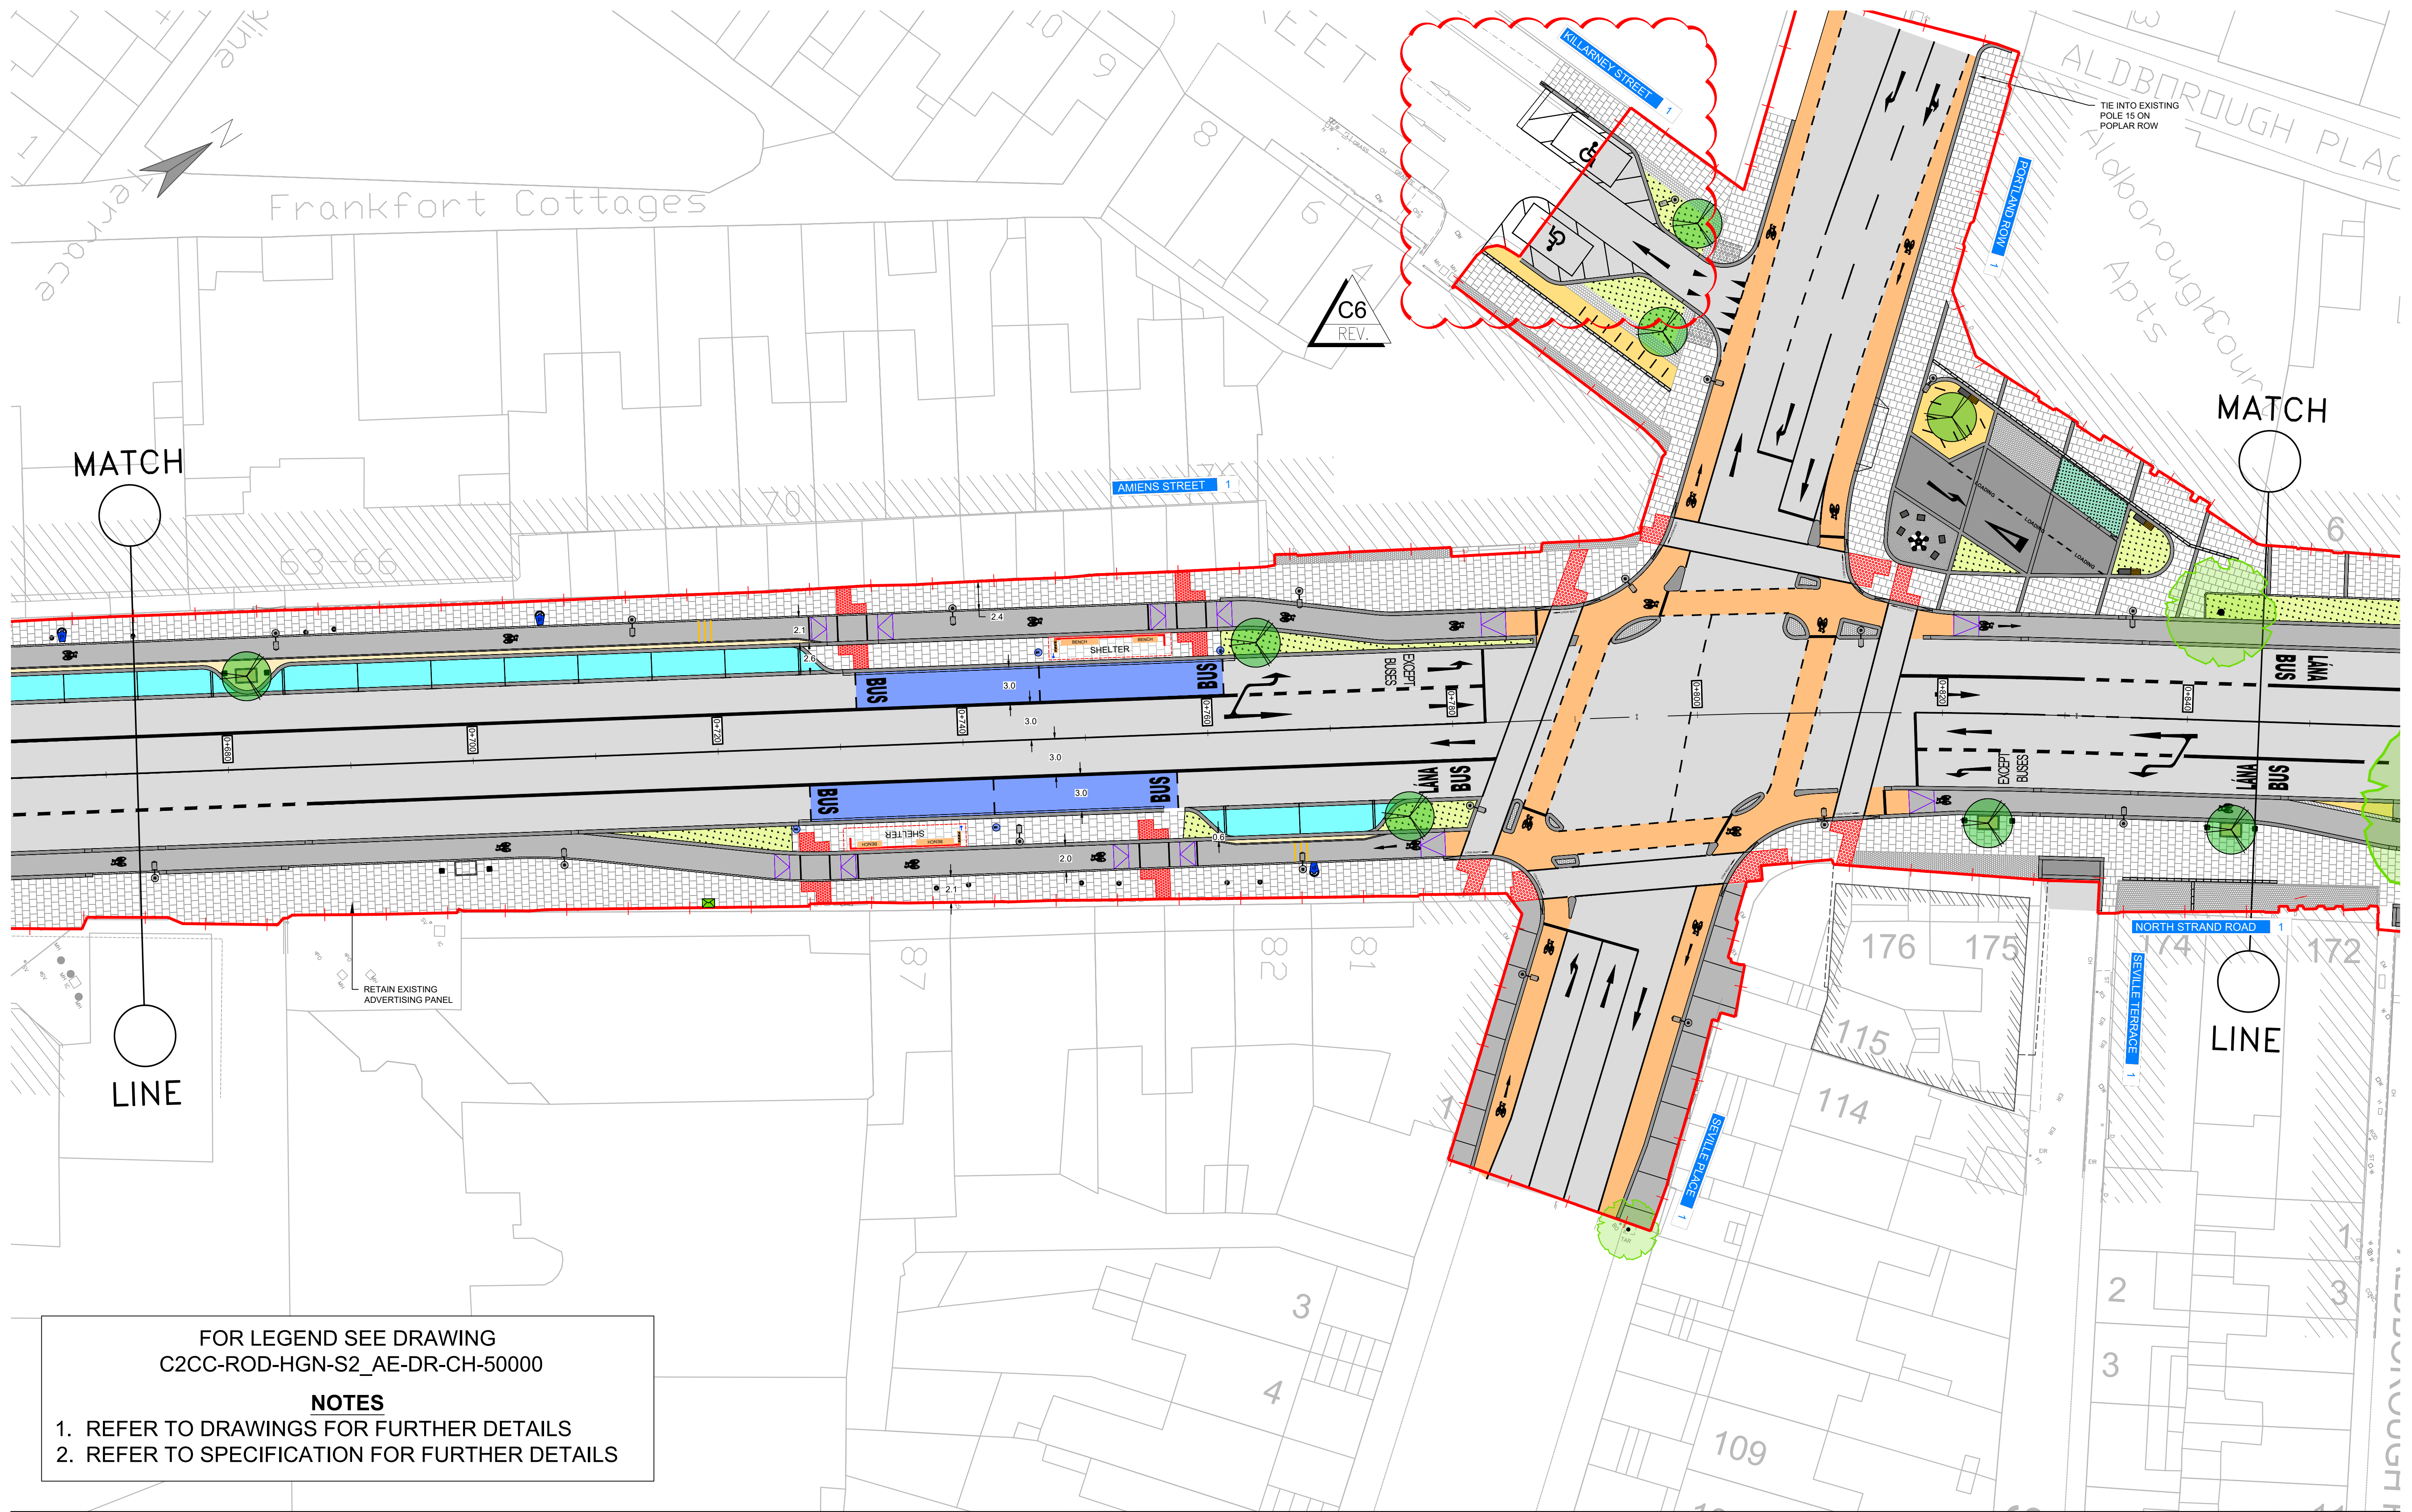

FOR LEGEND SEE DRAWING
C2CC-ROD-HGN-S2_AE-DR-CH-50000

NOTES

1. REFER TO DRAWINGS FOR FURTHER DETAILS
2. REFER TO SPECIFICATION FOR FURTHER DETAILS



No.	Revision	Date	By	Chkd	App'd
C0	CONTRACT	JAN 2022	CG	EOC	SMG
C1	PROPOSED INSTRUCTION No. 1	FEB 2022	CG	EOC	SMG
C2	DESIGN CHANGES	SEP 2022	SD	EOC	SMG
C3	DESIGN CHANGES	NOV 2022	SD	EOC	SMG
C4	TREE REMOVED	FEB 2023	CG	EOC	SMG
C5	DESIGN CHANGES	MAY 2023	SD	EOC	SMG
C6	DISABLED PARKING SPACE ADDED	SEPT 2023	CG	TL	EOC




AECOM - Roughan & O'Donovan Alliance

ROUGHAN & O'DONOVAN
CONSULTING ENGINEERS
ARENA HOUSE, ARENA ROAD,
SANDYFORD, DUBLIN 18
D18 V8P6, IRELAND

Project Title		Clontarf to City Centre Project (Main Works)					
Drawing Title		General Arrangement SHEET 03 OF 17					
Drawing Number	Project	Originator	Volume	Location	Type	Role	Number
C2CC - ROD - HGN - S2_AE - DR - CH - 500003	C2CC	ROD	HGN	S2_AE	DR	CH	500003
Scale (A1)	1:250	Date	JAN 2022	Job No.	17.203	Rev.	C6

Drawn: CG Designed: TL Checked: EOC Approved: SMG Status: D3 - Contract


DO NOT SCALE USE FIGURED DIMENSIONS ONLY

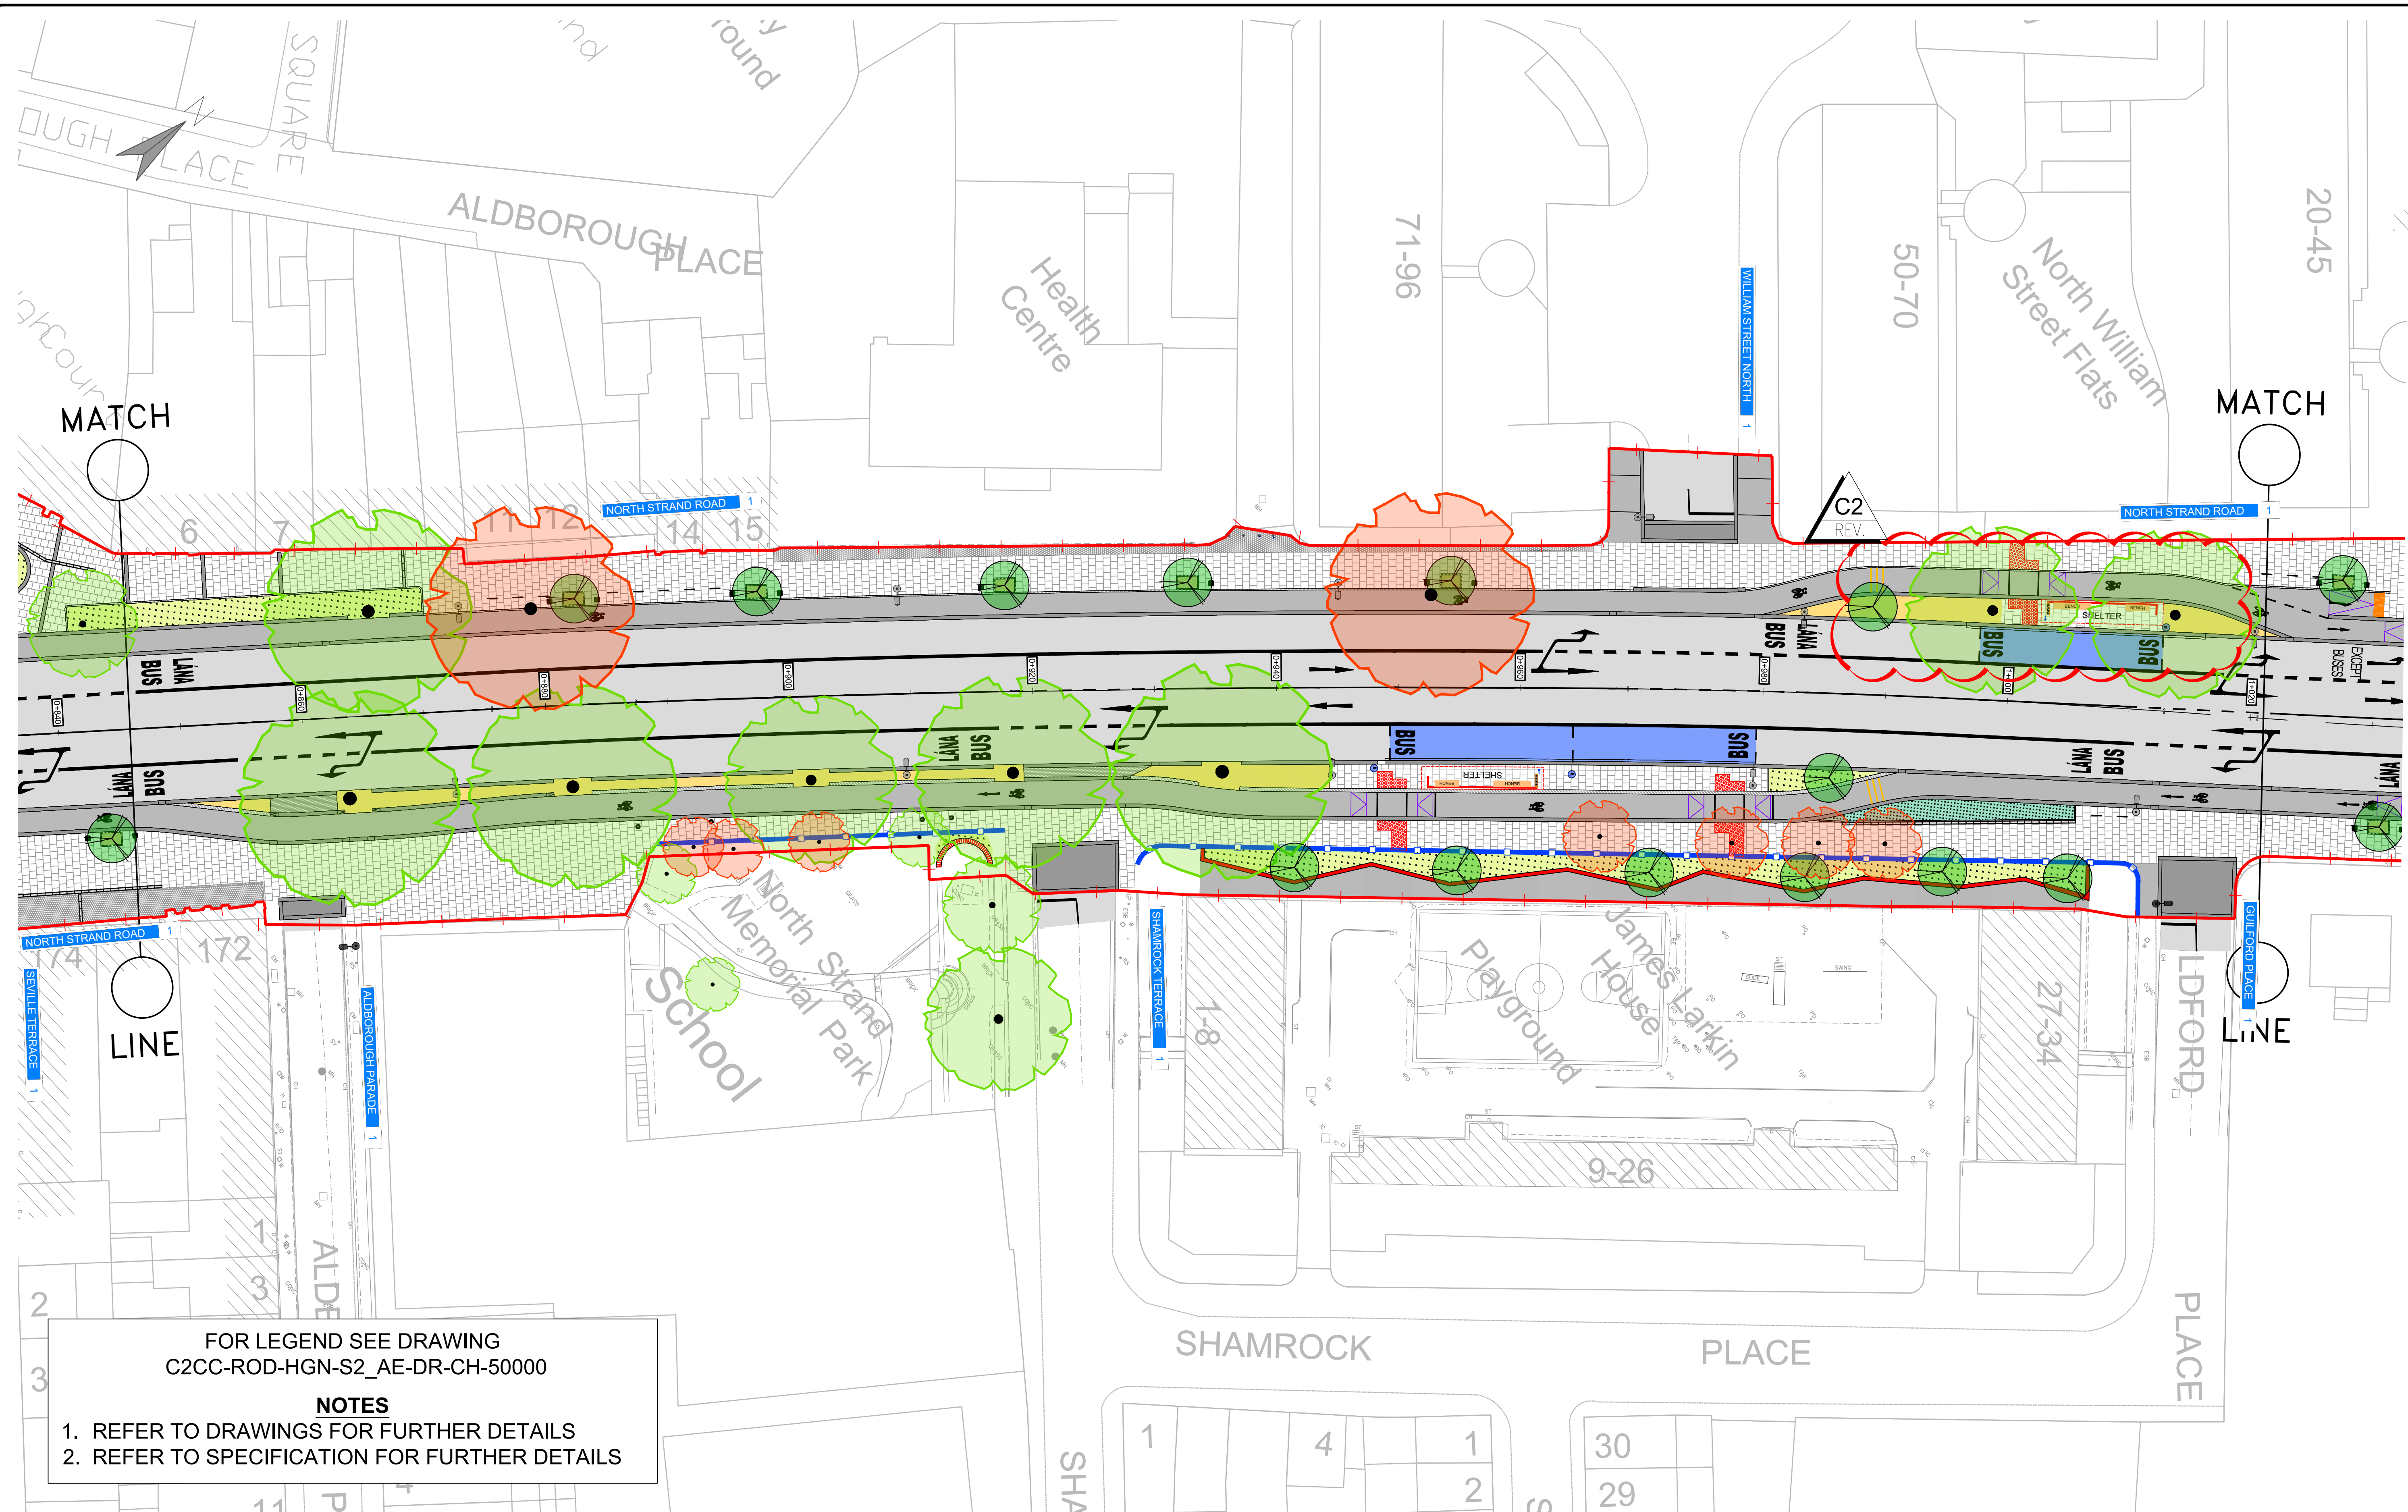

FOR LEGEND SEE DRAWING
C2CC-ROD-HGN-S2_AE-DR-CH-50000

NOTES

1. REFER TO DRAWINGS FOR FURTHER DETAILS
2. REFER TO SPECIFICATION FOR FURTHER DETAILS

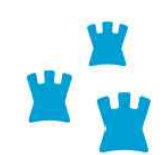

Comhairle Cathrach
Bhaile Átha Cliath
Dublin City Council


[illegible]

AECom - Roughan & O'Donovan Alliance



ROUGHAN & O' DONOVAN
CONSULTING ENGINEERS
ARENA HOUSE, ARENA ROAD,
SANDYFORD, DUBLIN 18
D18 V8P6, IRELAND

Project Title		Clontarf to City Centre Project (Main Works)					
Drawing Title		General Arrangement SHEET 04 OF 17					
Drawing Number	Project	Originator	Volume	Location	Type	Role	Number
C2CC	-	ROD	-	HGN	-	DR	- CH - 500004
Scale (A1)	1:250	Date:	JAN 2022		Job No:	17.203	Rev: C2

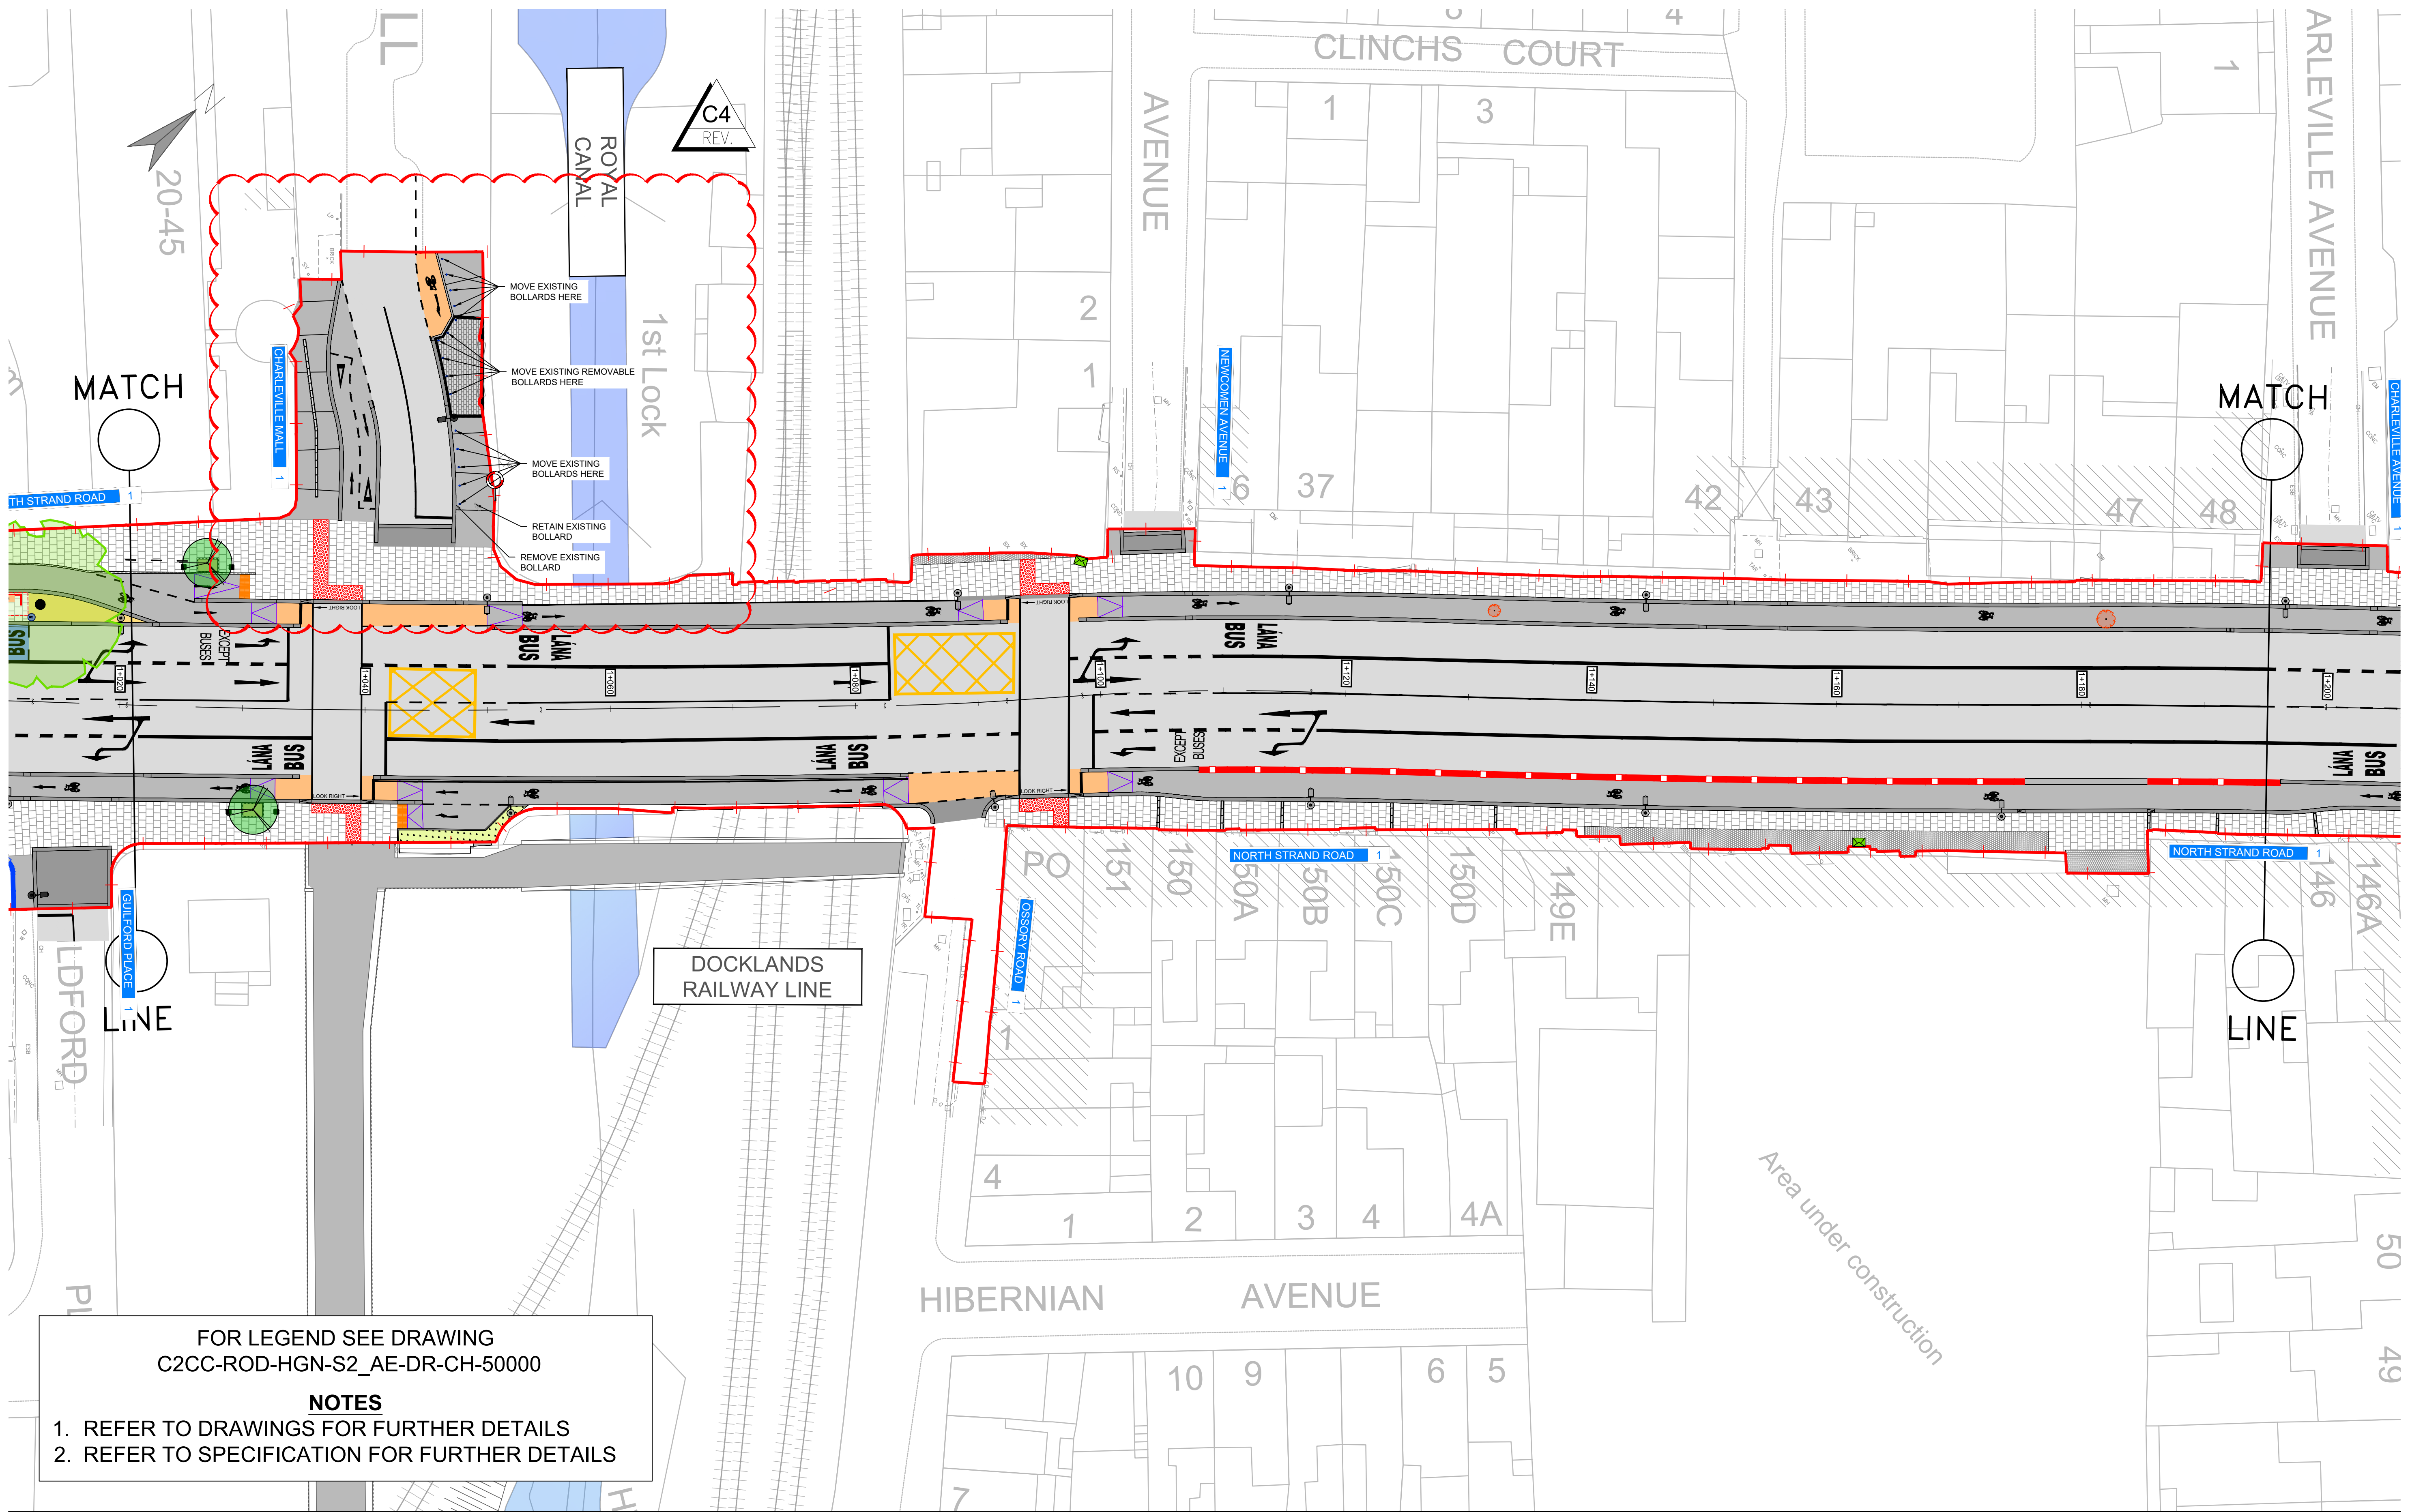

FOR LEGEND SEE DRAWING
C2CC-ROD-HGN-S2_AE-DR-CH-50000

NOTES

1. REFER TO DRAWINGS FOR FURTHER DETAILS
2. REFER TO SPECIFICATION FOR FURTHER DETAILS




No.	Revision	Date	By	Chk'd	App'd
C0	CONTRACT	JAN 2022	CG	EOC	SMG
C1	PROPOSED INSTRUCTION No. 1	FEB 2022	CG	EOC	SMG
C2	NOT ISSUED	-	-	-	-
C3	DESIGN CHANGES	JUNE 2023	SD	EOC	SMG
C4	DESIGN CHANGES	OCT 2023	CG	TL	EOC
-	-	-	-	-	-
-	-	-	-	-	-
-	-	-	-	-	-
-	-	-	-	-	-
-	-	-	-	-	-
-	-	-	-	-	-

AECOM - Roughan & O'Donovan Alliance



ROUGHAN & O'DONOVAN
CONSULTING ENGINEERS
ARENA HOUSE, ARENA ROAD,
SANDYFORD, DUBLIN 18
D18 V8P6, IRELAND

Project Title						Clontarf to City Centre Project (Main Works)							
Drawing Title						General Arrangement SHEET 05 OF 17							
Project	Originator	Volume	Location	Type	Role	Number	Project	Originator	Volume	Location	Type	Role	Number
C2CC	-	ROD	-	HGN	-	S2_AE	-	DR	-	CH	-	-	500005
Scale (A1)		1:250		Date:		JAN 2022		Job No:		17.203		Rev: C4	

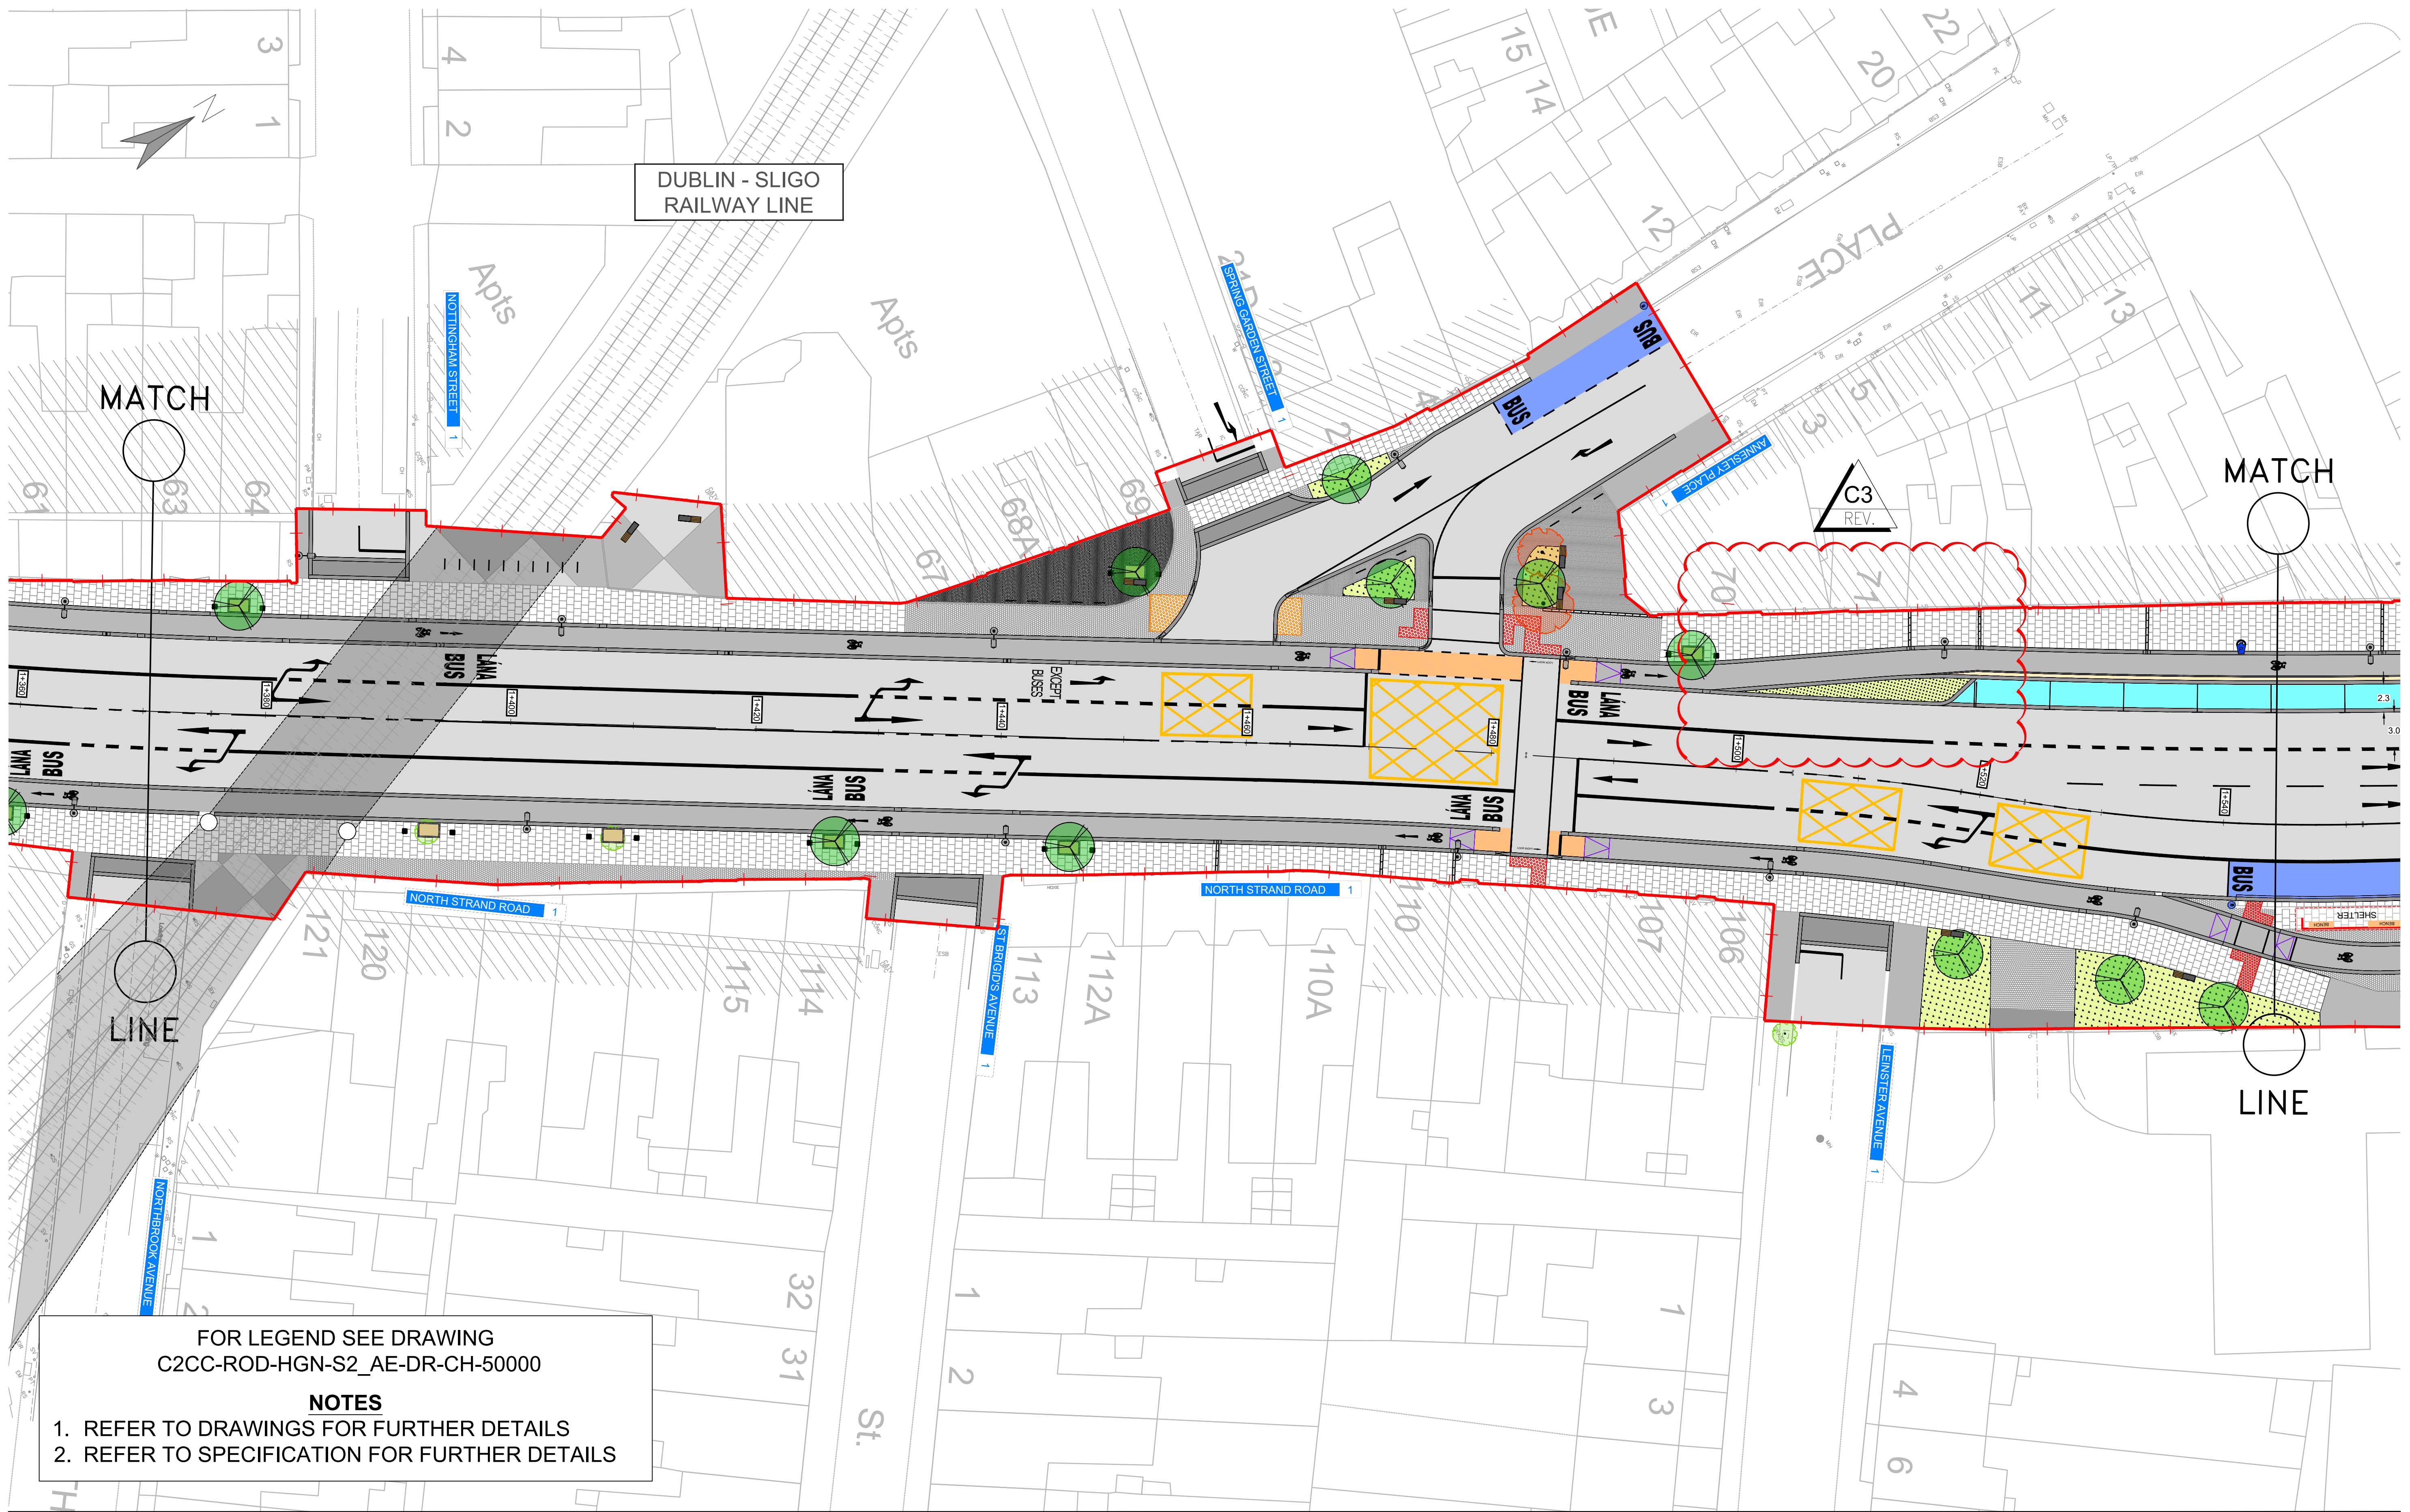

FOR LEGEND SEE DRAWING
C2CC-ROD-HGN-S2_AE-DR-CH-50000

NOTES

1. REFER TO DRAWINGS FOR FURTHER DETAILS
2. REFER TO SPECIFICATION FOR FURTHER DETAILS



No.	Revision	Date	By	Chkd	App'd
C0	CONTRACT	JAN 2022	CG	EOC	SMG
C1	PROPOSED INSTRUCTION No. 1	FEB 2022	CG	EOC	SMG
C2	DESIGN CHANGES	JUN 2023	SD	EOC	SMG
C3	DESIGN CHANGES	SEPT 2023	CG	TL	EOC
-					
-					
-					
-					
-					
-					
-					




AECOM - Roughan & O'Donovan Alliance

ROUGHAN & O'DONOVAN
CONSULTING ENGINEERS
ARENA HOUSE, ARENA ROAD,
SANDYFORD, DUBLIN 18
D18 V8P6, IRELAND

Drawn:	CG	Designed:	TL	Checked:	EOC	Approved:	SMG	Status:	D3 - Contract
--------	----	-----------	----	----------	-----	-----------	-----	---------	---------------

Project Title		Clontarf to City Centre Project (Main Works)					
Drawing Title		General Arrangement SHEET 07 OF 17					
Project	Originator	Volume	Location	Type	Role	Number	
C2CC	- ROD	- HGN	- S2_AE	- DR	- CH	- 500007	
Scale (A1)		1:250	Date:	JAN 2022	Job No:	17.203	
					Rev:	C3	

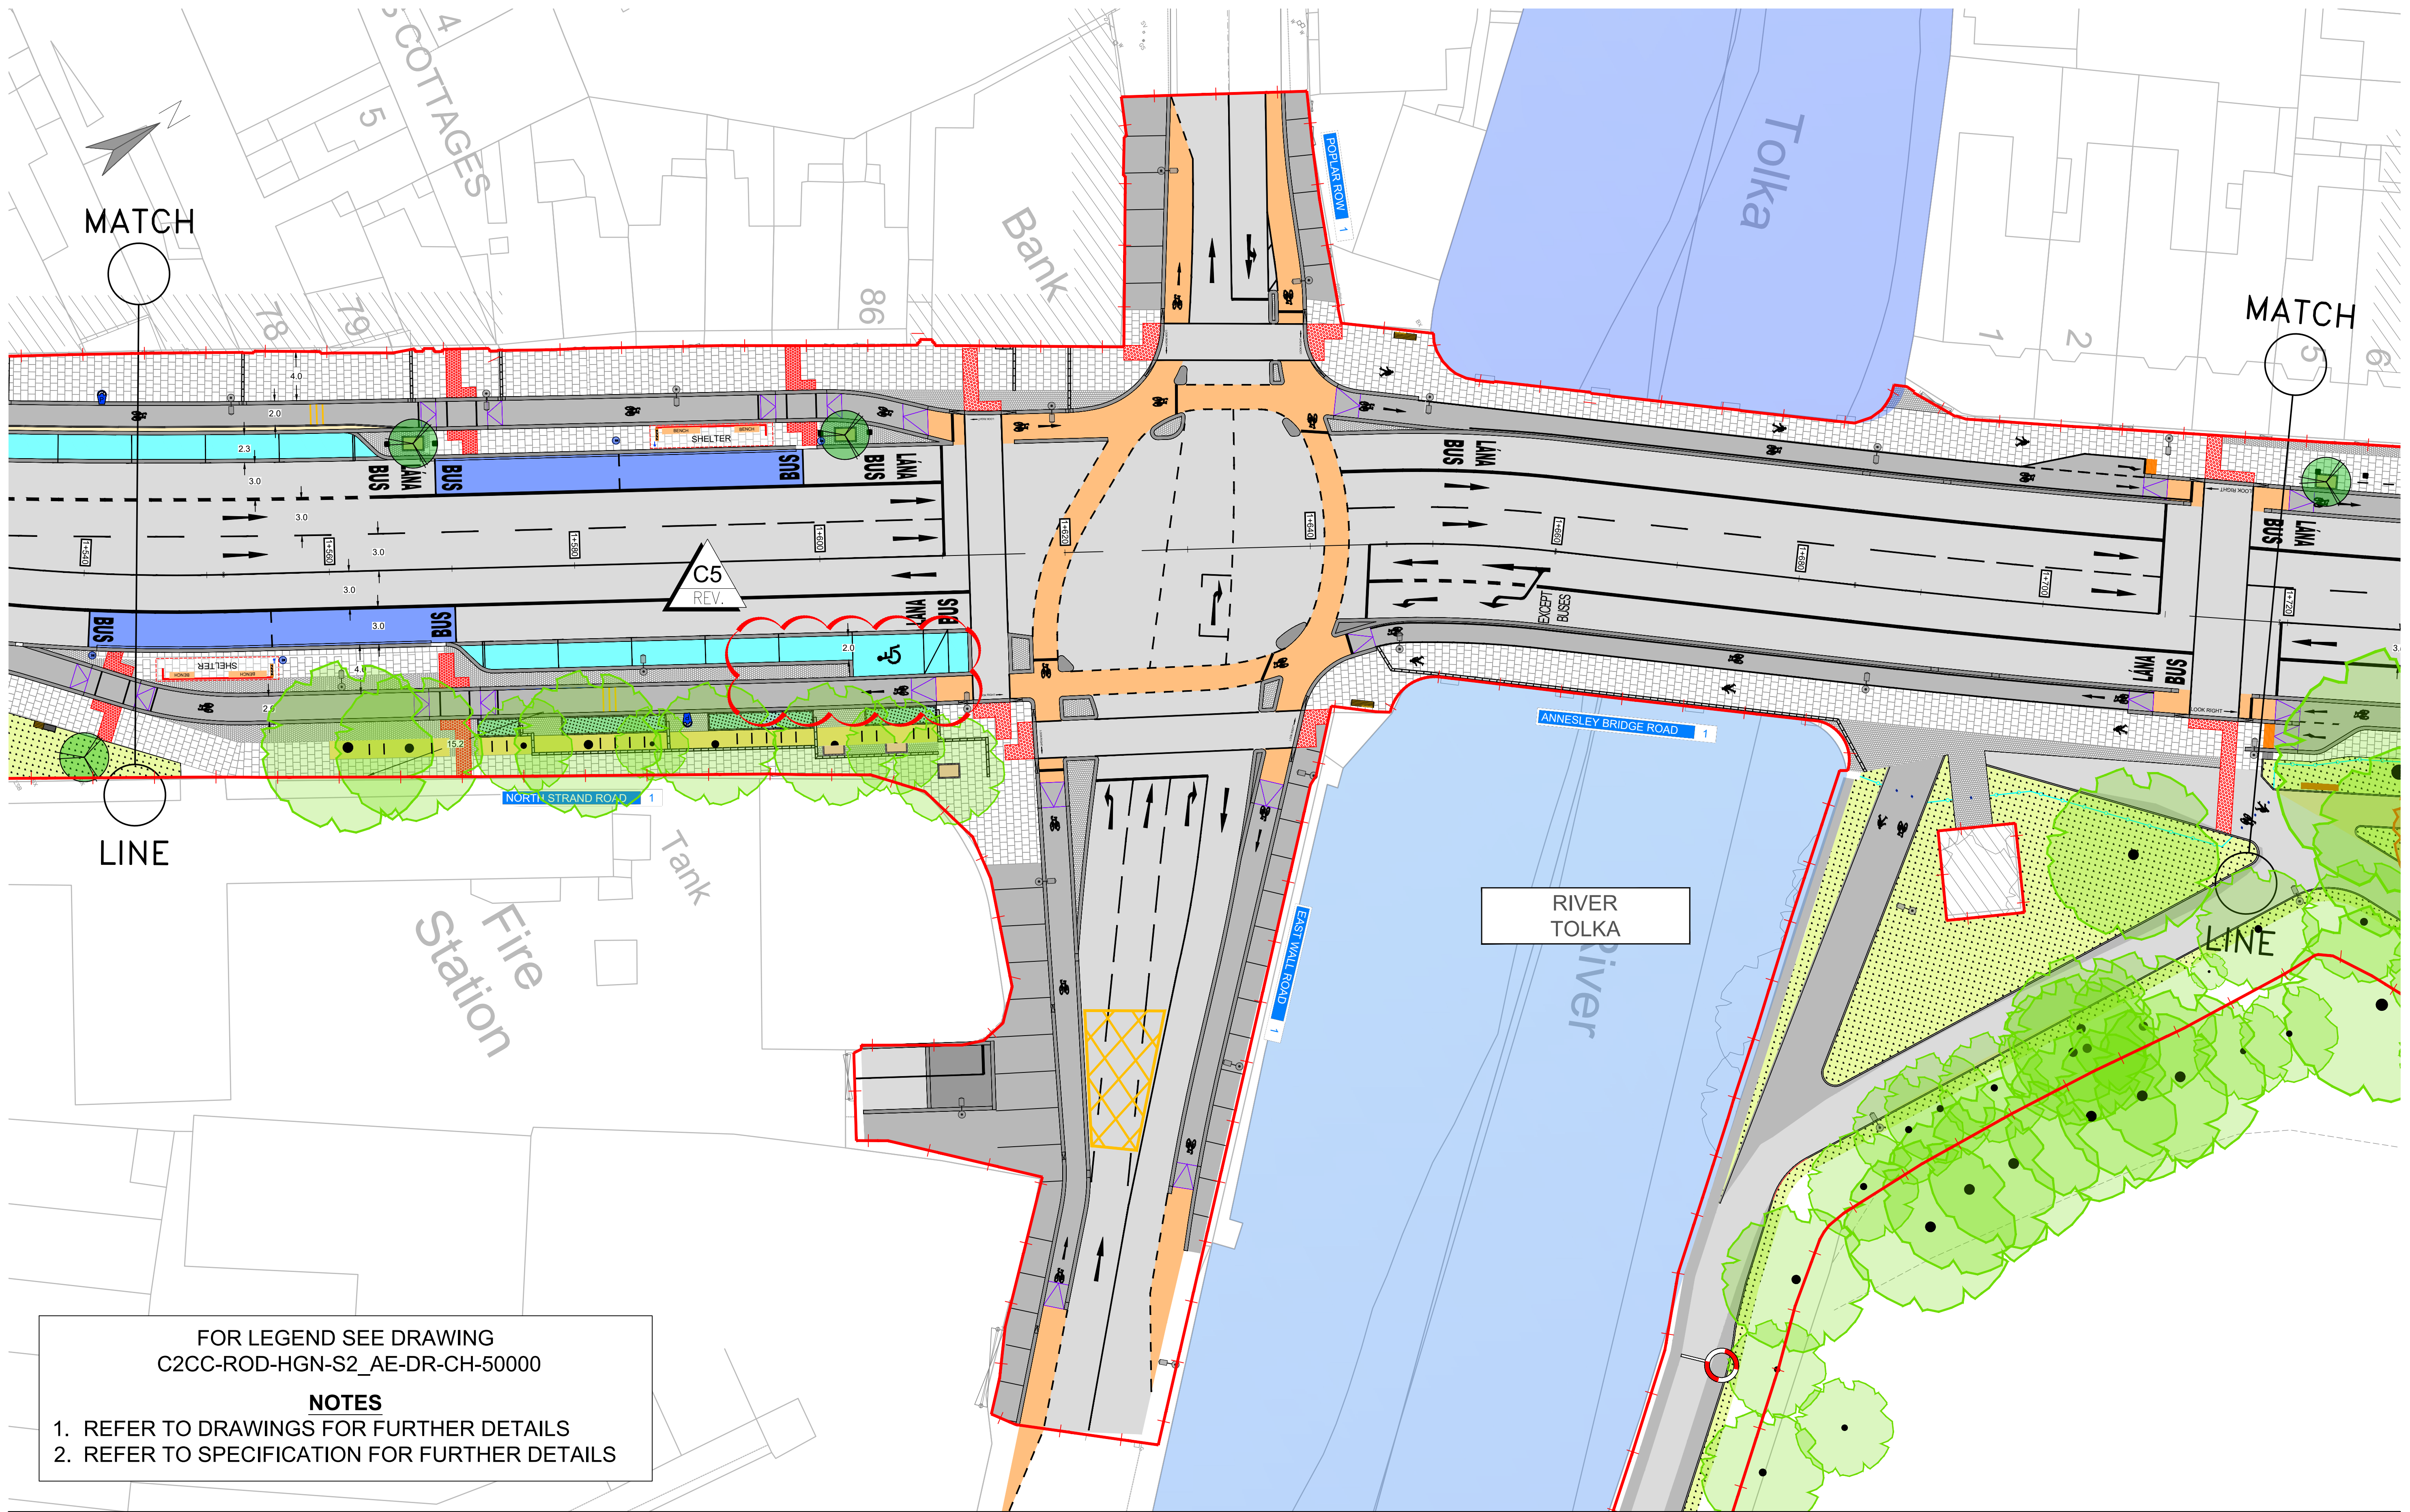

FOR LEGEND SEE DRAWING
C2CC-ROD-HGN-S2_AE-DR-CH-50000

NOTES

1. REFER TO DRAWINGS FOR FURTHER DETAILS
2. REFER TO SPECIFICATION FOR FURTHER DETAILS

No.	Revision	Date	By	Chk'd	App'd
C0	CONTRACT	JAN 2022	CG	EOC	SMG
C1	PROPOSED INSTRUCTION No. 1	FEB 2022	AG	EOC	SMG
C2	DESIGN CHANGES	AUG 2022	SD	EOC	SMG
C3	DESIGN CHANGES	FEB 2023	SD	EOC	SMG
C4	DESIGN CHANGES	FEB 2023	SD	EOC	SMG
C5	DESIGN CHANGES	JUN 2023	SD	EOC	SMG
-					
-					
-					
-					
-					


AECOM - Roughan & O'Donovan Alliance

ROUGHAN & O'DONOVAN
CONSULTING ENGINEERS
ARENA HOUSE, ARENA ROAD,
SANDYFORD, DUBLIN 18
D18 V8P6, IRELAND

Project Title		Clontarf to City Centre Project (Main Works)					
Drawing Title		General Arrangement SHEET 08 OF 17					
Project	Originator	Volume	Location	Type	Role	Number	
C2CC	- ROD	- HGN	- S2_AE	- DR	- CH	- 500008	
Scale (A1)	1:250	Date:	JAN 2022	Job No:	17.203	Rev: C5	

Drawn: CG Designed: TL Checked: EOC Approved: SMG Status: D3 - Contract

DO NOT SCALE USE FIGURED DIMENSIONS ONLY

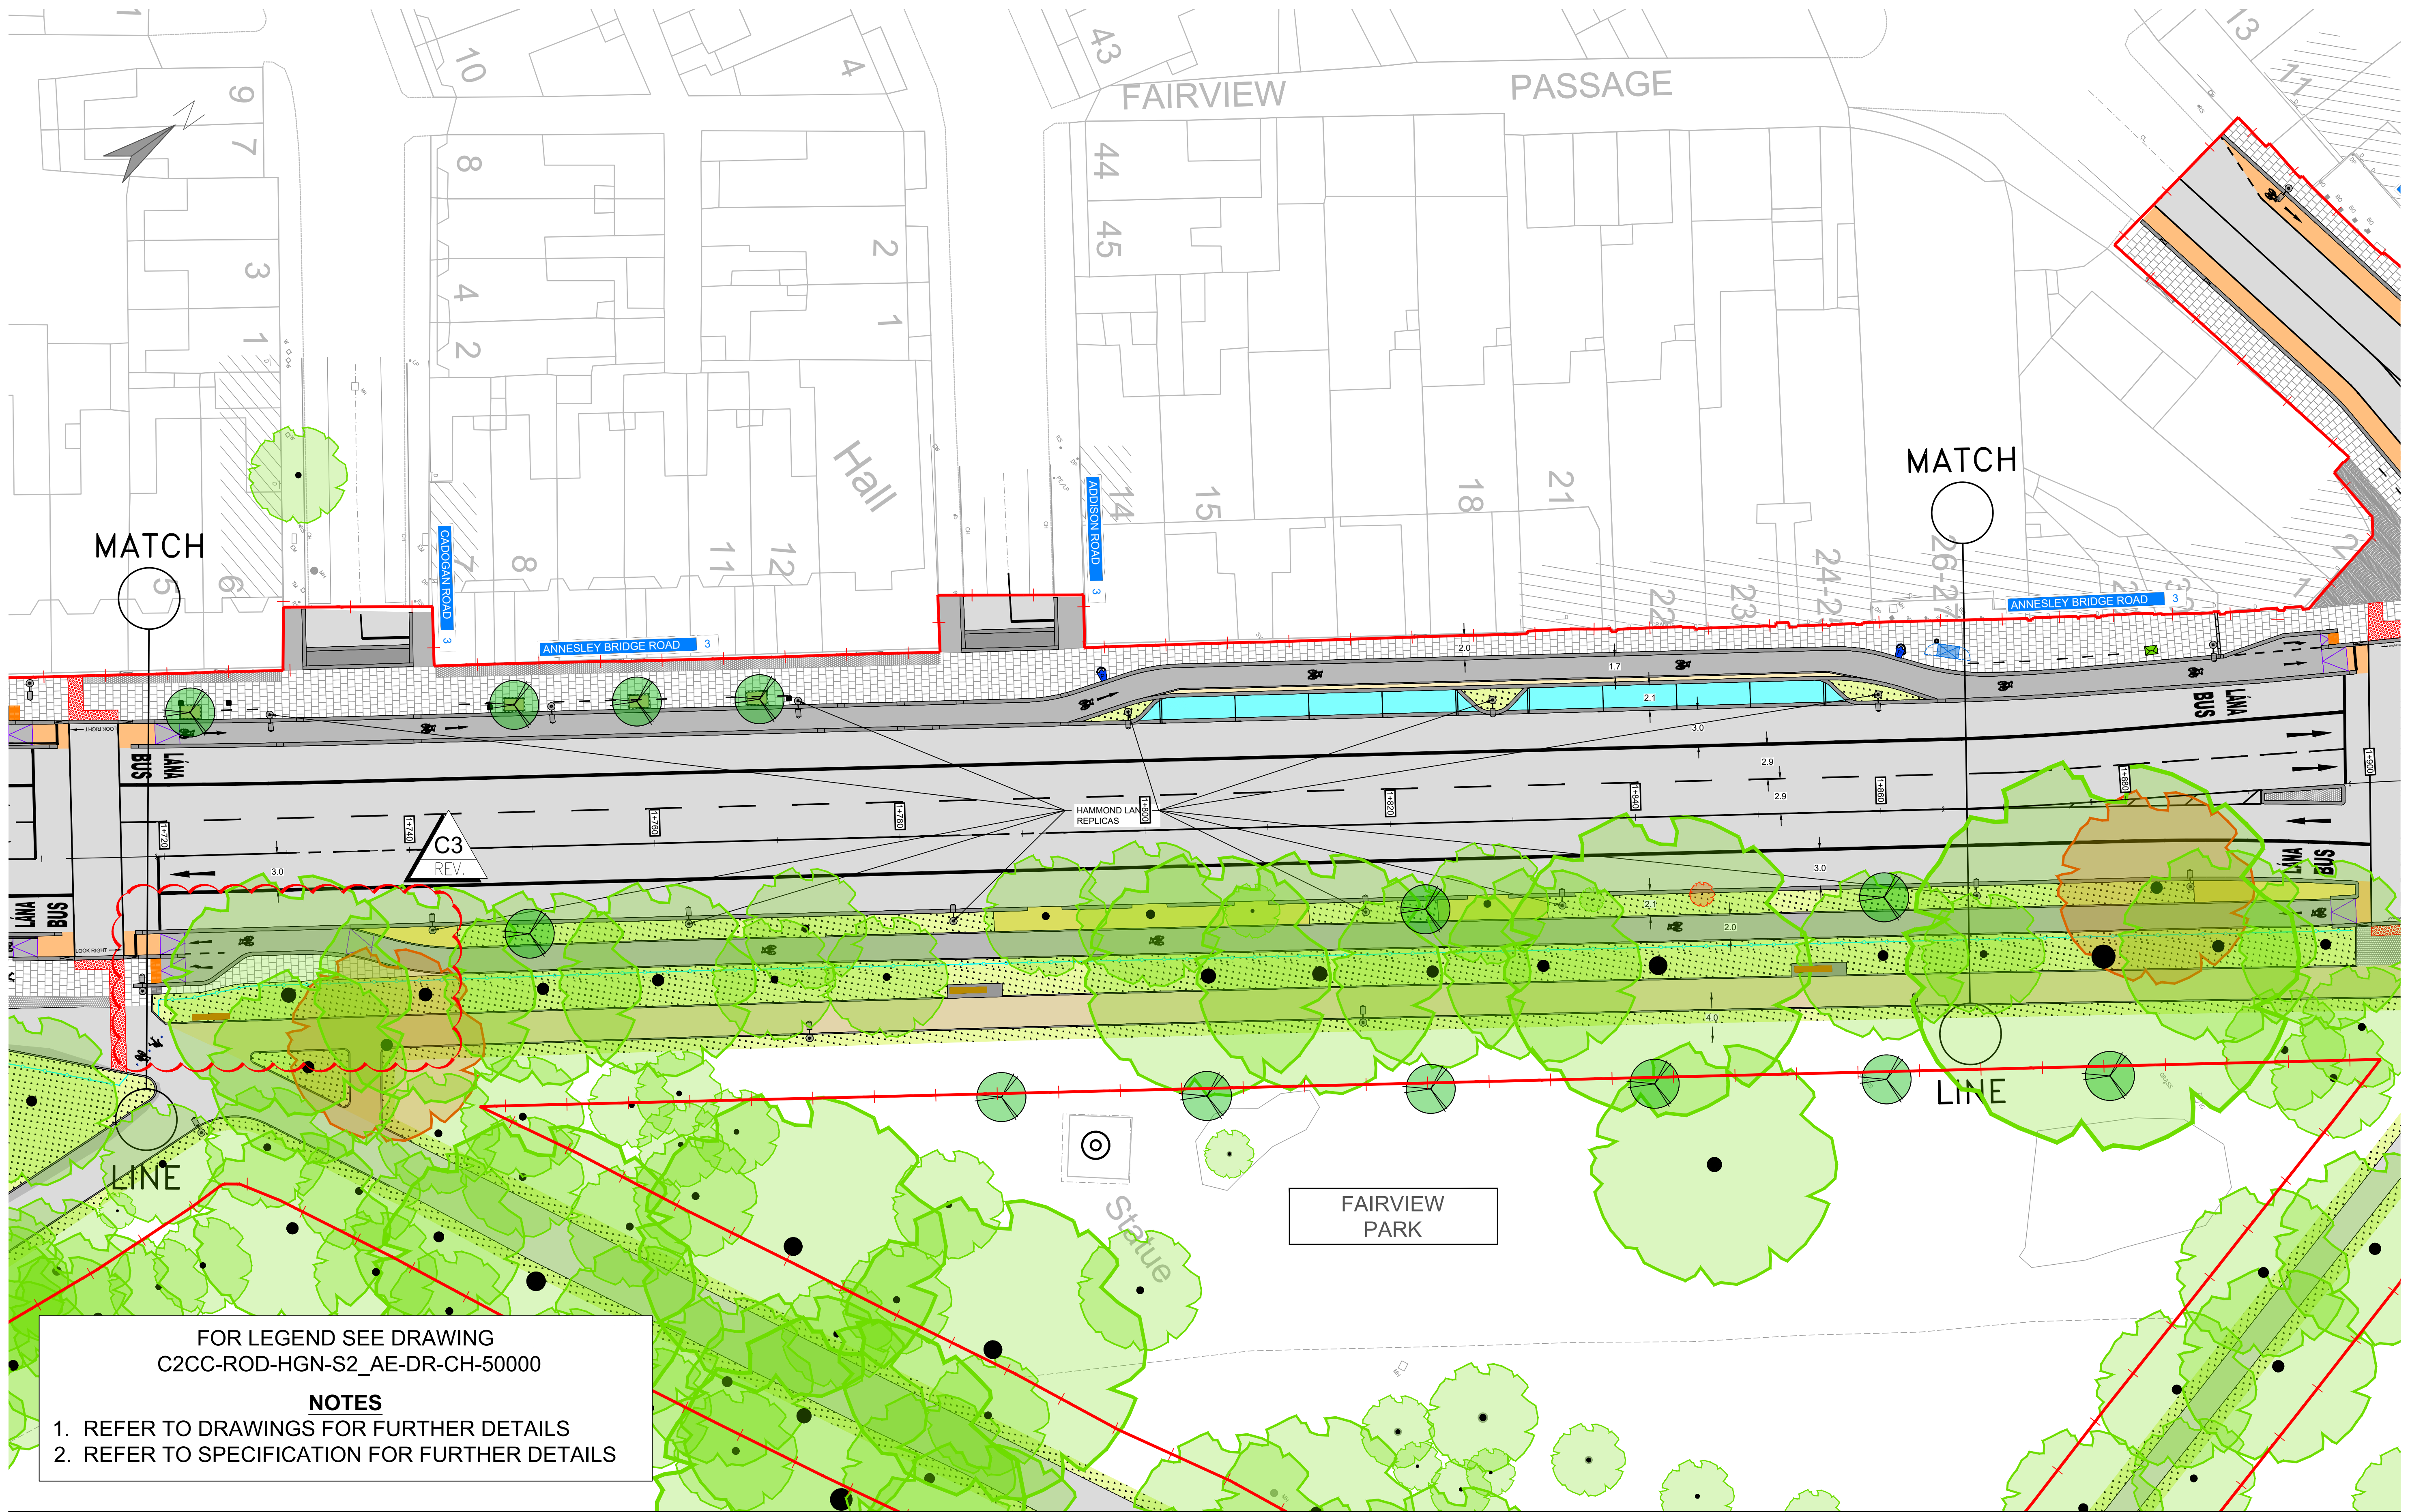

FOR LEGEND SEE DRAWING
C2CC-ROD-HGN-S2_AE-DR-CH-50000

NOTES

1. REFER TO DRAWINGS FOR FURTHER DETAILS

2. REFER TO SPECIFICATION FOR FURTHER DETAILS




No.	Revision	Date	By	Chkd	App'd
C0	CONTRACT	JAN 2022	CG	EOC	SMG
C1	PROPOSED INSTRUCTION No. 1	FEB 2022	CG	EOC	SMG
C2	DESIGN CHANGES	APR 2023	SD	EOC	SMG
C3	DESIGN CHANGES	JUN 2023	SD	EOC	SMG
-					
-					
-					
-					
-					
-					
-					

AECOM - Roughan & O'Donovan Alliance



ROUGHAN & O'DONOVAN
CONSULTING ENGINEERS
ARENA HOUSE, ARENA ROAD,
SANDYFORD, DUBLIN 18
D18 V8P6, IRELAND

Project Title		Clontarf to City Centre Project (Main Works)			
Drawing Title		General Arrangement SHEET 09 OF 17			
Drawing Number	C2CC - ROD - HGN - S2_AE - DR - CH - 500009	Project	Originator	Volume	Location
Scale (A1)	1:250	Date	JAN 2022	Job No	17.203
Drawn	CG	Designed	TL	Checked	EOC
Approved	SMG	Status	D3 - Contract	Rev	C3

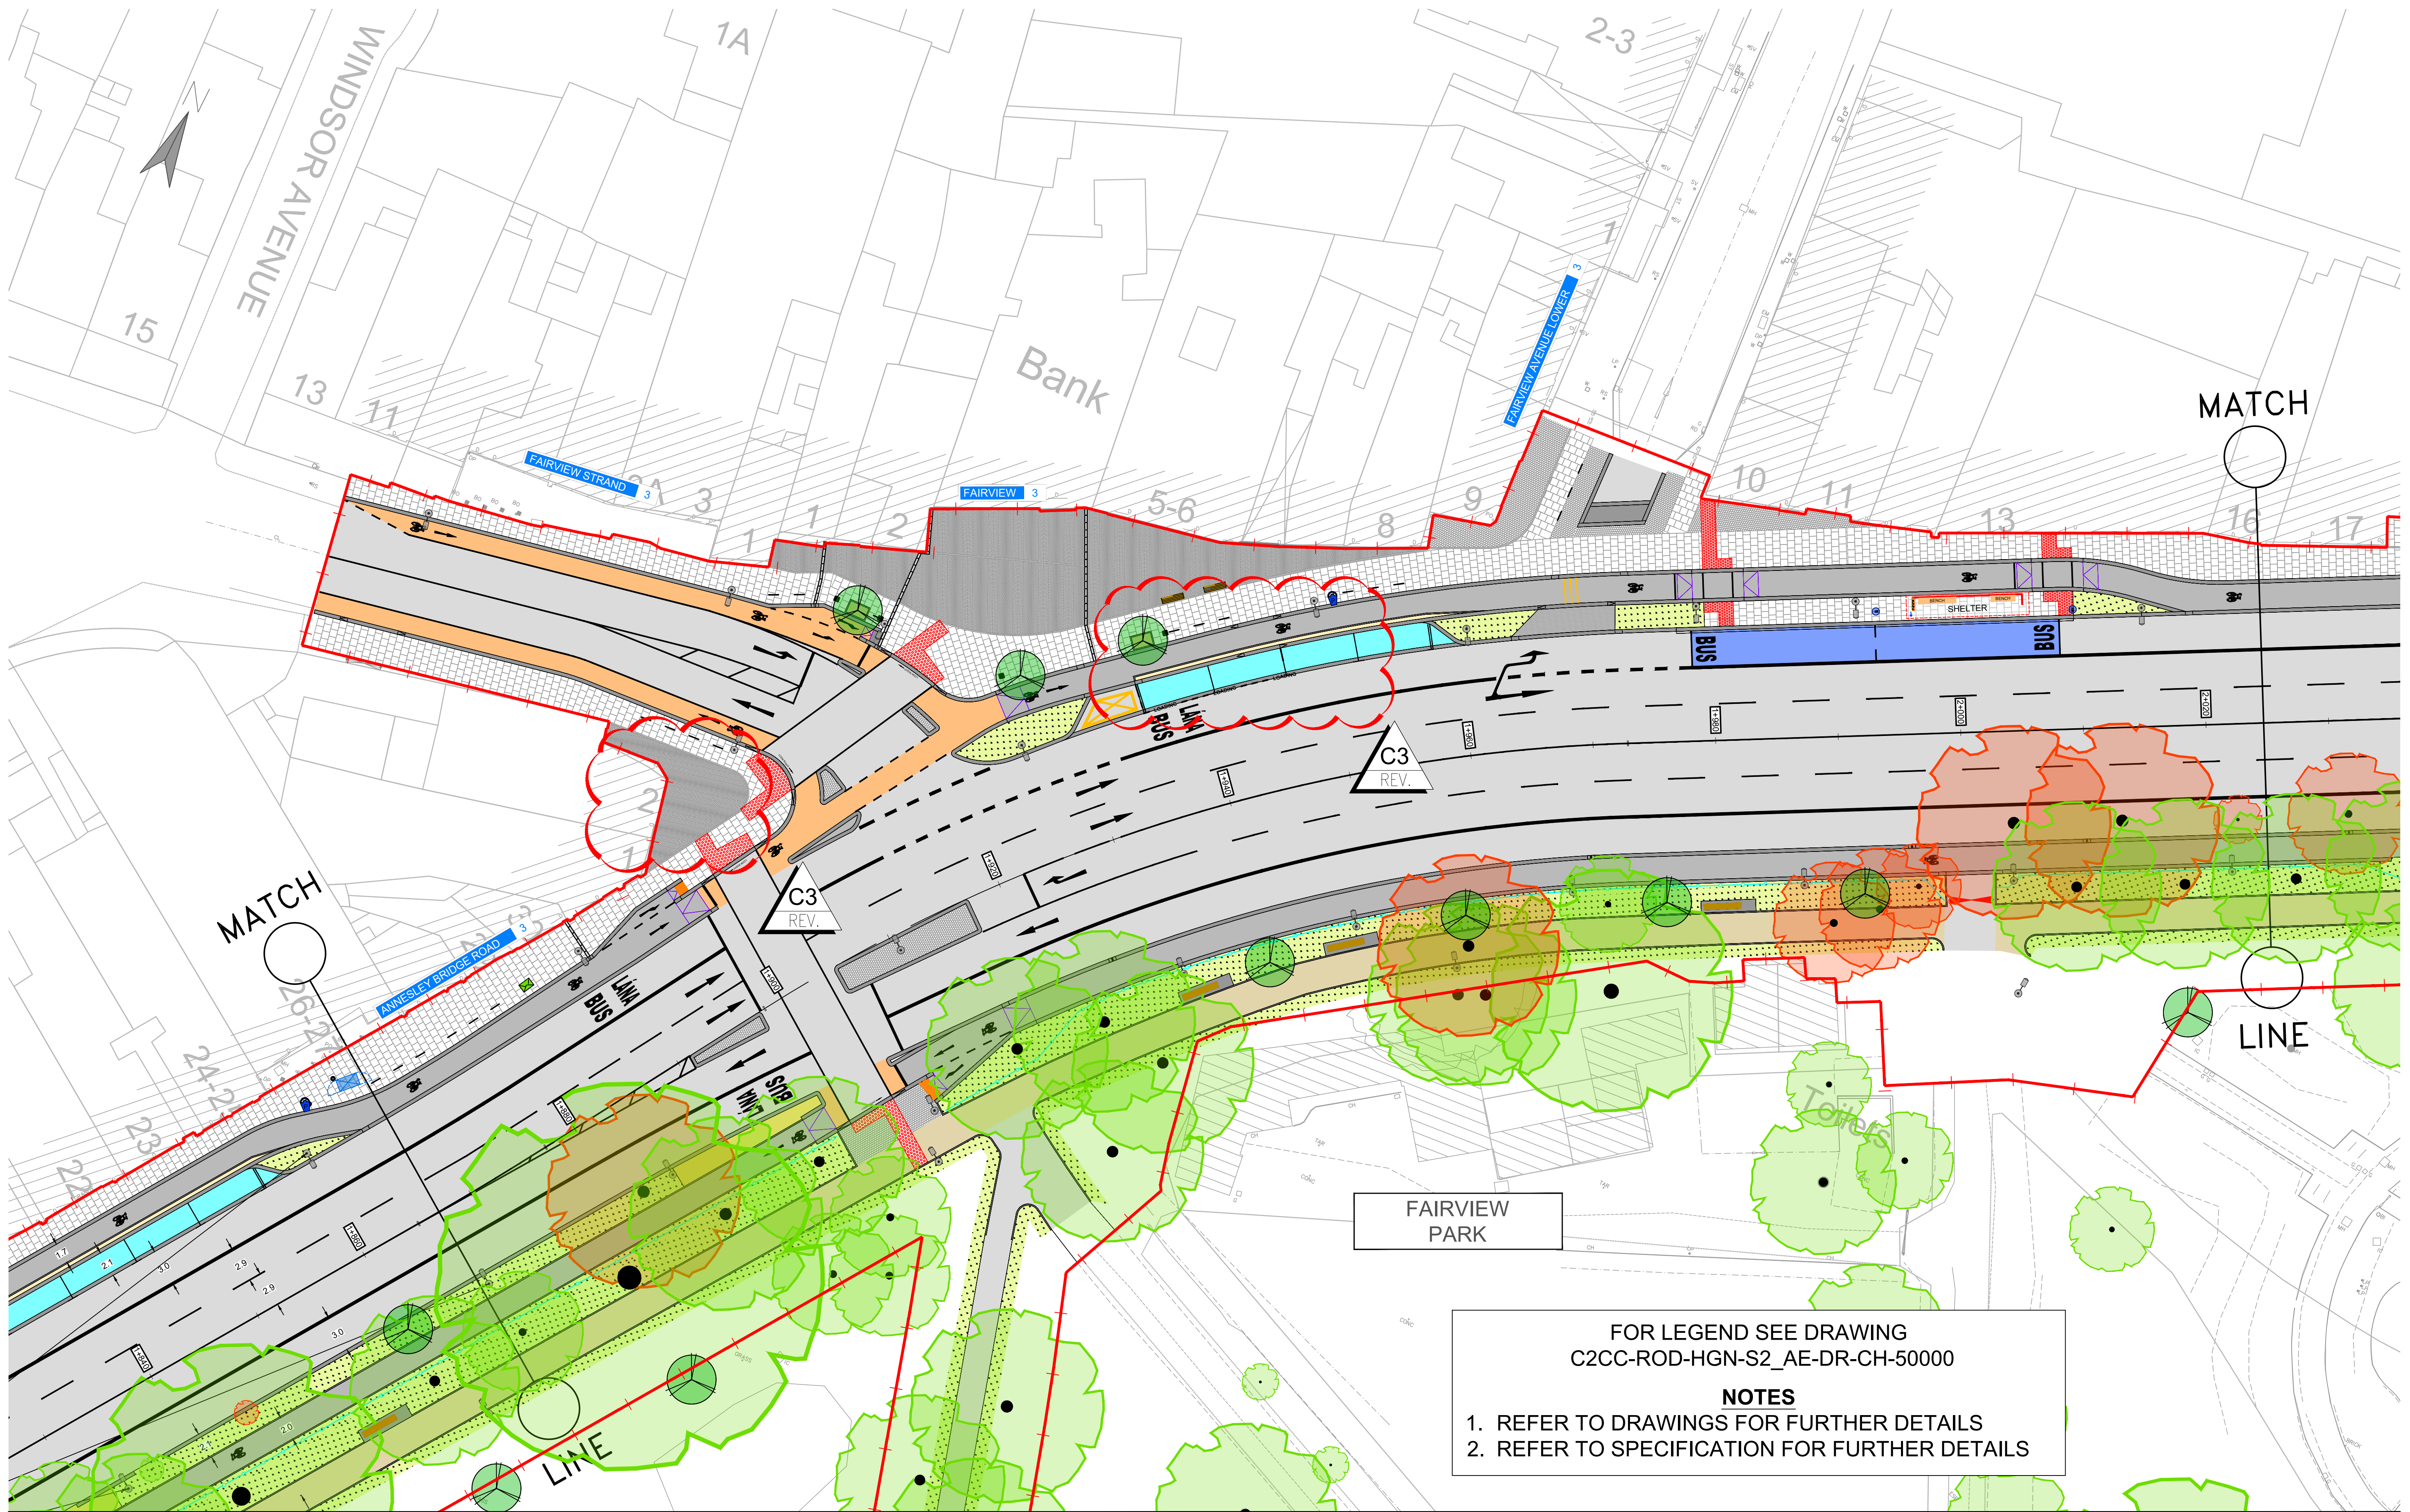

FOR LEGEND SEE DRAWING
C2CC-ROD-HGN-S2_AE-DR-CH-50000

NOTES

1. REFER TO DRAWINGS FOR FURTHER DETAILS
2. REFER TO SPECIFICATION FOR FURTHER DETAILS




No.	Revision	Date	By	Chkd	App'd
C0	CONTRACT	JAN 2022	CG	EOC	SMG
C1	PROPOSED INSTRUCTION No. 1	FEB 2022	CG	EOC	SMG
C2	DESIGN CHANGES	NOV 2022	SD	EOC	SMG
C3	DESIGN CHANGES	JUN 2023	SD	EOC	SMG
-	-	-	-	-	-
-	-	-	-	-	-
-	-	-	-	-	-
-	-	-	-	-	-
-	-	-	-	-	-
-	-	-	-	-	-



ROUGHAN & O'DONOVAN
CONSULTING ENGINEERS
ARENA HOUSE, ARENA ROAD,
SANDYFORD, DUBLIN 18
D18 V8P6, IRELAND

Clontarf to City Centre Project (Main Works)					
General Arrangement SHEET 10 OF 17					
Project	Originator	Volume	Location	Type	Role
C2CC	ROD	HGN	S2_AE	DR	CH
Drawing Number	C2CC	Originator	ROD	Volume	HGN
Drawing Number	C2CC	Originator	ROD	Volume	HGN
Drawing Number	C2CC	Originator	ROD	Volume	HGN


Scale (A1)	1:250	Date:	JAN 2022	Job No:	17.203	Rev:	C3
Drawn:	CG	Designed:	TL	Checked:	EOC	Approved:	SMG
Status:	D3 - Contract						

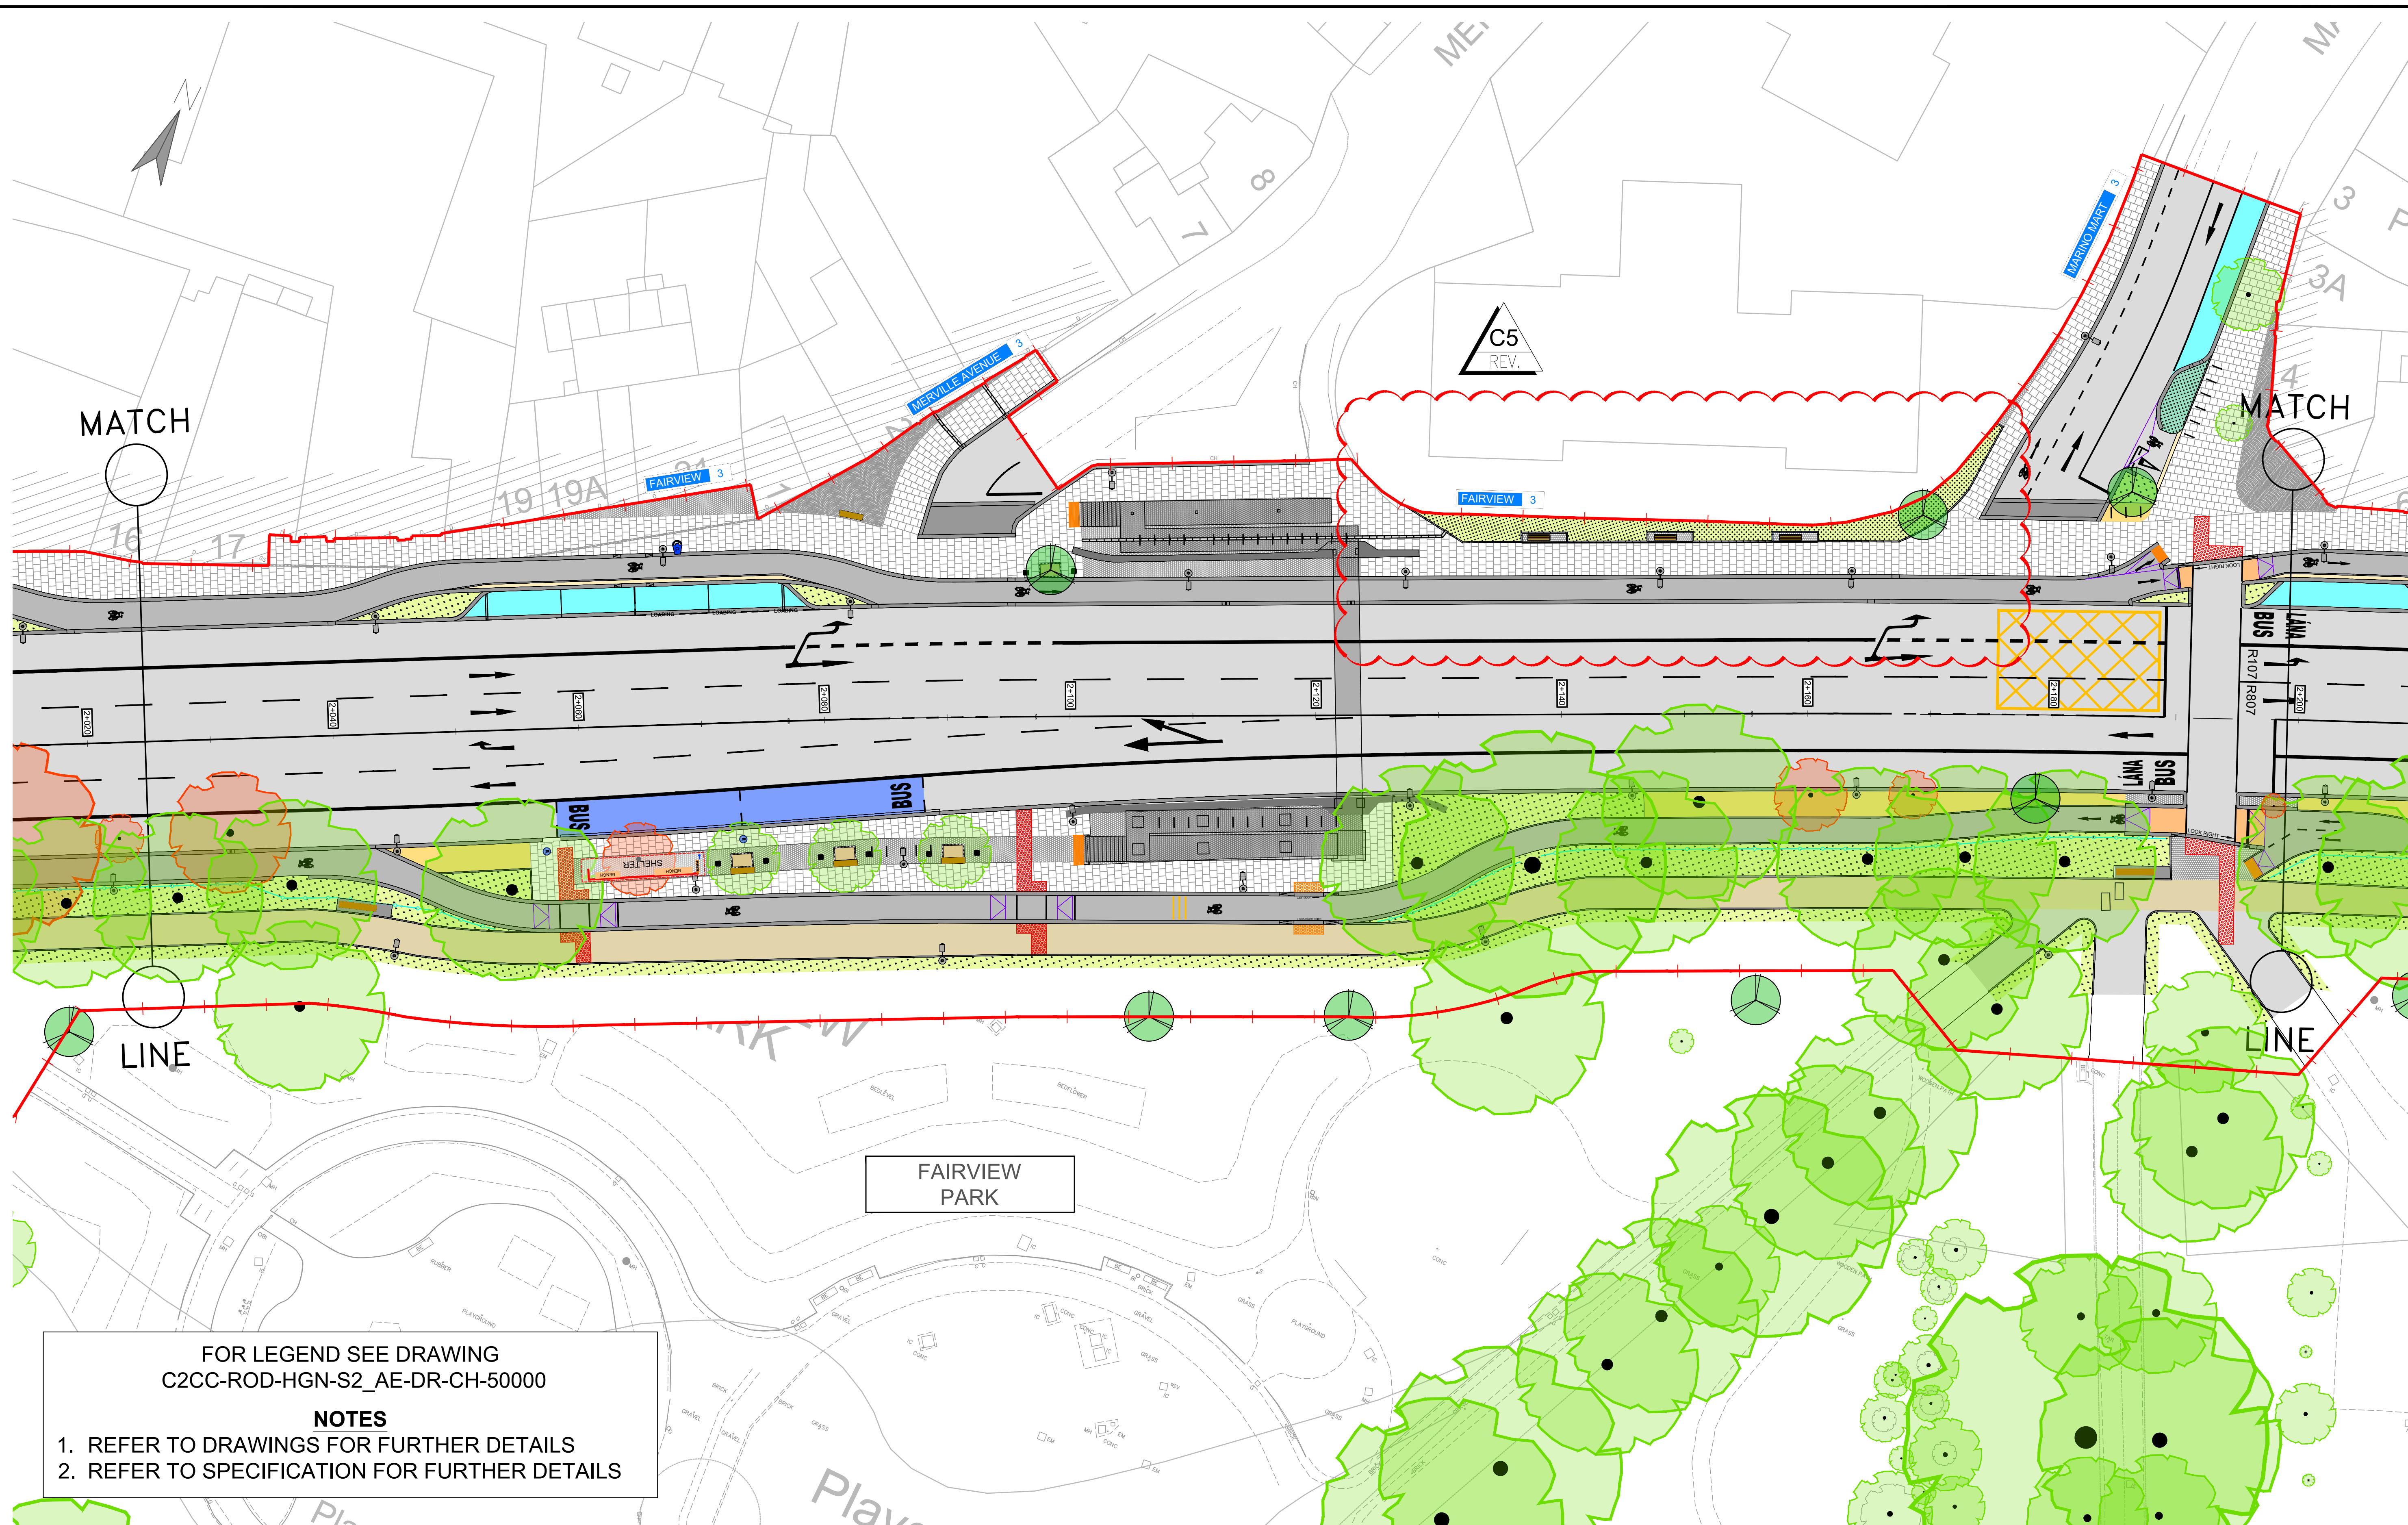

FOR LEGEND SEE DRAWING
C2CC-ROD-HGN-S2 AE-DR-CH-50000

NOTES

- NOTES**
1. REFER TO DRAWINGS FOR FURTHER DETAILS
 2. REFER TO SPECIFICATION FOR FURTHER DETAILS

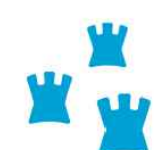

Comhairle Cathrach
Bhaile Átha Cliath
Dublin City Council



No.	Revision	Date	By	Chkd	Appr
C0	CONTRACT	JAN 2022	CG	EOC	SMR
C1	PROPOSED INSTRUCTION No. 1	FEB 2022	CG	EOC	SMR
C2	DESIGN CHANGES	AUG 2022	SD	EOC	SMR
C3	DESIGN CHANGES	FEB 2023	CG	EOC	SMR
C4	DESIGN CHANGES	JUN 2023	SD	EOC	SMR
C5	DESIGN CHANGES	SEPT 2023	CG	TL	EOC
-					
-					
-					
-					
-					

AECom - Roughan & O'Donovan Alliance



ROUGHAN & O' DONOVAN
CONSULTING ENGINEERS
ARENA HOUSE, ARENA ROAD,
SANDYFORD, DUBLIN 18
D18 V8P6, IRELAND

Project Title	Clontarf to City Centre Project (Main Works)							
Drawing Title	General Arrangement SHEET 11 OF 17							
Drawing Number	Project	Originator	Volume	Location	Type	Role	Number	
	C2CC	- ROD	- HGN	S2_AE	- DR	- CH	- 500011	
Scale (A1)	1:250	Date:	JAN 2022	Job No:	17.203	Rev:	C5	

DO NOT SCALE USE FIGURED DIMENSIONS ONLY



FOR LEGEND SEE DRAWING
C2CC-ROD-HGN-S2_AE-DR-CH-50000

NOTES

1. REFER TO DRAWINGS FOR FURTHER DETAILS
2. REFER TO SPECIFICATION FOR FURTHER DETAILS



No.	Revision	Date	By	Chkd	App'd
C0	CONTRACT	JAN 2022	CG	EOC	SMG
C1	PROPOSED INSTRUCTION No. 1	FEB 2022	CG	EOC	SMG
C2	CYCLETACK REALIGNED	SEPT 2022	CG	EOC	SMG
C3	DESIGN CHANGES	NOV 2022	SD	EOC	SMG
C4	DESIGN CHANGES	FEB 2023	CG	EOC	SMG
C5	DESIGN CHANGES	JUN 2023	SD	EOC	SMG




AECOM - Roughan & O'Donovan Alliance

ROUGHAN & O'DONOVAN
CONSULTING ENGINEERS
ARENA HOUSE, ARENA ROAD,
SANDYFORD, DUBLIN 18
D18 V8P6, IRELAND

Project Title						
Clontarf to City Centre Project (Main Works)						
Drawing Title						
General Arrangement SHEET 12 OF 17						
Drawing Number	Project	Originator	Volume	Location	Type	Role
C2CC - ROD - HGN - S2_AE - DR - CH - 500012	C2CC	ROD	HGN	S2_AE	DR	CH
Scale (A1)	1:250	Date:	JAN 2022	Job No:	17.203	Rev:
						C5

Drawn: CG Designed: TL Checked: EOC Approved: SMG Status: D3 - Contract

DO NOT SCALE USE FIGURED DIMENSIONS ONLY

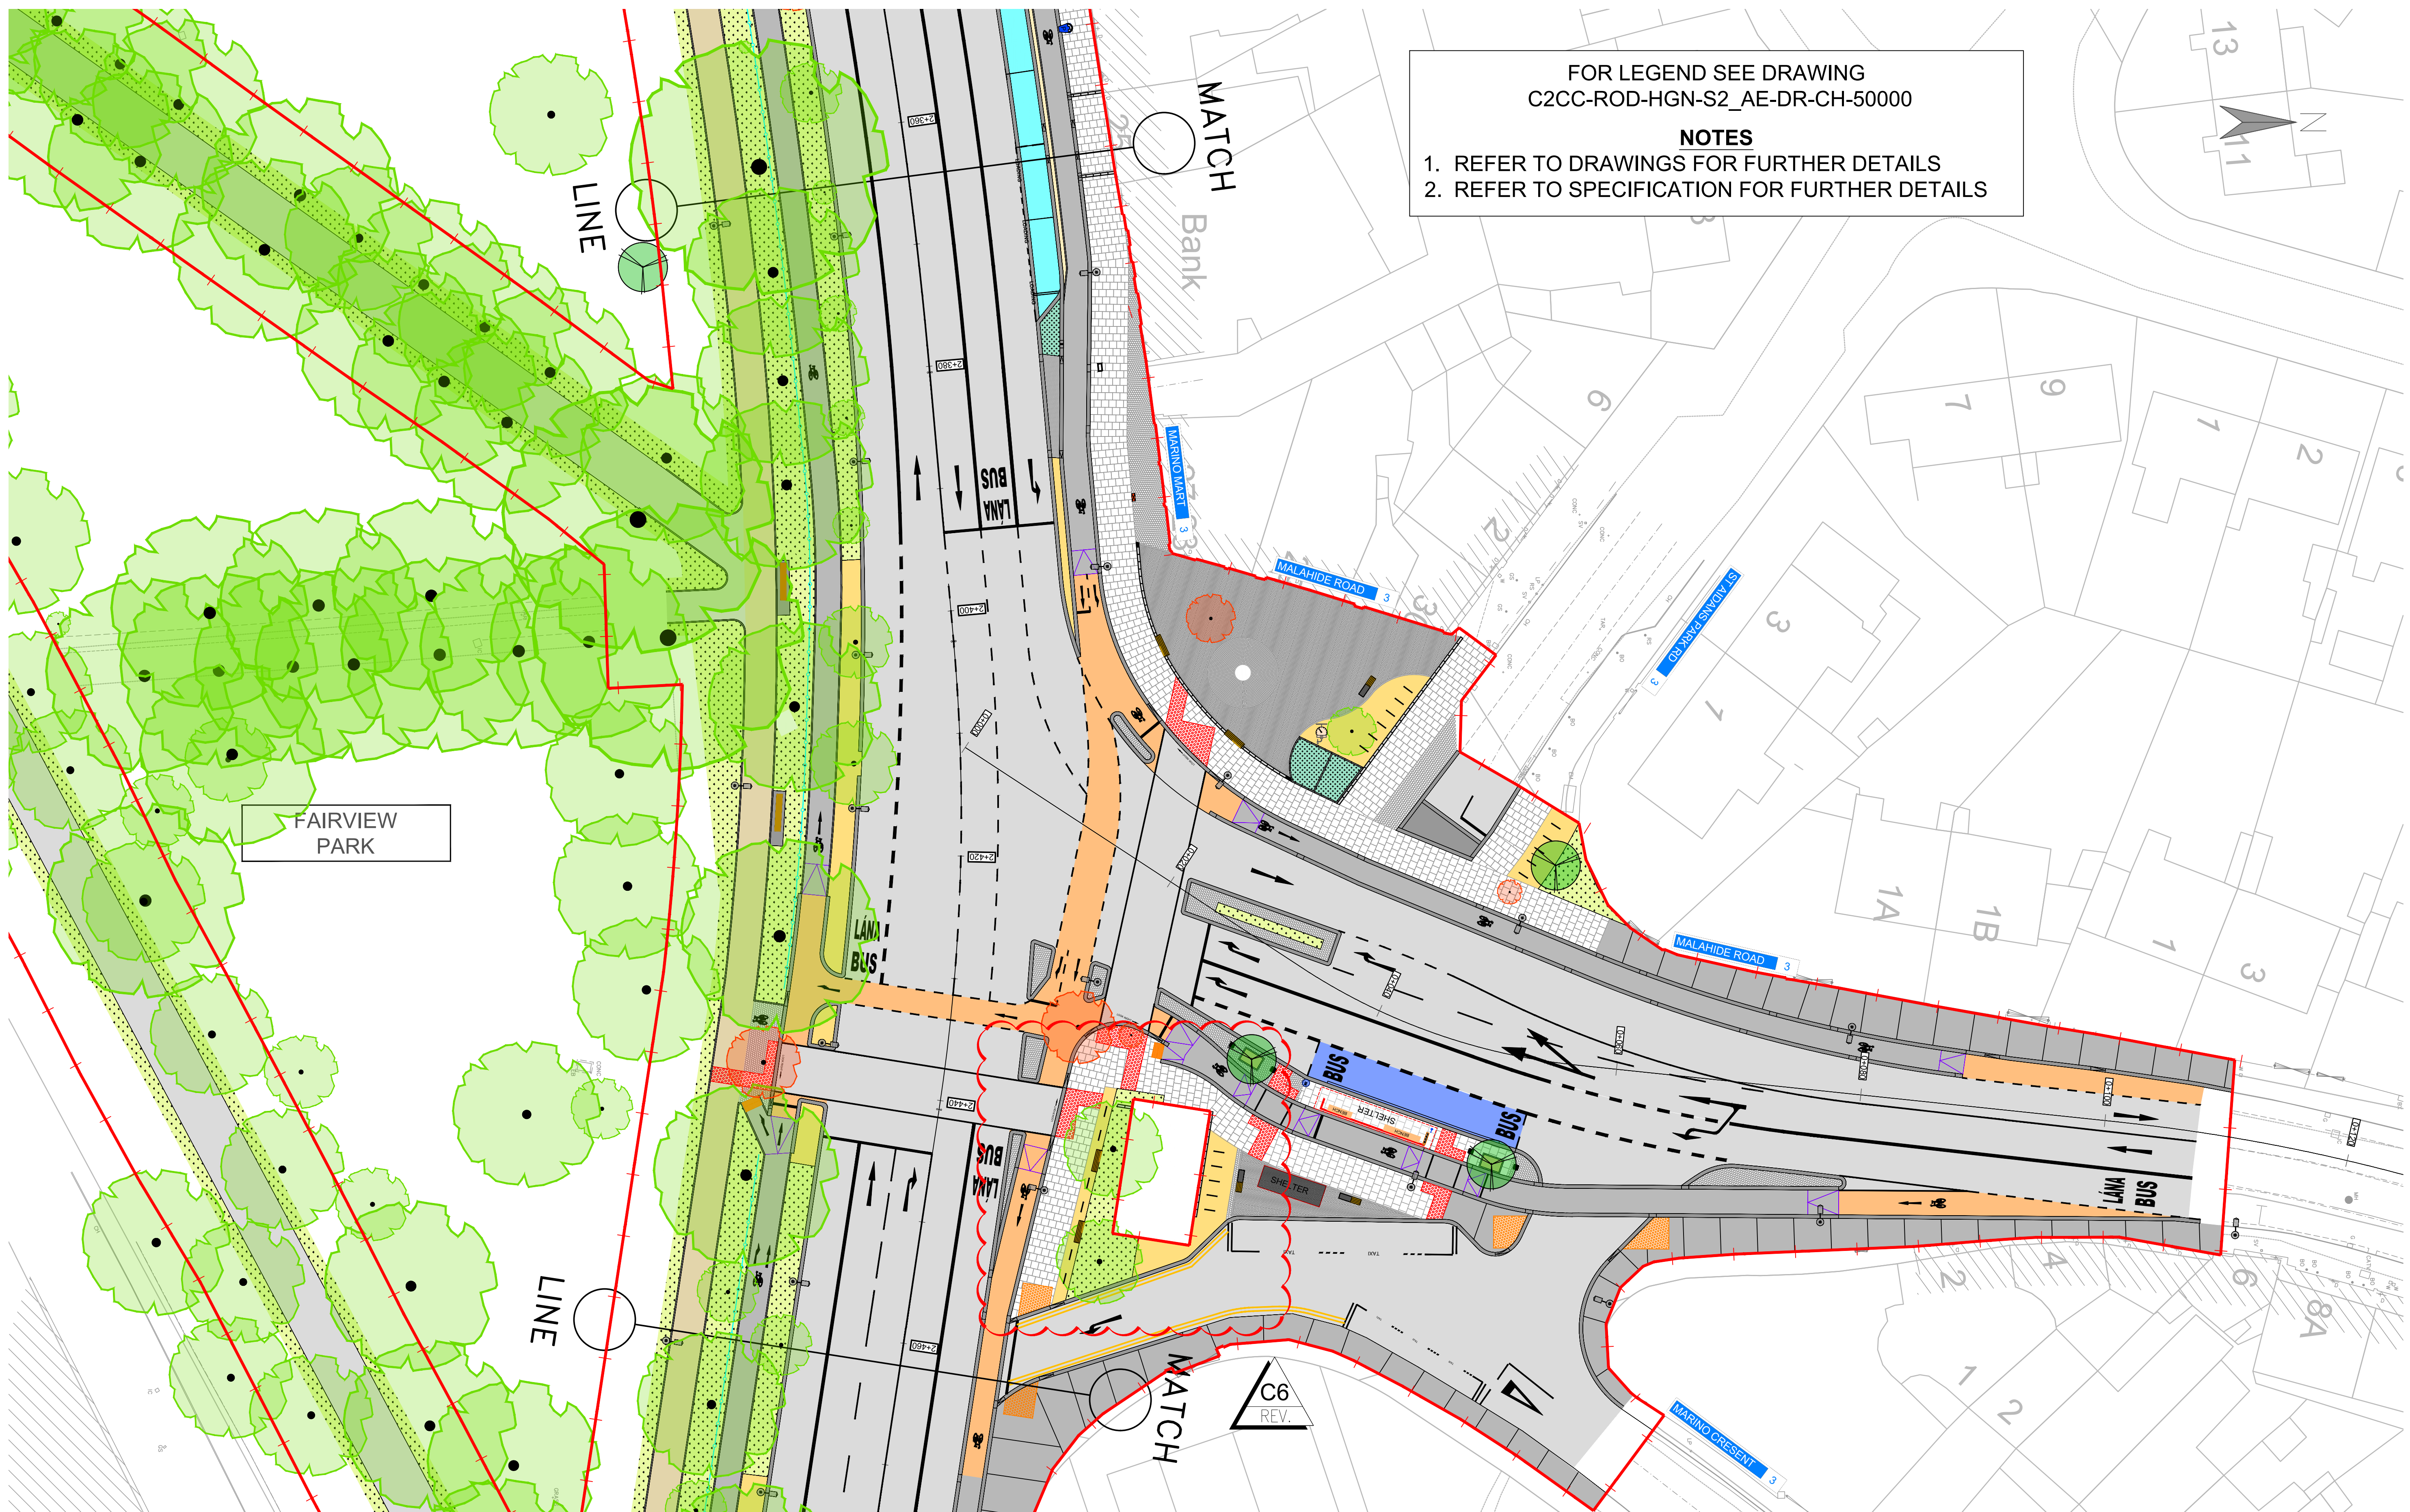

FOR LEGEND SEE DRAWING
C2CC-ROD-HGN-S2_AE-DR-CH-50000

NOTES

1. REFER TO DRAWINGS FOR FURTHER DETAILS
2. REFER TO SPECIFICATION FOR FURTHER DETAILS

Project Ireland 2040
Building Ireland's Future

Comhairle Cathrach
Bhaile Átha Cliath
Dublin City Council

NTA
Údarás Náisiúnta Iompair
National Transport Authority


No.	Revision	Date	By	Chk'd	App'd
C0	CONTRACT	JAN 2022	CG	EOC	SMG
C1	PROPOSED INSTRUCTION No. 1	FEB 2022	CG	EOC	SMG
C2	DESIGN CHANGES	NOV 2022	SD	EOC	SMG
C3	DESIGN CHANGES	JUN 2023	SD	EOC	SMG
C4	DESIGN CHANGES	JUN 2023	CG	TL	EOC
C5	DESIGN CHANGES	SEPT 2023	CG	TL	EOC
C6	DESIGN CHANGES	OCT 2023	CG	TL	EOC


AECOM - Roughan & O'Donovan Alliance

ROD
ROUGHAN & O'DONOVAN
AECOM

ROUGHAN & O'DONOVAN
CONSULTING ENGINEERS
ARENA HOUSE, ARENA ROAD,
SANDYFORD, DUBLIN 18
D18 V8P6, IRELAND

Project Title		Clontarf to City Centre Project (Main Works)													
Drawing Title		General Arrangement SHEET 13 OF 17													
Drawing Number	C2CC	Project	-	Originator	-	Volume	-	Location	-	Type	-	Role	-	Number	-
Scale (A1)	1:250	Date:	JAN 2022		Job No:	17.203		Rev:	C6						

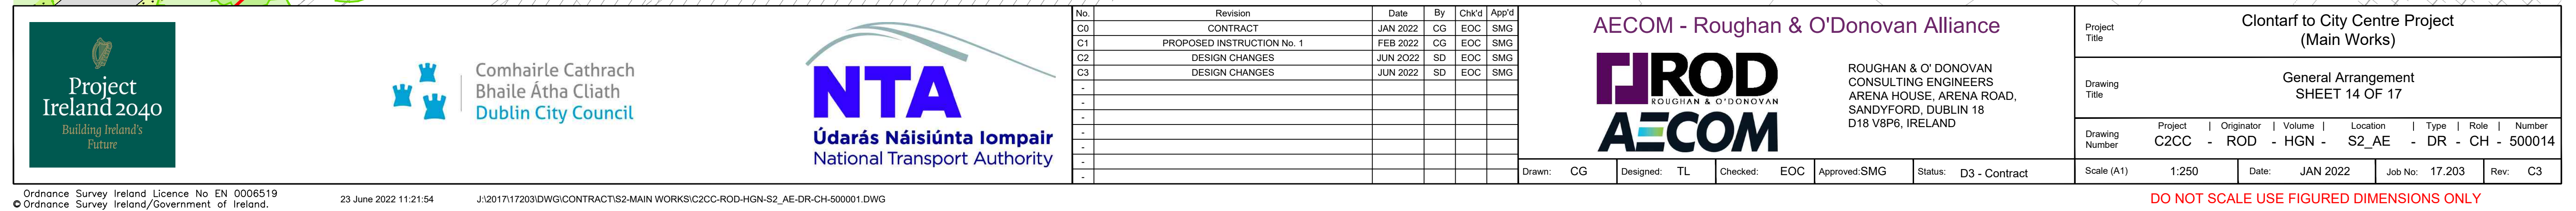

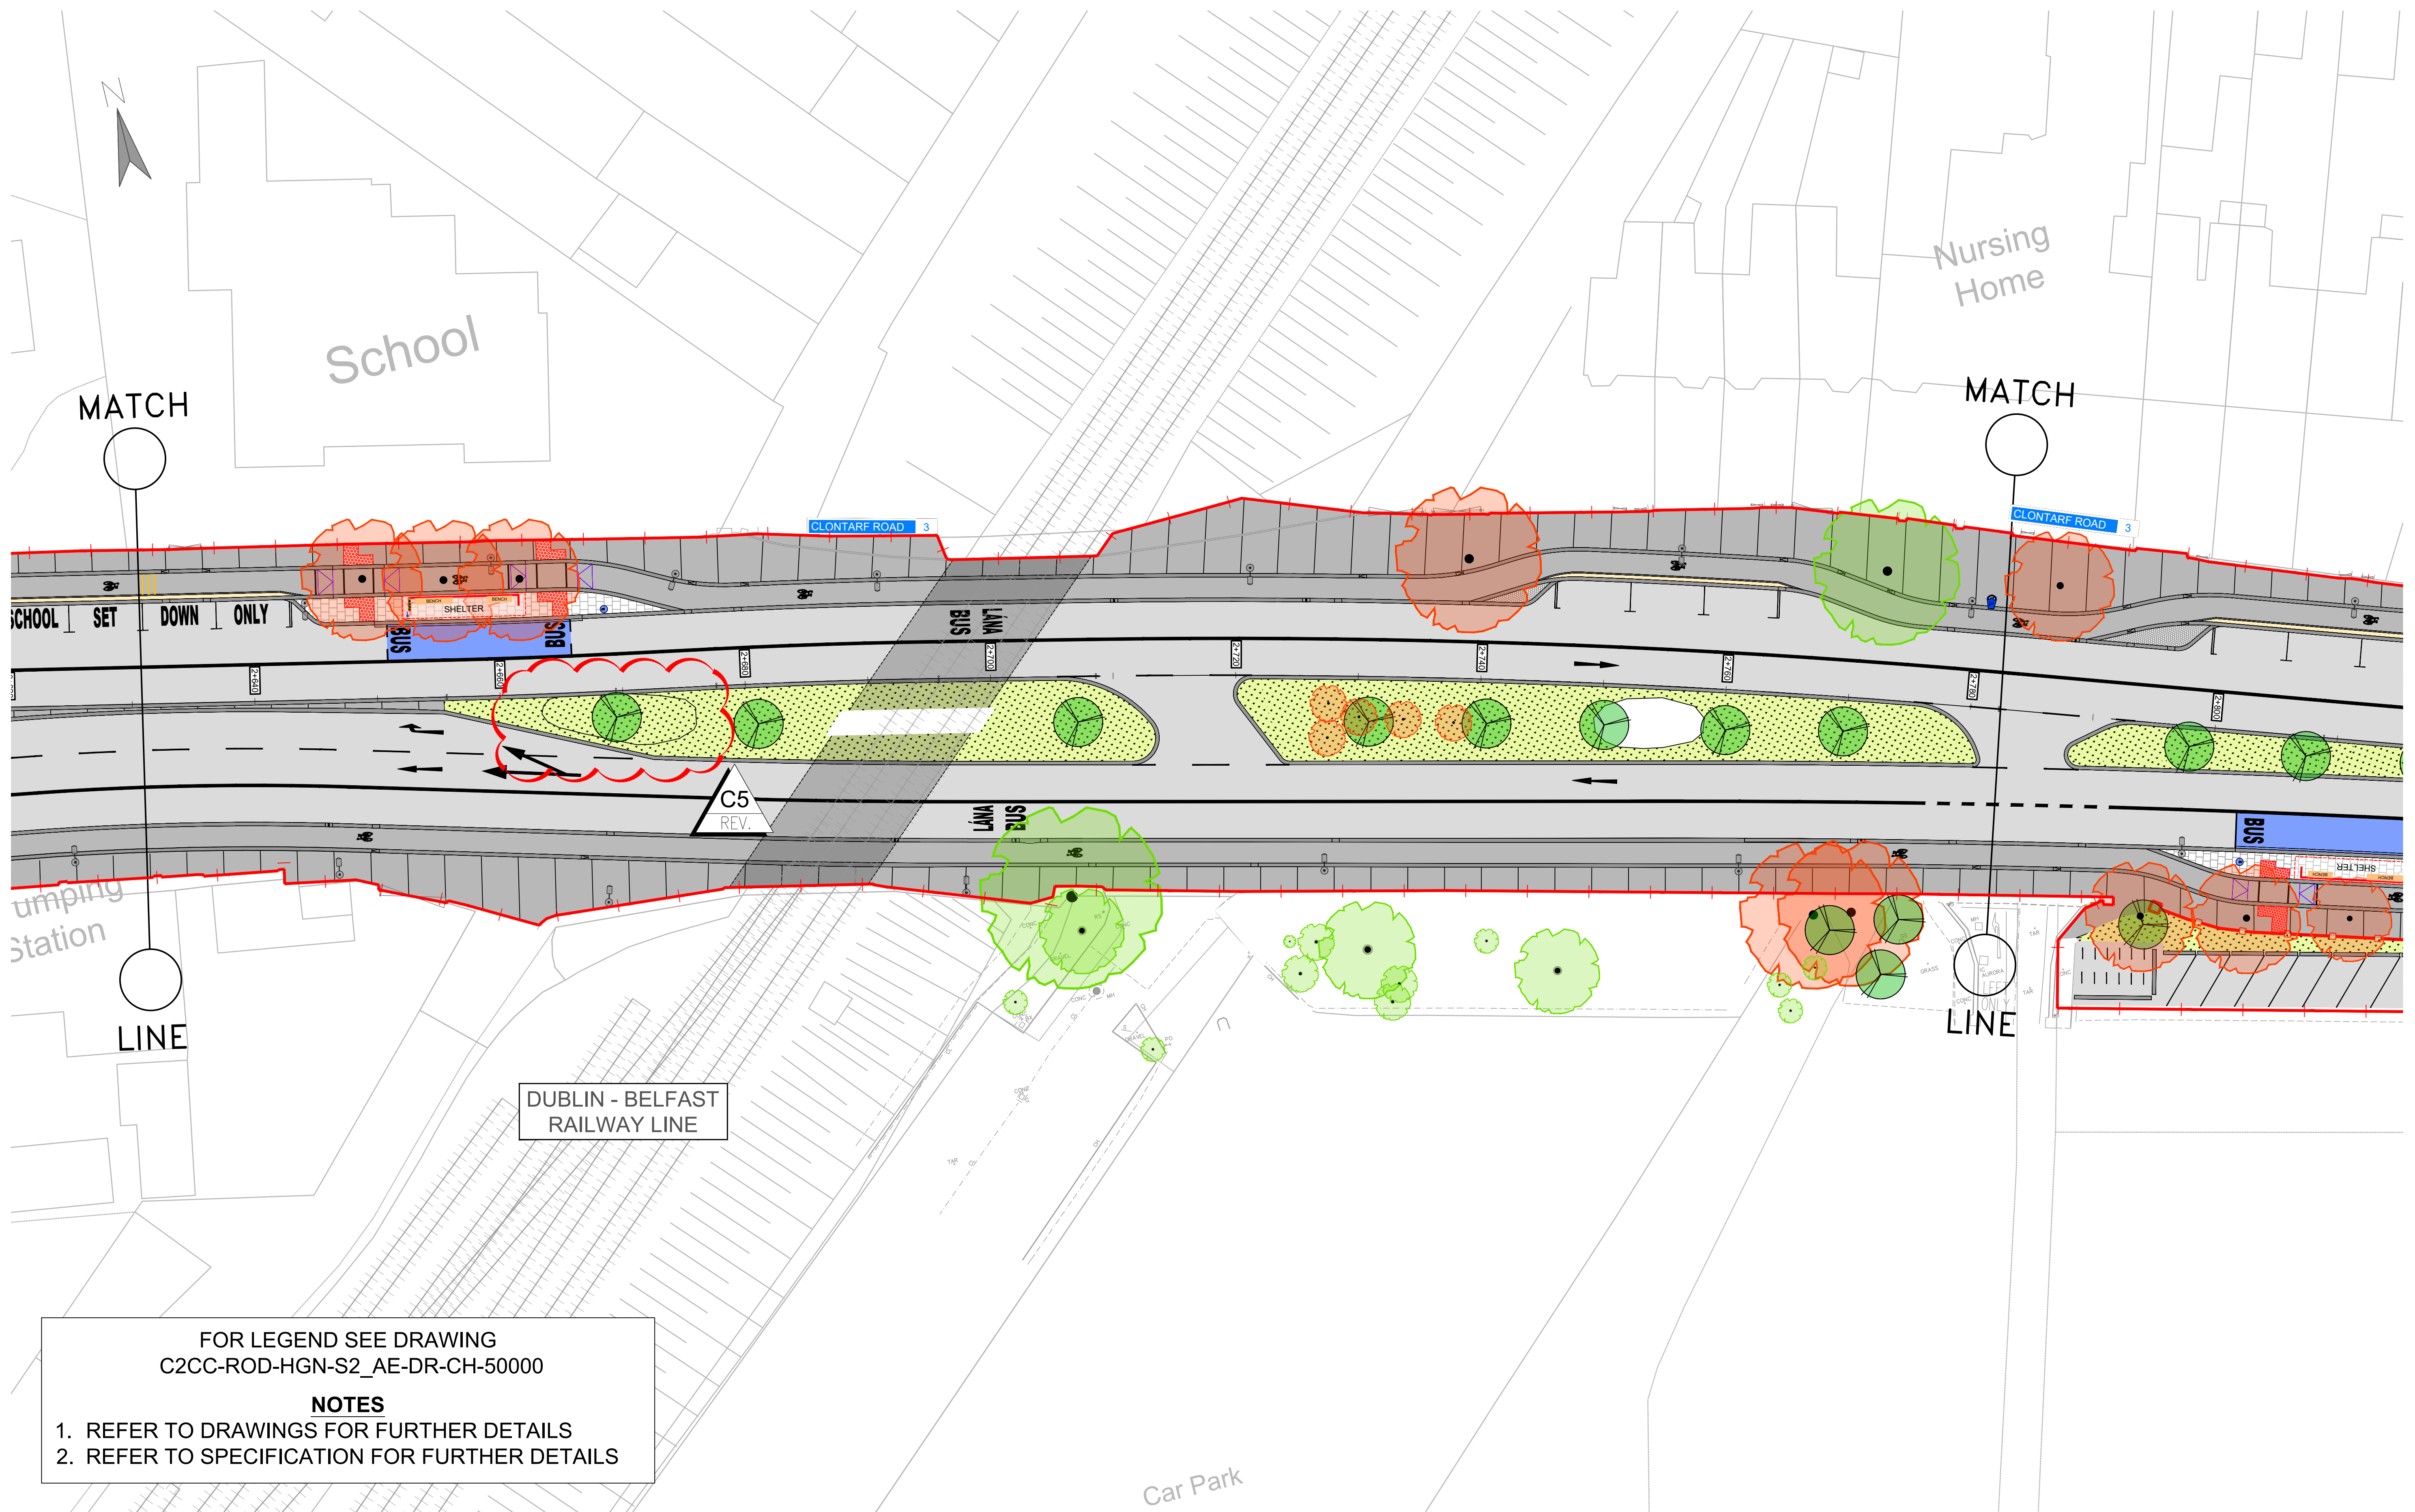

FOR LEGEND SEE DRAWING
C2CC-ROD-HGN-S2_AE-DR-CH-50000

NOTES

1. REFER TO DRAWINGS FOR FURTHER DETAILS
2. REFER TO SPECIFICATION FOR FURTHER DETAILS



No.	Revision	Date	By	Chk'd	App'd
C0	CONTRACT	JAN 2022	CG	EOC	SMG
C1	DESIGN CHANGES	JUN 2022	SD	EOC	SMG
C2	DESIGN CHANGES	JUN 2022	SD	EOC	SMG
C3	DESIGN CHANGES	NOV 2022	SD	EOC	SMG
C4	DESIGN CHANGES	MAR 2023	SD	EOC	SMG
C5	DESIGN CHANGES	JUN 2023	SD	EOC	SMG




AECOM - Roughan & O'Donovan Alliance

ROUGHAN & O'DONOVAN
CONSULTING ENGINEERS
ARENA HOUSE, ARENA ROAD,
SANDYFORD, DUBLIN 18
D18 V8P6, IRELAND

Clontarf to City Centre Project (Main Works)						
General Arrangement SHEET 15 OF 17						
Project	Originator	Volume	Location	Type	Role	Number
C2CC	ROD	HGN	S2_AE	DR	CH	500015

Drawn:	CG	Designed:	TL	Checked:	EOC	Approved:	SMG	Status:	D3 - Contract
--------	----	-----------	----	----------	-----	-----------	-----	---------	---------------

Scale (A1)	1:250	Date:	JAN 2022	Job No:	17.203	Rev:	C5
------------	-------	-------	----------	---------	--------	------	----

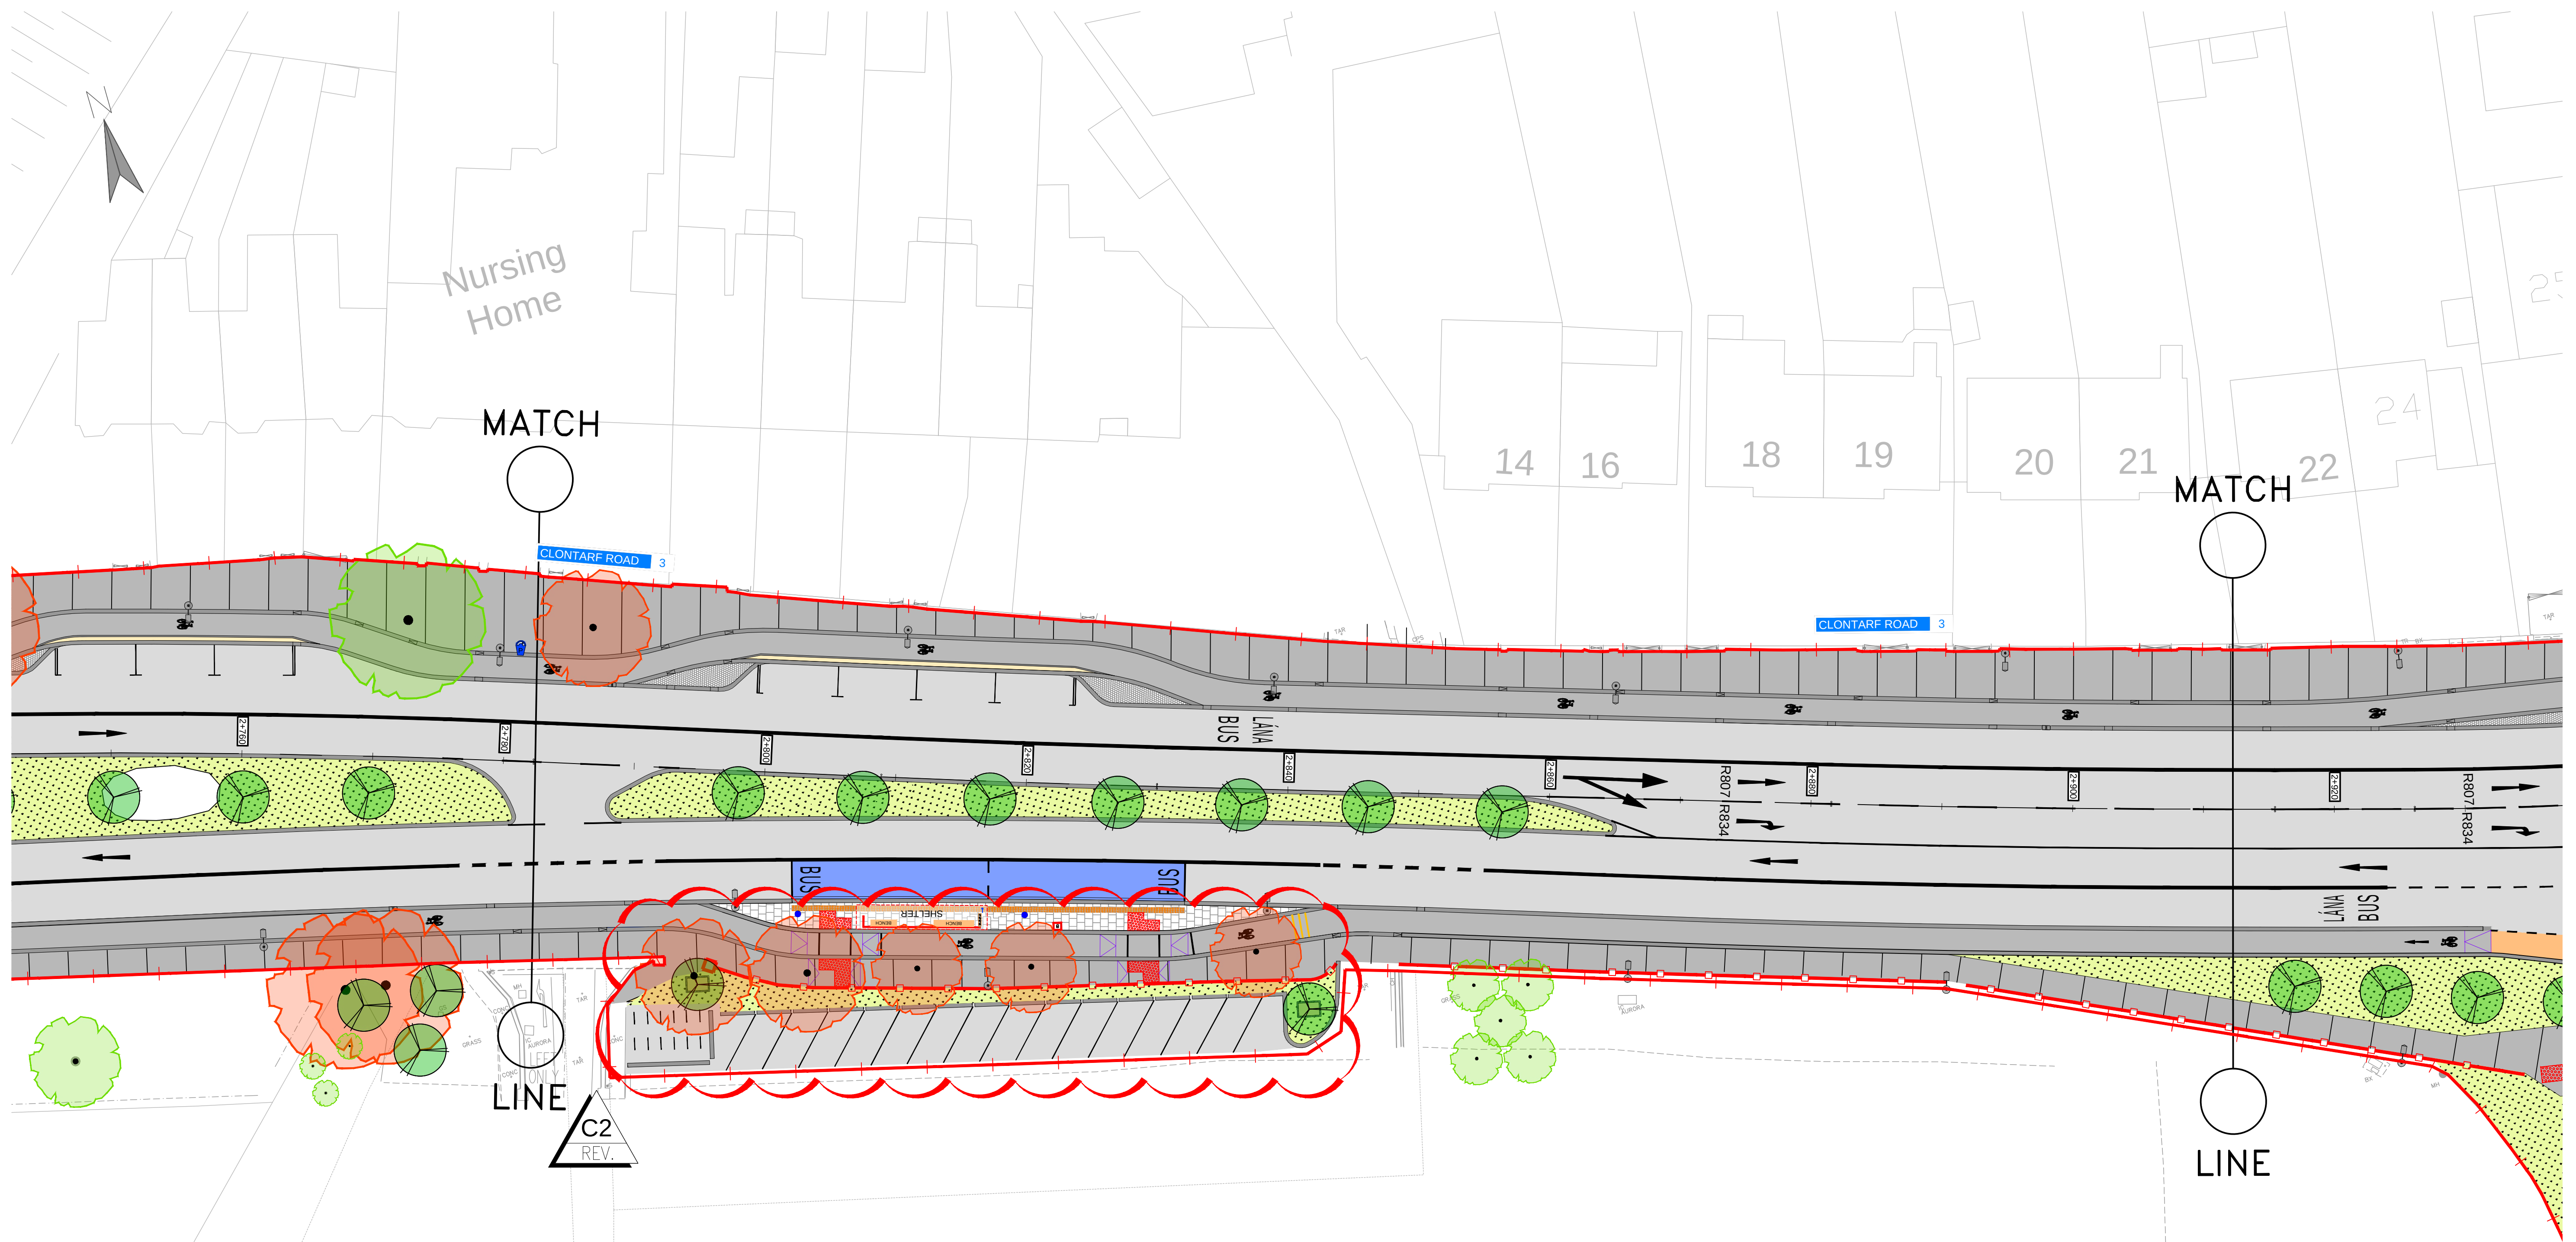

FOR LEGEND SEE DRAWING
C2CC-ROD-HGN-S2_AE-DR-CH-50000

NOTES

1. REFER TO DRAWINGS FOR FURTHER DETAILS

2. REFER TO SPECIFICATION FOR FURTHER DETAILS

No.	Revision	Date	By	Chkd	App'd
C0	CONTRACT	JAN 2022	CG	EOC	SMG
C1	DESIGN CHANGES	JUN 2022	SD	EOC	SMG
C2	DESIGN CHANGES	JULY 2022	SD	EOC	SMG
-					
-					
-					
-					
-					
-					
-					


AECOM - Roughan & O'Donovan Alliance

ROUGHAN & O'DONOVAN
CONSULTING ENGINEERS
ARENA HOUSE, ARENA ROAD,
SANDYFORD, DUBLIN 18
D18 V8P6, IRELAND

Project Title		Clontarf to City Centre Project (Main Works)											
Drawing Title		General Arrangement SHEET 16 OF 17											
Drawing Number	C2CC	Project	ROD	Originator	HGN	Volume	S2_AE	Location	DR	Type	CH	Role	Number
Scale (A1)	1:250	Date	JAN 2022	Job No	17.203	Rev	C2						

Drawn: CG Designed: TL Checked: EOC Approved: SMG Status: D3 - Contract

DO NOT SCALE USE FIGURED DIMENSIONS ONLY

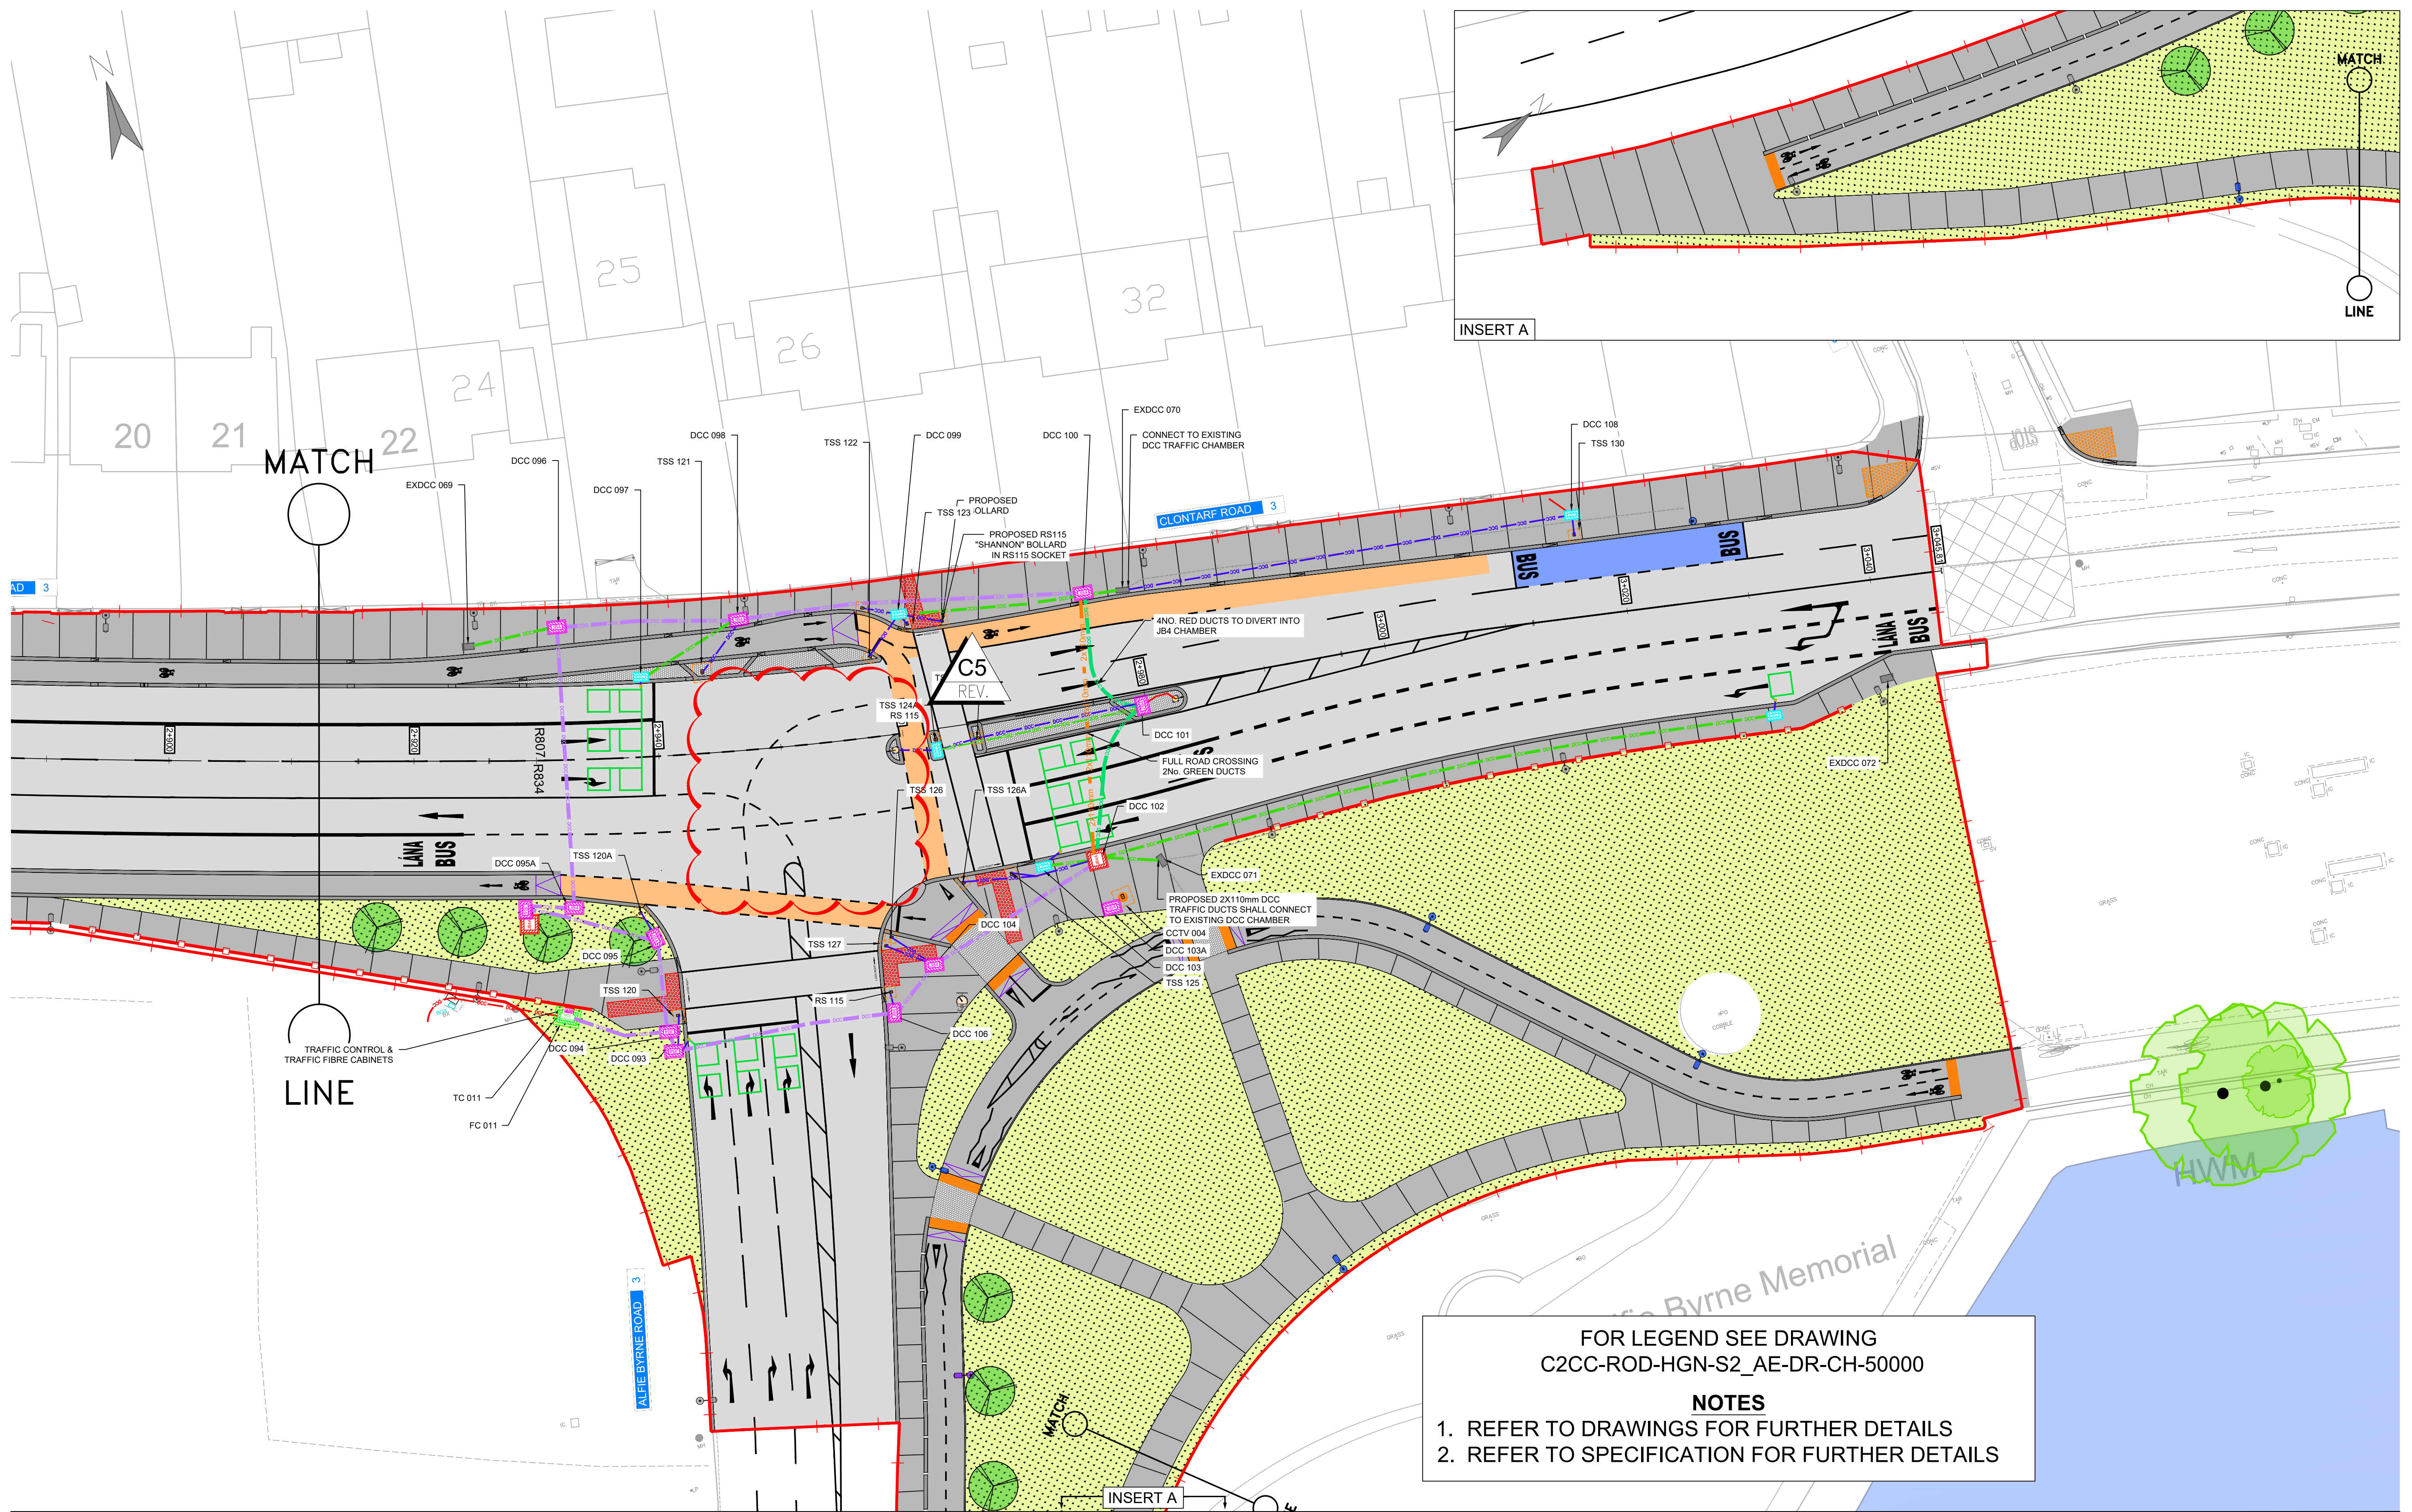


FOR LEGEND SEE DRAWING
C2CC-ROD-HGN-S2_AE-DR-CH-50000

NOTES

1. REFER TO DRAWINGS FOR FURTHER DETAILS
2. REFER TO SPECIFICATION FOR FURTHER DETAILS



Project
Ireland 2040
Building Ireland's
Future

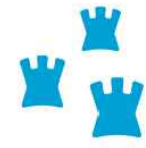

Comhairle Cathrach
Bhaile Átha Cliath
Dublin City Council



NTA
Údarás Náisiúnta Iompair
National Transport Authority

No.	Revision	Date	By	Chkd	App'd
C0	CONTRACT	JAN 2022	CG	EOC	SMG
C1	DESIGN CHANGES	APRIL 2022	CG	EOC	SMG
C2	DESIGN CHANGES	JAN 2023	CG	EOC	SMG
C3	FOOTPATH EXTENDED	APR 2023	CG	TL	EOC
C4	ISLANDS REMOVED	JUNE 2023	CG	TL	EOC
C5	DESIGN CHANGES	AUG 2023	SD	TL	EOC

AECOM - Roughan & O'Donovan Alliance



ROD
ROUGHAN & O'DONOVAN

ROUGHAN & O'DONOVAN
CONSULTING ENGINEERS
ARENA HOUSE, ARENA ROAD,
SANDYFORD, DUBLIN 18
D18 V8P6, IRELAND

Project	Originator	Volume	Location	Type	Role	Number
C2CC	ROD	HGN	S2_AE	DR	CH	500017

Scale (A1)	1:250	Date:	JAN 2022	Job No:	17.203	Rev:	C5
------------	-------	-------	----------	---------	--------	------	----

Drawn: CG Designed: TL Checked: EOC Approved: SMG Status: D3 - Contract